



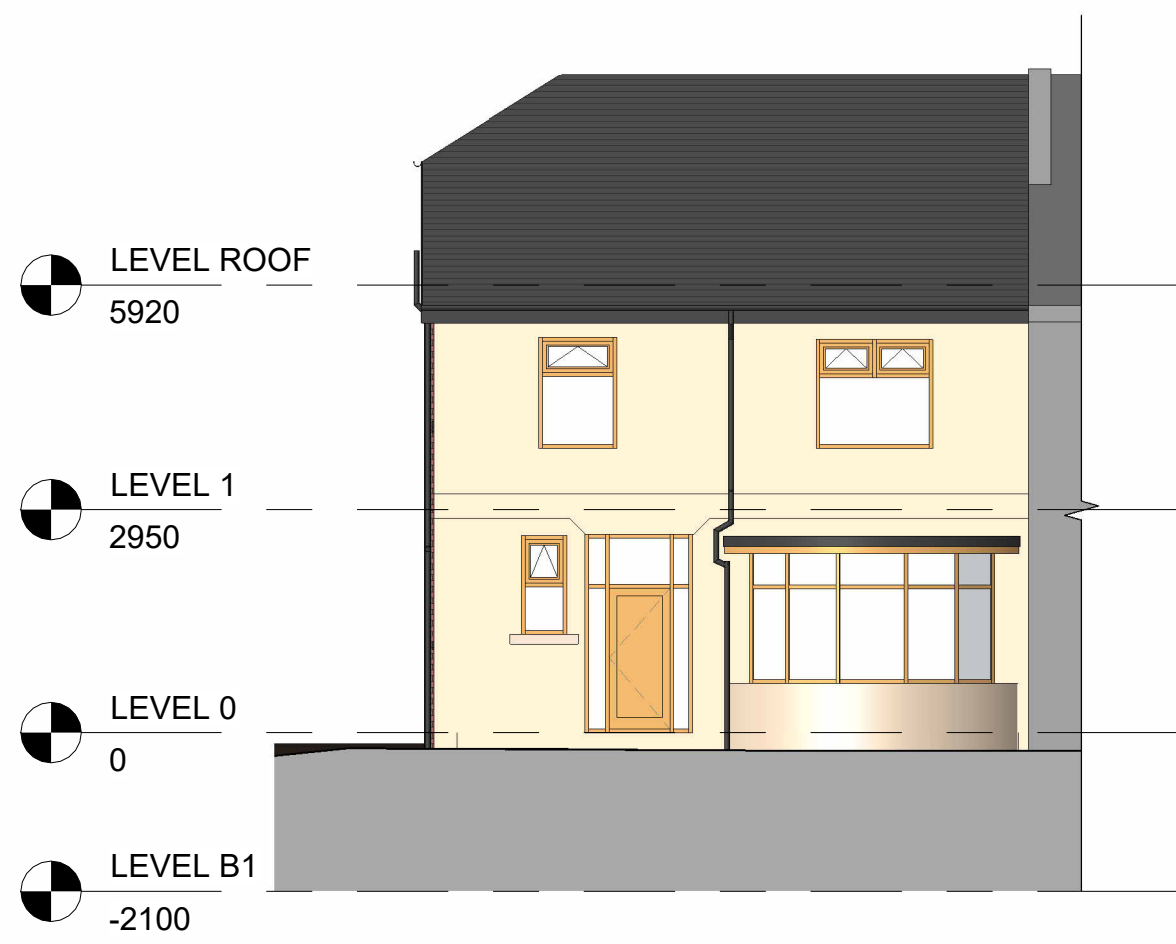


4 Front - Existing
1 : 100

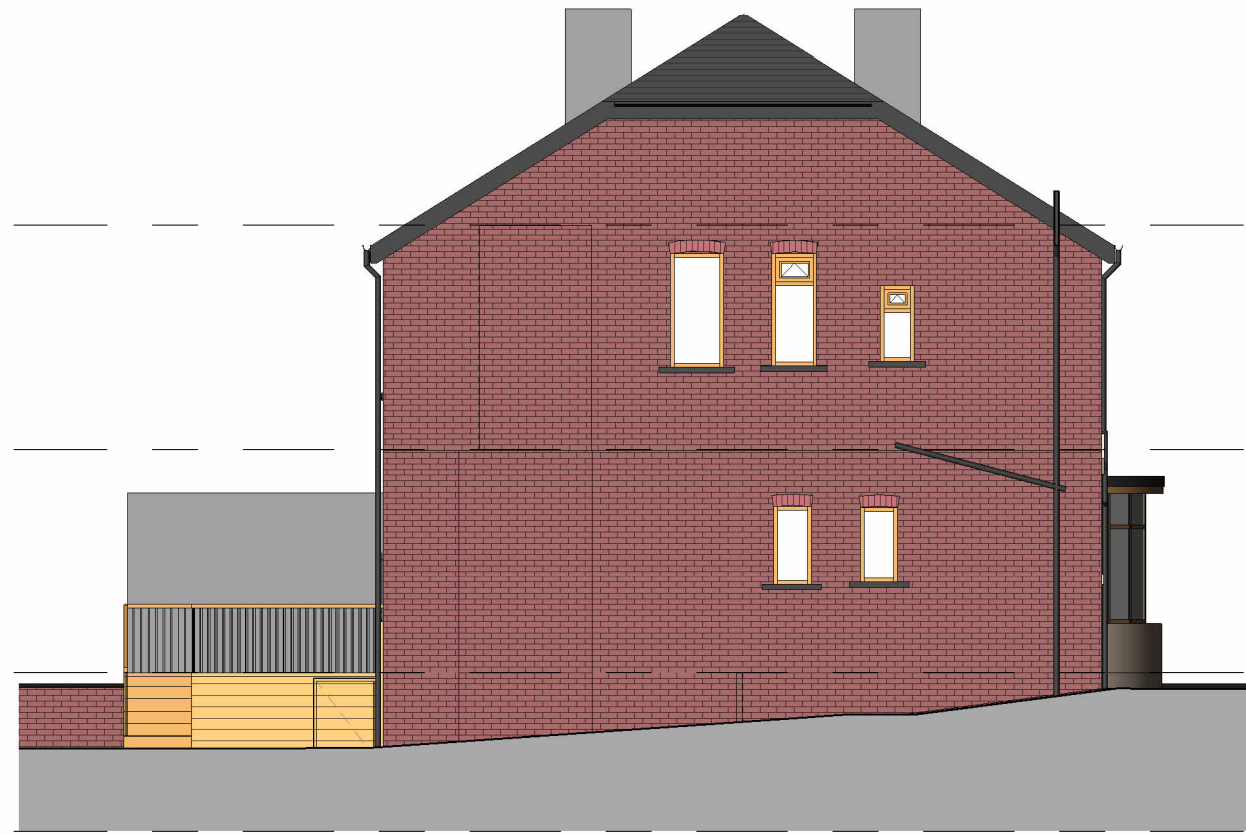


5 Left Side - Existing
1 : 100




6 Rear - Existing
1 : 100

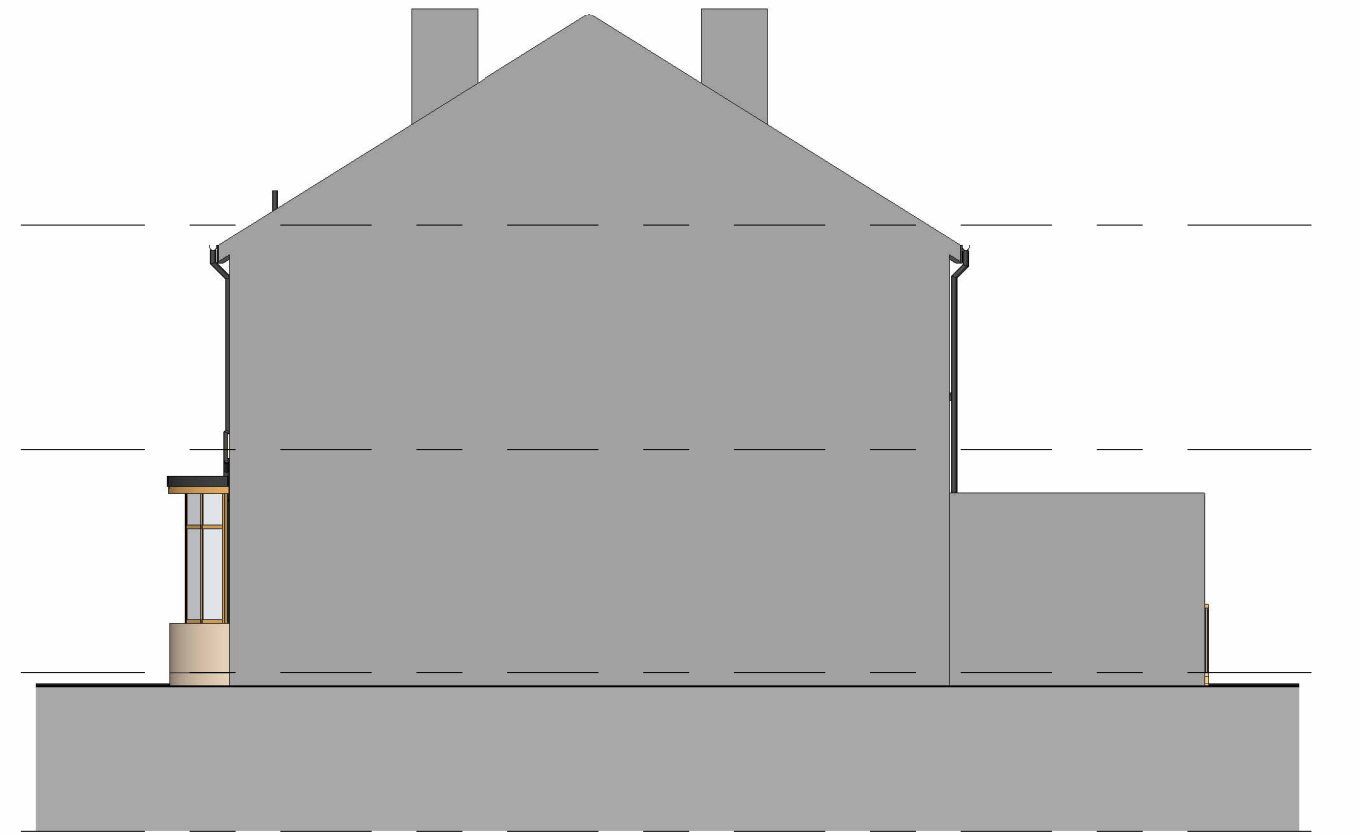


7 Right Side - Existing
1 : 100

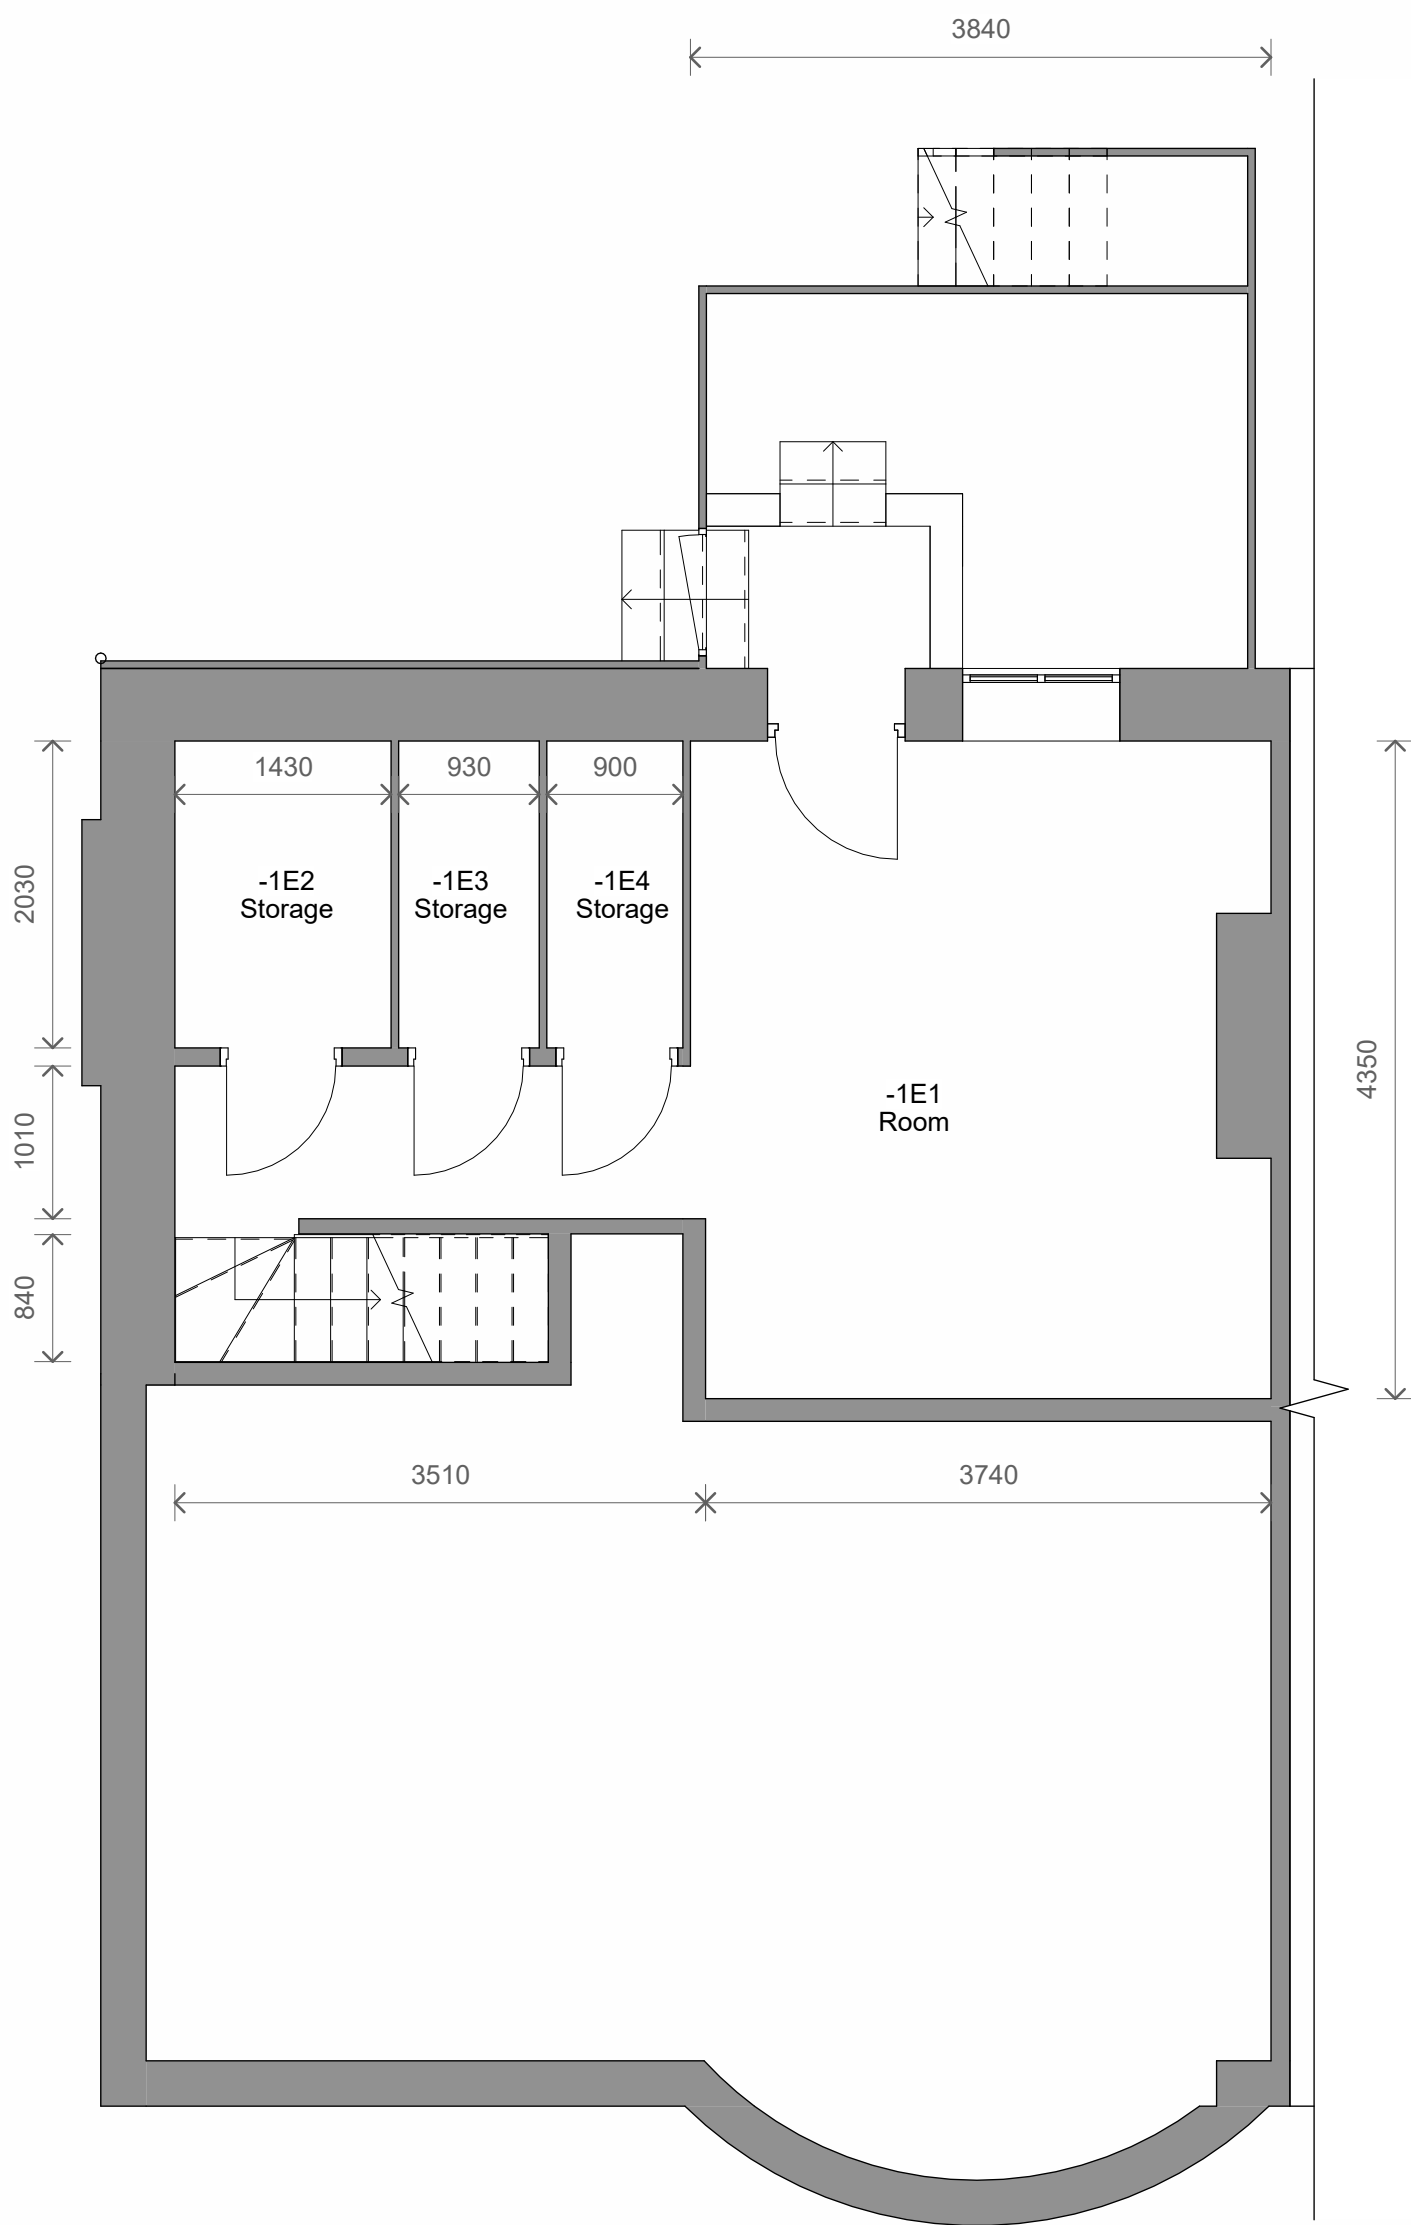


1 Level B1 - Existing
1 : 50

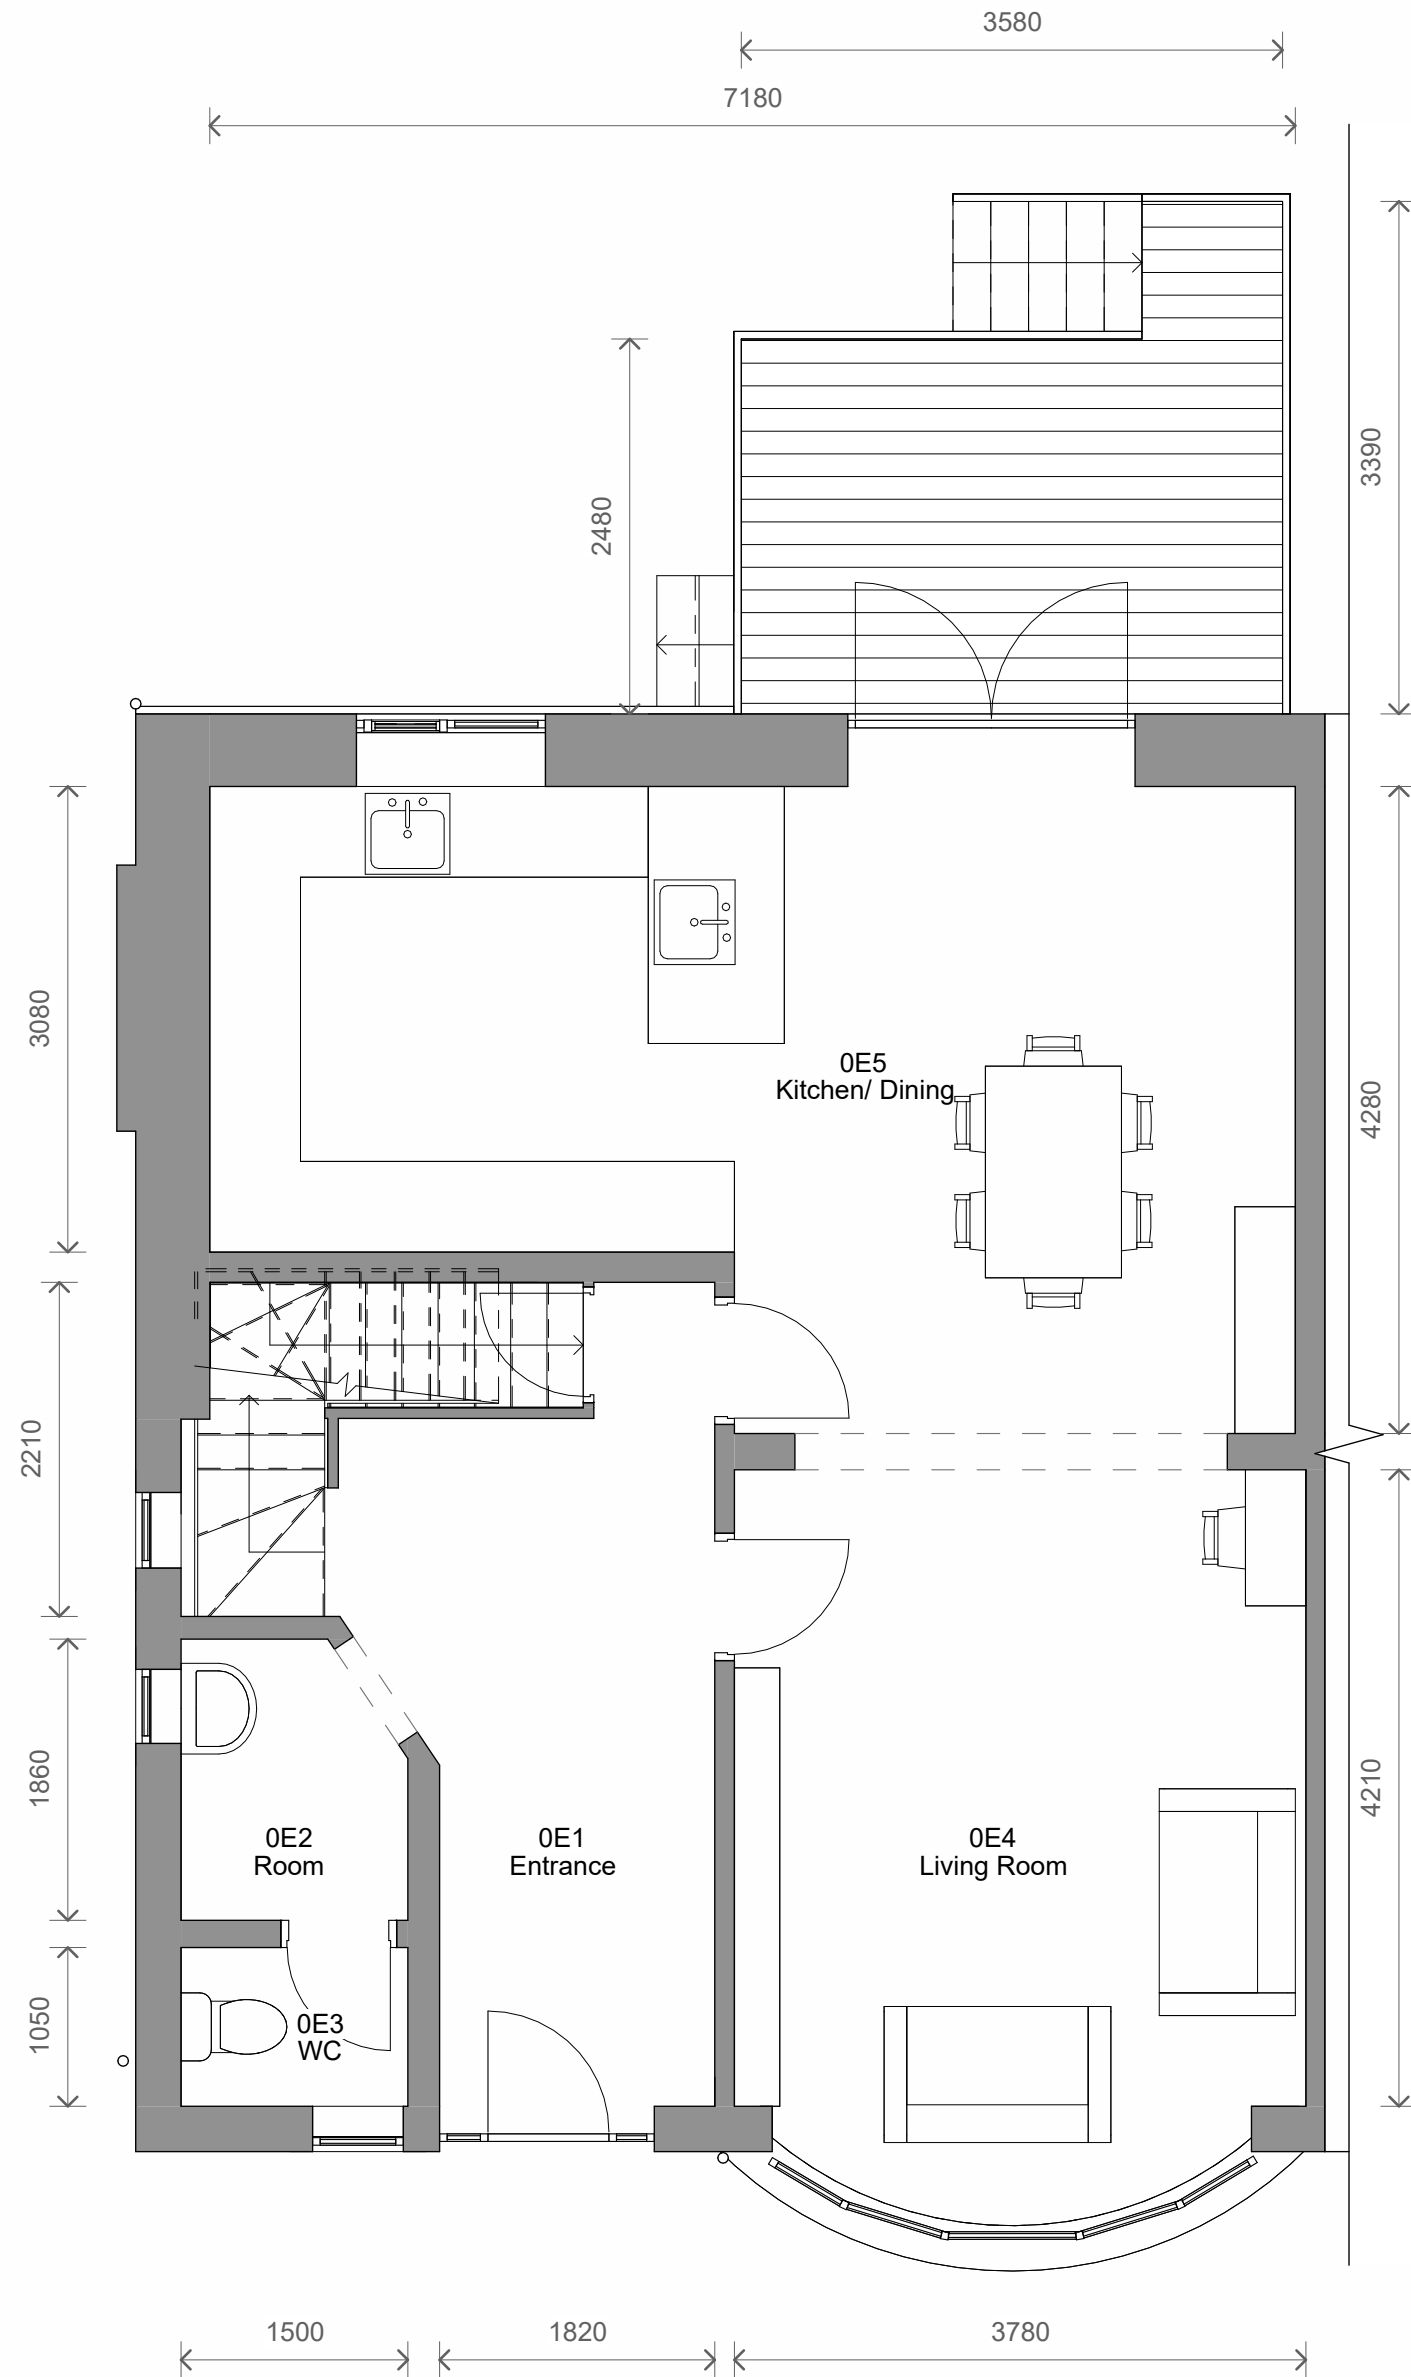

2 Level 0 - Existing
1 : 50

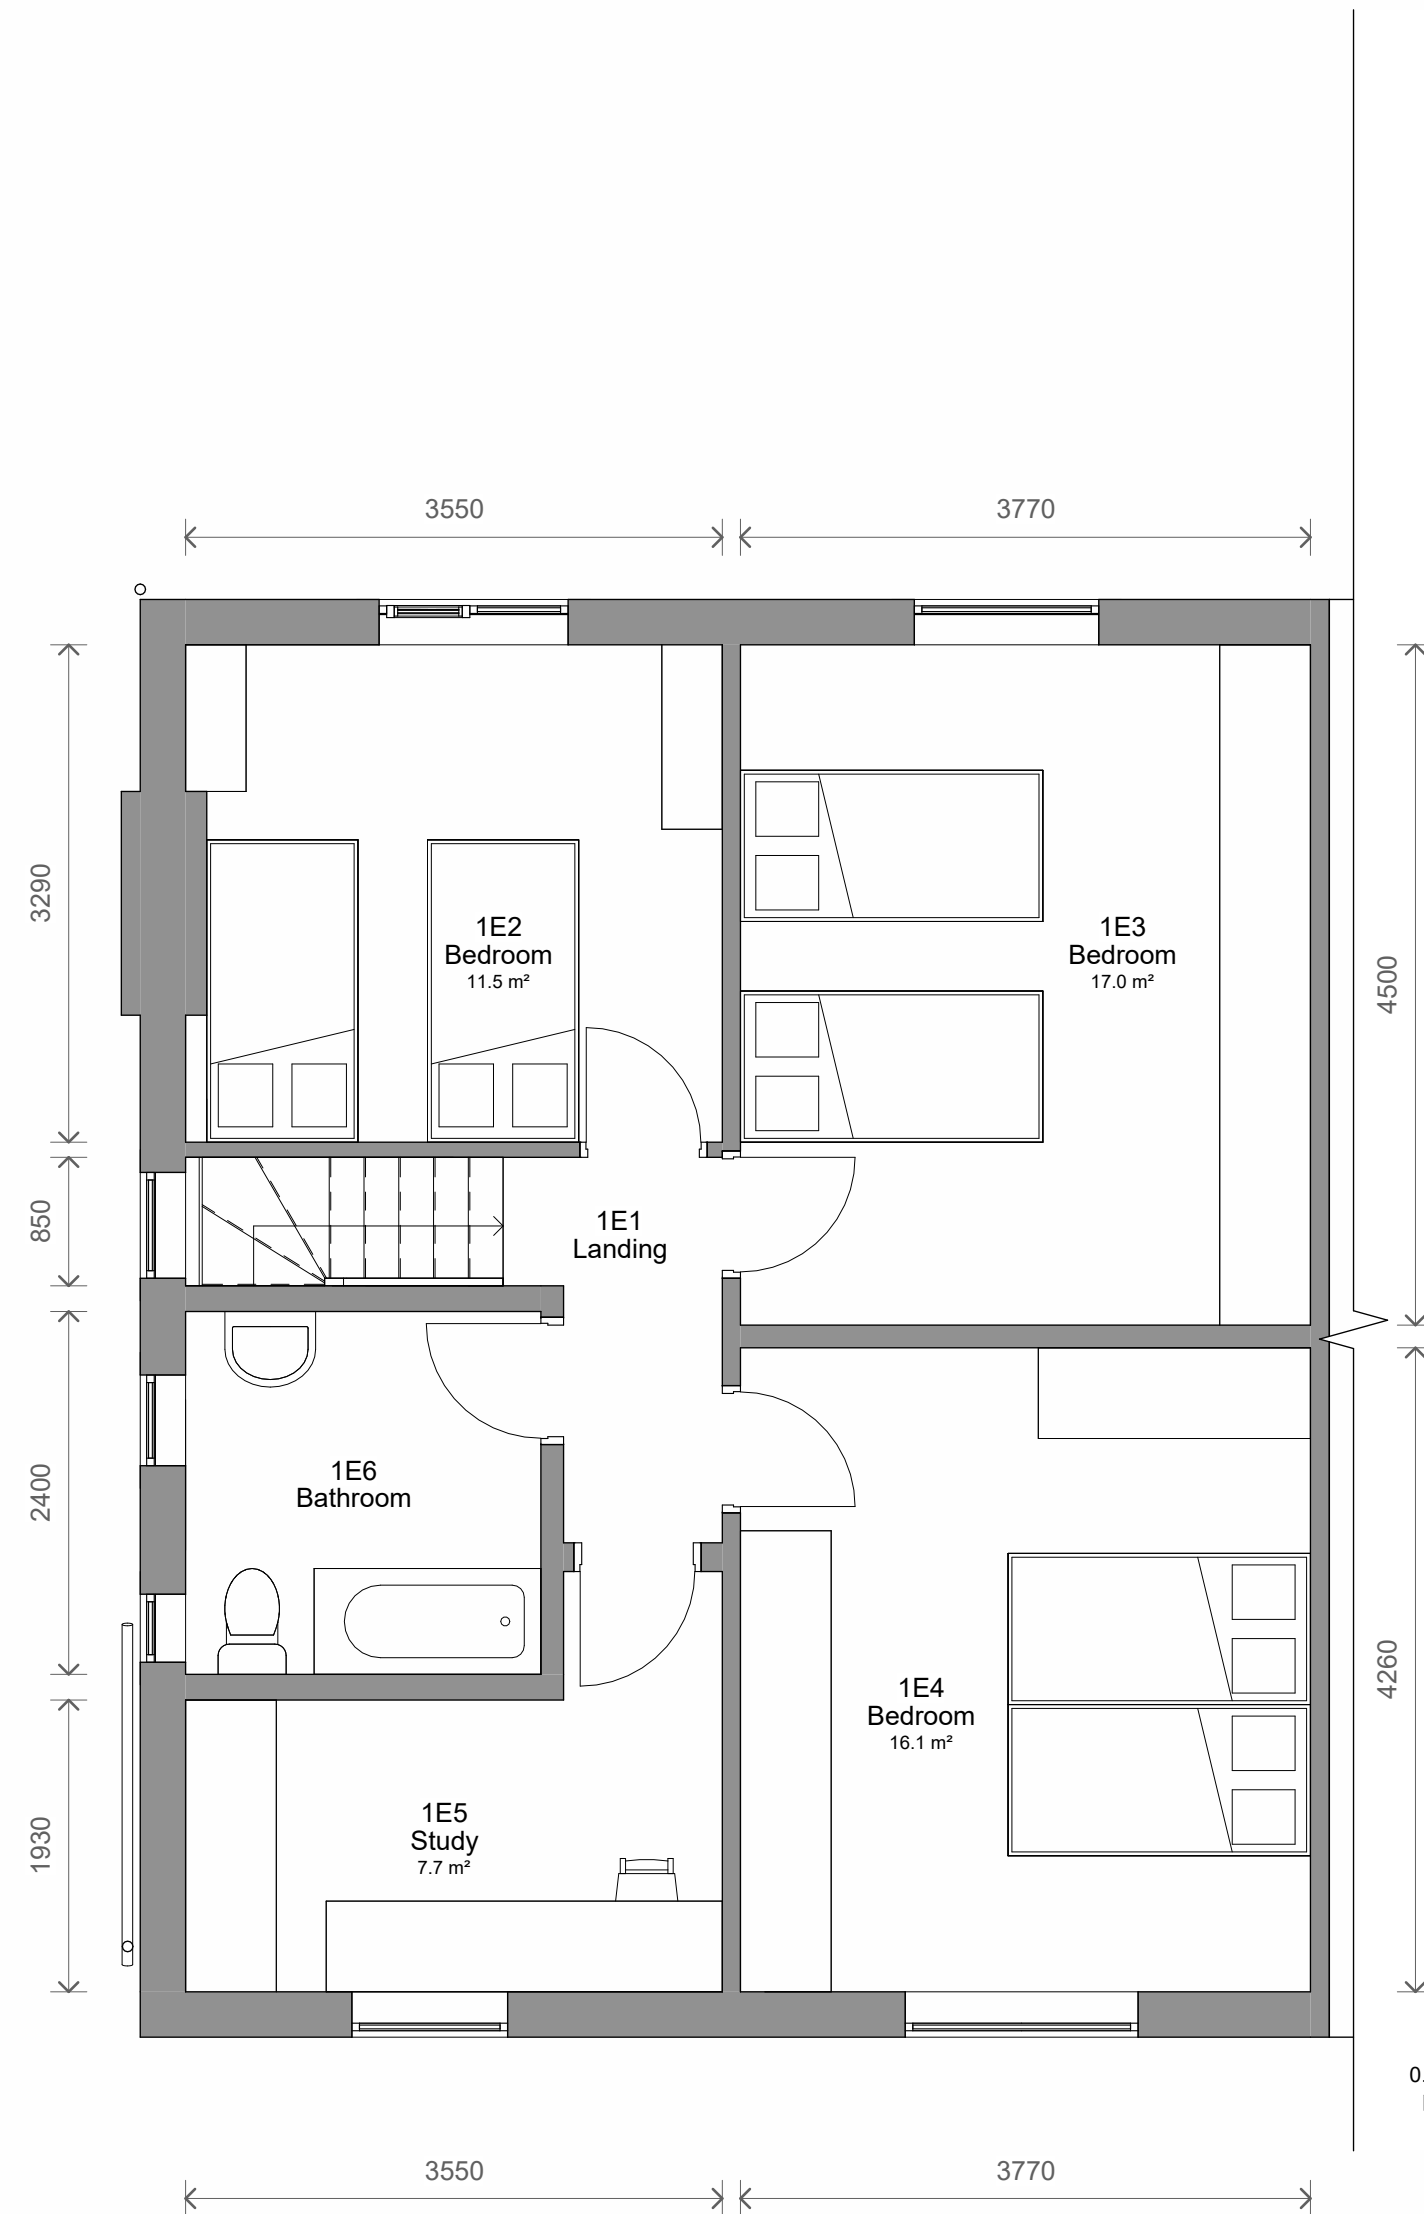

3 Level 1 - Existing
1 : 50

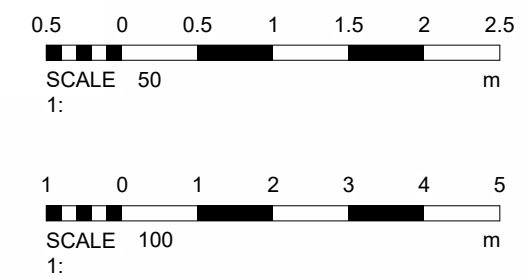

No. Description		Date	Initial
PROJECT		94 Kings Road	
TITLE		Existing Plans and Elevations	
STATUS		DESIGN	
DRAWN BY	DATE	SCALE (@ A1)	
JB	11/12/2023	As indicated	
PROJECT NUMBER	DRAWING NUMBER	REV	
GSS23151	002		
GOLD SKETCH S T U D I O S www.goldsketch.co.ukinfo@goldsketch.co.uk0161 792 9595			
NOTES © COPYRIGHT - ALL RIGHTS RESERVED. THIS DRAWING SHALL NOT BE REPRODUCED WITHOUT PRIOR WRITTEN CONSENT. DRAWING TO BE USED FOR THE STATUS INDICATED ONLY. ALL DIMENSIONS AND SETTING OUT SHALL BE CHECKED AND CONFIRMED ON SITE. ANY DISCREPANCIES TO BE REPORTED TO THE LEGISLATION RELEVANT CODES OF PRACTICE AND BRITISH STANDARDS. ALL DIMENSIONS ON THIS DRAWING ARE IN MILLIMETRES UNLESS OTHERWISE STATED.			