



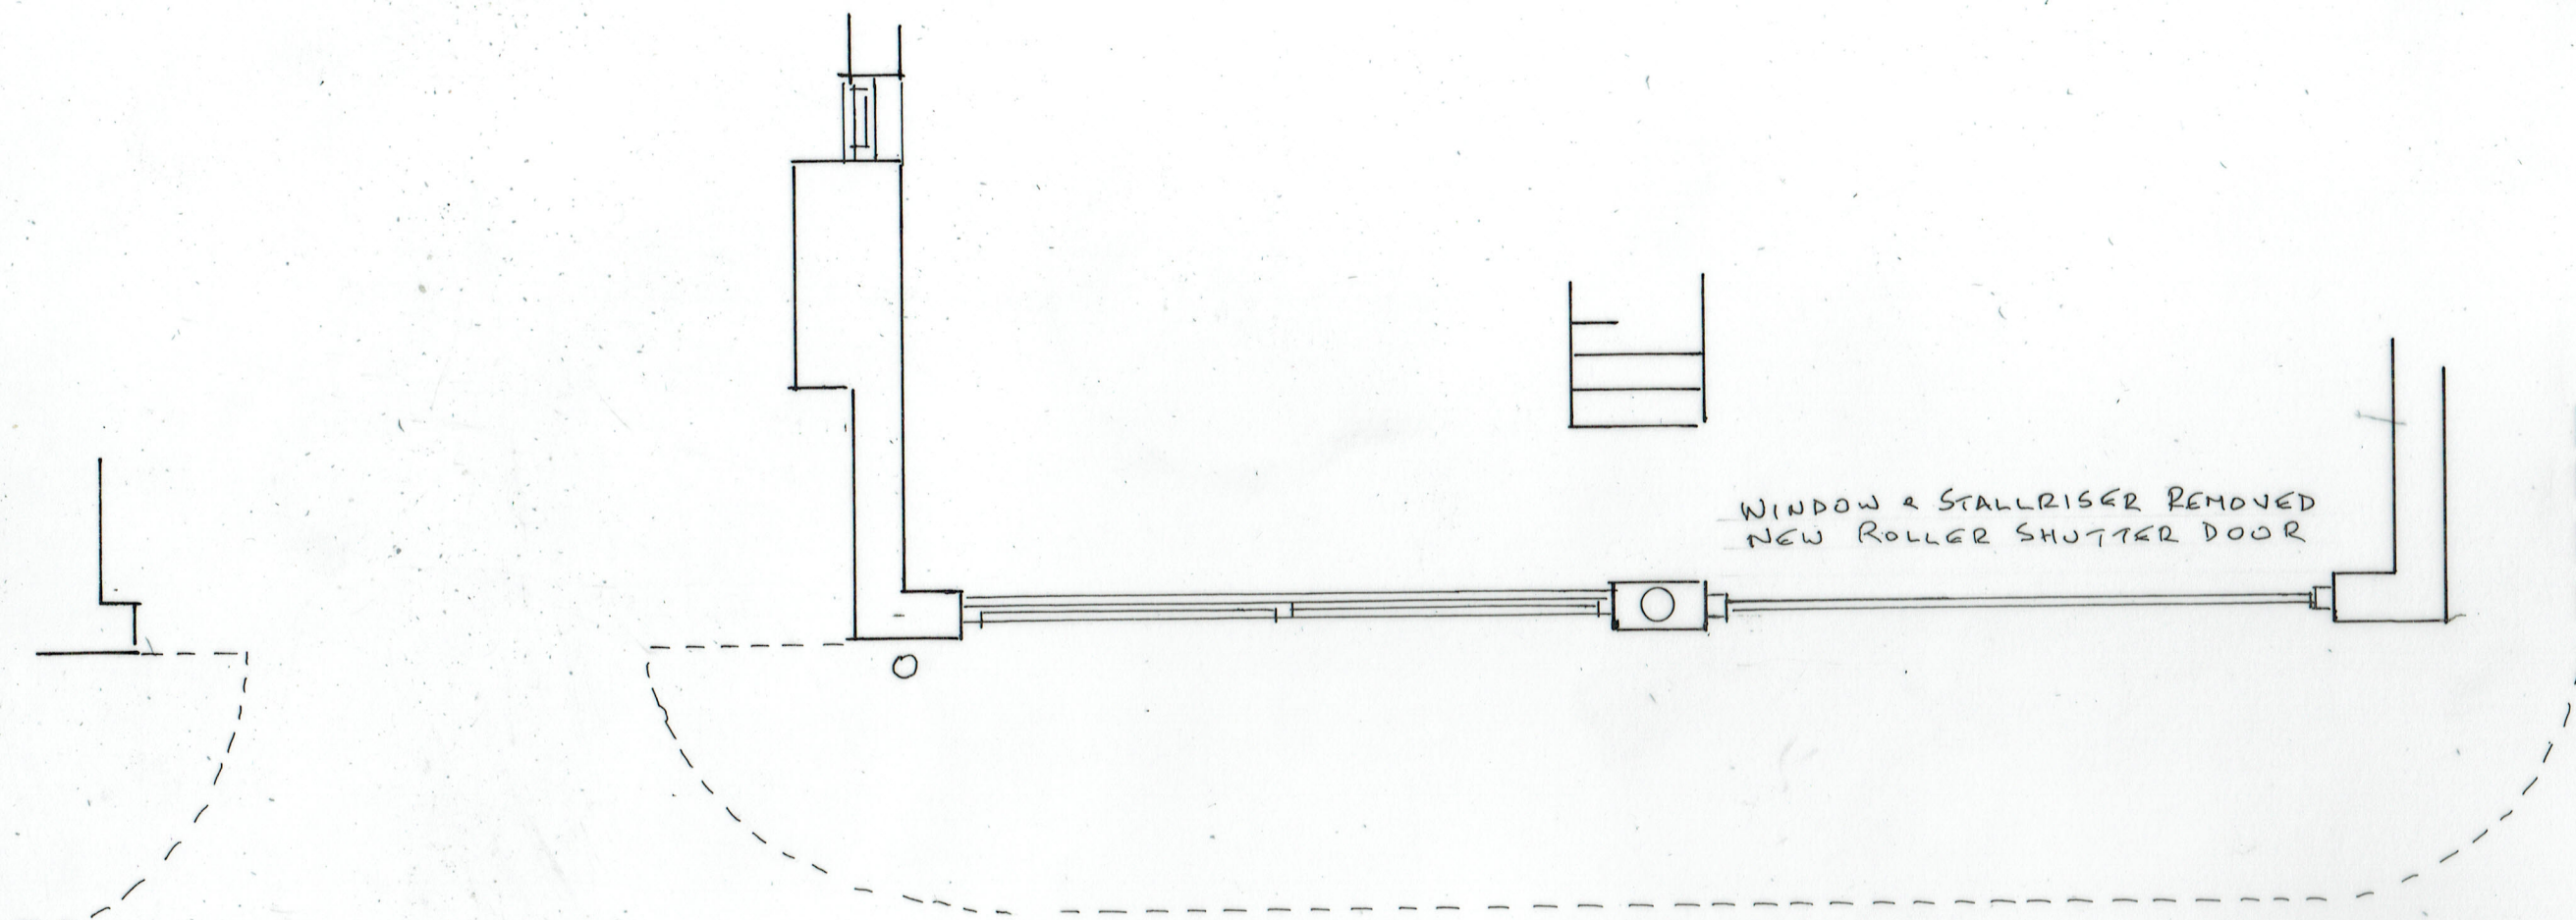

FRONT ELEVATION

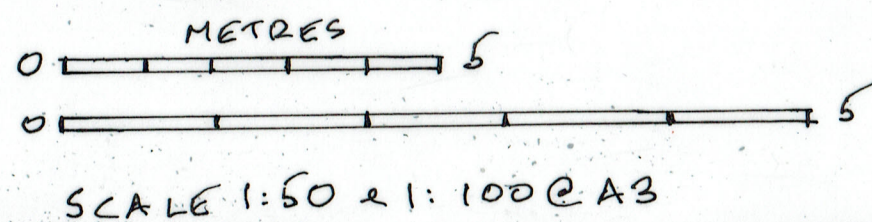

2. PROPOSED PLAN

17/06/2024

24/775/02

REINSTATEMENT OF DOOR  
MAYFIELD GARAGE, ELDON STREET, BURY BL9 5AZ