

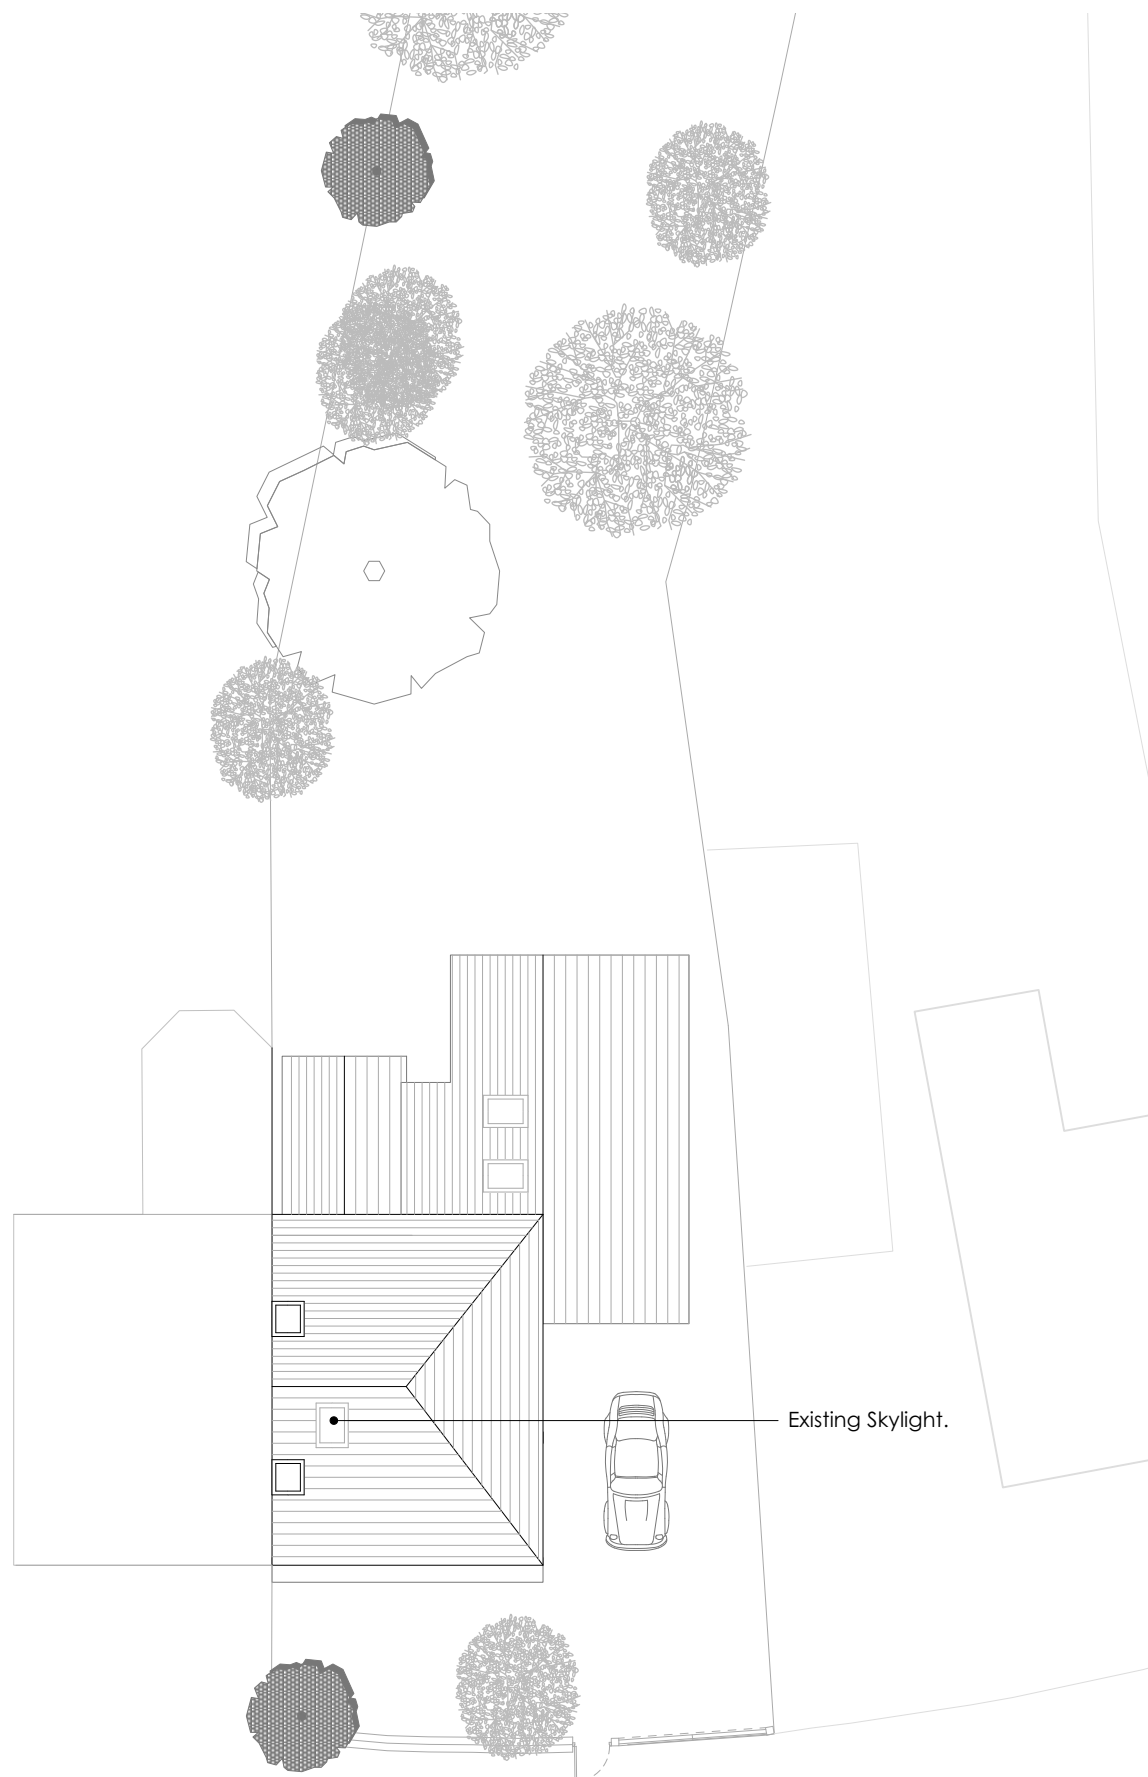


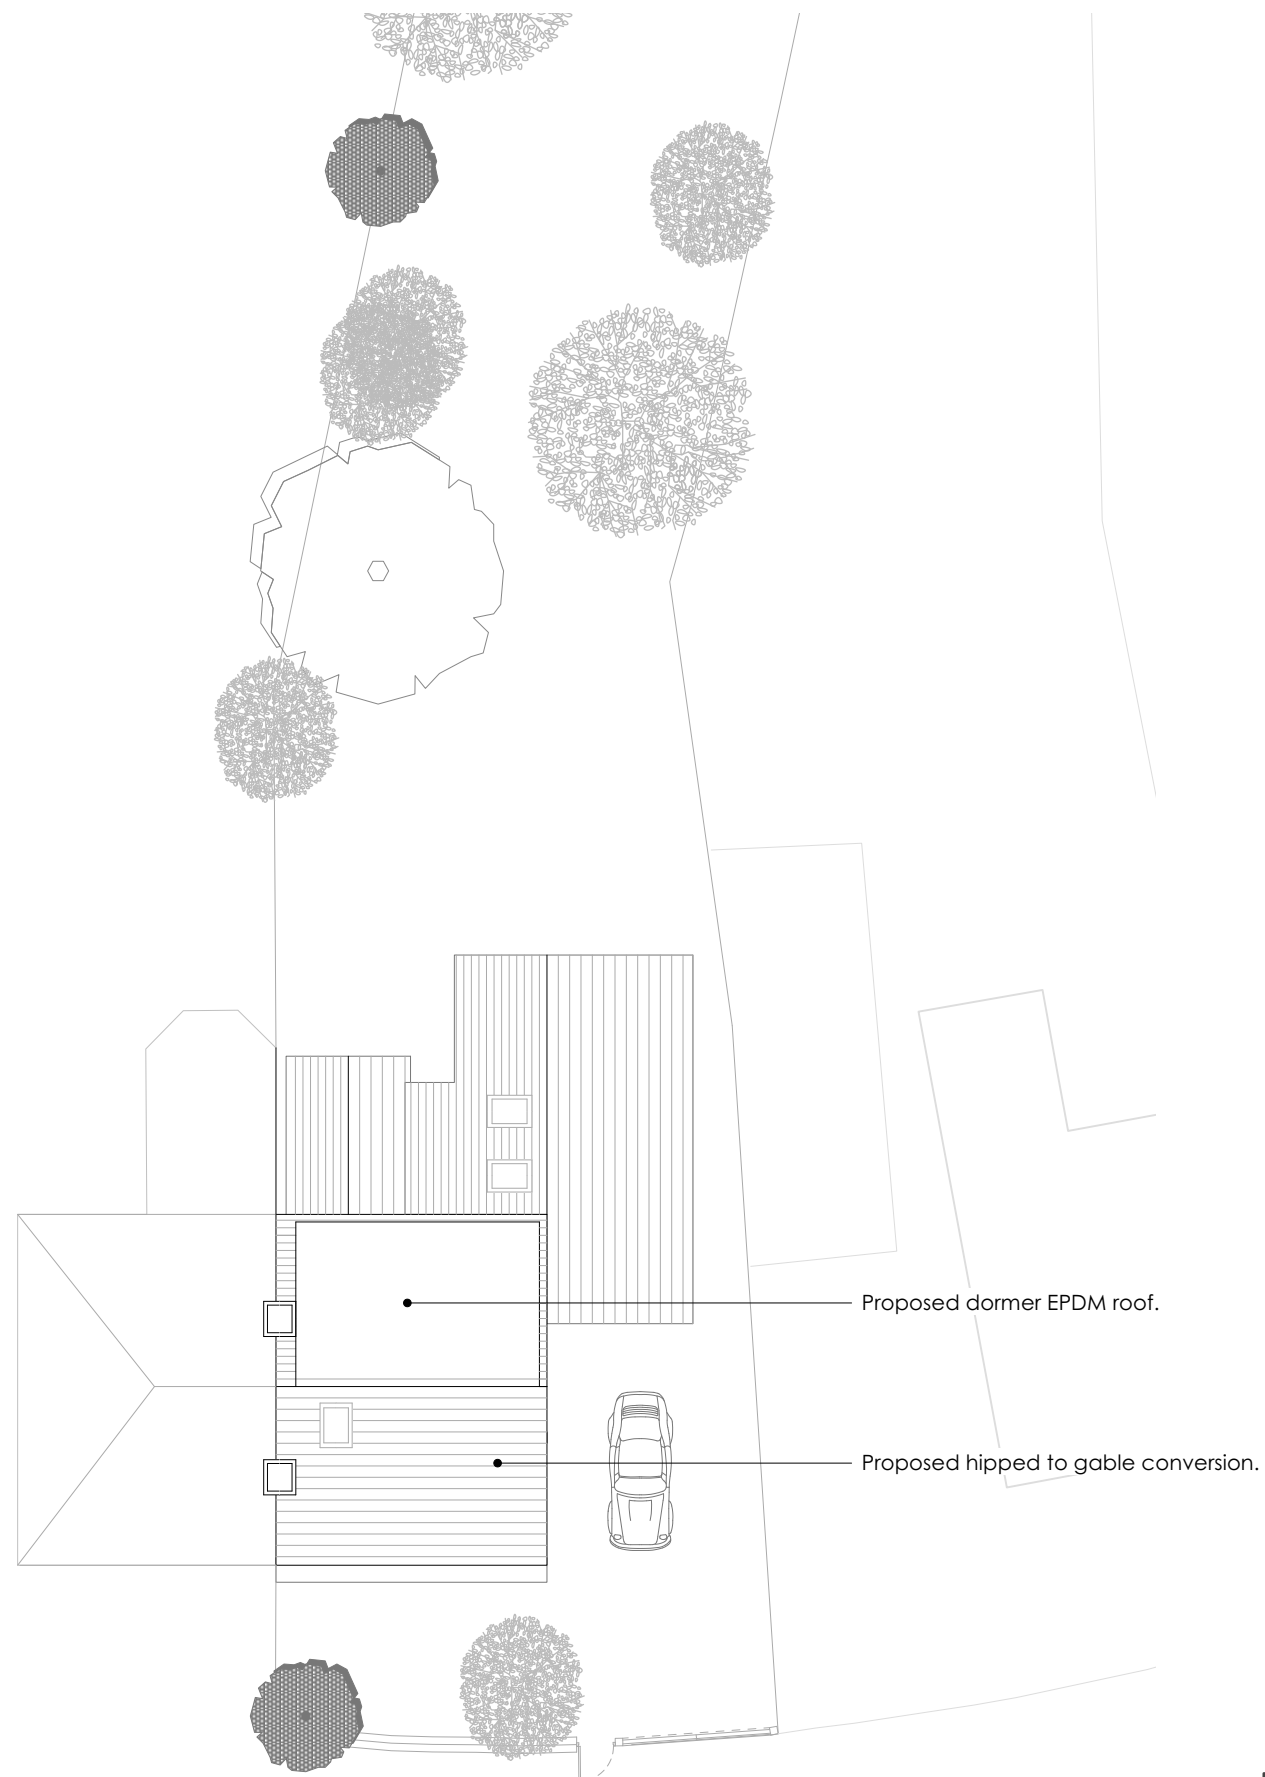

Existing Site Plan 1:200

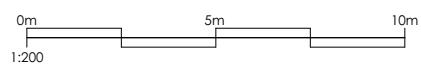

Proposed Site Plan 1:200