



Proposed foundation
will be constructed as
an acentric design
positioned entriely
within the boundaries

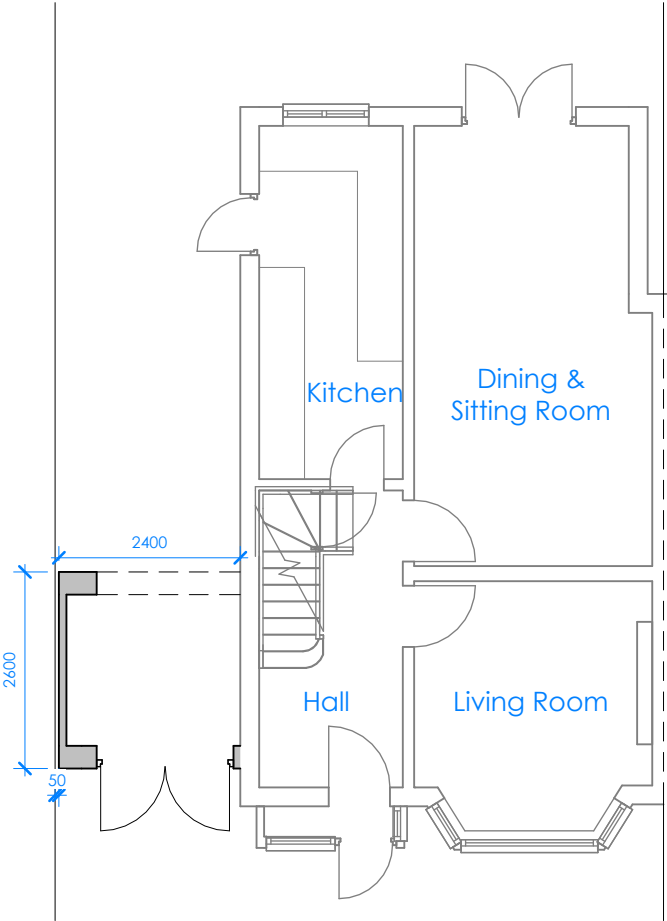

2 Ground Floor
1 : 100

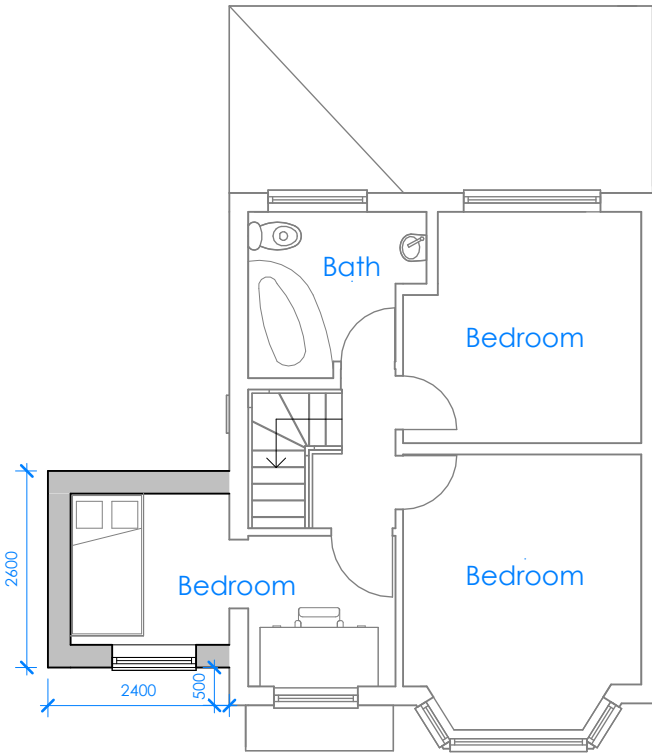

1 First Floor
1 : 100



CLIENT:

Stephanie Walsh

DIOGEL

Your Home, Your Safe Place, Your World

adam@diogelarchitecture.co.uk / +44 (0)1248 800 321

© Copyright Diogel Architecture. All dimensions to be checked and verified on site. This drawing is to be read in conjunction with all other relevant drawings and specifications. Any discrepancies in the drawings are to be reported immediately to Diogel Architecture. This drawing is not to be used for construction or sales purposes unless marked 'issued for construction'.

Dimensions and area schedules are subject to change.

REV	DESCRIPTION	DATE

13 Pine Avenue

M45 7EQ

Proposed Plans

SCALE: 1 : 100

DRAWN: BA,MP

JOB / DRAWING No.

1284-02-03-02

REVISION