


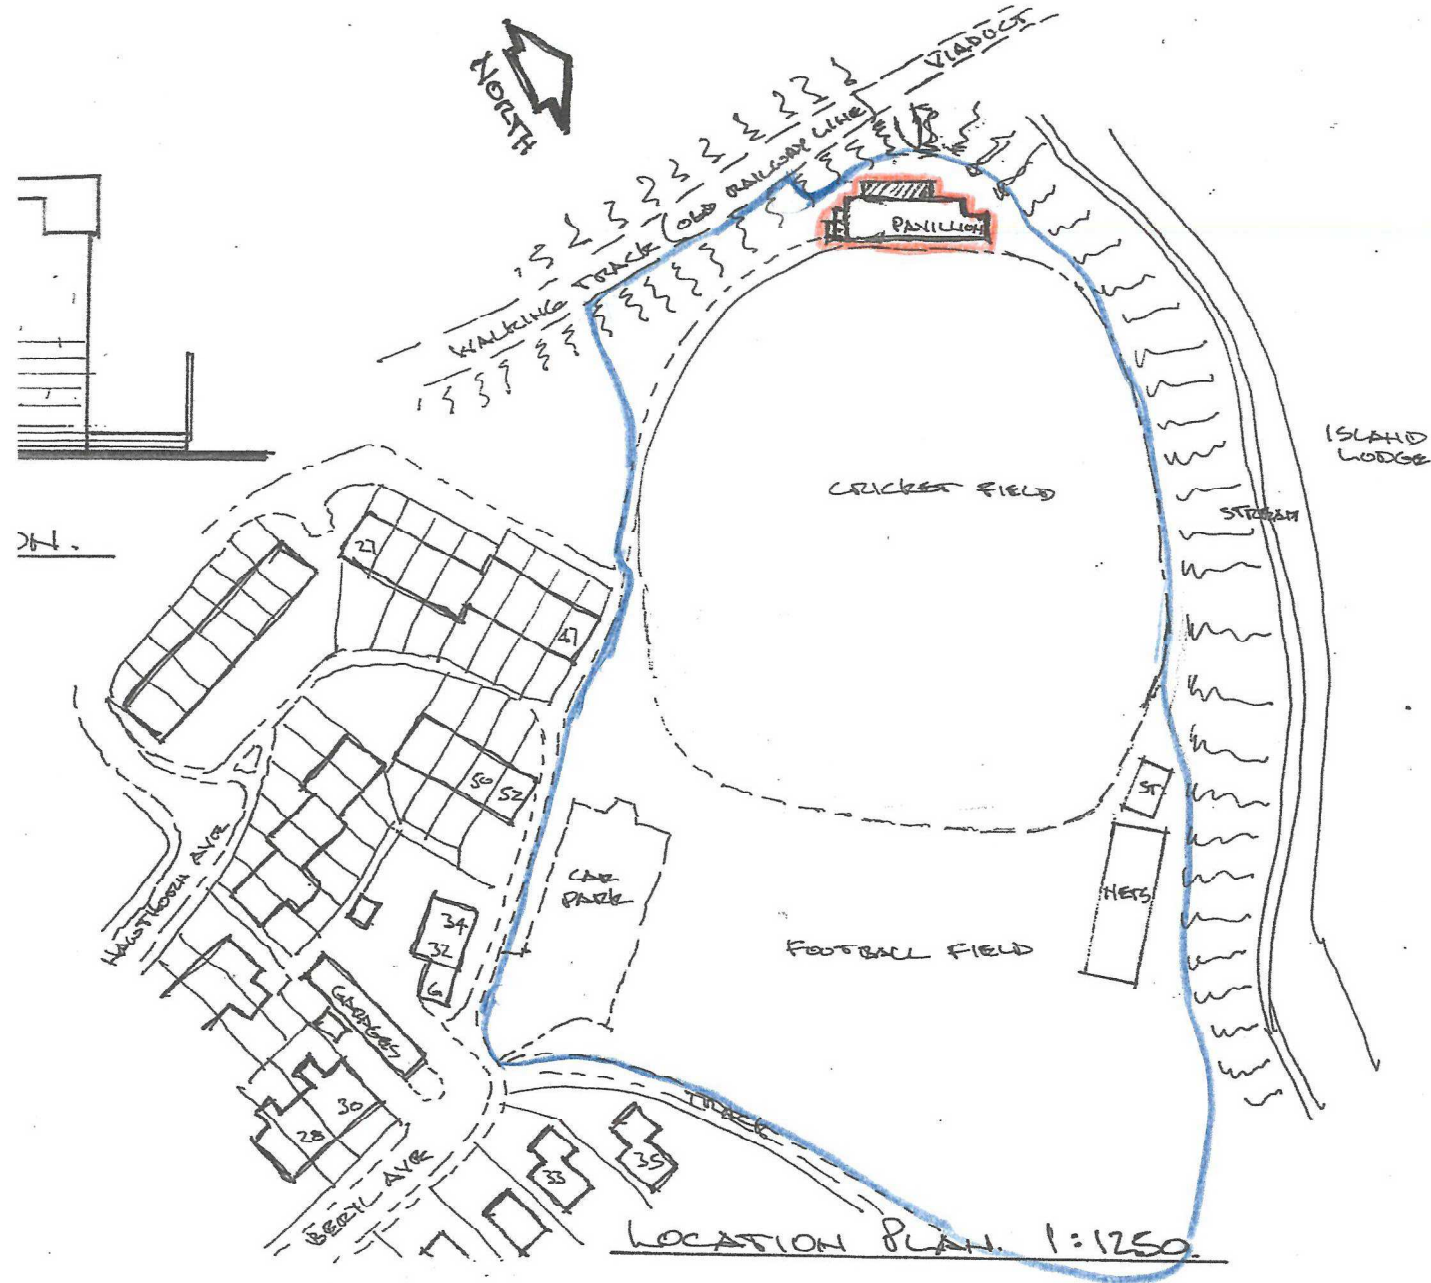

Architectural & Building Services

NEIL BUTTERWORTH

Tel:

Mobile: 07785 275483

89 Higher Ainsworth Road,  
Radcliffe, Manchester M26 4JJ

Job Title PROPOSED SINGLE STOREY REAR & FRONT  
EXTENSIONS.  
AT TOTTINGTON SPORTS CLUB,  
BERYL AVE., TOTTINGTON, BURY.

Drawing Title LOCATION PLAN

Scale

1:1250

Date

MAY 23

Drawn by

NB

Drawing No.