



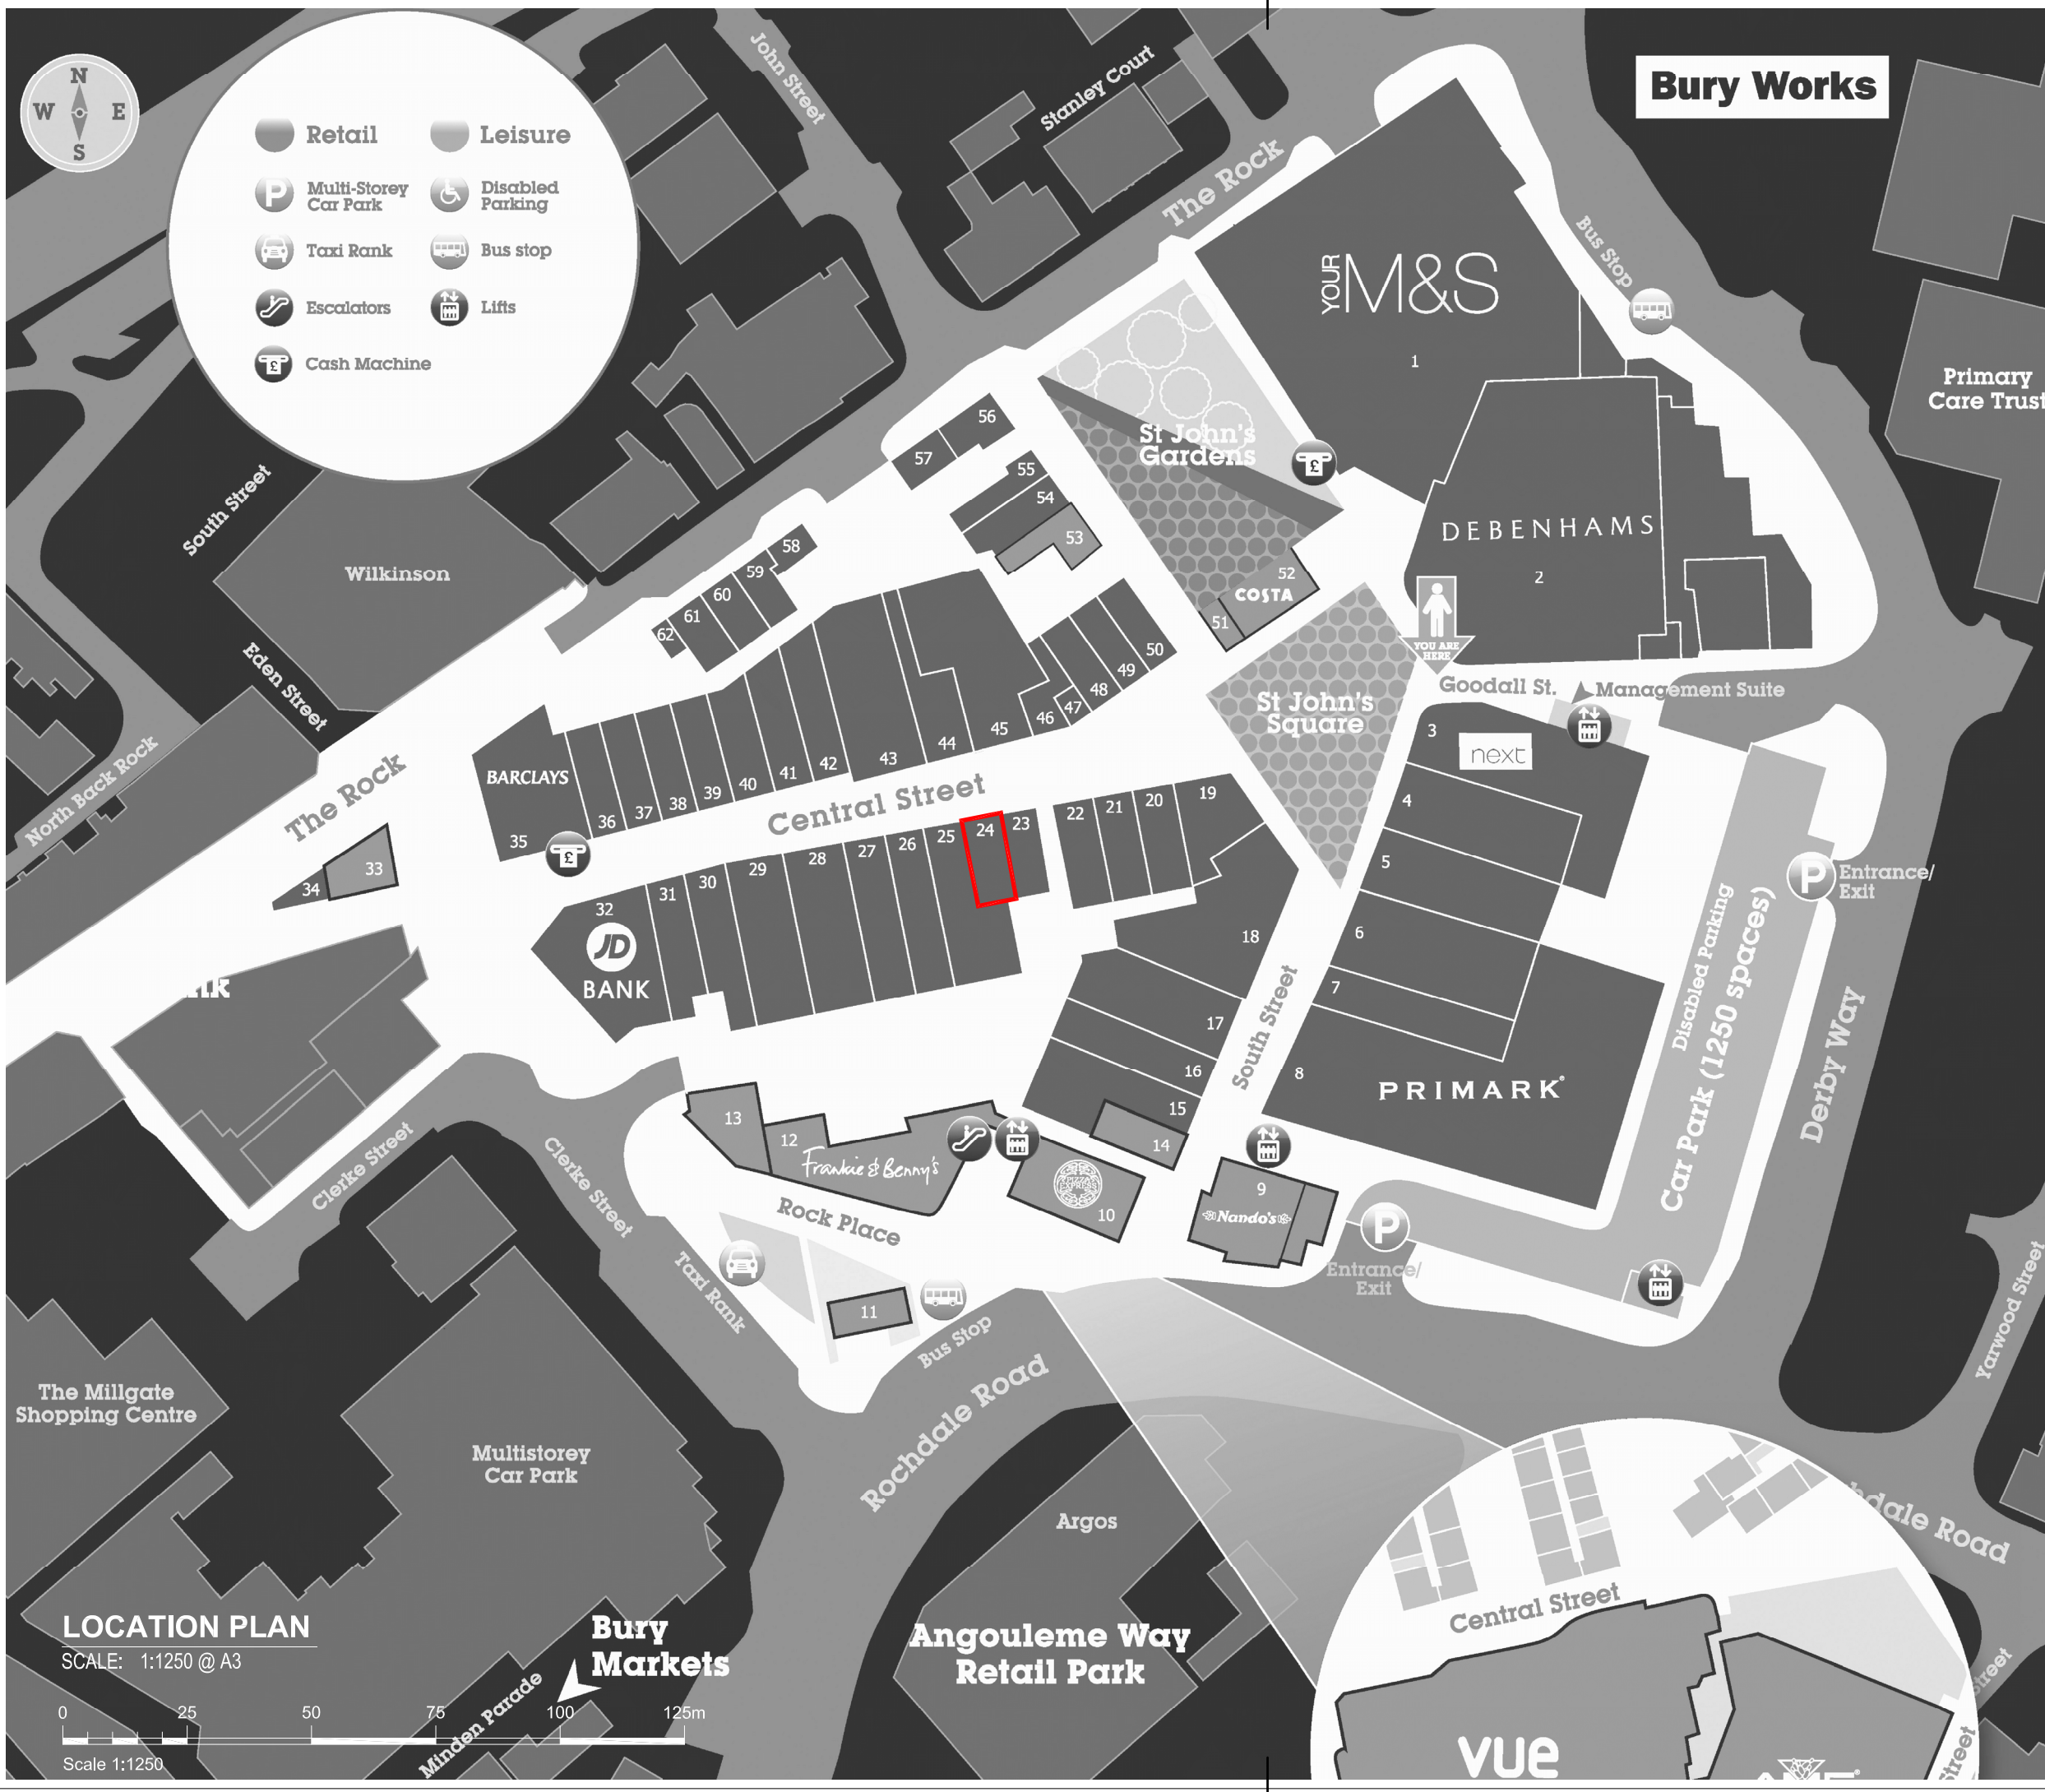

Notes

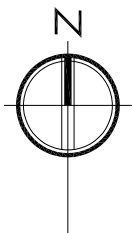

ADVERTISEMENT CONSENT

Rev	Description	By	Check	Date
-----	-------------	----	-------	------



Unit 106
Screenworks
22 Highbury Grove
London N5 2EF
0208 493 7970

Client



Project
UNIT F11, 24 CENTRAL ST, THE ROCK SHOPPING CENTRE,
ROCHDALE ROAD, BURY, BL9 0JN

Drawing
Location Plan

Scale @ A3	Date	Author	Checked
1:1250	AUG 2025	FM	TR

Project No.	Drawing No.	Revision
15573	000	

Scale only for planning purposes
Report any discrepancies to the author
© 2025 Integro Fitout Limited