


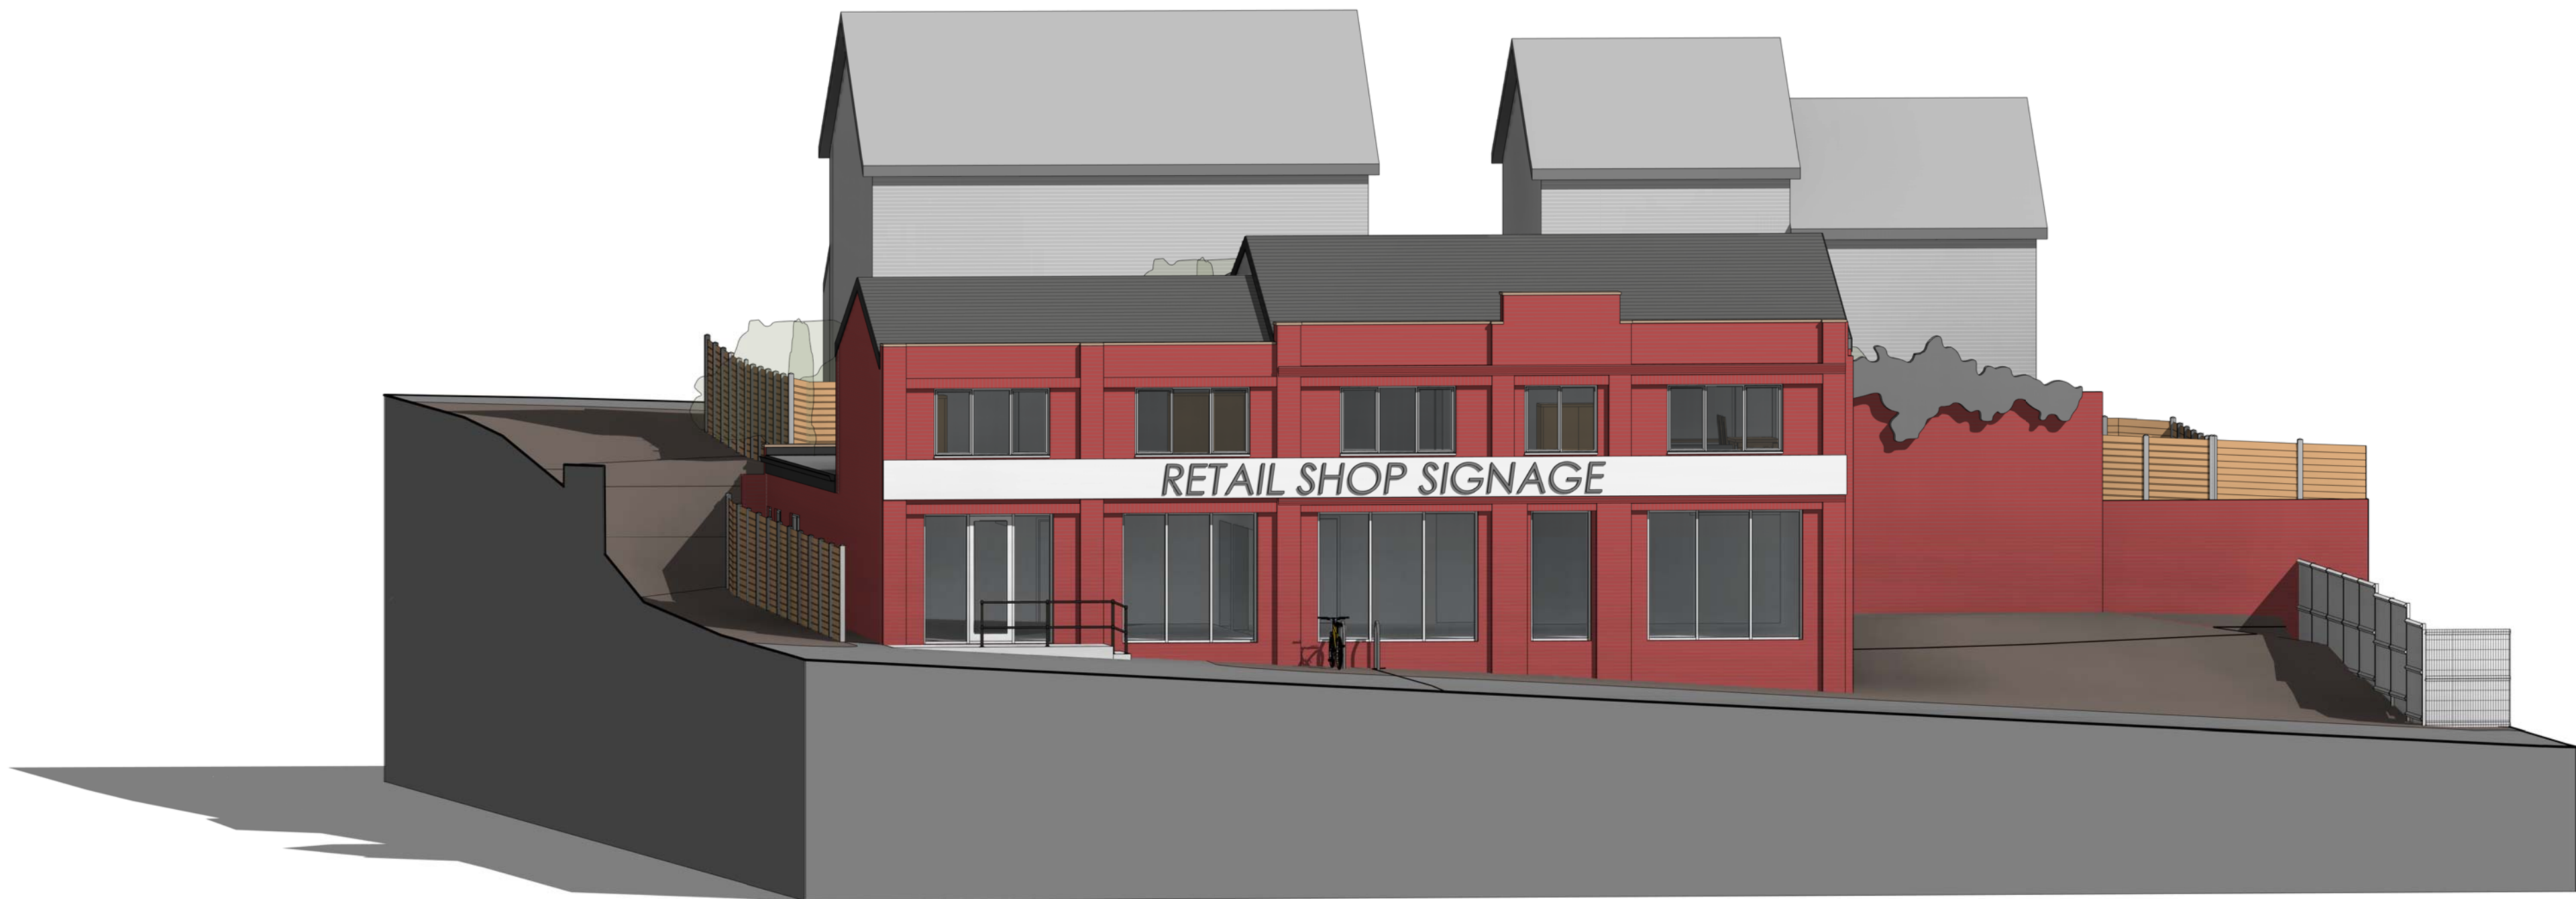

1. 3D - Existing Front



2. 3D - Proposed Front

REV	DESCRIPTION	BY	DATE
PROJECT	SCALE @ A1	DATE	DRAWN BY
136 Stand Lane		11/05/21	SA
CLIENT	STATUS		
Mr. Kajan Thayalan	PLANNING		
TITLE	PROJECT NO.	DRAWING NO.	REV
Existing and Proposed 3D	DA20070.	008.	
NOTES			
COPYRIGHT © ALL RIGHTS RESERVED THIS DRAWING MUST NOT BE REPRODUCED WITHOUT PRIOR WRITTEN CONSENT DRAWING TO BE USED FOR THE STATUS INDICATED ONLY ALL DIMENSIONS AND MATERIALS OF BUILDING MUST BE CHECKED AND CONFIRMED WITH THE APPROPRIATE AUTHORITIES TO BE SURE THAT THE DRAWING IS TO BE ACCORDANCE WITH CURRENT STATUTORY LEGISLATION RELEVANT CODES OF PRACTICE AND DESIGN STANDARDS. ALL DIMENSIONS ON THIS DRAWING ARE IN MILLIMETERS UNLESS OTHERWISE STATED.			