




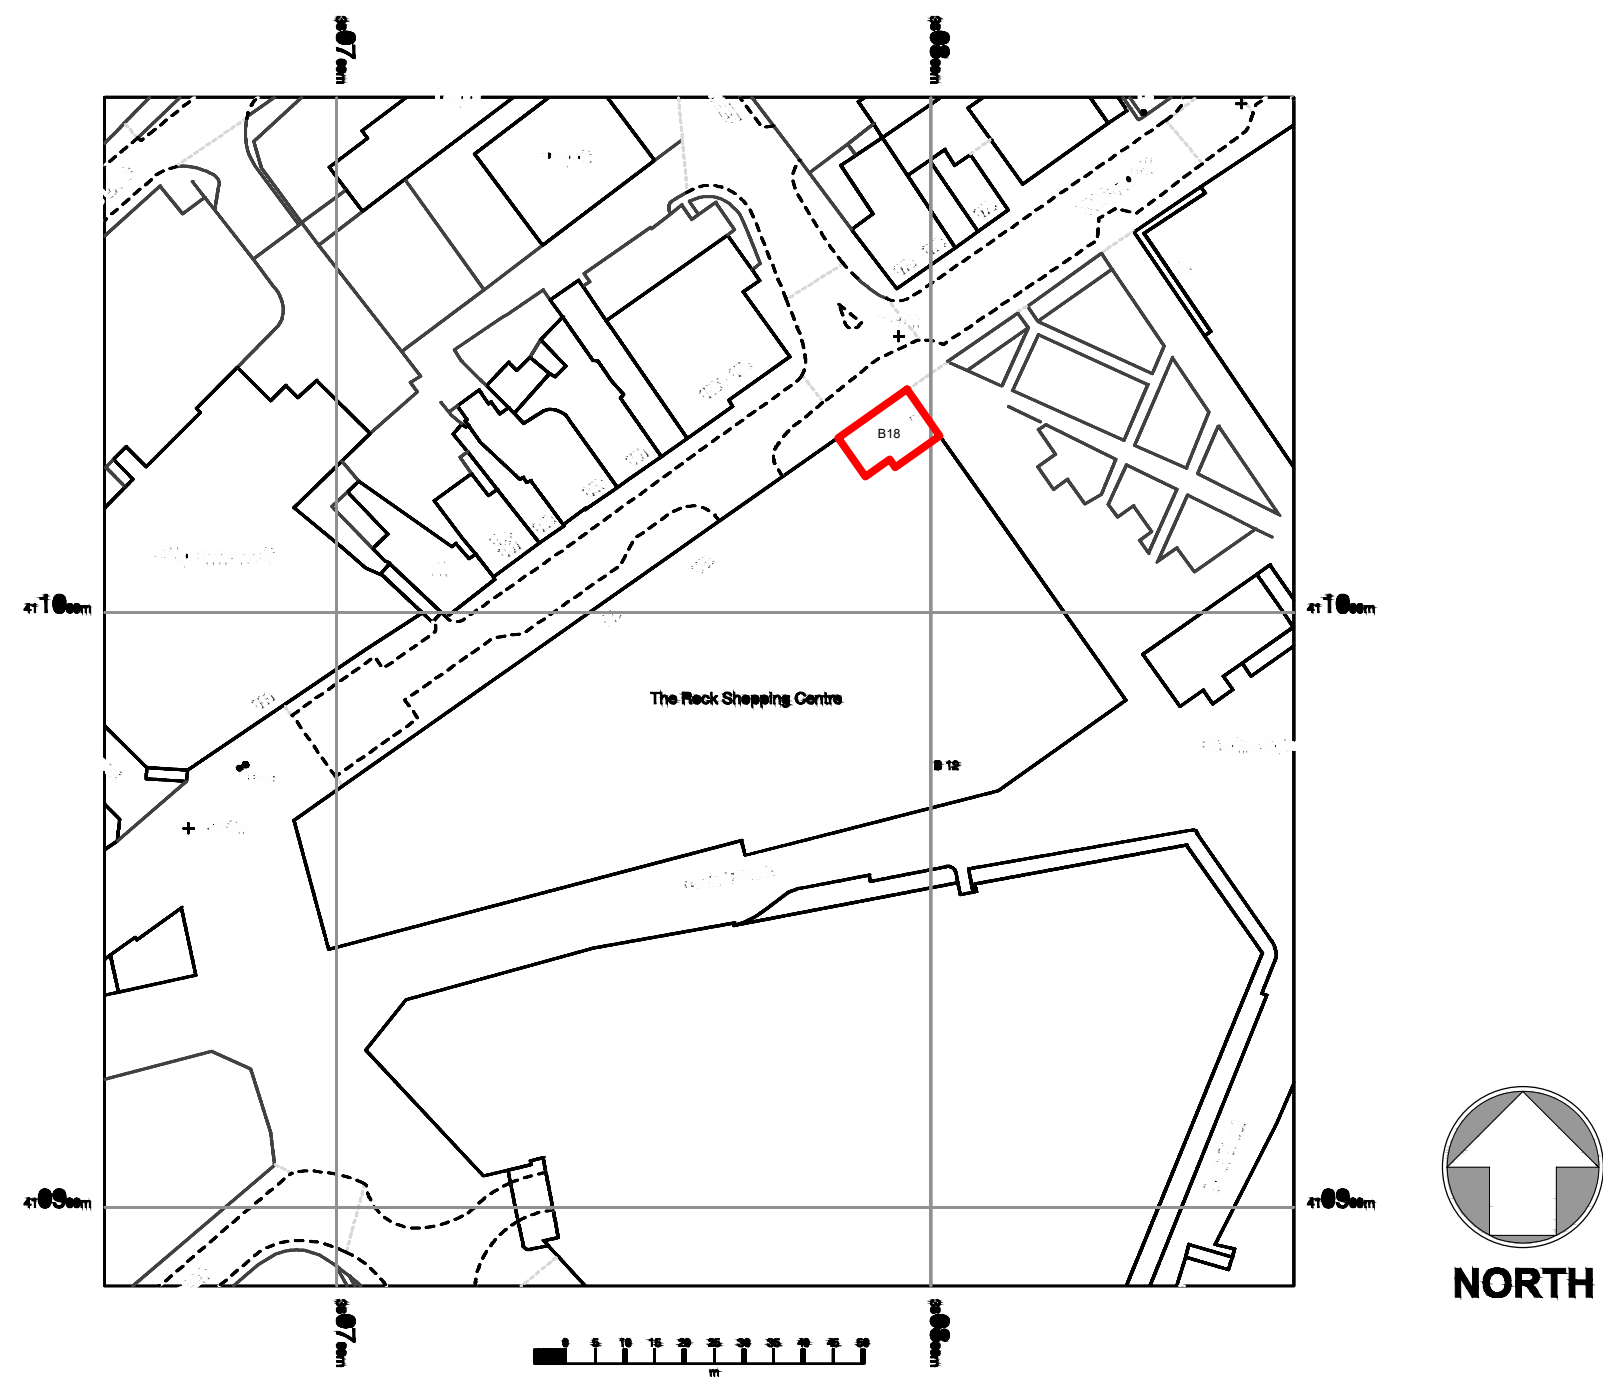


Location Plan 1:1250

 

Existing Ground Floor

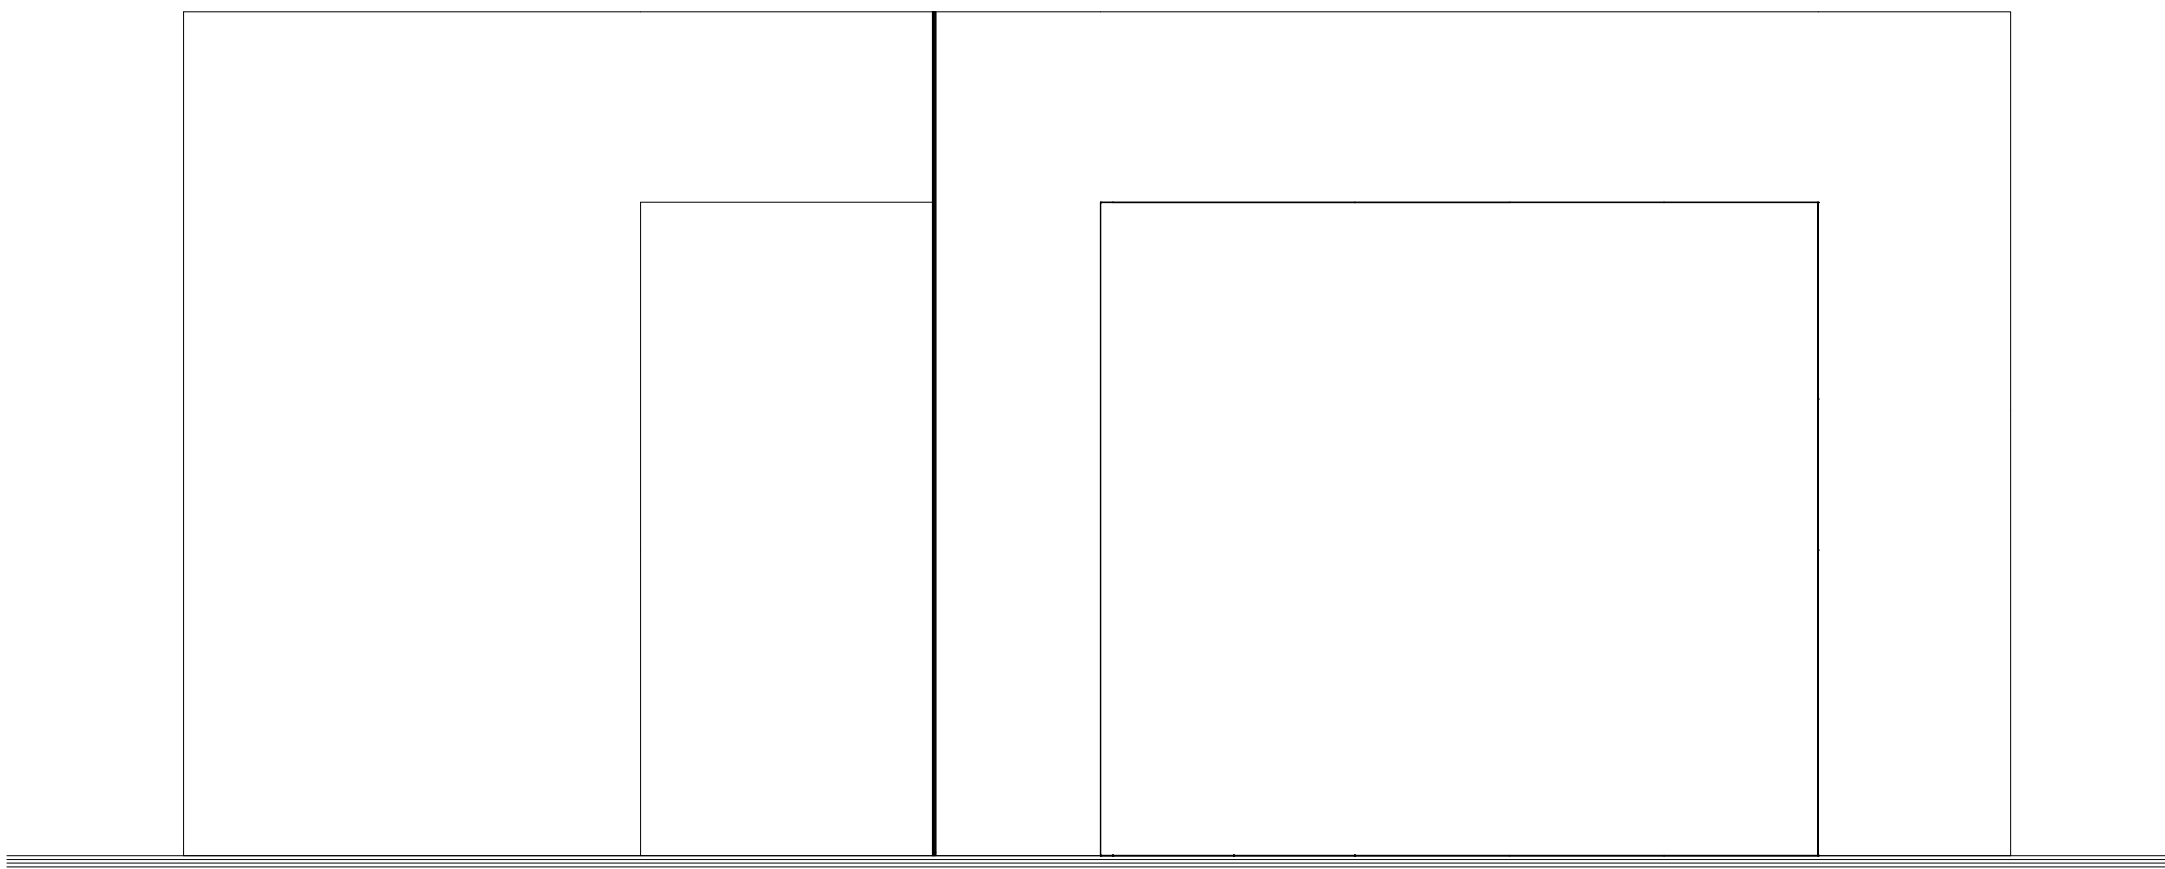

Existing Front Elevation

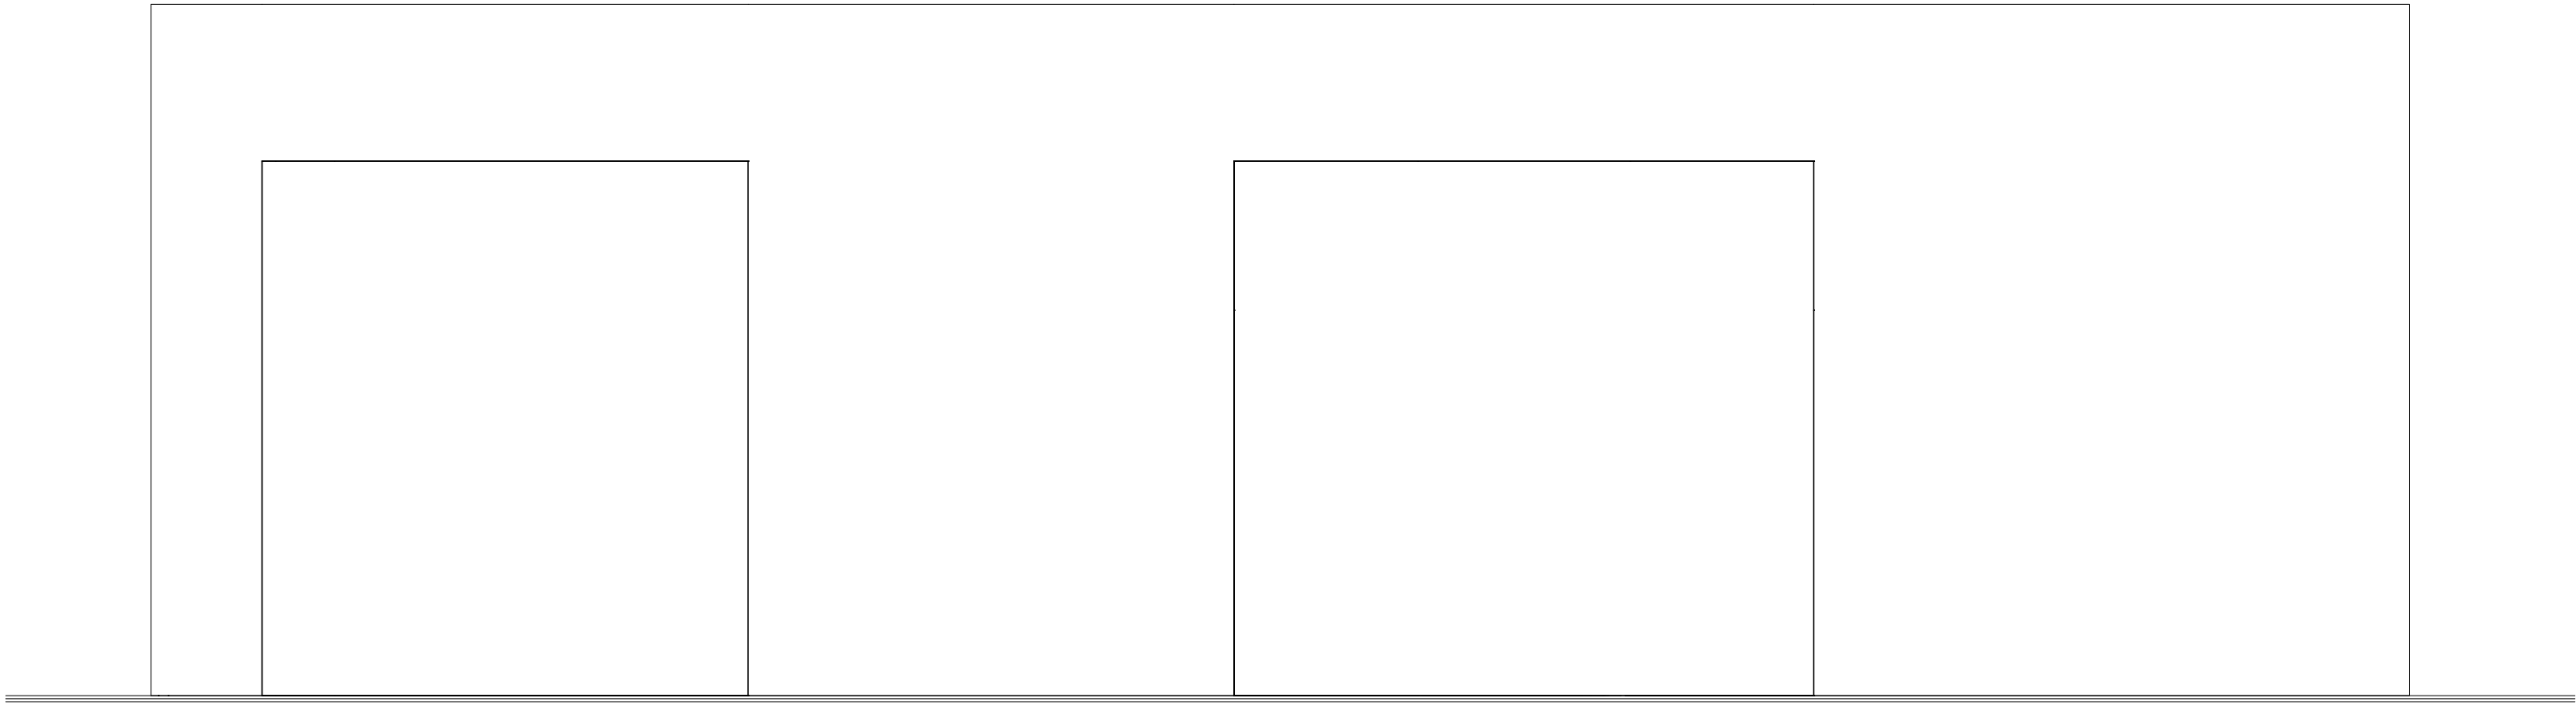

Existing Side Elevation

MSZ BRANDS		EXISTING PLAN & ELEVATIONS	
FRANCHISEE		M. Basat	
PROJECT TITLE		LITTLE DESSERT SHOP	
LOCATION		Unit B18, The Rock Shopping Centre, Bury	
ARCHITECT/DESIGNER		Mladen Radosavljevic	1:50@A1
REVISIONS			
			SHEET: 001