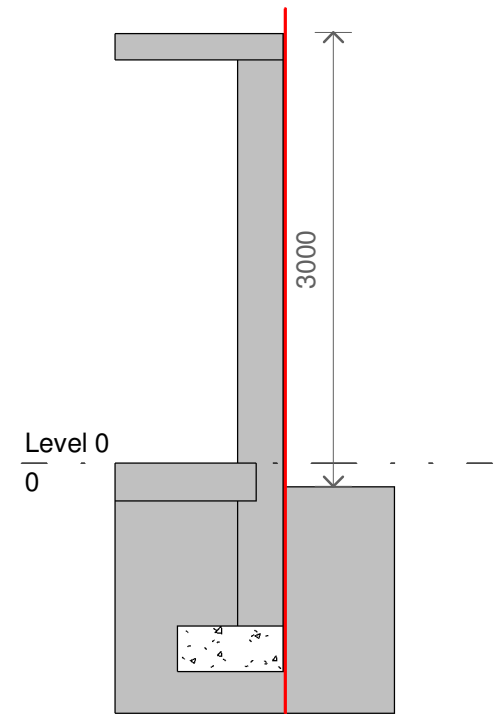
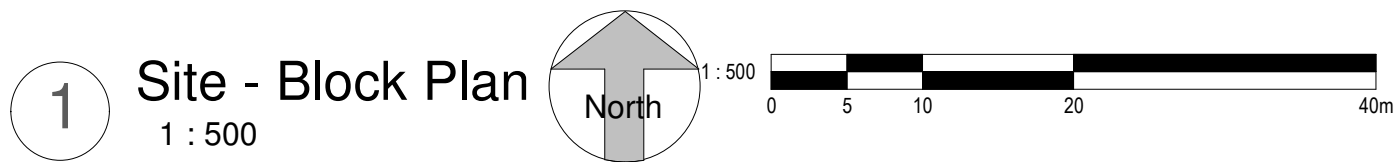
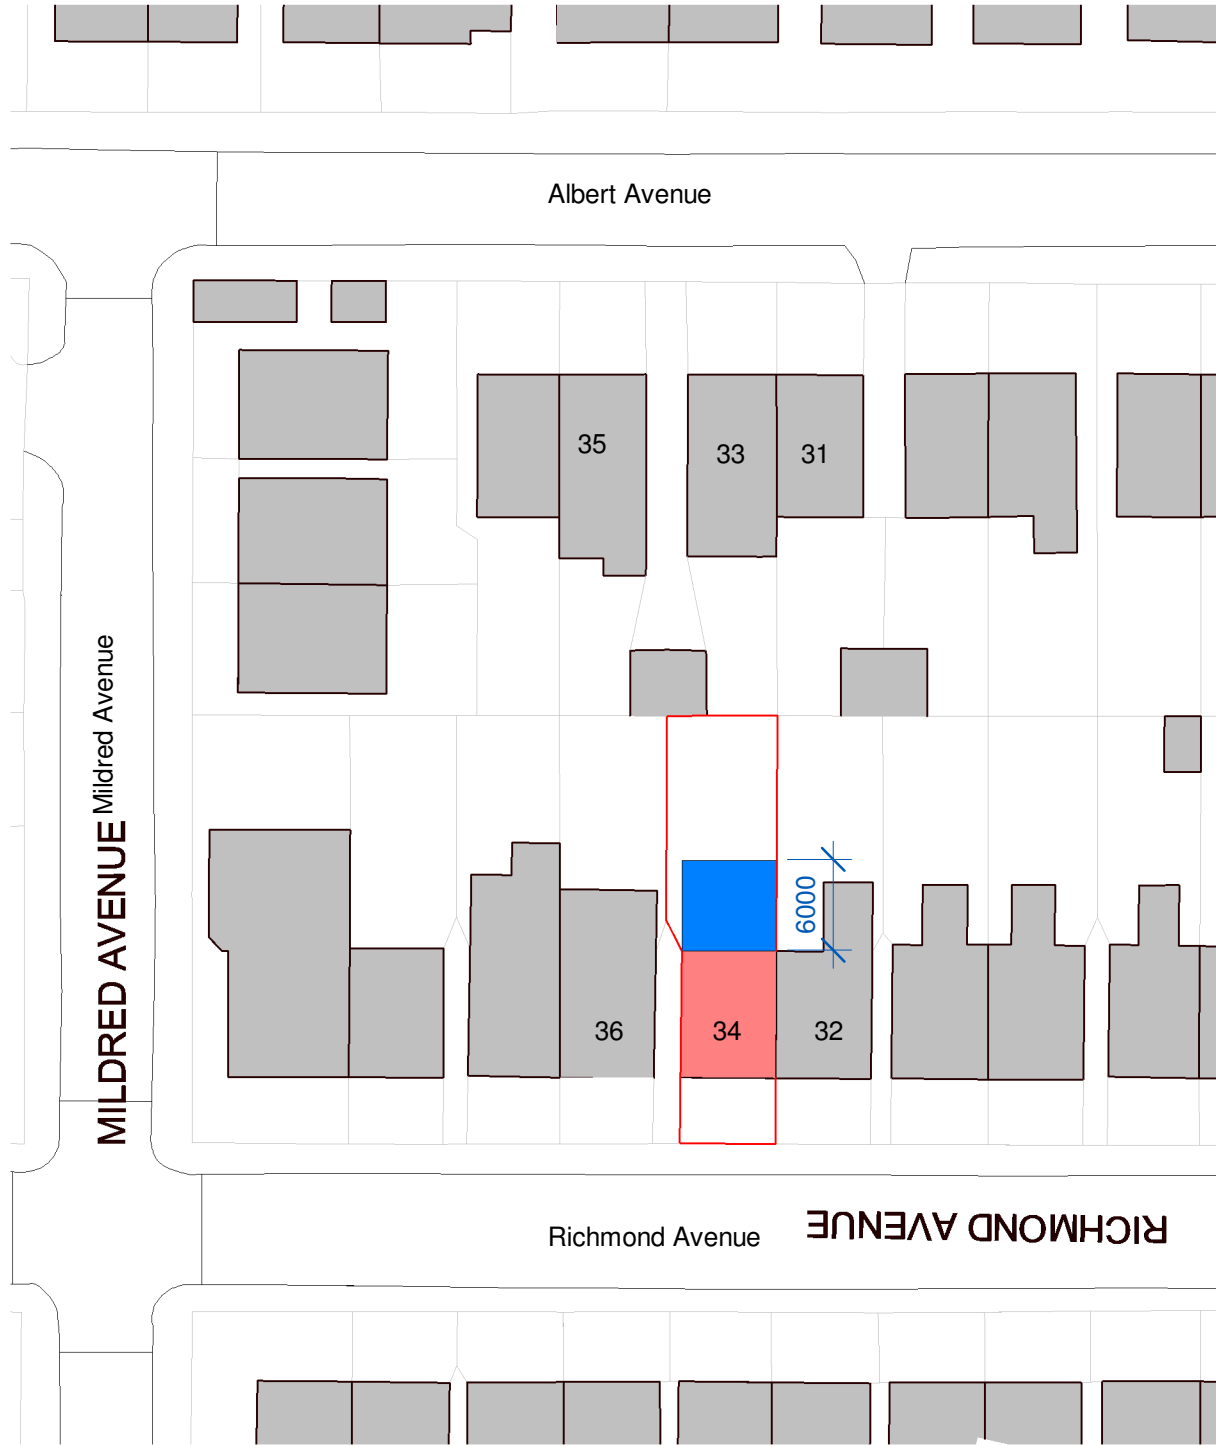


Site Key

- Existing Building
- Proposed Building

Legend - Boundaries

- Site Boundary
- Site Ownership

Site Boundary determined using OS DATA

PROJECT	34 Richmond Avenue	PROJECT NUMBER	GSS24127	DRAWING NUMBER	501	REV	
TITLE	Site - Location and Block Plan - Prior Approval	DRAWN BY	CB	CHECKED BY	SG	DATE	12/08/2024
STATUS	PLANING	SCALE (@ A1)	As indicated	No.	Description	Date	Initial

GOLD SKETCH

S T U D I O S

www.goldsketch.co.uk info@goldsketch.co.uk 0161 792 9595

NOTES

© COPYRIGHT : ALL RIGHTS RESERVED.
THIS DRAWING MUST NOT BE REPRODUCED WITHOUT PRIOR WRITTEN CONSENT.
DRAWING TO BE USED FOR THE STATUS INDICATED ONLY.
ALL DIMENSIONS AND SETTING OUT SHALL BE CHECKED AND CONFIRMED ON SITE. ANY DISCREPANCIES TO BE REPORTED TO THE DESIGNER PRIOR TO THE COMMENCEMENT OF ANY WORK. ALL WORK AND MATERIALS TO BE IN ACCORDANCE WITH CURRENT STATUTORY LEGISLATION, RELEVANT CODES OF PRACTICE AND BRITISH STANDARDS. ALL DIMENSIONS ON THIS DRAWING ARE IN MILLIMETRES (UNLESS OTHERWISE STATED).