




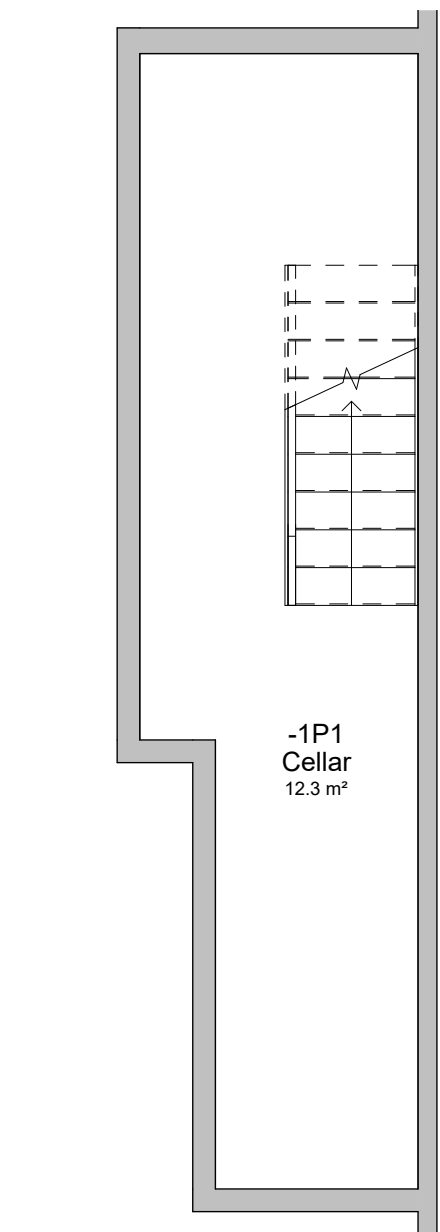


1 Level B1 - Existing  
1 : 50

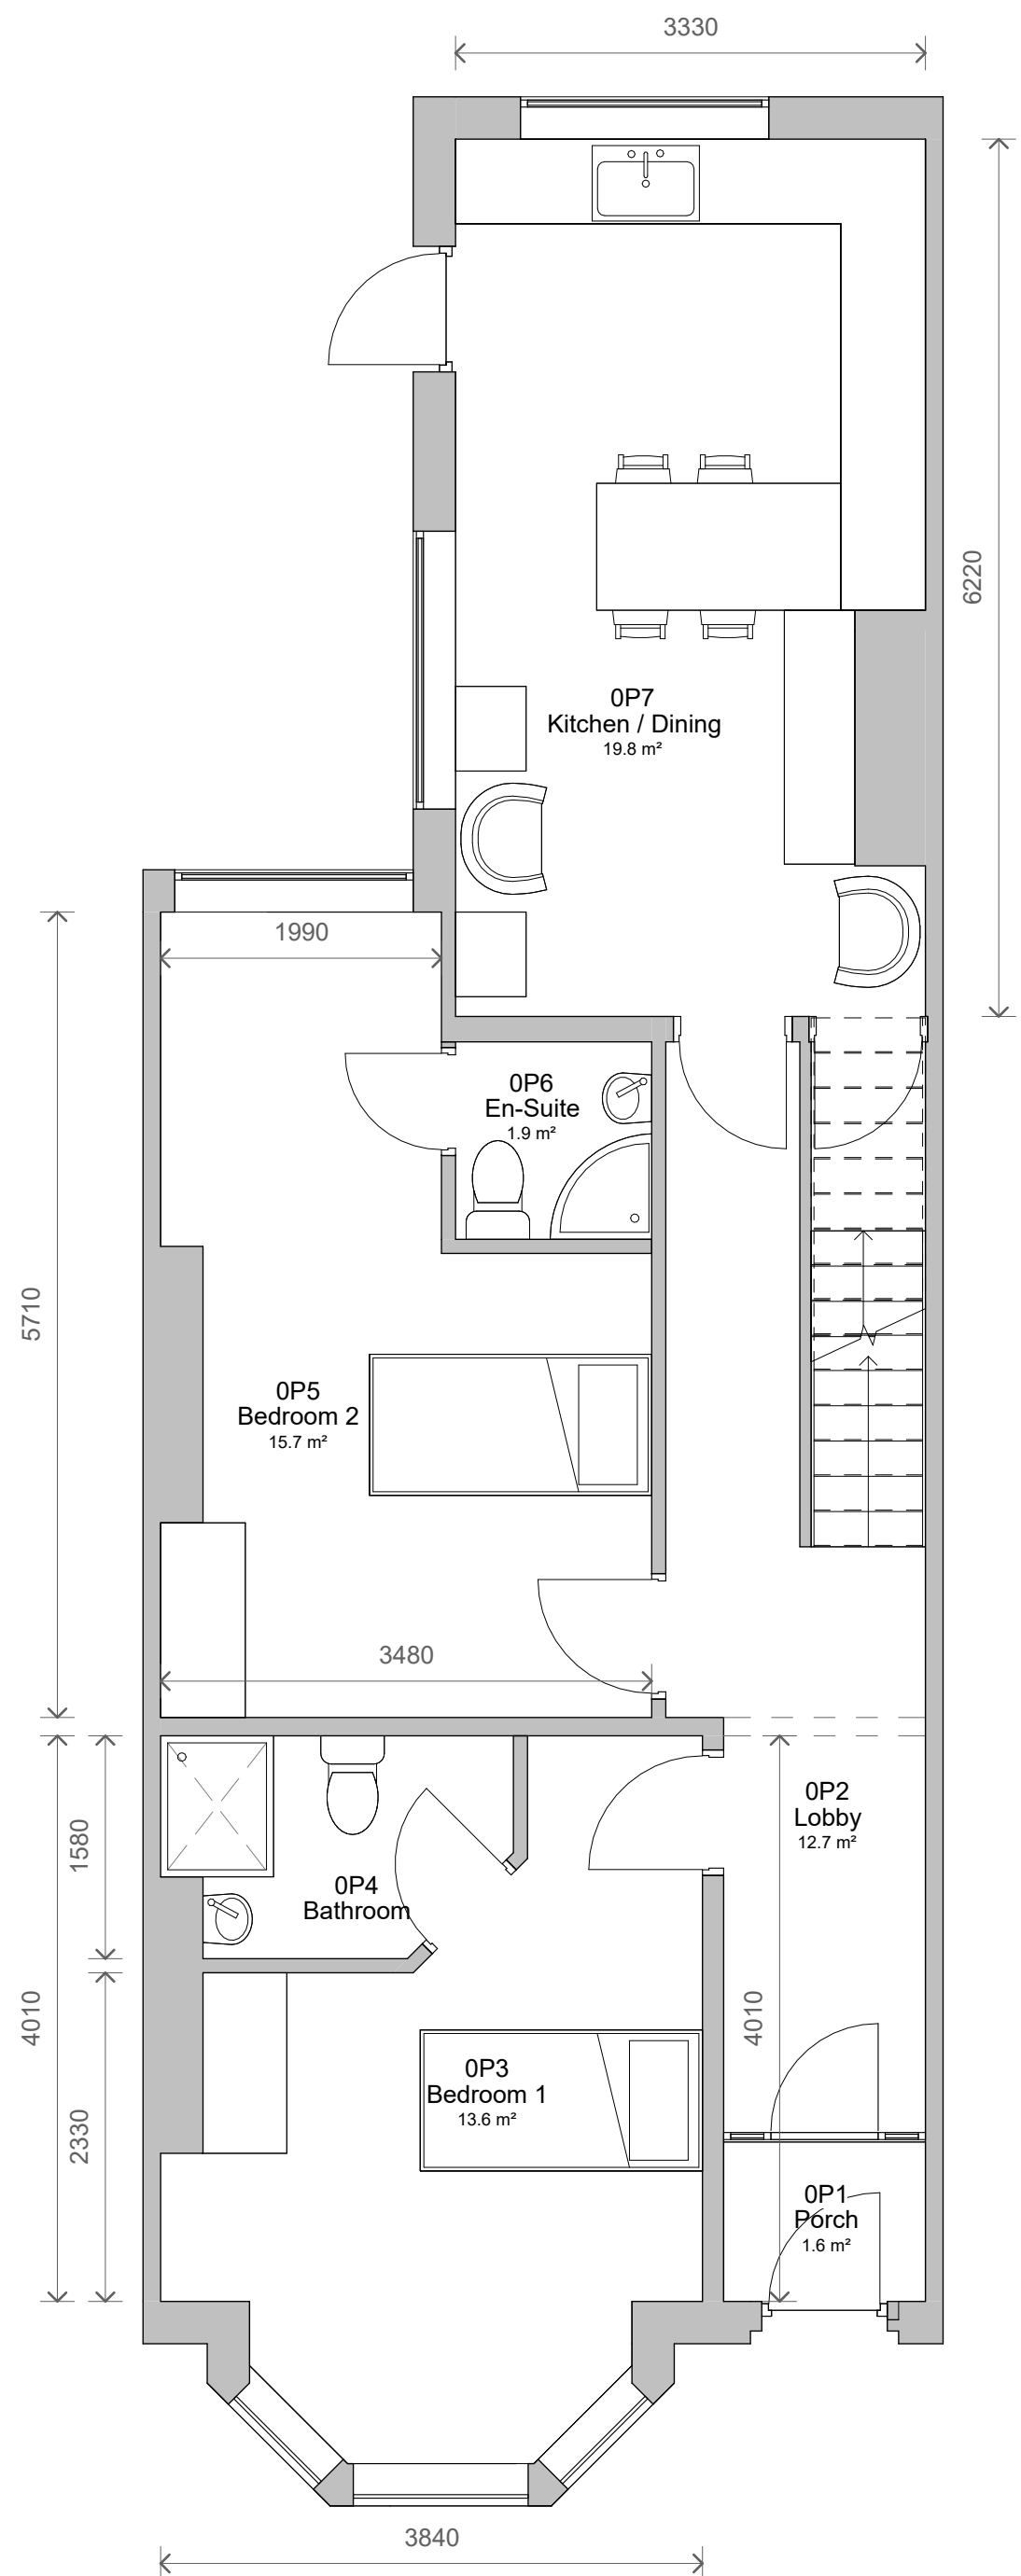



2 Level 0 - Existing  
1 : 50

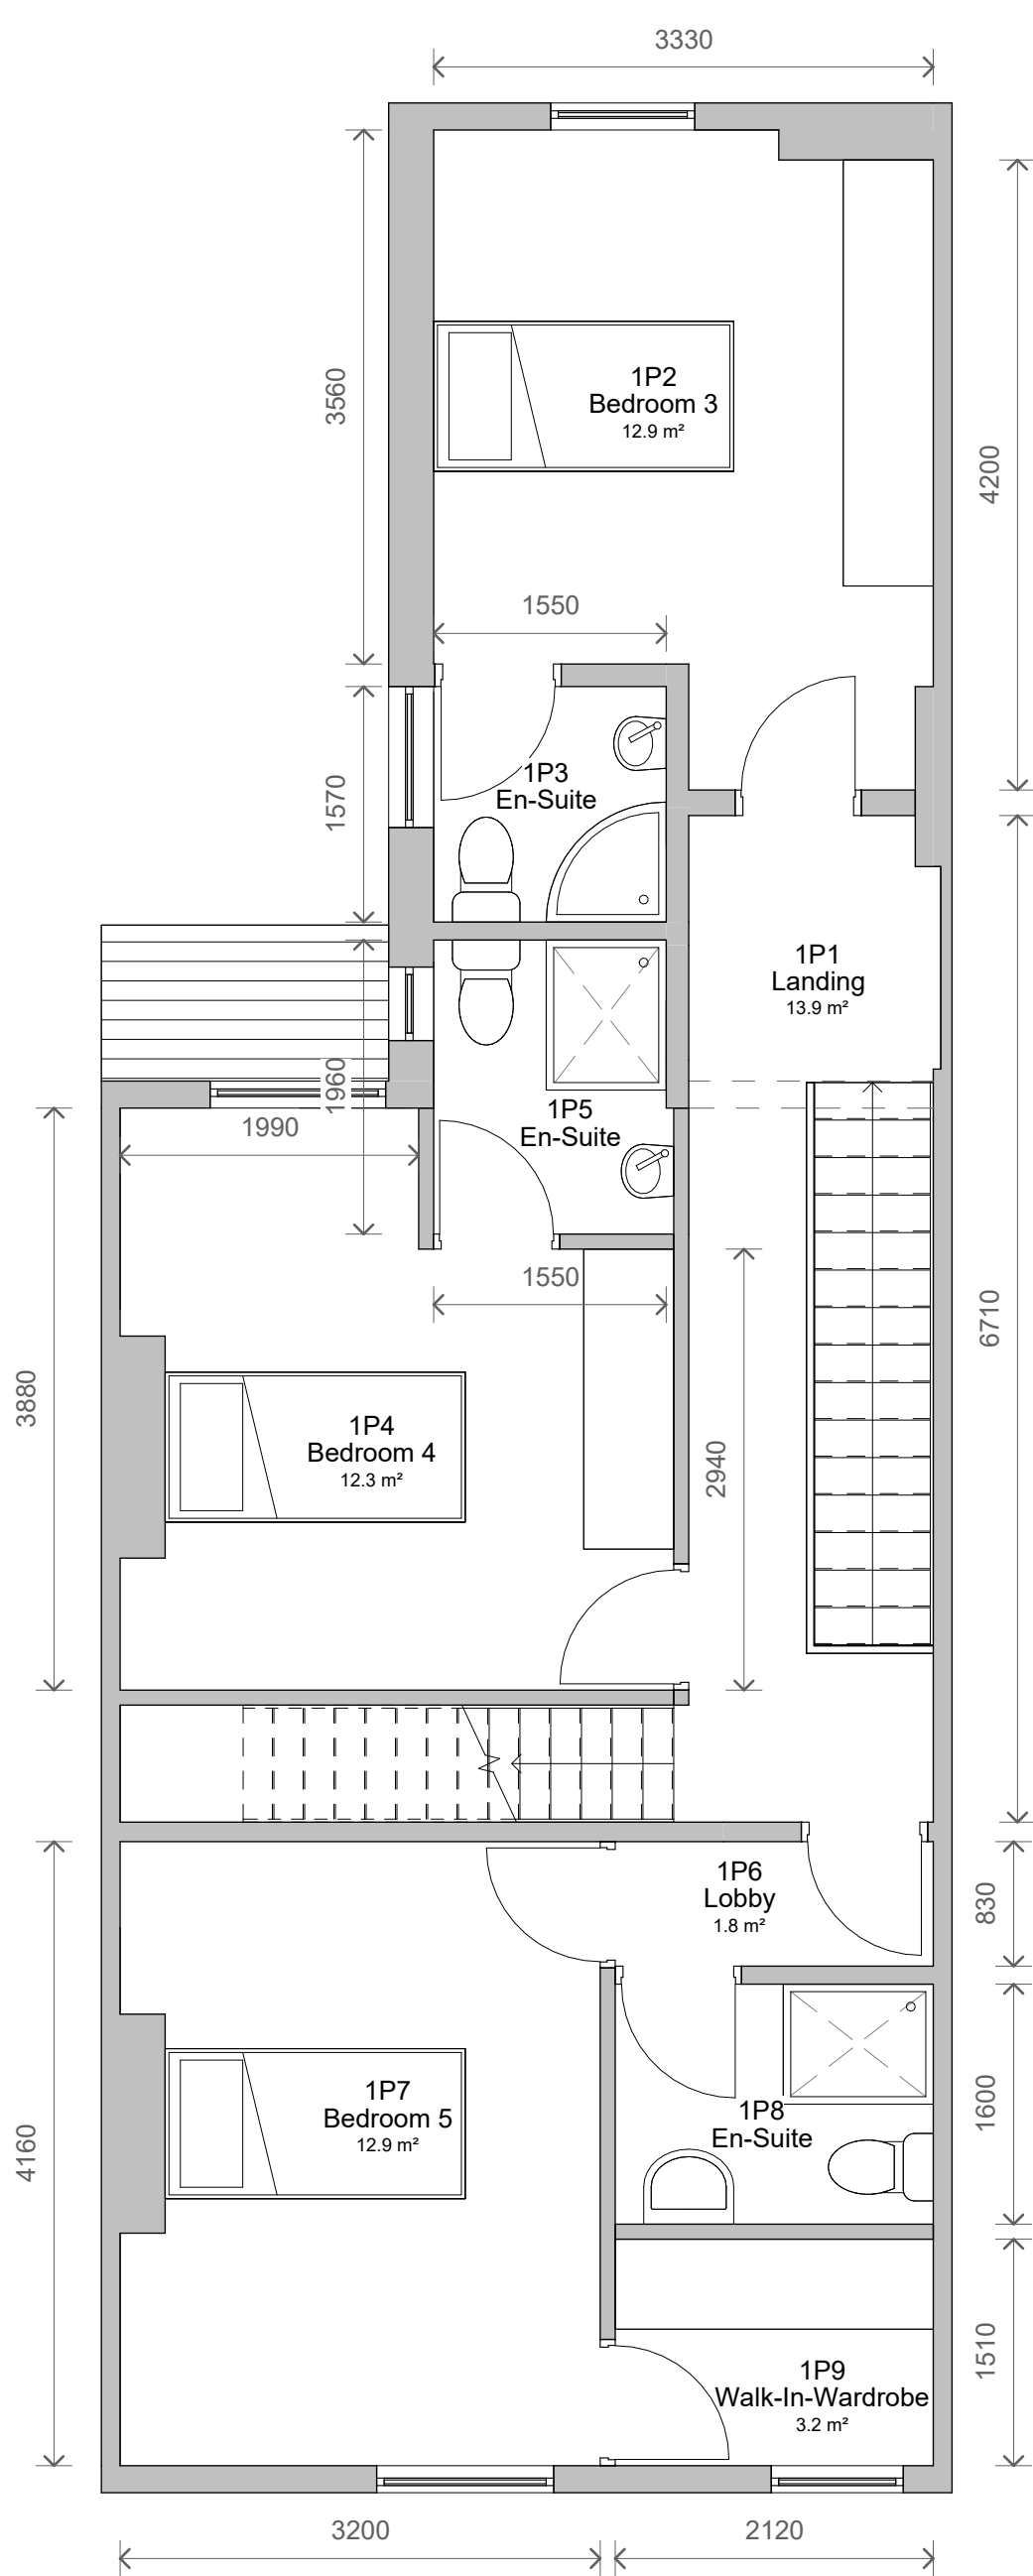

3 Level 1 - Existing  
1 : 50

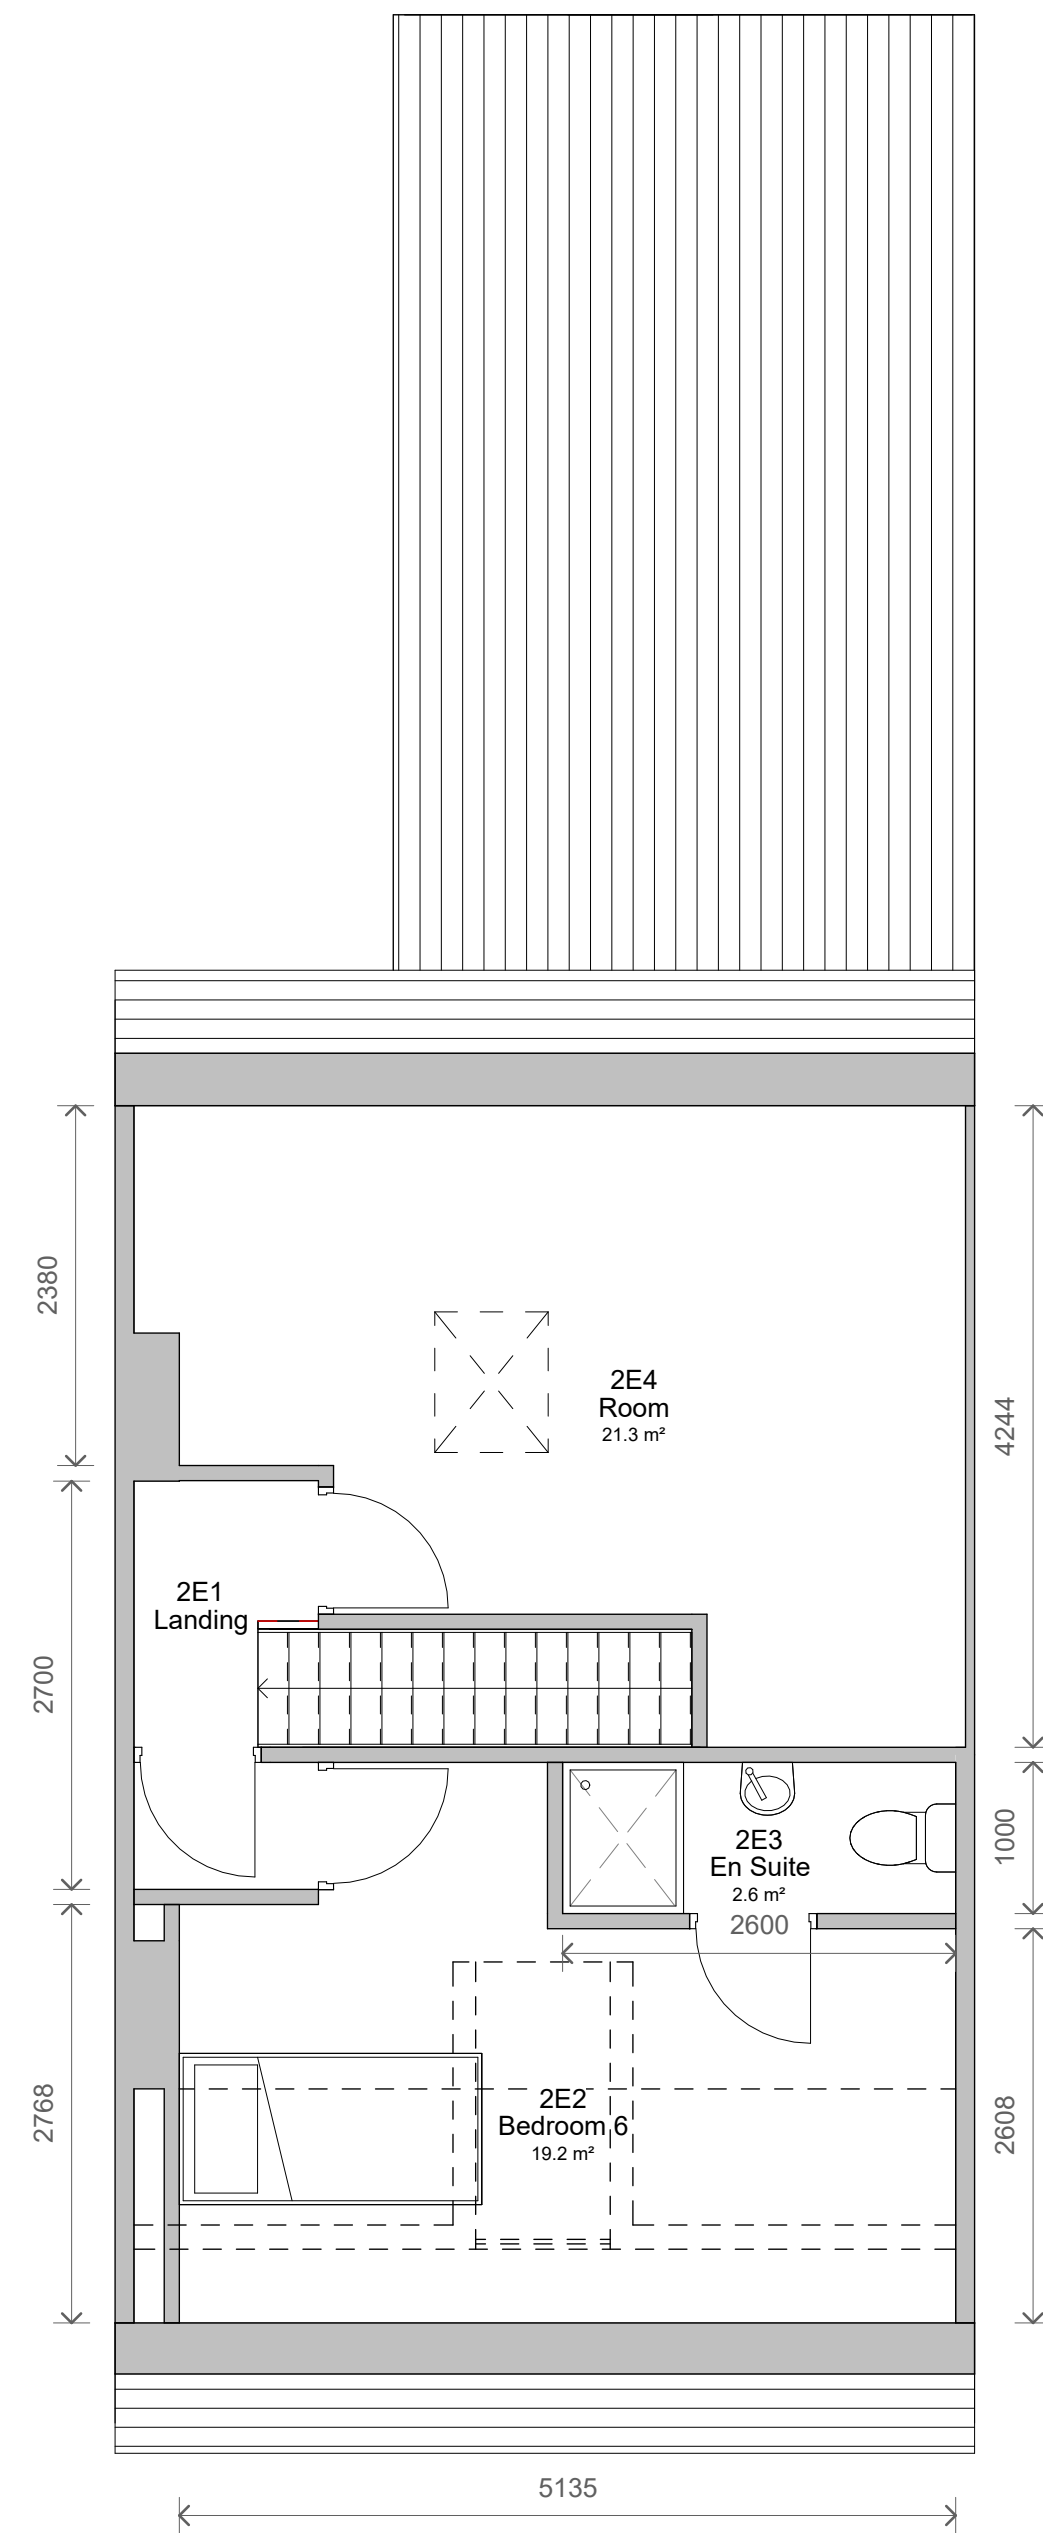

4 Level Roof - Existing  
1 : 50

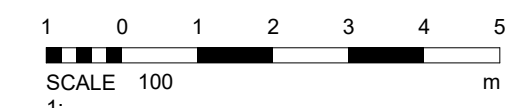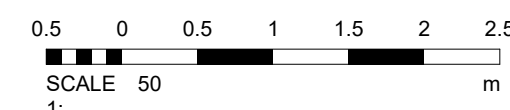

|     |                     |            |
|-----|---------------------|------------|
| 3   | Planning - Comments | 19/08/2024 |
| 2   | Clients Comments    | 22/07/2024 |
| 1   | Client Comments     | 19/07/2024 |
| No. | Description         | Date       |

|   |            |                       |                          |               |  |
|---|------------|-----------------------|--------------------------|---------------|--|
| PROJECT   |            |                       | 33 Knowsley Street, Bury |               |  |
| TITLE   |            |                       | Existing Plans           |               |  |
| STATUS   |            |                       | DESIGN                   |               |  |
| DRAWN BY   | DATE       | SCALE (@ A1)          |                          |               |  |
| CB   | 17/07/2024 | 1 : 50                |                          |               |  |
| PROJECT NUMBER   |            | DRAWING NUMBER        |                          | REV           |  |
| GSS22070.3   |            | 002                   |                          | 3             |  |
| GOLD SKETCH   |            |                       |                          |               |  |
| S T U D I O S   |            |                       |                          |               |  |
| www.goldsketch.co.uk   |            | info@goldsketch.co.uk |                          | 0161 792 9595 |  |
| NOTES   |            |                       |                          |               |  |
| © COPYRIGHT - ALL RIGHTS RESERVED.   |            |                       |                          |               |  |
| THIS DRAWING AND ANY PARTS THEREOF ARE THE PROPERTY OF GOLD SKETCH AND SHOULD NOT BE REPRODUCED OR TRANSMITTED IN ANY FORM OR BY ANY MEANS, ELECTRONIC OR MECHANICAL, INCLUDING PHOTOCOPYING, RECORDING, OR BY ANY INFORMATION STORAGE AND RETRIEVAL SYSTEM, WITHOUT THE WRITTEN PERMISSION OF GOLD SKETCH.                                                 |            |                       |                          |               |  |
| DRAWING TO BE USED FOR THE STATUS INDICATED ONLY.   |            |                       |                          |               |  |
| ALL DIMENSIONS AND SETTING OUT SHALL BE CHECKED AND CONFIRMED ON SITE. ANY DISCREPANCIES TO BE REPORTED TO THE ARCHITECT IMMEDIATELY. THE ARCHITECT'S RESPONSIBILITY IS TO BE IN ACCORDANCE WITH CURRENT BUILDING LEGISLATION, RELEVANT CODES OF PRACTICE AND BRITISH STANDARDS. ALL DIMENSIONS ON THIS DRAWING ARE IN MILLIMETRES UNLESS OTHERWISE STATED. |            |                       |                          |               |  |