




1 Level B1 - Proposed
1 : 50

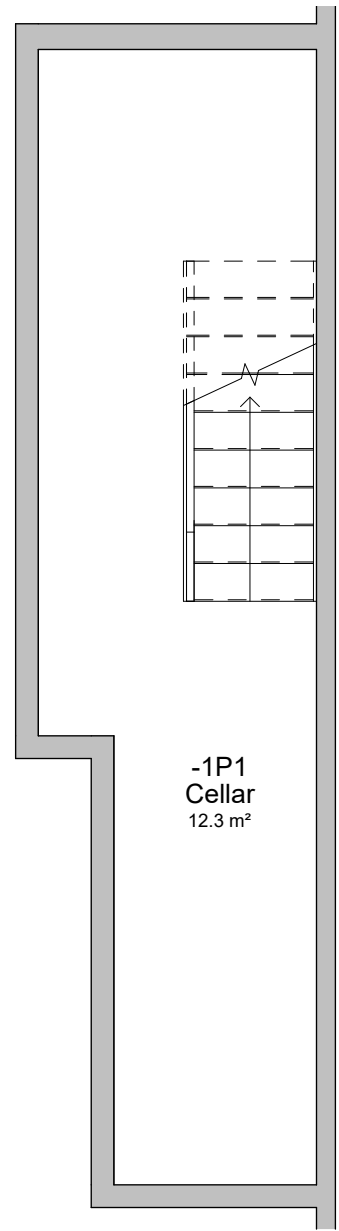




2 Level 0 - Proposed
1 : 50

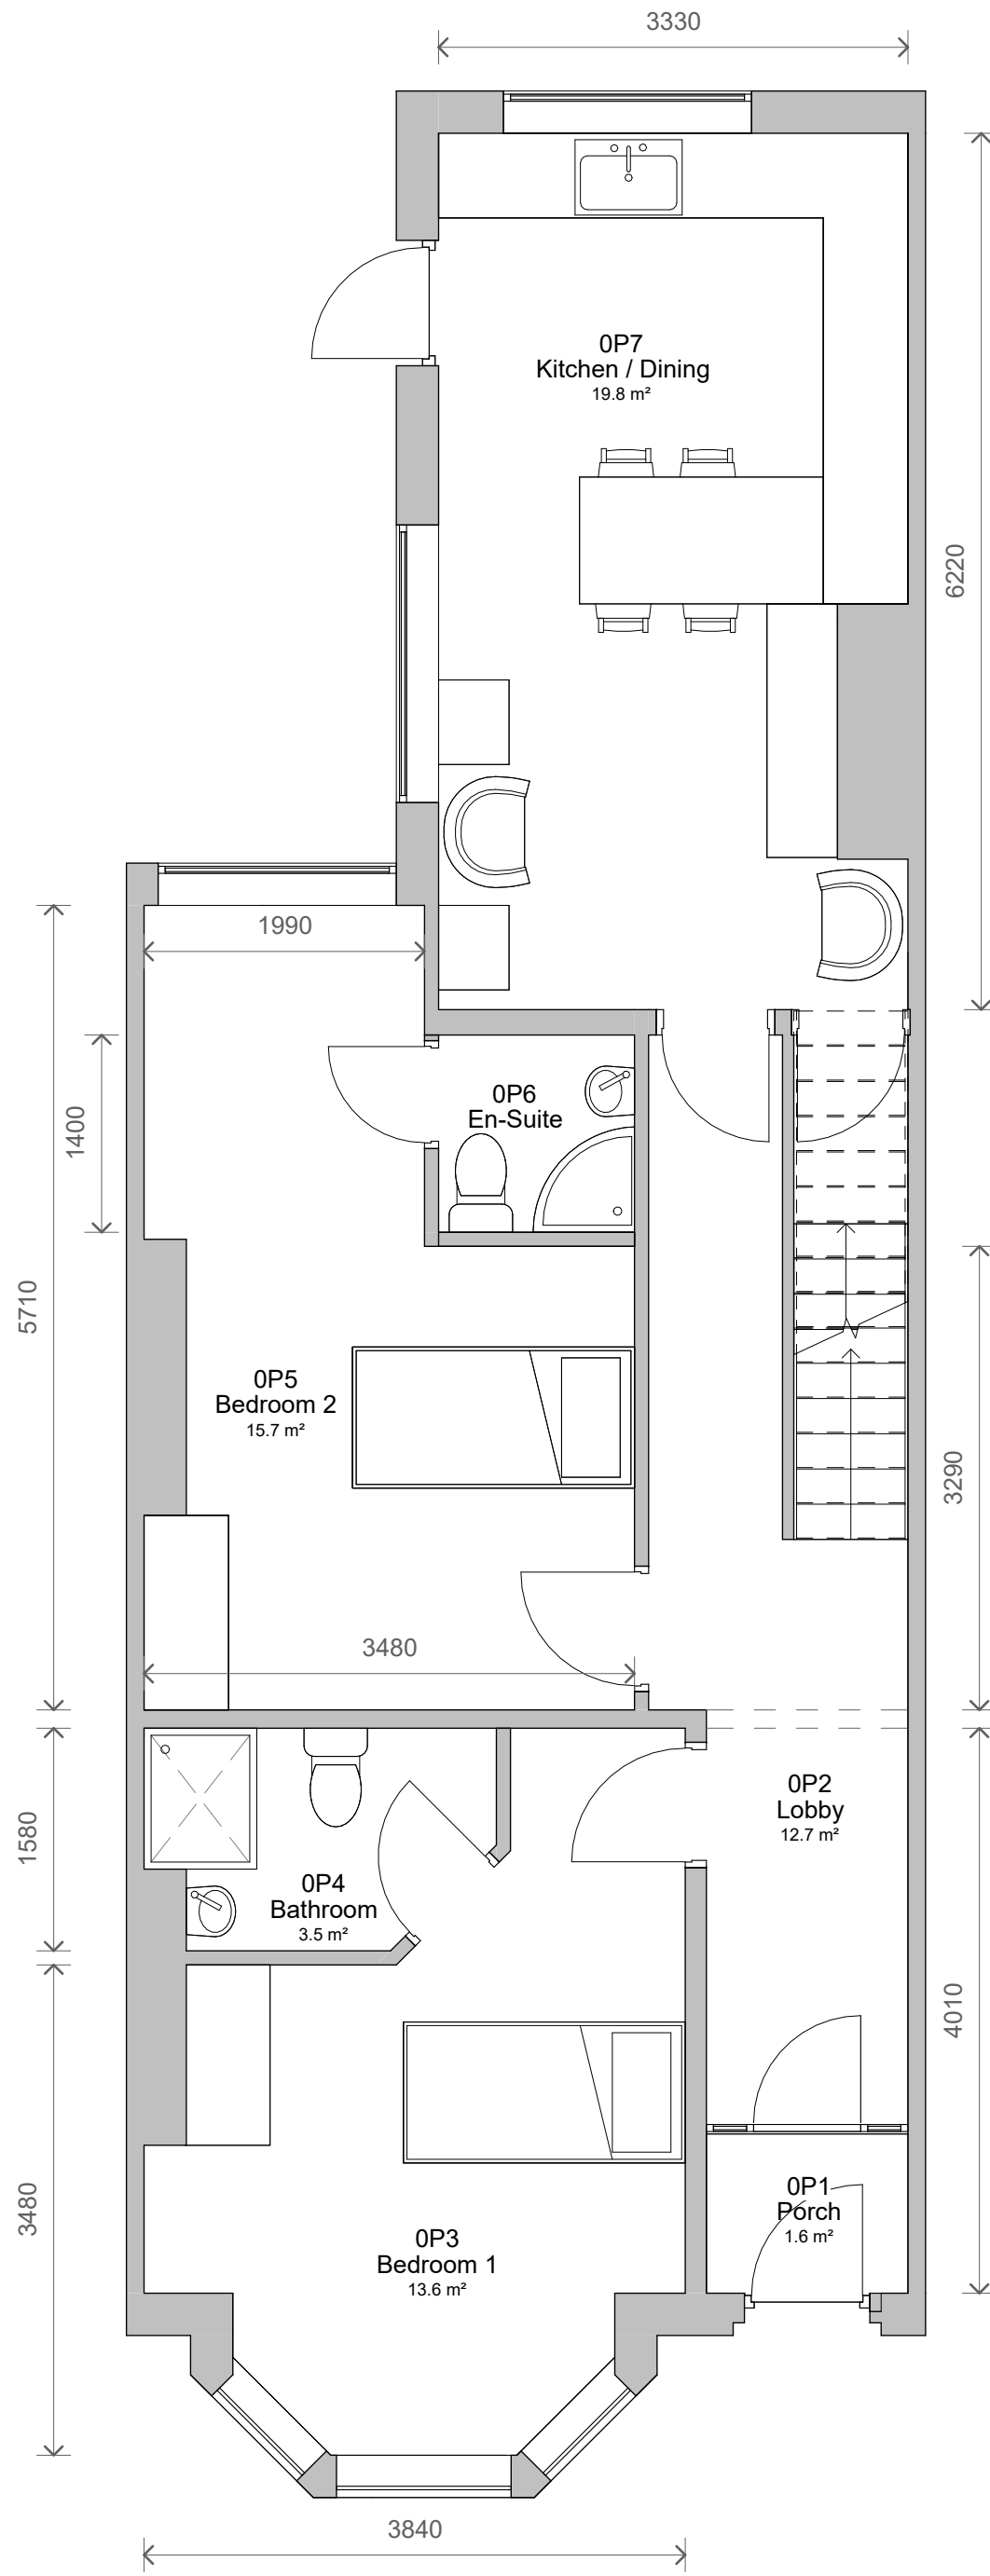

3 Level 1 - Proposed
1 : 50

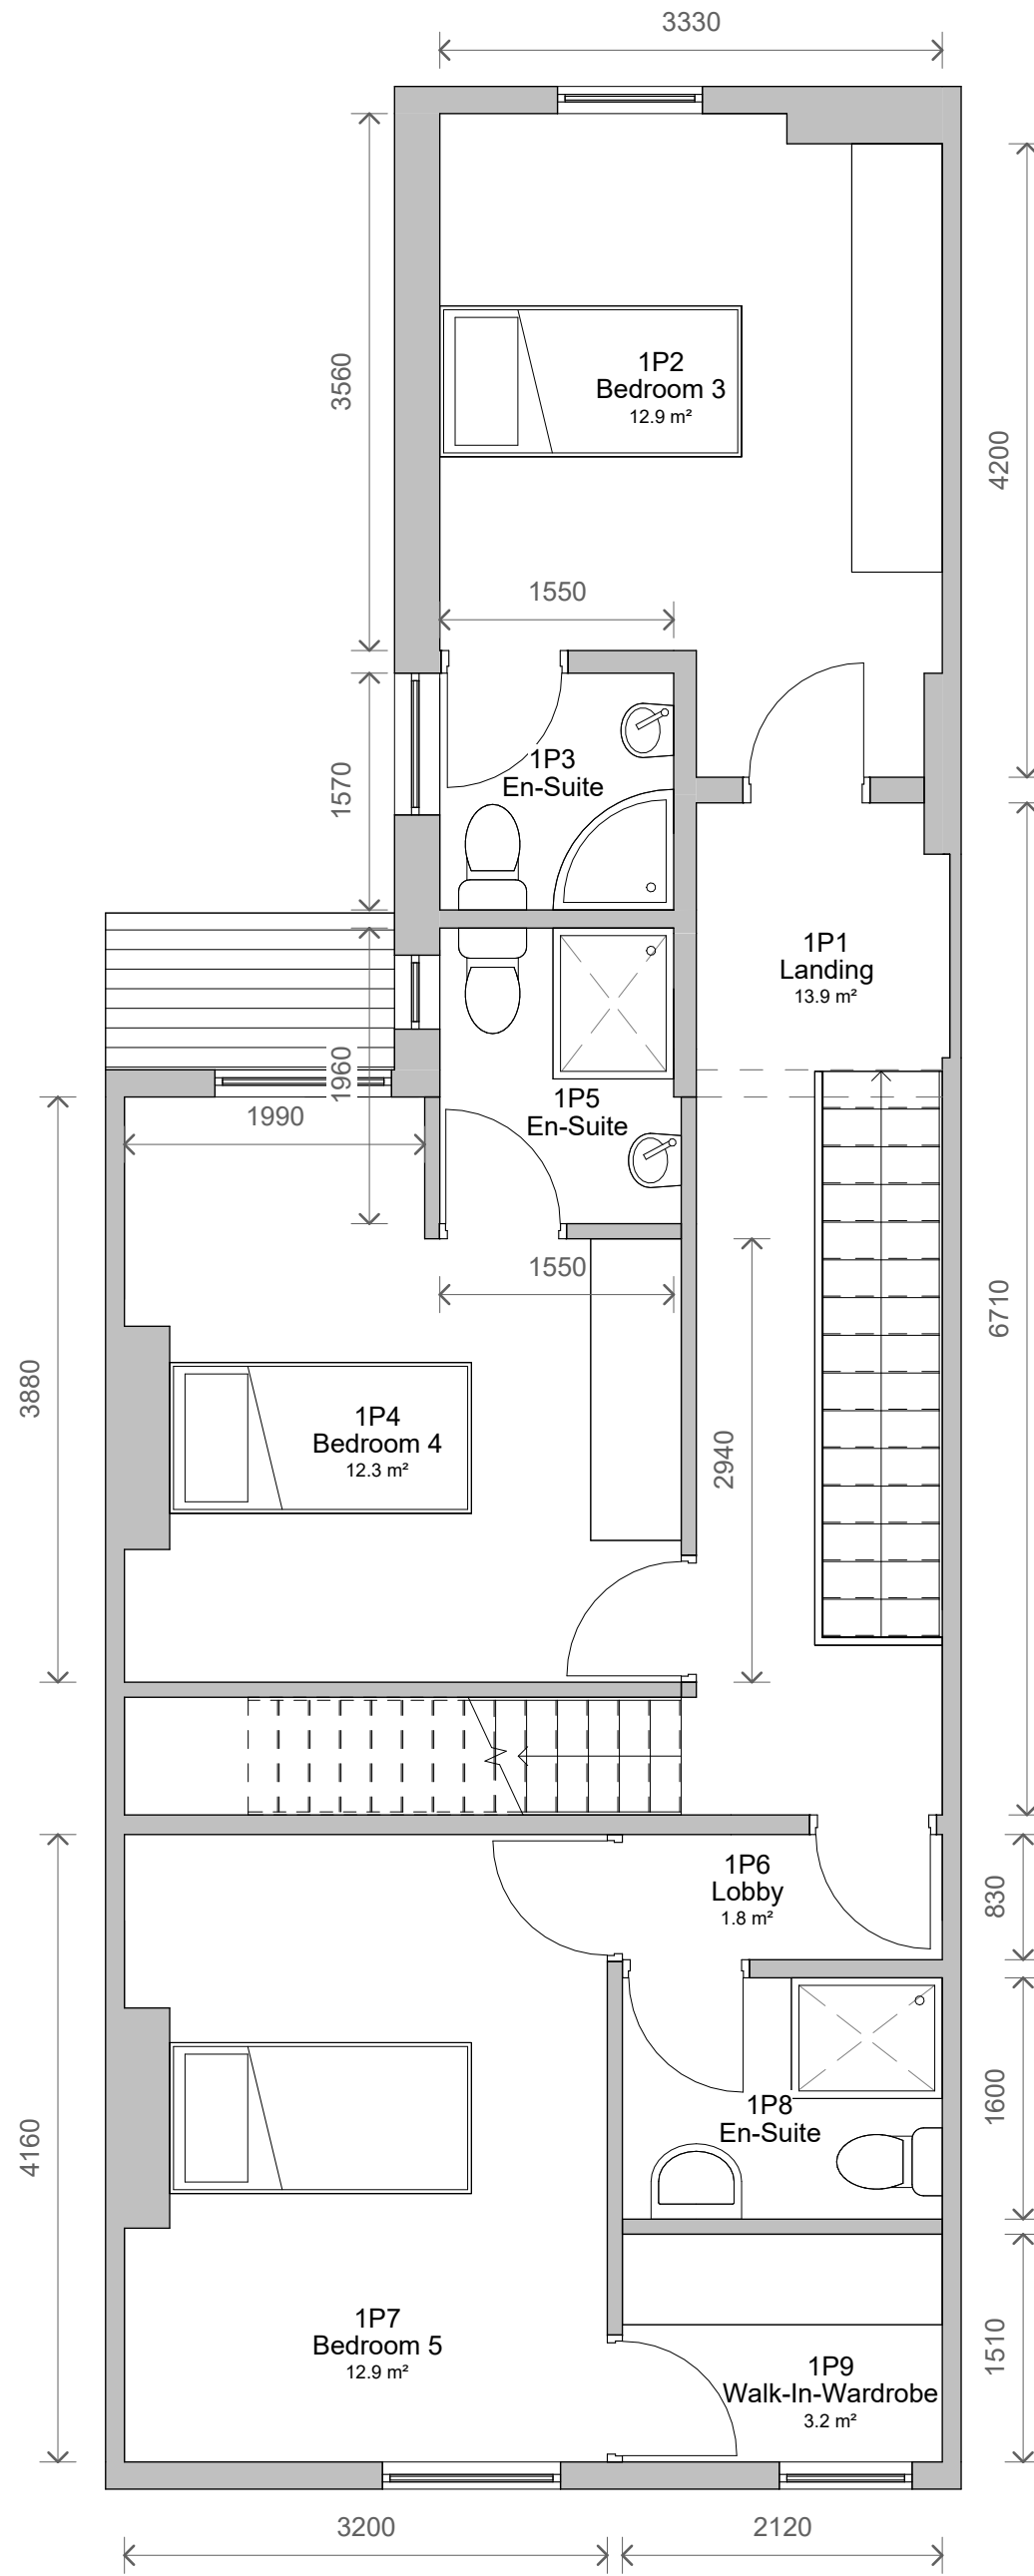

4 Level Roof - Proposed
1 : 50

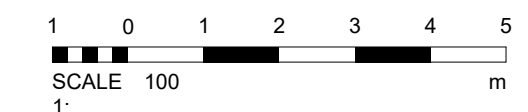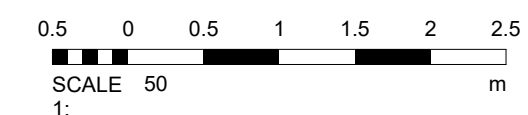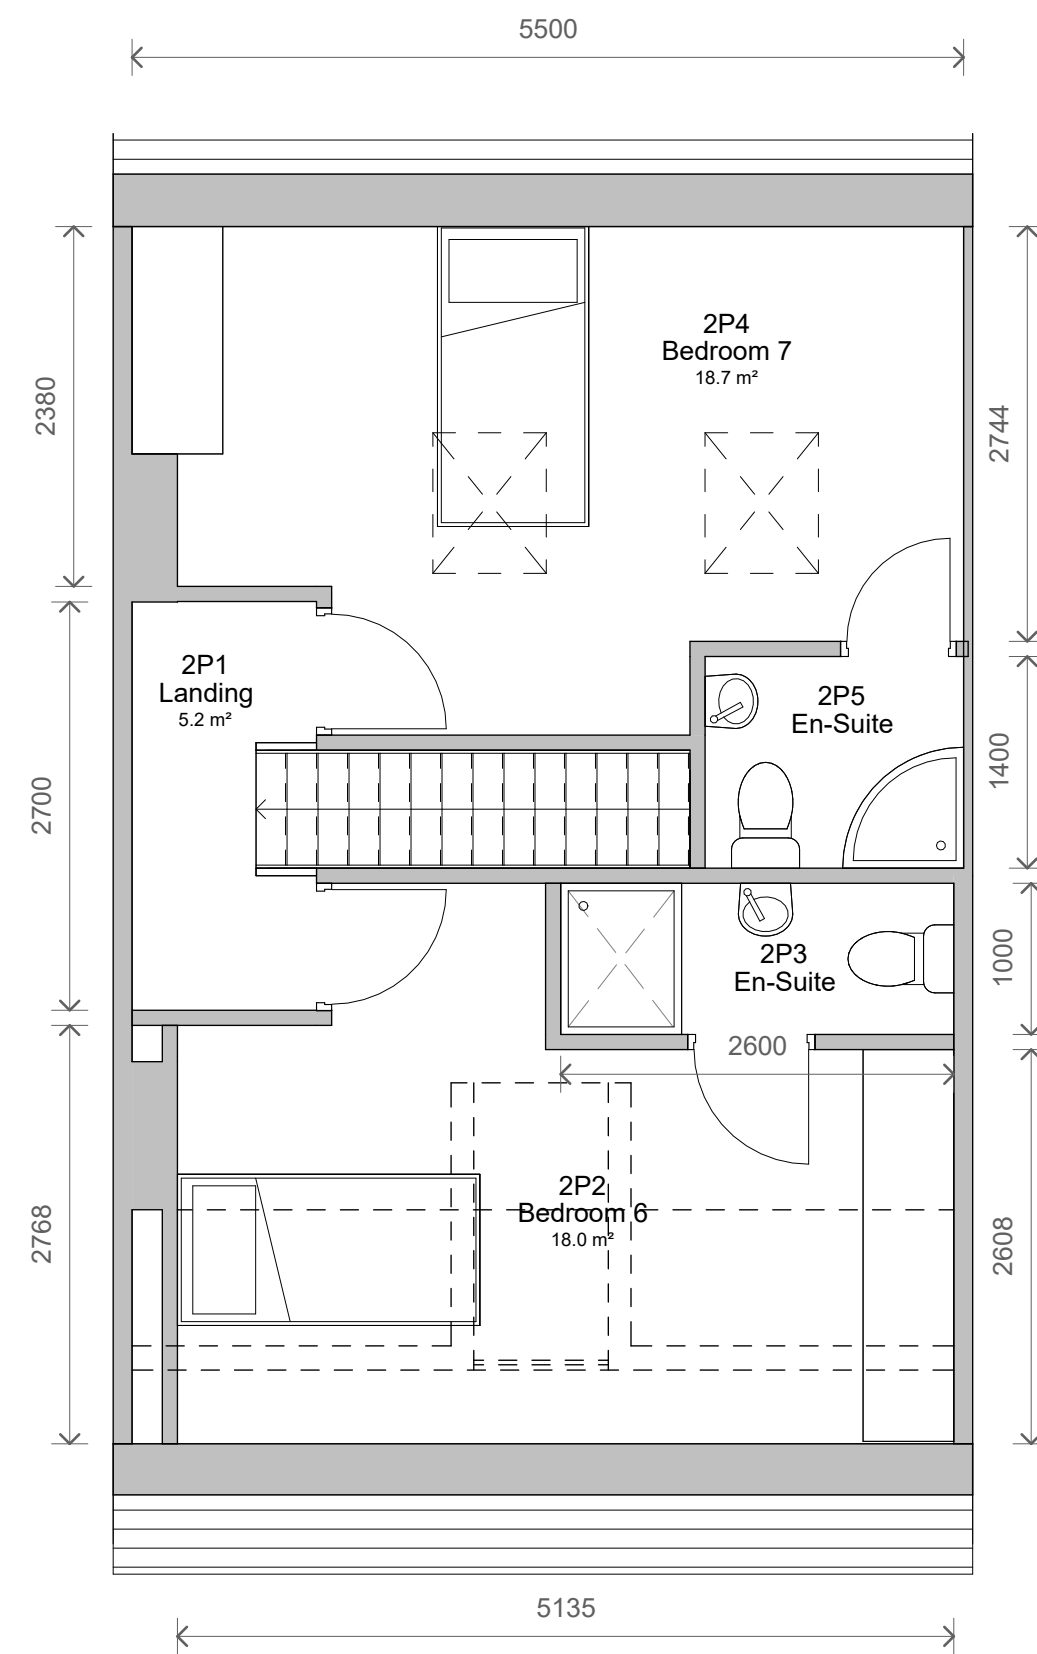

3	Planning - Comments	19/08/2024
2	Clients Comments	22/07/2024
1	Client Comments	19/07/2024
No.	Description	Date

PROJECT 33 Knowsley Street, Bury		
TITLE Proposed Plans		
STATUS DESIGN		
DRAWN BY GJ	DATE 18/08/2022	SCALE (@ A1) 1 : 50
PROJECT NUMBER GSS22070.3	DRAWING NUMBER 003	REV 3
GOLD SKETCH S T U D I O S www.goldsketch.co.uk info@goldsketch.co.uk 0161 792 9595		
NOTES © COPYRIGHT - ALL RIGHTS RESERVED. THIS DRAWING SHALL NOT BE REPRODUCED WITHOUT PRIOR WRITTEN CONSENT. DRAWING TO BE USED FOR THE STATUS INDICATED ONLY. ALL DIMENSIONS AND SETTING OUT SHALL BE CHECKED AND CONFIRMED ON SITE. ANY DISCREPANCIES TO BE REPORTED TO THE ARCHITECT IMMEDIATELY. THE CONSULTANT'S LIABILITY IS LIMITED TO THE CURRENT LEGISLATION AND CURRENT BUILDING LEGISLATION RELEVANT CODES OF PRACTICE AND BRITISH STANDARDS. ALL DIMENSIONS ON THIS DRAWING ARE IN MILLIMETRES UNLESS OTHERWISE STATED.		