



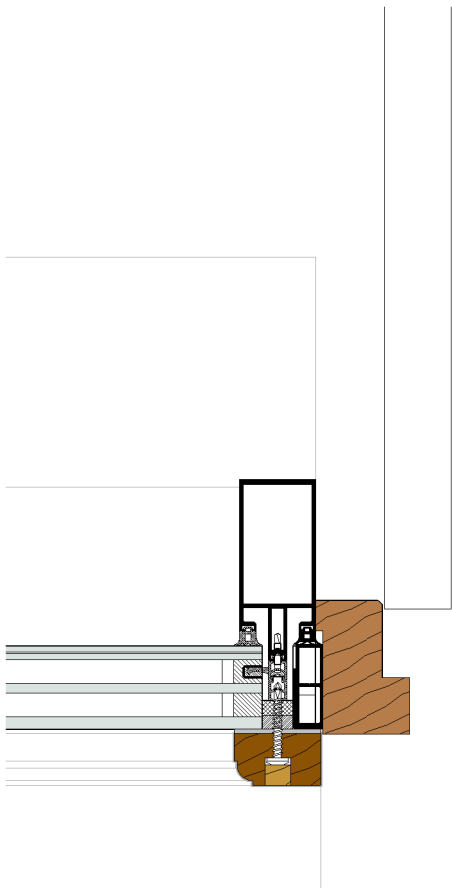

DETAIL C
Typical Door (Hinge) to Window Mullion Detail
Scale: 1:5

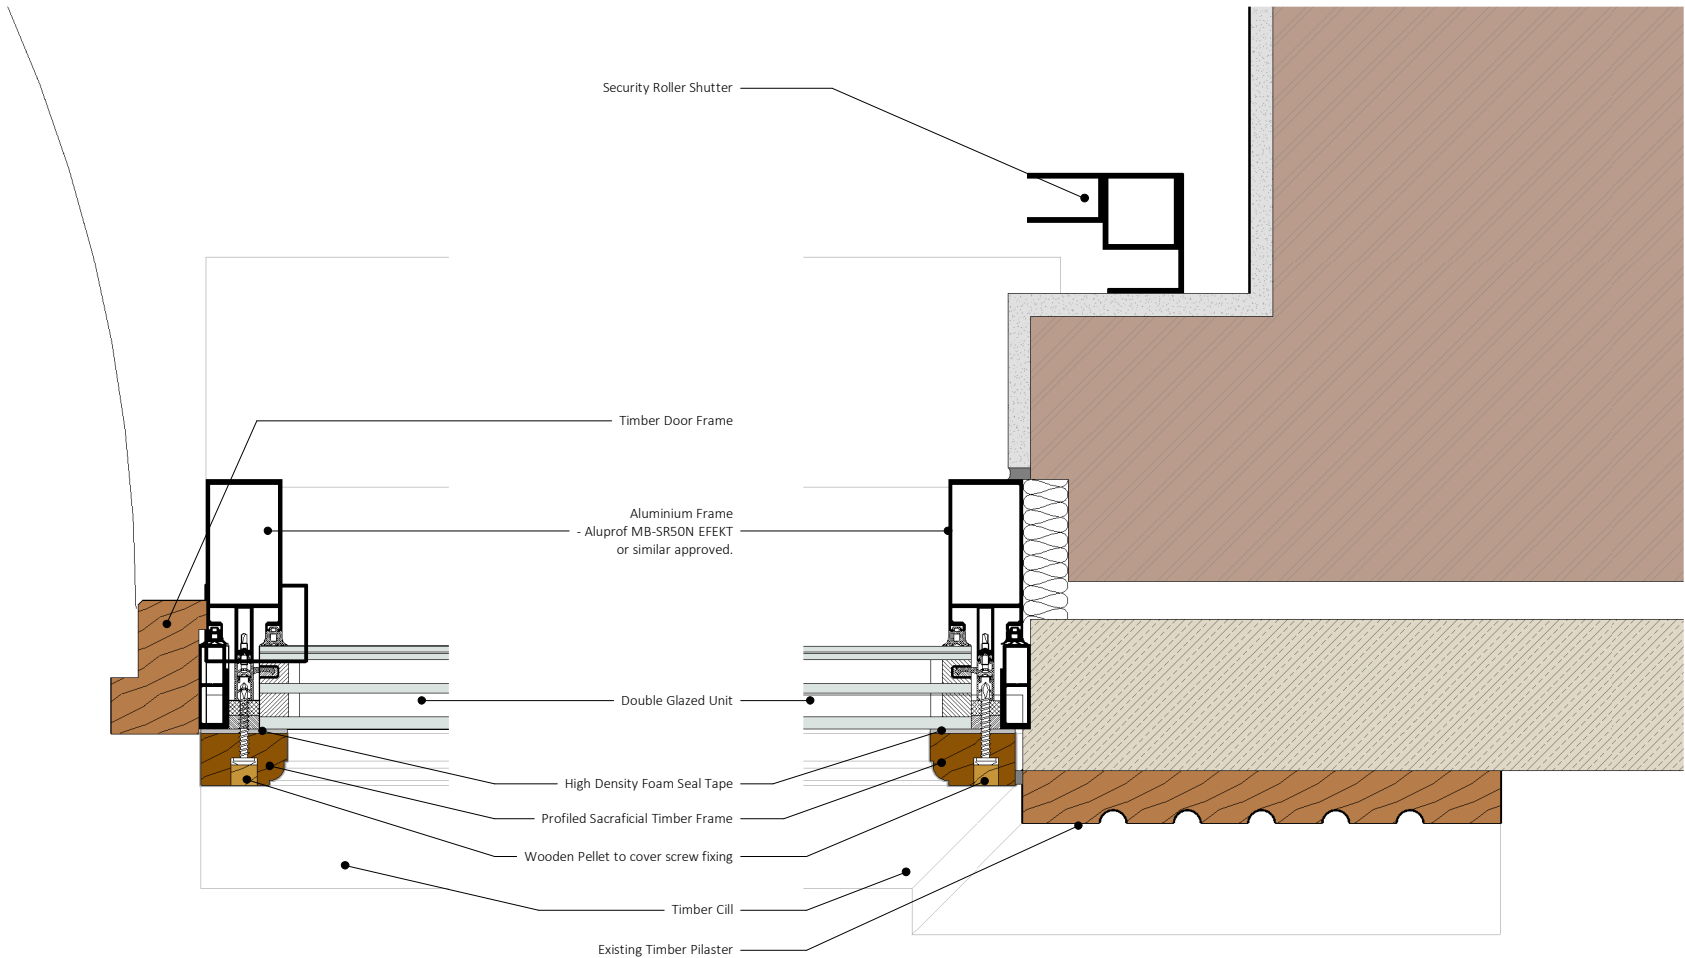

DETAIL D
Typical Door to Window Mullion Detail
Scale: 1:5

Security Roller Shutter

Timber Door Frame

Aluminium Frame
- Aluprof MB-SR50N EFEKT
or similar approved.

Double Glazed Unit

High Density Foam Seal Tape

Profiled Sacrificial Timber Frame

Wooden Pellet to cover screw fixing

Timber Cill

Existing Timber Pilaster

DETAIL E
Typical Window Reveal Detail
Scale: 1:5

Notes:

The contractor must verify all dimensions on site before commencing any work or fabrication drawings. If this drawing exceed the quantities taken in any way SDW Architectural Design are to be informed before the work is initiated. Only figured dimensions are to be taken from this drawing.

Do not scale from this drawing. All dimensions are in millimeters unless noted otherwise.

Drawings are based on Ordnance Survey and / or existing record drawings - design and drawing content is subject to detailed Site Survey, Structural Survey, Site Investigations, Planning and Statutory Requirements and Approvals.

Authorised reproduction from Ordnance Survey Map with permission of the Controller of Her Majesty'd Stationery Office. Crown Copyright reserved.

SDW Architectural Design Copyright.

Drawing Notes:

B 15/05/2024 SDW Farlights removed to Planners Requested
A 05/04/2024 SDW Issued for PLANNING

ISSUE	DATE	DRAWN	CHECKED	DESCRIPTION
-------	------	-------	---------	-------------



CLIENT Mr Fayaz Patel
PROJECT Shopfront Replacement
44 Bridge Street
Ramsbottom
BL0 9AQ

DRAWING TITLE
Proposed Window Details - Sheet 2 of 2

DRAWING NO. 069 (31) 010 **REVISION** B
DRAWN SDW **DATE** 22/03/2024 **SIZE & SCALE** 1:5 @ A3

DRAWING STATUS PLANNING

34 Twisse Road, Bolton BL2 6NZ
M: 07519 190 770
s.d.wardle@gmail.com

