


EXISTING MATERIALS:-

- PROPOSED INTERIOR CONCRETE ROOF TIERS TO APPROX 40° DUD-ROOF PITCHED BUNKERS OF SCAPES OUTSIDE/BATHS
- 2750 CONCRETE ROOF TIERS AND 275x75 PULP STOP + BATHING 1/3% BETWEEN BOULE/BATHS AND AFFECTED
- FUTURE CONCRETE AREA ATTACHED TO SIDE OF N° 11 ADJACENT TO N° 4th
- MIXTURE OF EXISTING PLASTIC ROOF BLOCKS IN STRUCTURE BOND AND 1:3 C/S NATURAL MORTAR - SMOOTHLY BONDING
- WALLS TO ROOF ELEVATION TO KITCHEN/PORCH AREAS AND HORIZONTAL UPON BATHS OR CONCRETE COVERED CARPENTRY TO
- CEMENTED PILE END ABOVE BATHING/BEDS
- UPON BATHS OR CONCRETE COVERED ROOF? BATHING COVERED BATHS / DOWN SPOTS
- 2800mm VERTICAL PROTECTION, 240 SOFT PROTECTIONS & OTHERS WHITE BOARDS OF

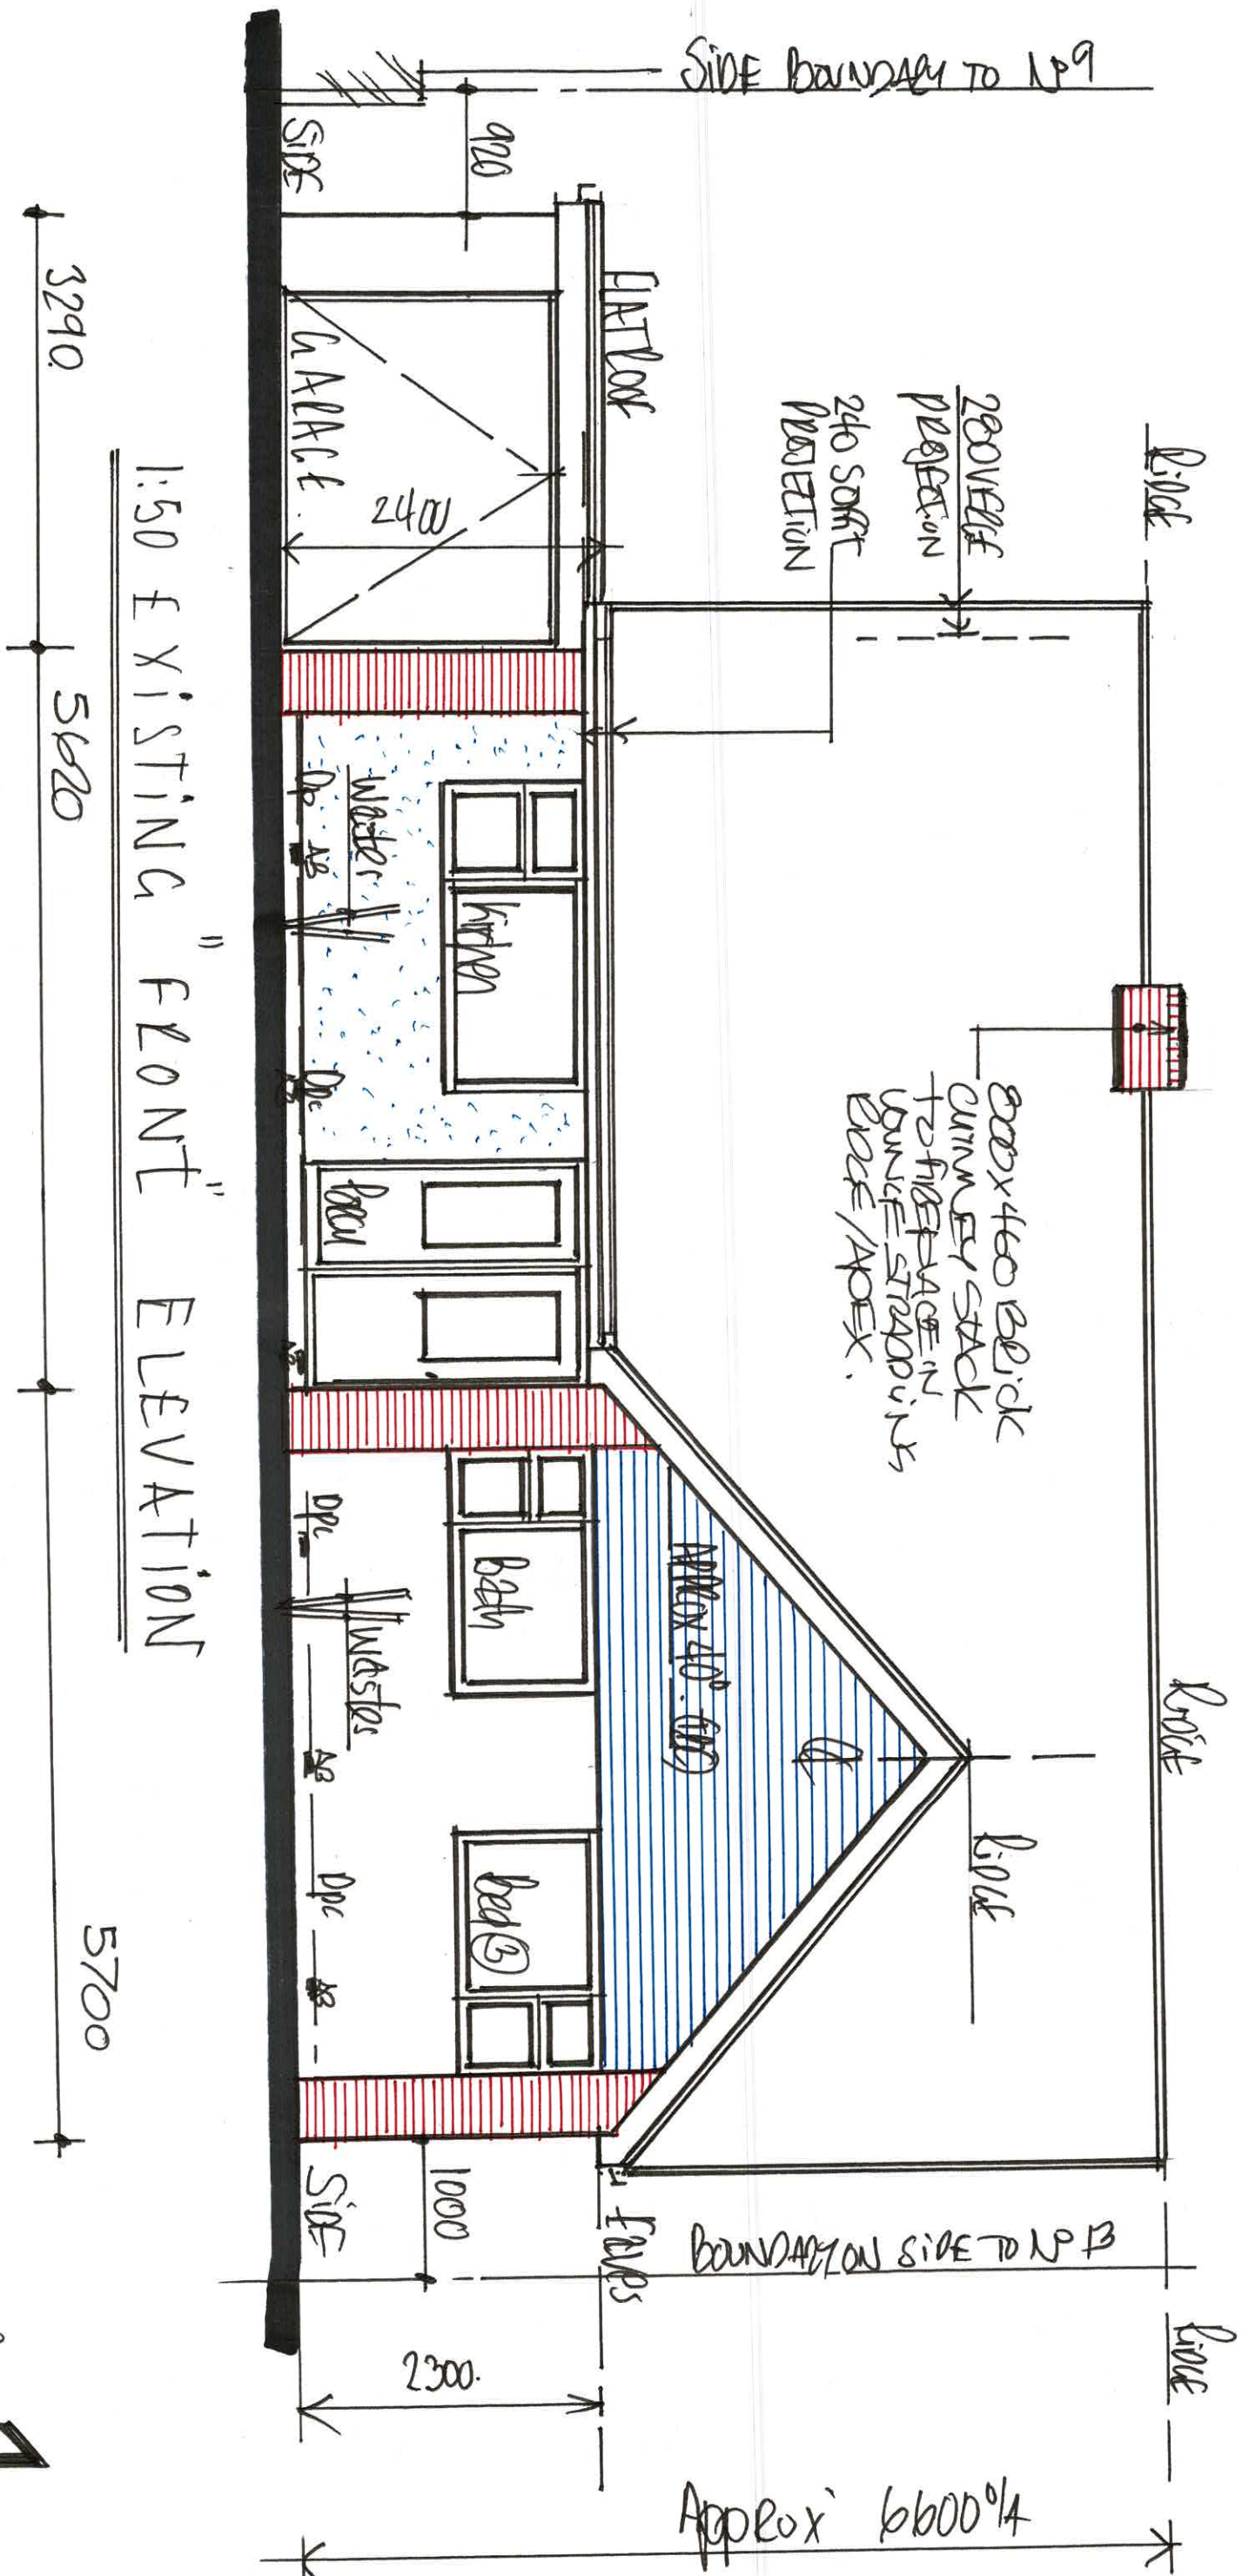


1:50 EXISTING "FRONT" ELEVATION

ORK N° 1

2 ROOM USE
PROJECTIONS TO
ADJACENT POLICE STS
ROCKERS etc

- GENERAL NOTE: AS ADVISED BY APPLICANTS, THEY OWN THIS PROPERTY ON A FREEHOLD TENURE. SOBER AND ABUSE CONTAINING, WITH AUTOMATIC HOUSEHOLD PLANNING PERMISSION/Building Control Appeals AS PERMITTED RECESS etc. NO OTHER SUCH CONSENTS ARE REQUIRED RECOVERED... etc.
- SUBJECT AIR BELTS AS EXIST TO PERIMETER OF DETACHED BUILDING & APPROX 2m/c TO CROSS STREET SURV. FLOOR VARIOUS DETAIL ORIGINAL SURV. TIMBER CLADDING FLOOR CONSTRUCTION etc.

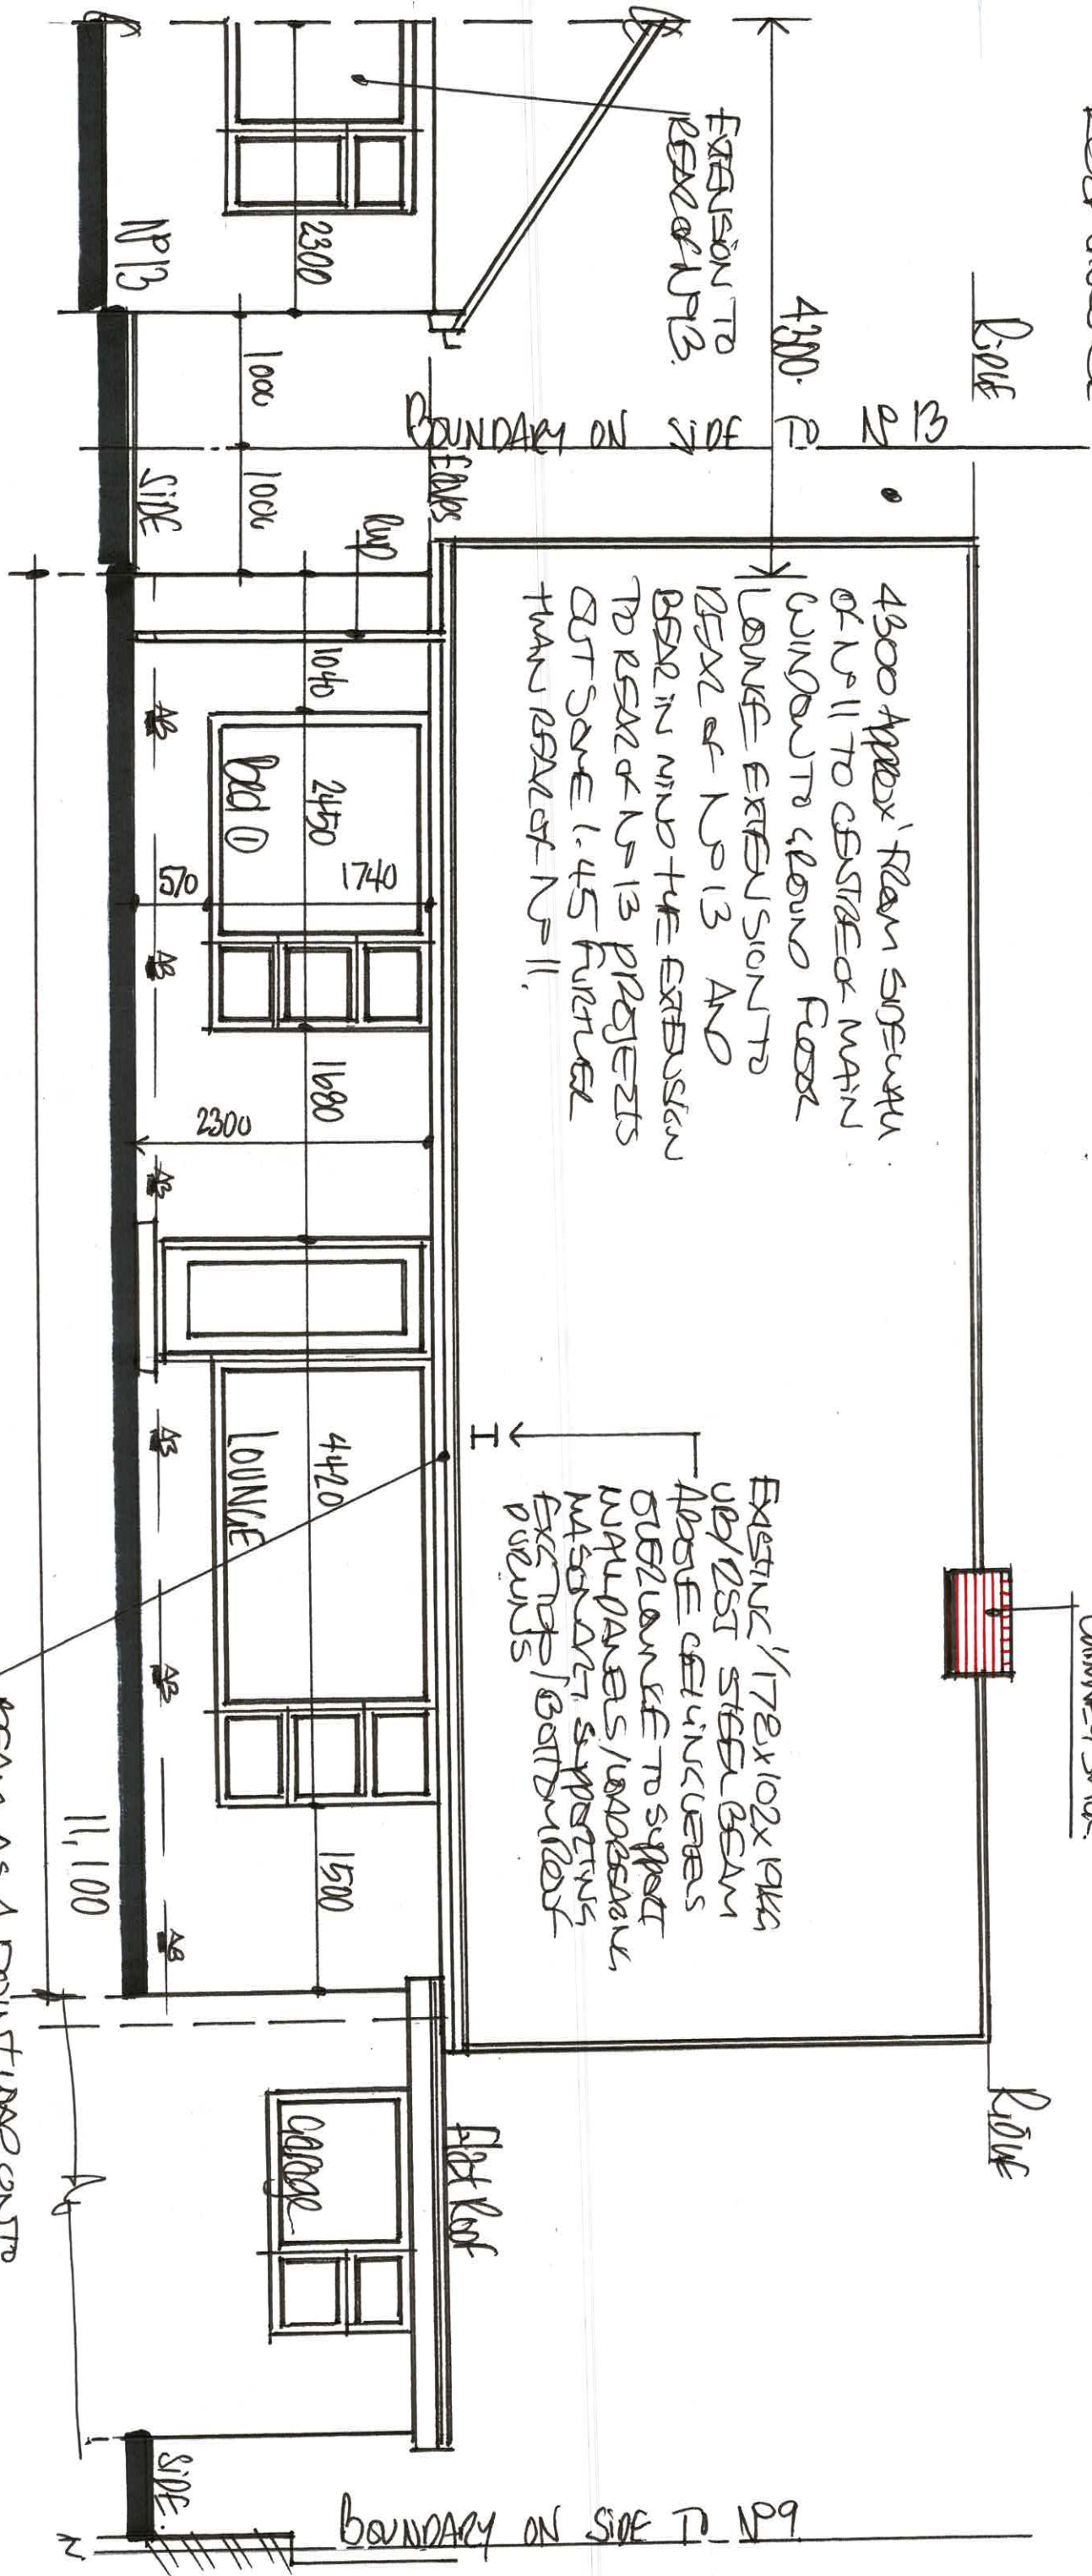

1:50 EXISTING - " REAR - " ELEVATION


BEAM AS A POINT LOAD ONTO ASSUMED EXISTING BEAM SUPPORTED UNDER CARRIED WINDOW/DOOR PANEL ON REAR ELEVATION.. TO BE EXPOSED/ O R G N'

GENERAL NOTES:-

THESE PLANS, DETAILS AND DRAWINGS HAVE BEEN PREPARED, DESIGNED AND ORIGINATED FOR THE SOLE PURPOSES OF APPLYING TO BUILD COUNCIL'S PLANNING DEPT AND BUILDING CONTROL IN ORDER TO OBTAIN THE NECESSARY AND NECESSARY HOUSEHOLD PLANNING PERMISSION AND BUILDING REGULATIONS FOR PLANS / PLAN CHECKS APPROVALS ONLY!



1:1250 SITE - LOCATION PLAN

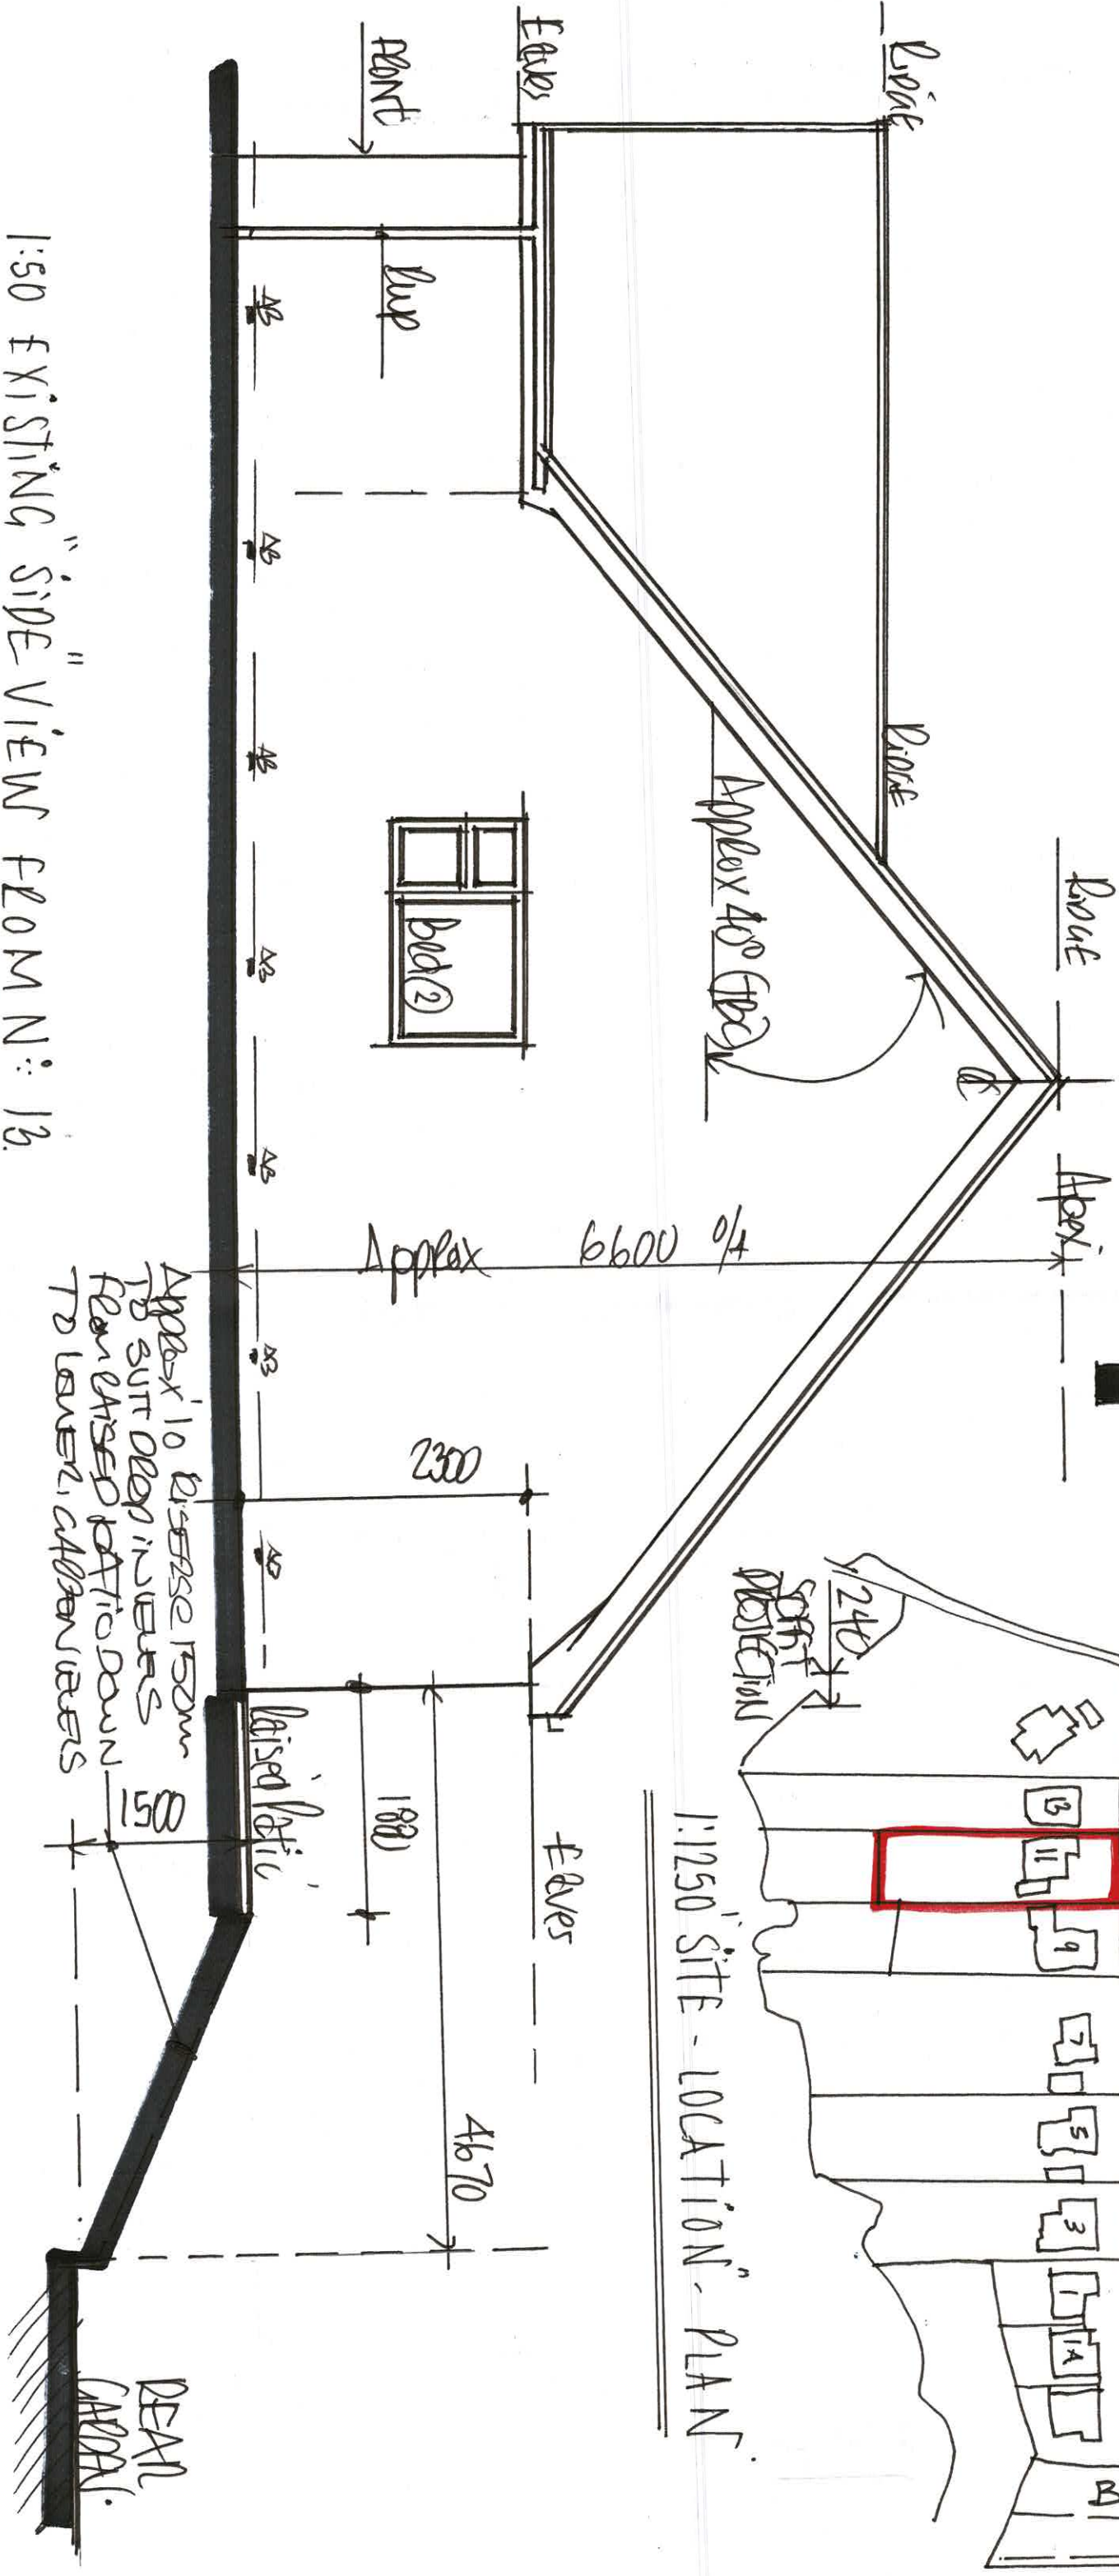

1:50 EXISTING "SIDE" VIEW FROM N: 13.

D R C N: 3


SITE DRAINAGE. Act of property and occupation make the of the survey would suggest a combined system of RW/SW DRAIN DRAINS EXIST ON SITE WITH SANITARY INSTALLATIONS LOCATED TOWARDS FRONT OF PROPERTY INC KITCHEN AND BATHROOM etc..

• PRIOR TO ANY WORKS COMMENCE ON SITE, CONTRACTORS SHALL LOCATE EXISTING DRAINS IN ORDER TO ESTABLISH/ASCEPTAIN EXACT POSITIONS, DIRECTIONS, DEPTHS AND INLET VENTS OF DRAINS AND LOCATION OF GULLIES, BACK-UP VALVES, ROOMS ETCES. MANHOLES/INSPECTION CHAMBERS etc

• NO EVIDENCE OF A SOL STACK 'VE' INSTALLATION TO FOUNDATIONS CAN BE FOUND ON SITE.


• GAS CH BOTTLE LOCATED WITH MOUNTED IN KITCHEN CUPBOARD ON WALL OPPOSITE KITCHEN AND UTENSIL AND A VERTICAL-DRAIN ASSISTED BALANCE FUEL POINT LEFT SPACE, TUFFEN HIDEAWAY BOTTLED GAS FLOWMETER AS SIDE EXHAUSTION (SOL).

ADDRESSES:-
N.11 Brockfield Road,
Walmersley,
BURY, LANC'S, BL9 5LA.

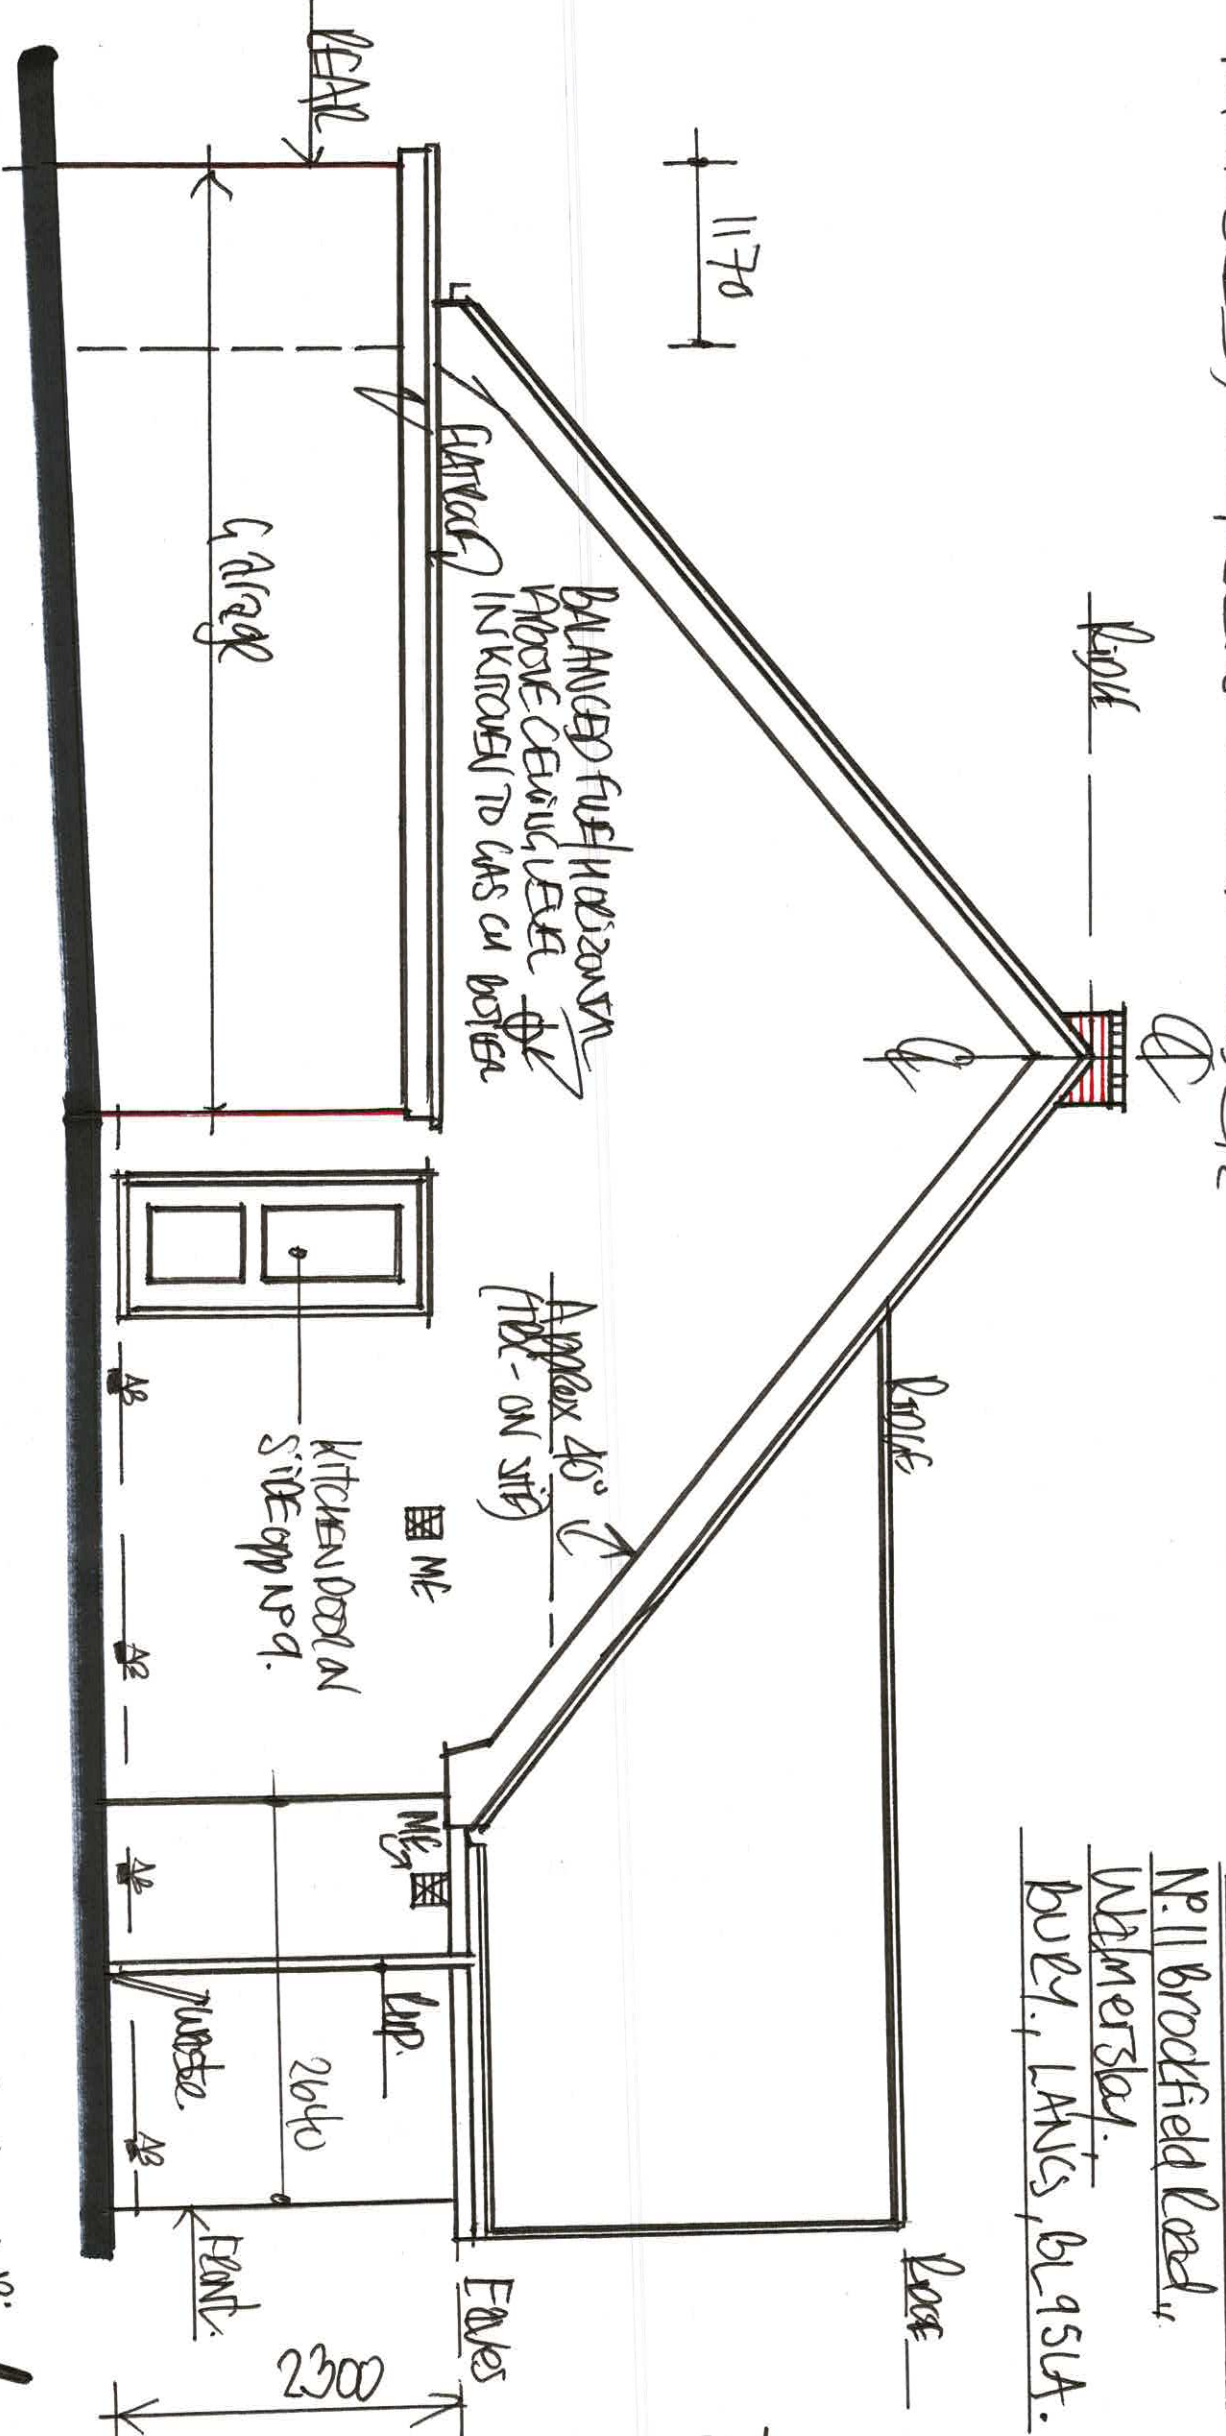


1:50 EXISTING 'SIDE VIEW' FROM N: 9.

DRGN N: 1

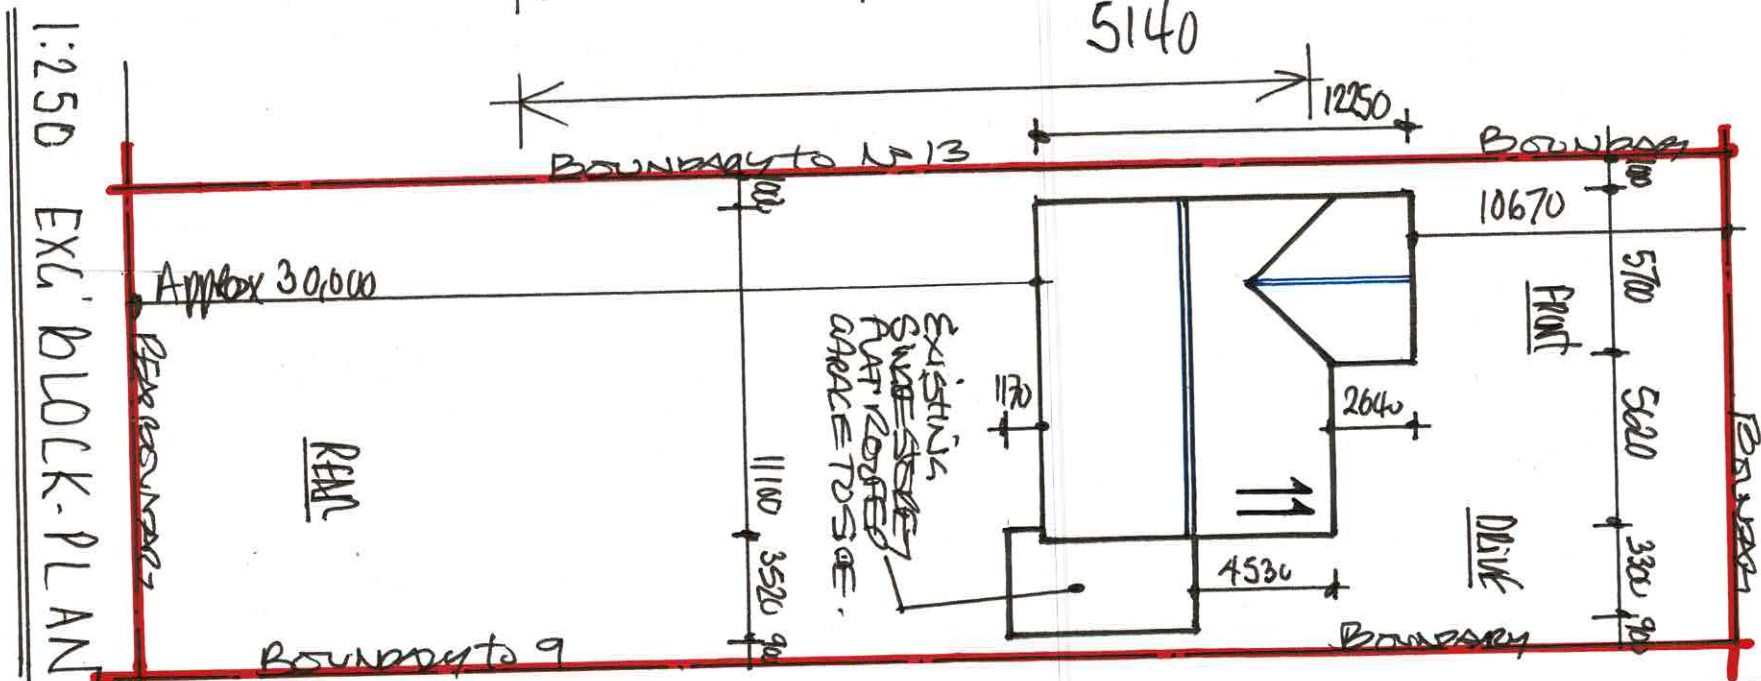

1:250 EXG' BLOCK-PLAN

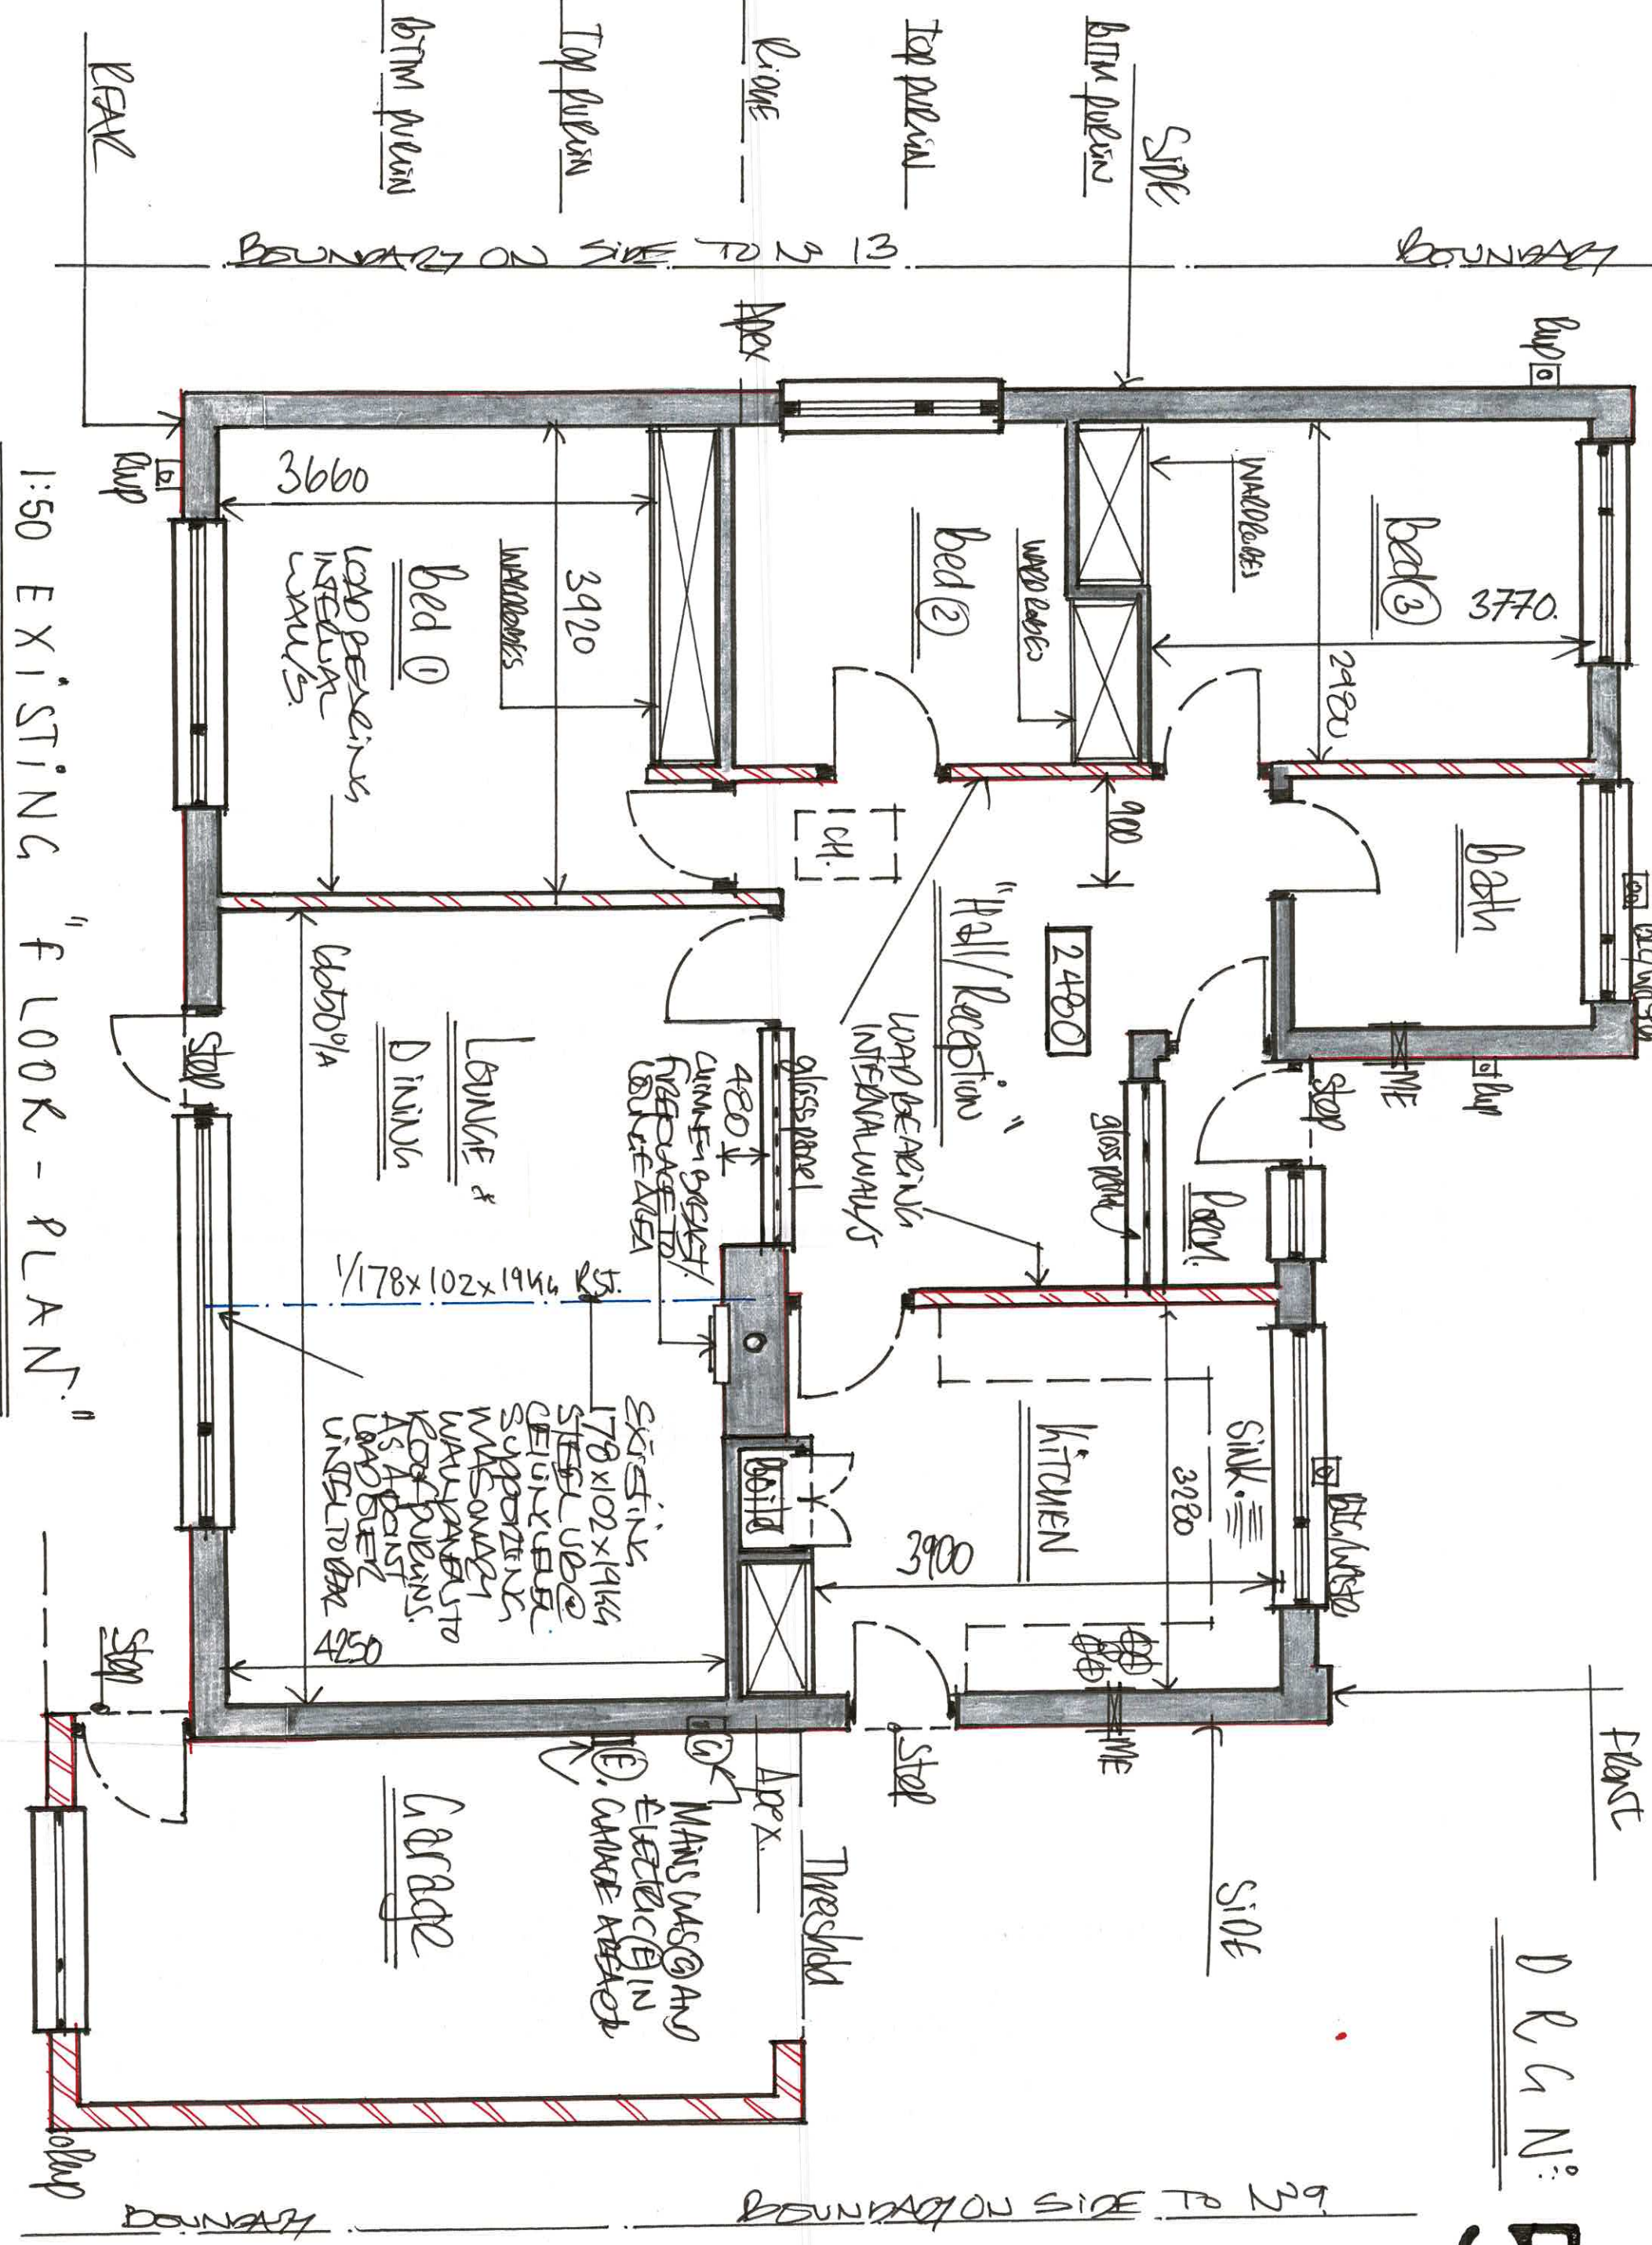

1:50 EXISTING "F LOOK - PLAN"