


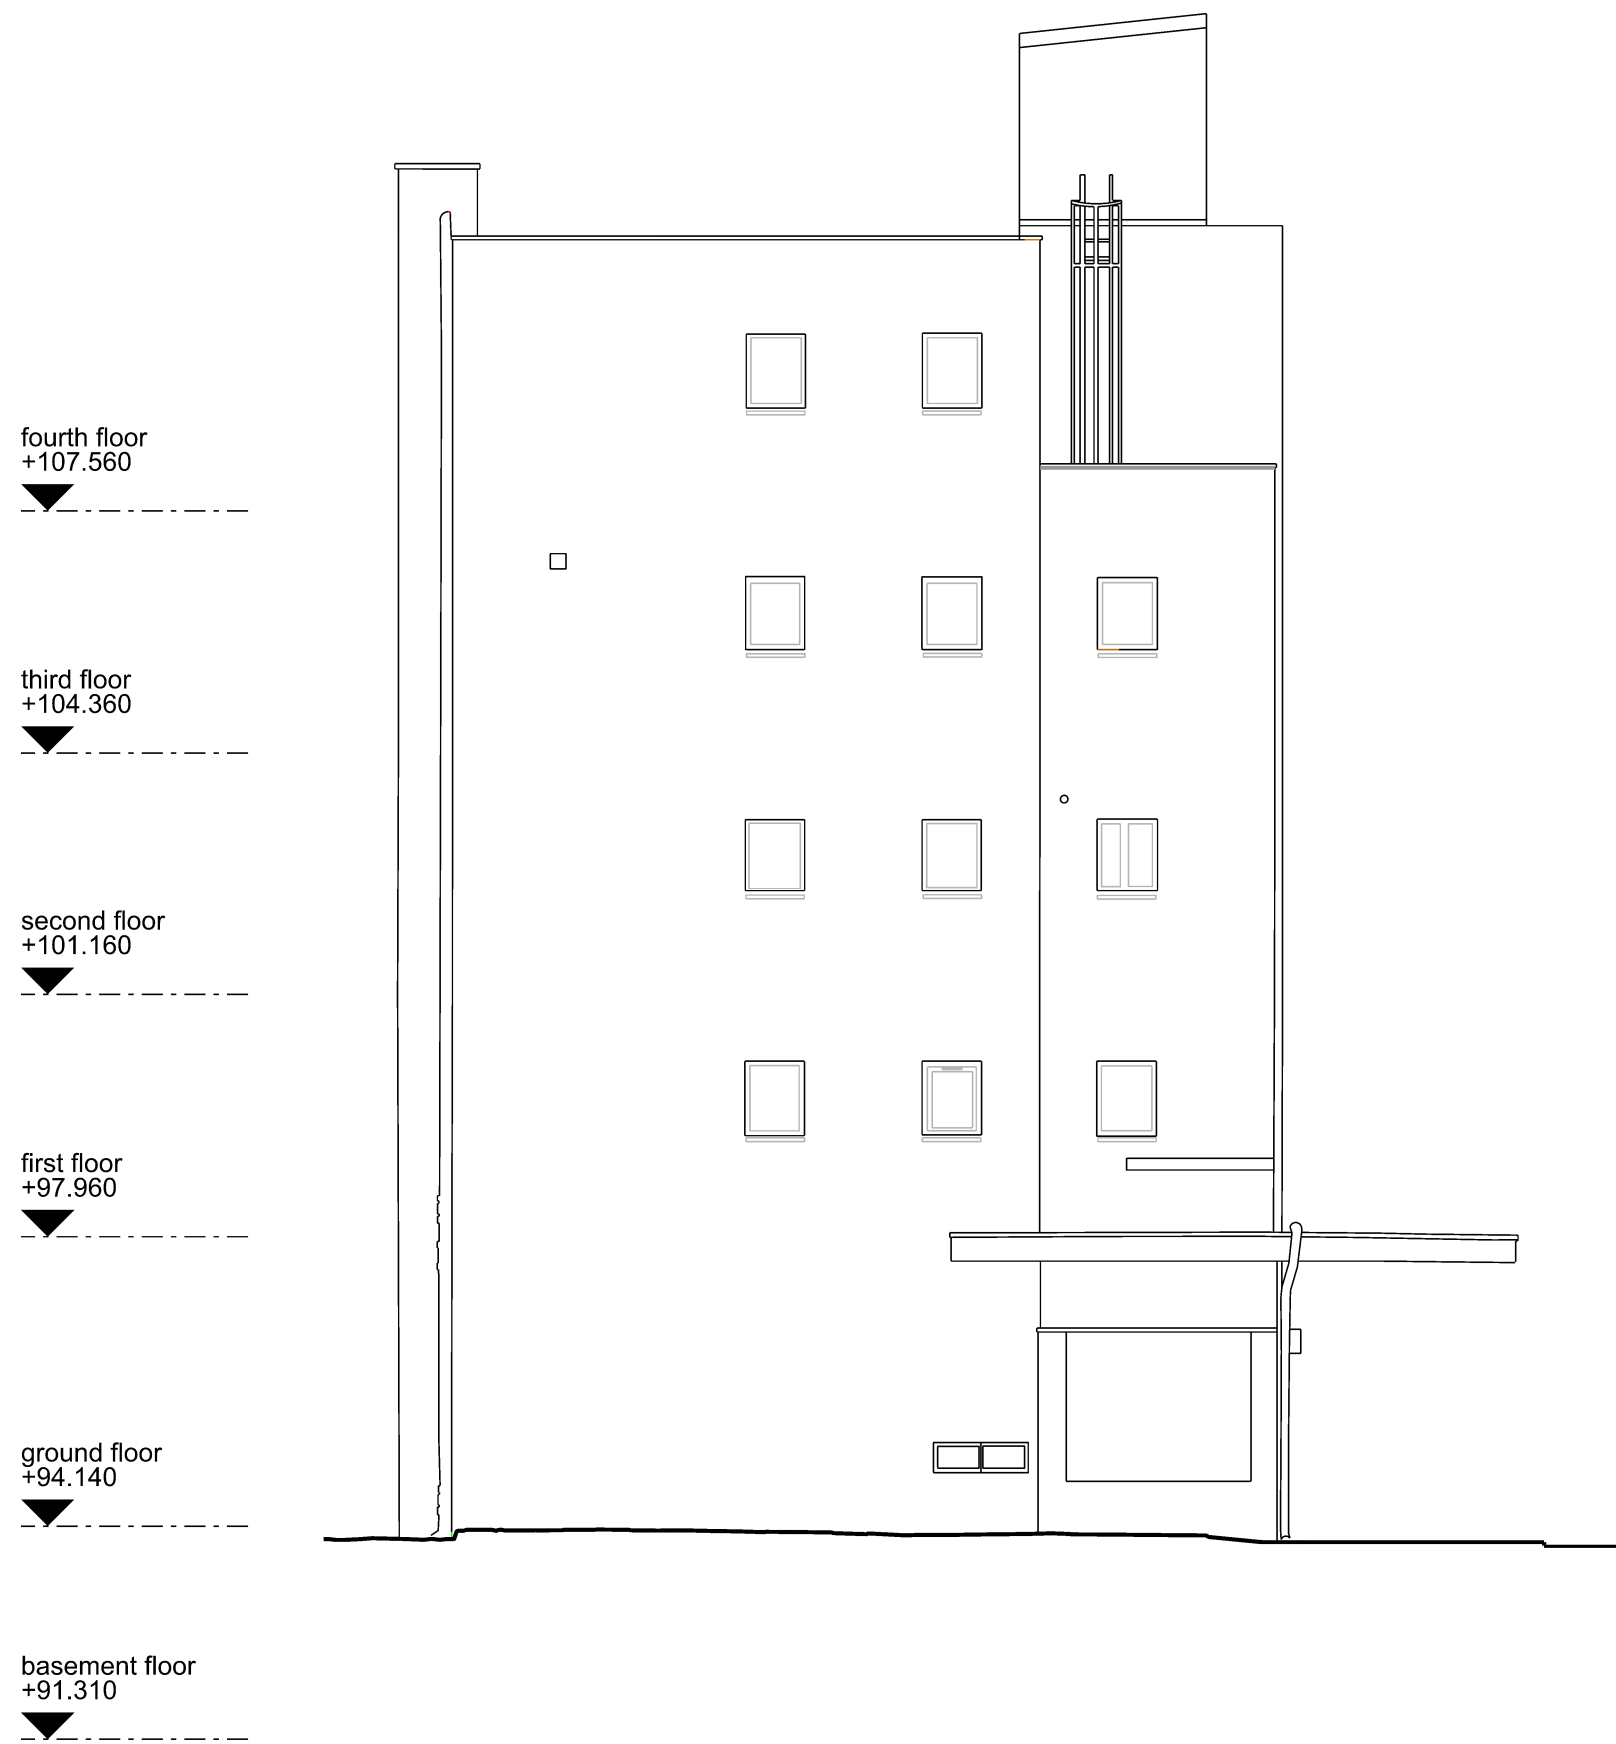

Elevation 03




Elevation 04

Notes:

All dimensions are in millimetres unless otherwise noted.
All dimensions to be checked on site before proceeding with work.
All omissions and discrepancies to be reported in writing to Project 3 Architects Ltd.
Areas indicated on this drawing are approximate and indicative only.
© Project 3 Architects Limited Registered in England & Wales Number 08021795.

Key Plan

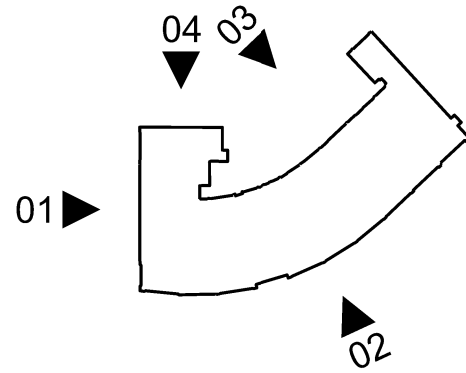

P01	01/07/25	Issued for planning	CS
I01	30/06/25	Issued for comment	CS
Rev:	Date:	Description:	By:



PROJECT3
architects

westgate house
44 hale road
altrincham
WA14 2EX
0161 233 0575
mail@project3architects.com
www.project3architects.com

Project:
Lester House
Bury
Title:
Existing & Proposed Elevations
03 & 04
Status:
PLANNING
Drawing Number:
0862-P3A-XX-XX-DR-A-05302
Scale @ ISO A1:
1:100
Revision:
P01