

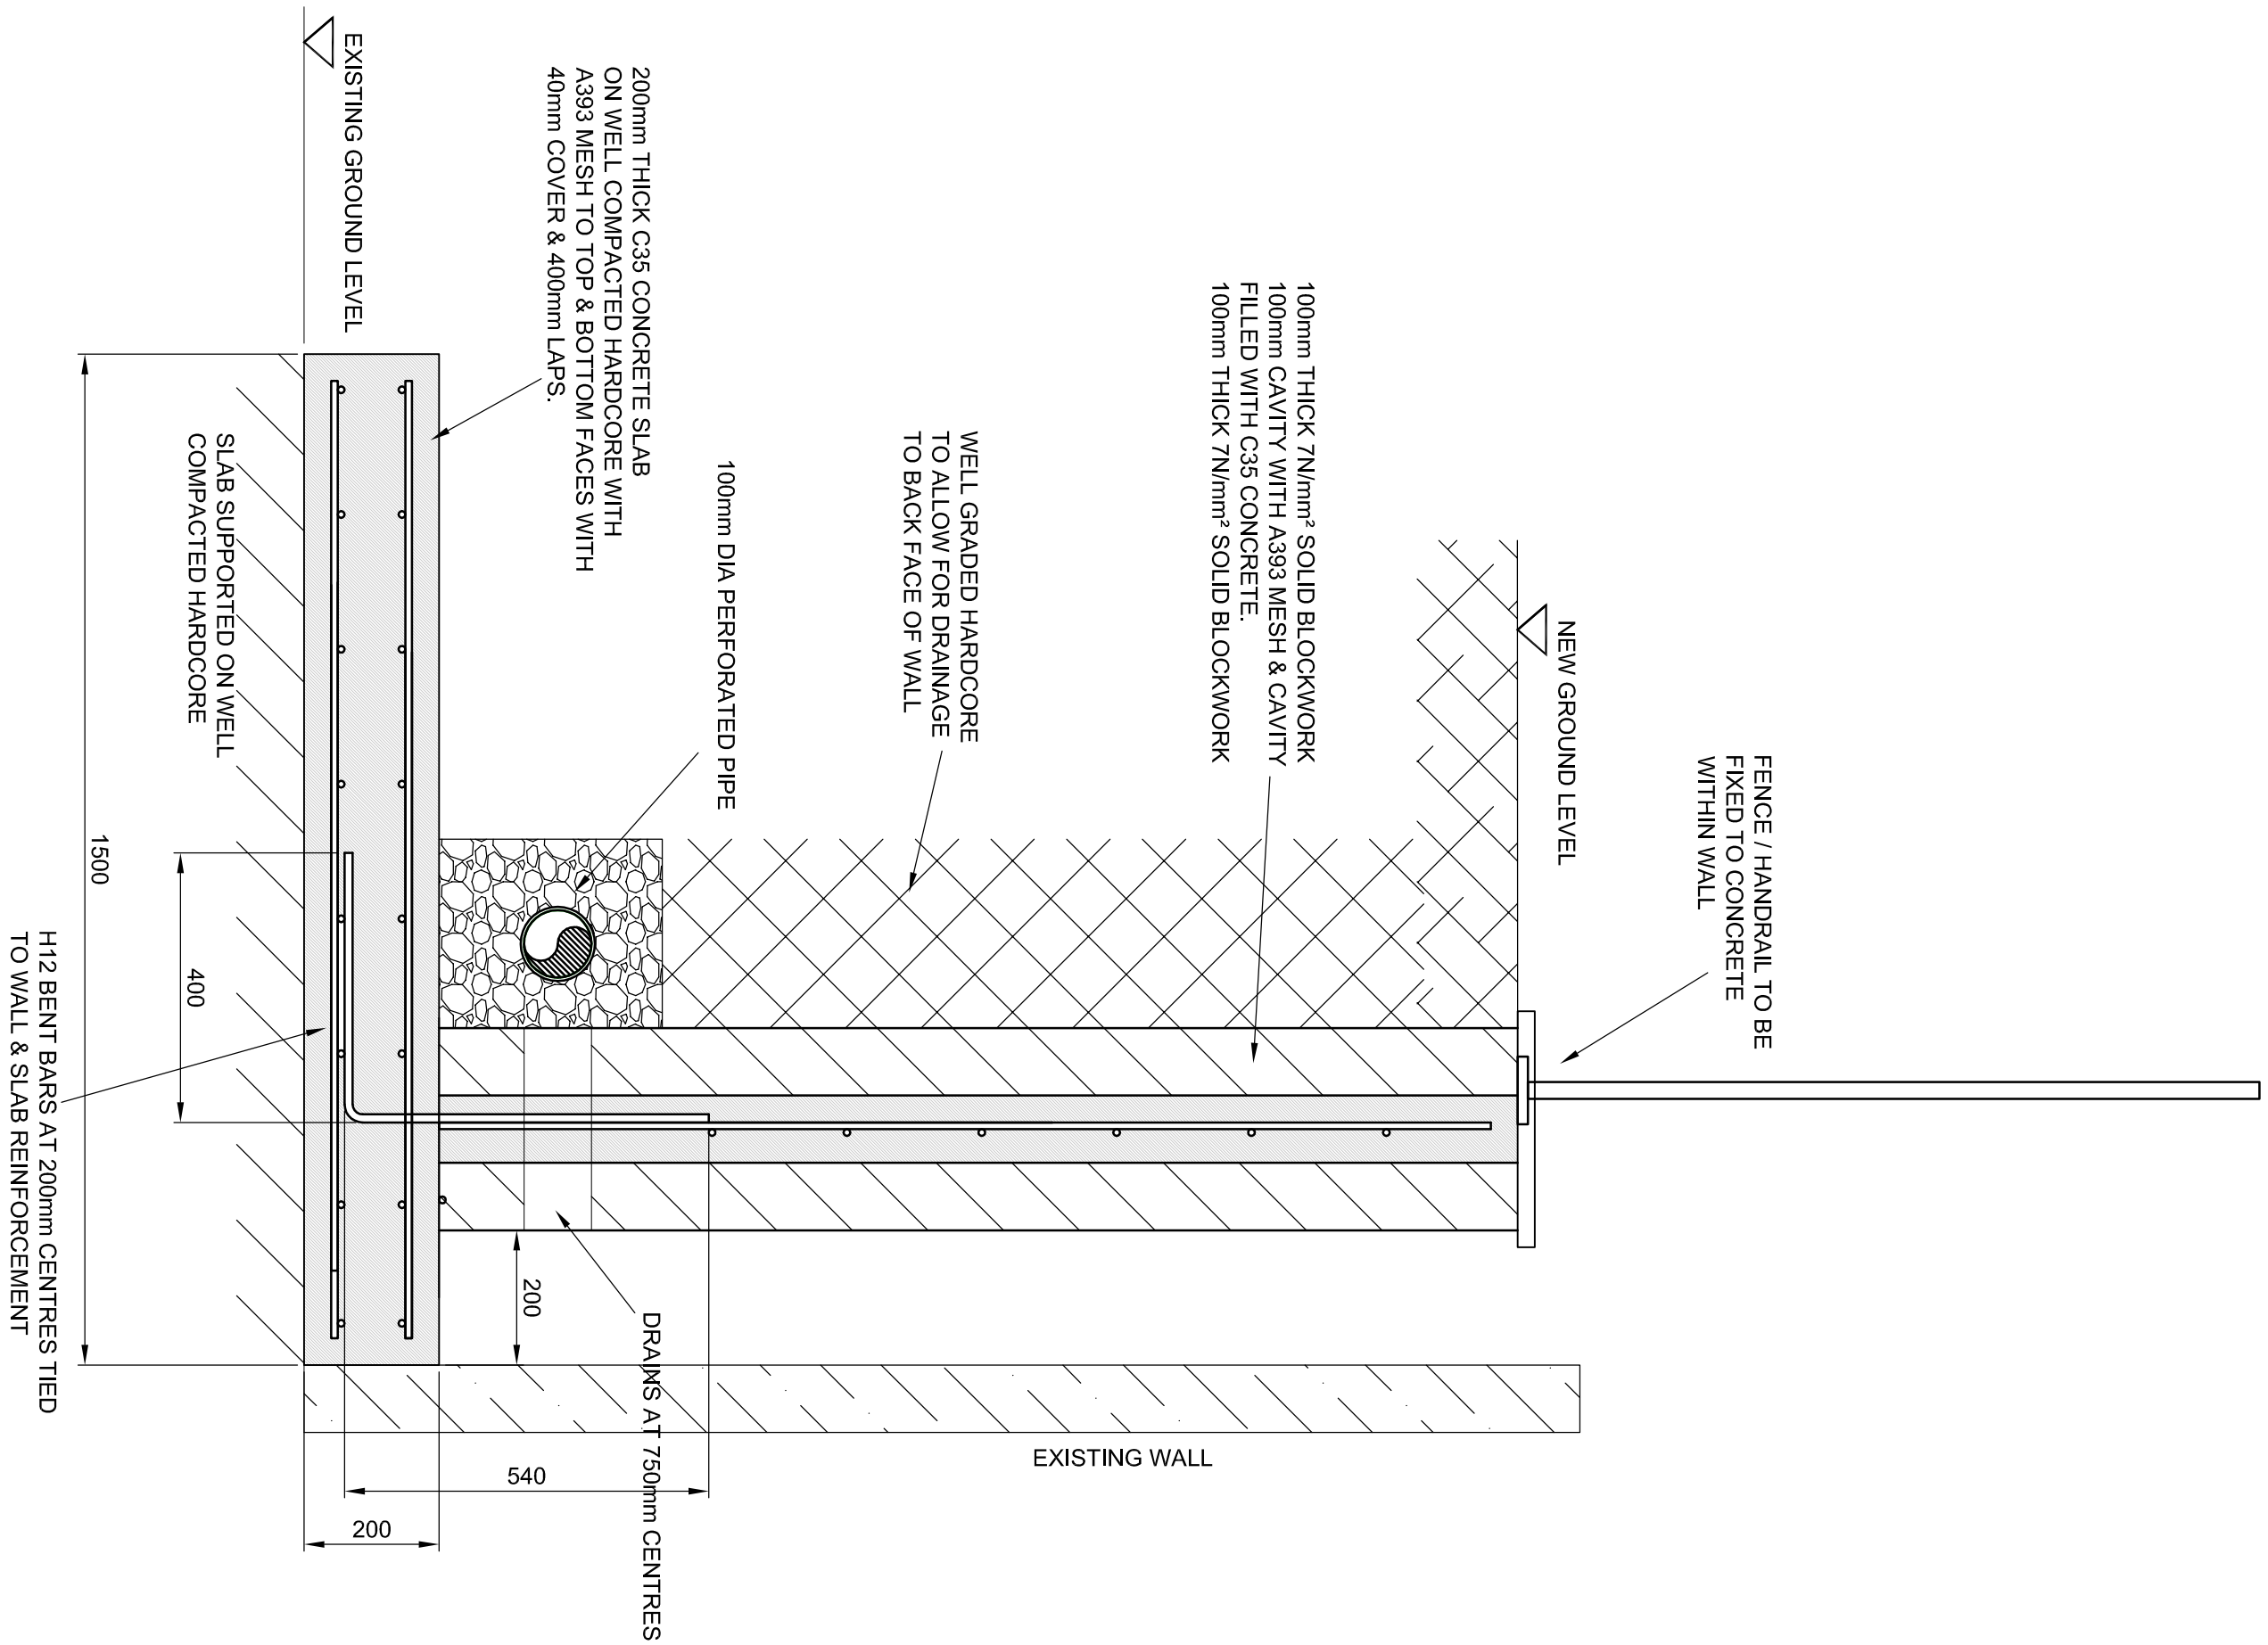


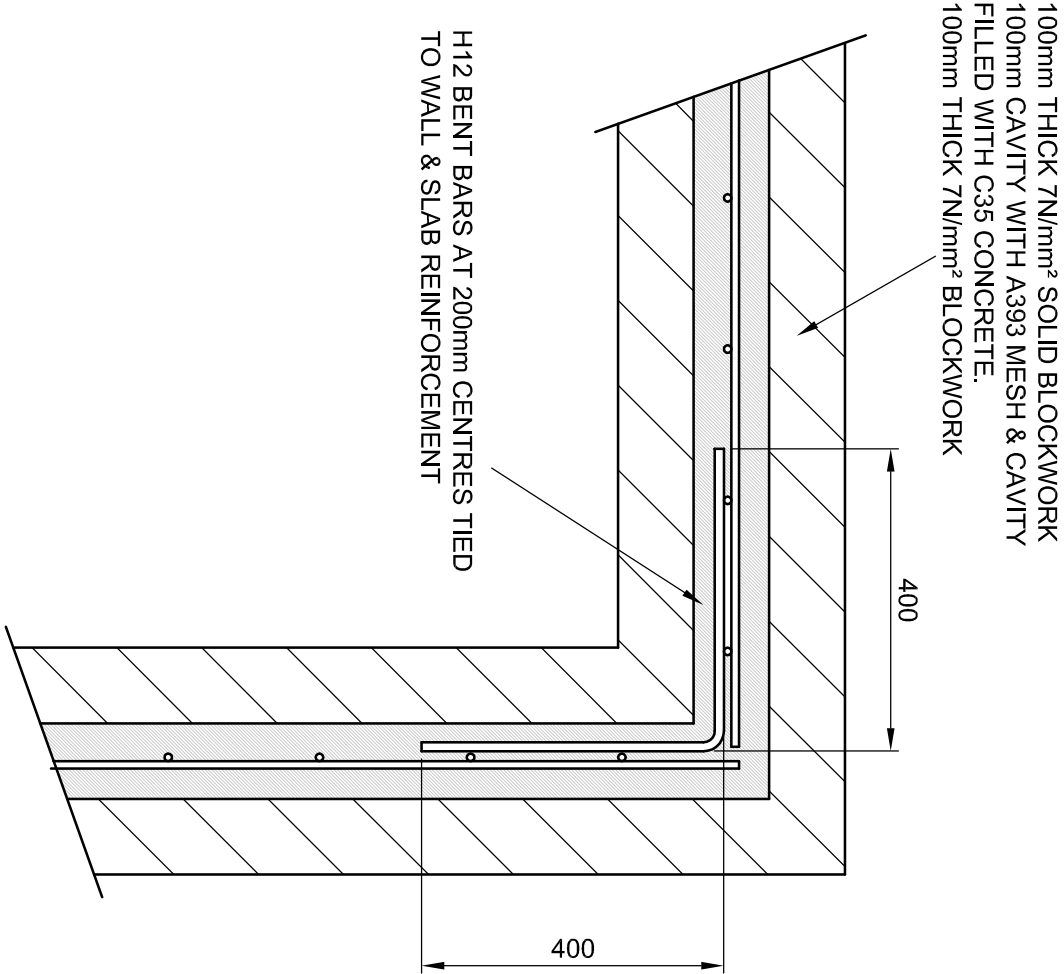

TYPICAL SECTION THROUGH STAIR WALL

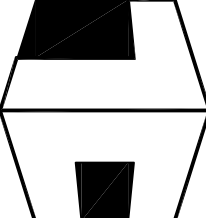

TYPICAL CORNER DETAIL

A		ISSUED FOR BUILDING REGULATIONS	MB	25.06.22	MB
Rev.	Description	By	Date	Chk'd	
51 SHEEPFOOT LANE					
PROPOSED RETAINING WALL					
TO THE PROPERTY AT					
51 SHEEPFOOT LANE					
PRESTWICH					
 TORSION CONSULT LTD CIVIL & STRUCTURAL ENGINEERS Tel:01625 470781 Mob: 07799 327846 email: mail@torsionconsult.co.uk www.torsionconsult.co.uk					
Drawn By		Date			
MB		JUNE 2022			
Checked By		Scale (or A1)			
MB		1:10			
Contract No		Drawing No		Rev	
TC-6435		101		A	

Drawing title
DETAILS