


SITE			
EASTHOLME, ST ANNS ROAD, PRESTWICH, M25 9LD.			
PROJECT			
PROPOSED REINSTATEMENT OF WALL/COPING STONES AND NEW FENCE TO MATCH EXISTING			
TITLE			
PROPOSED SITE LAYOUT			
SCALE	DATE	DRAWN	DRAWING NO
1:500 @A3	OCT 2025	AJL	EH/PL/25/103

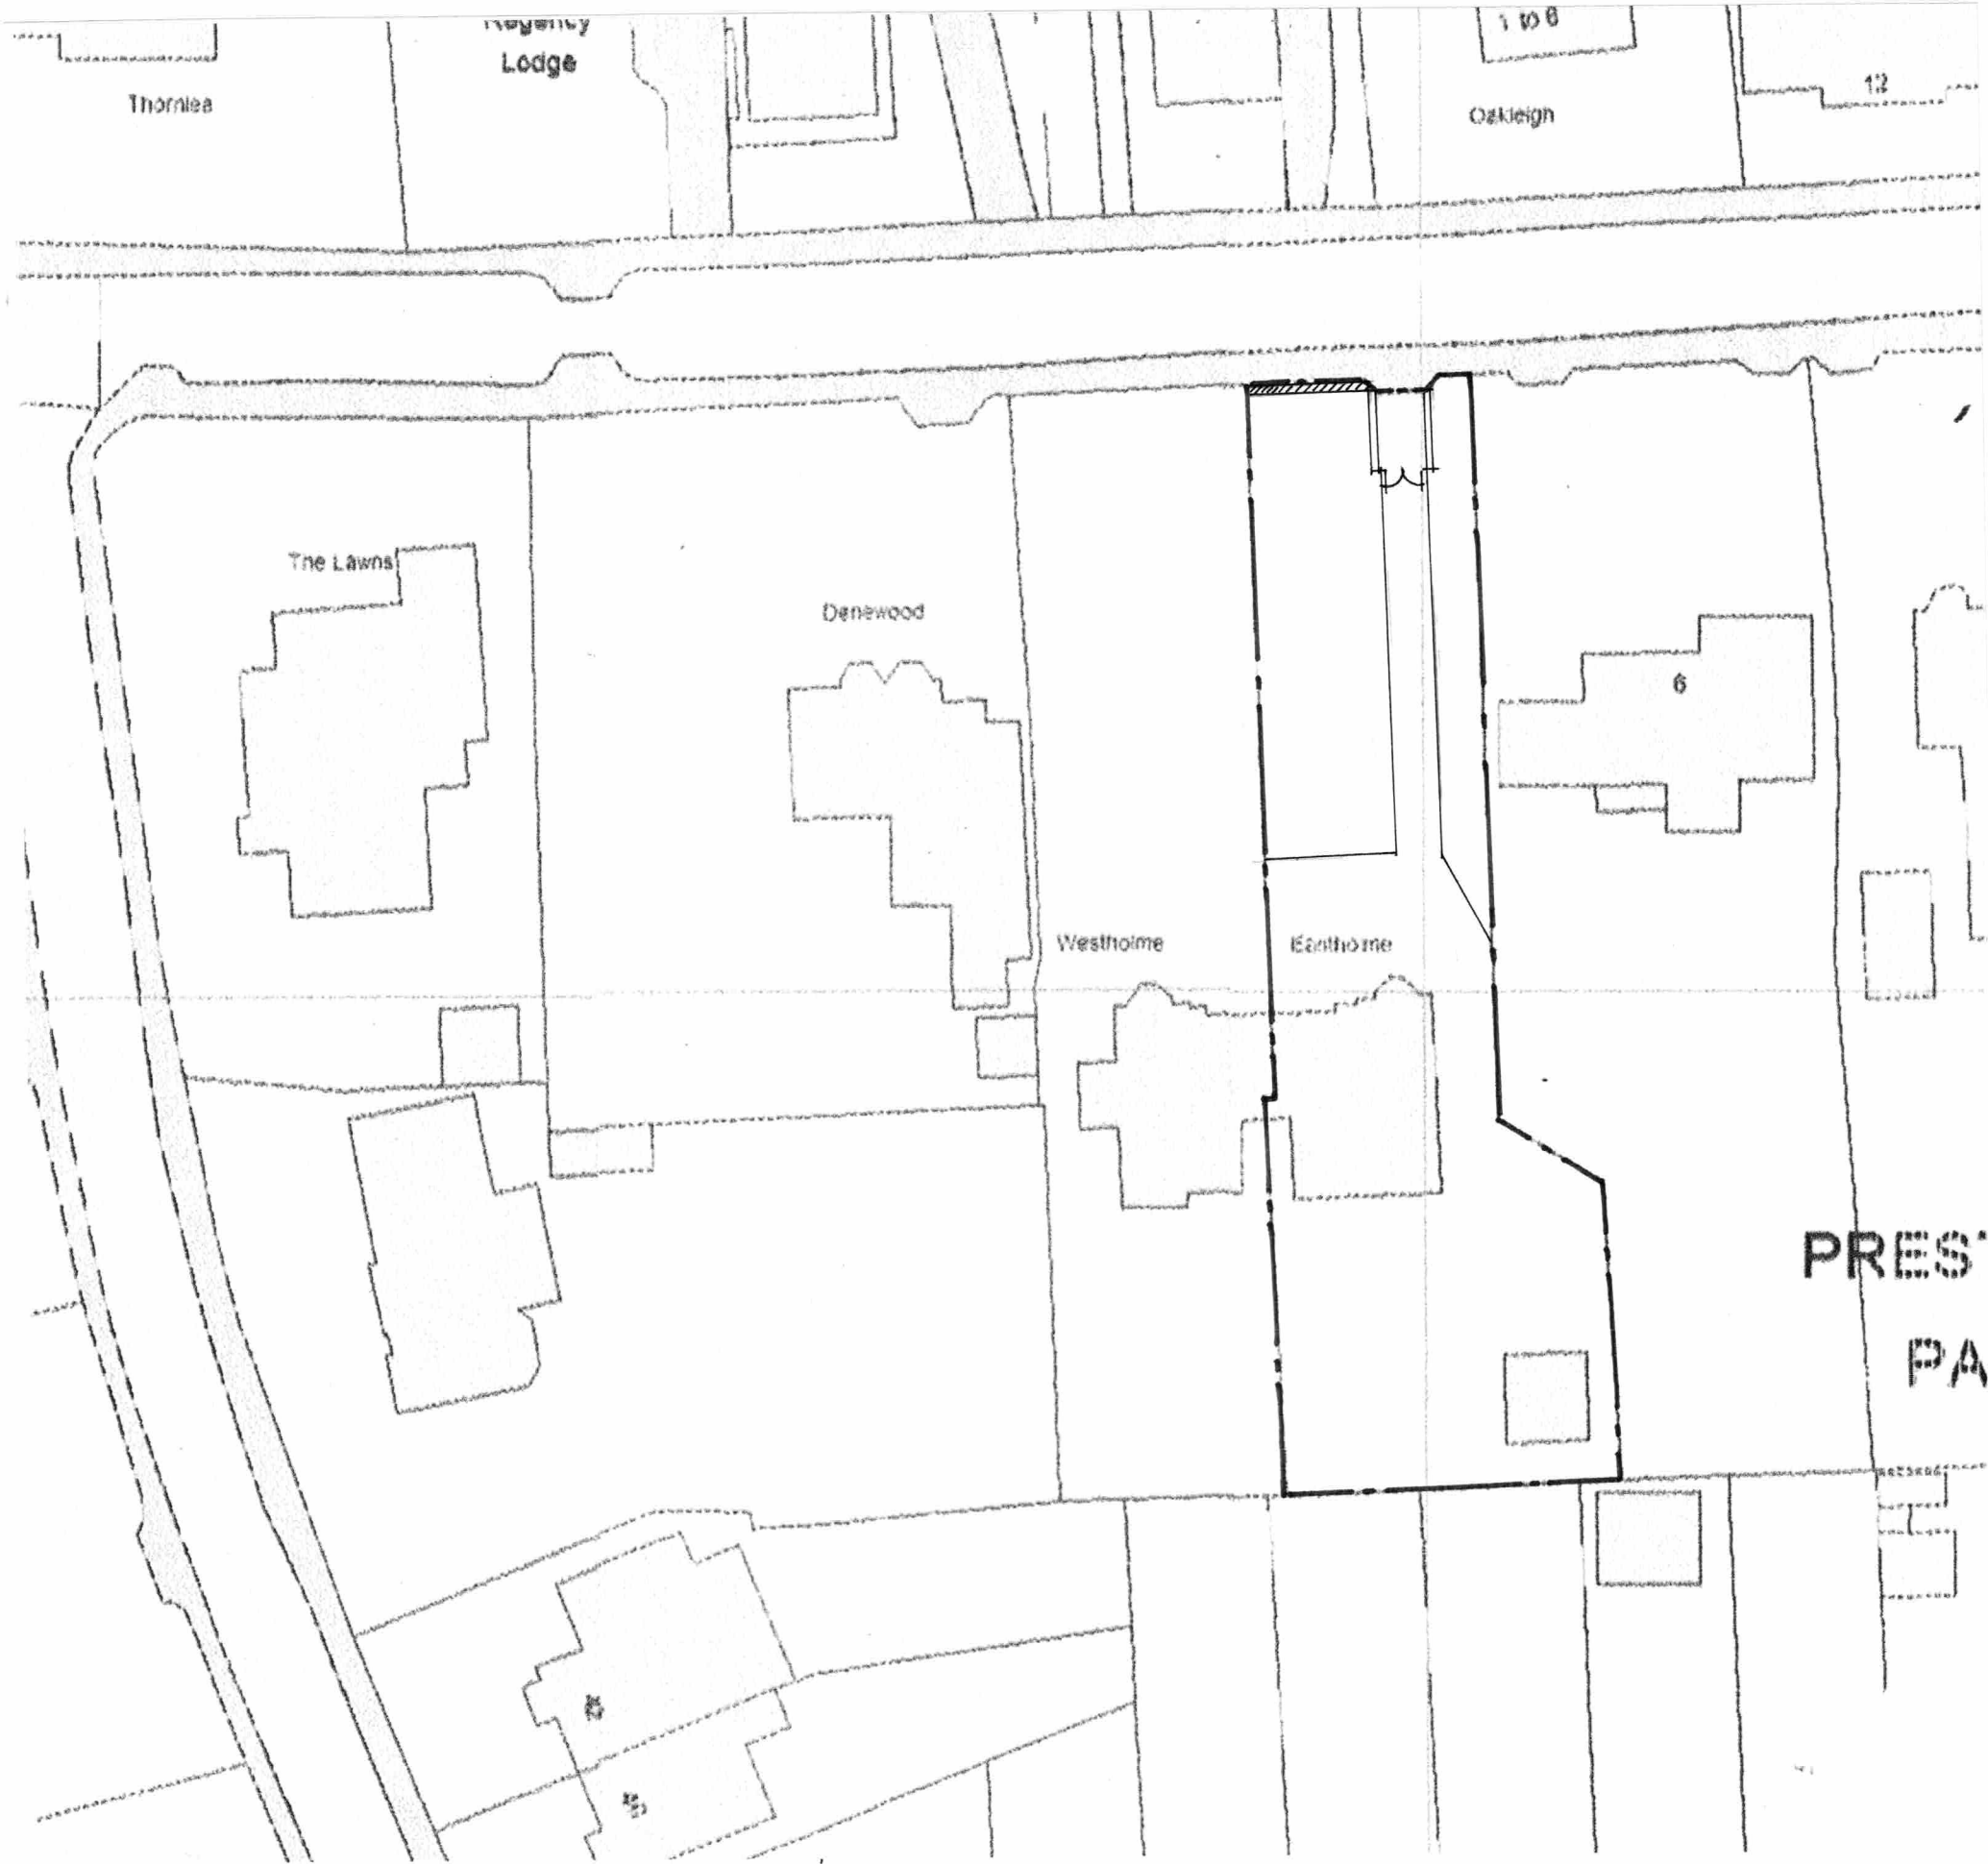

R T DESIGN
Architectural and Surveying Services

25 Seymour Drive,
Bradshaw,
Bolton.
BL2 3HB
Tel : 07970 636772