


New Detached House Heatherside - Planning




Proposed Ground Floor

scale: 1:100 @ A1

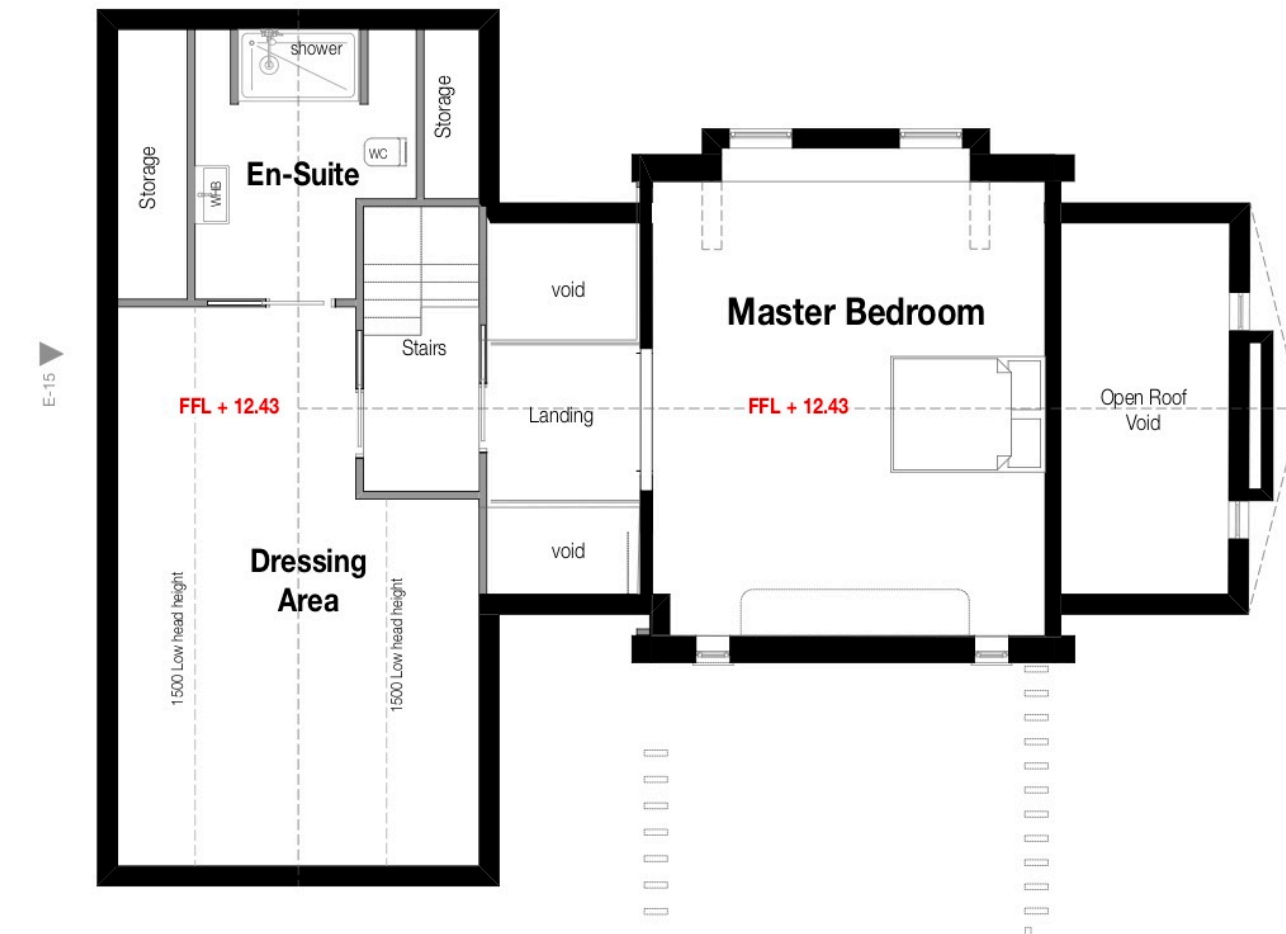


Proposed First Floor

scale: 1:100 @ A1

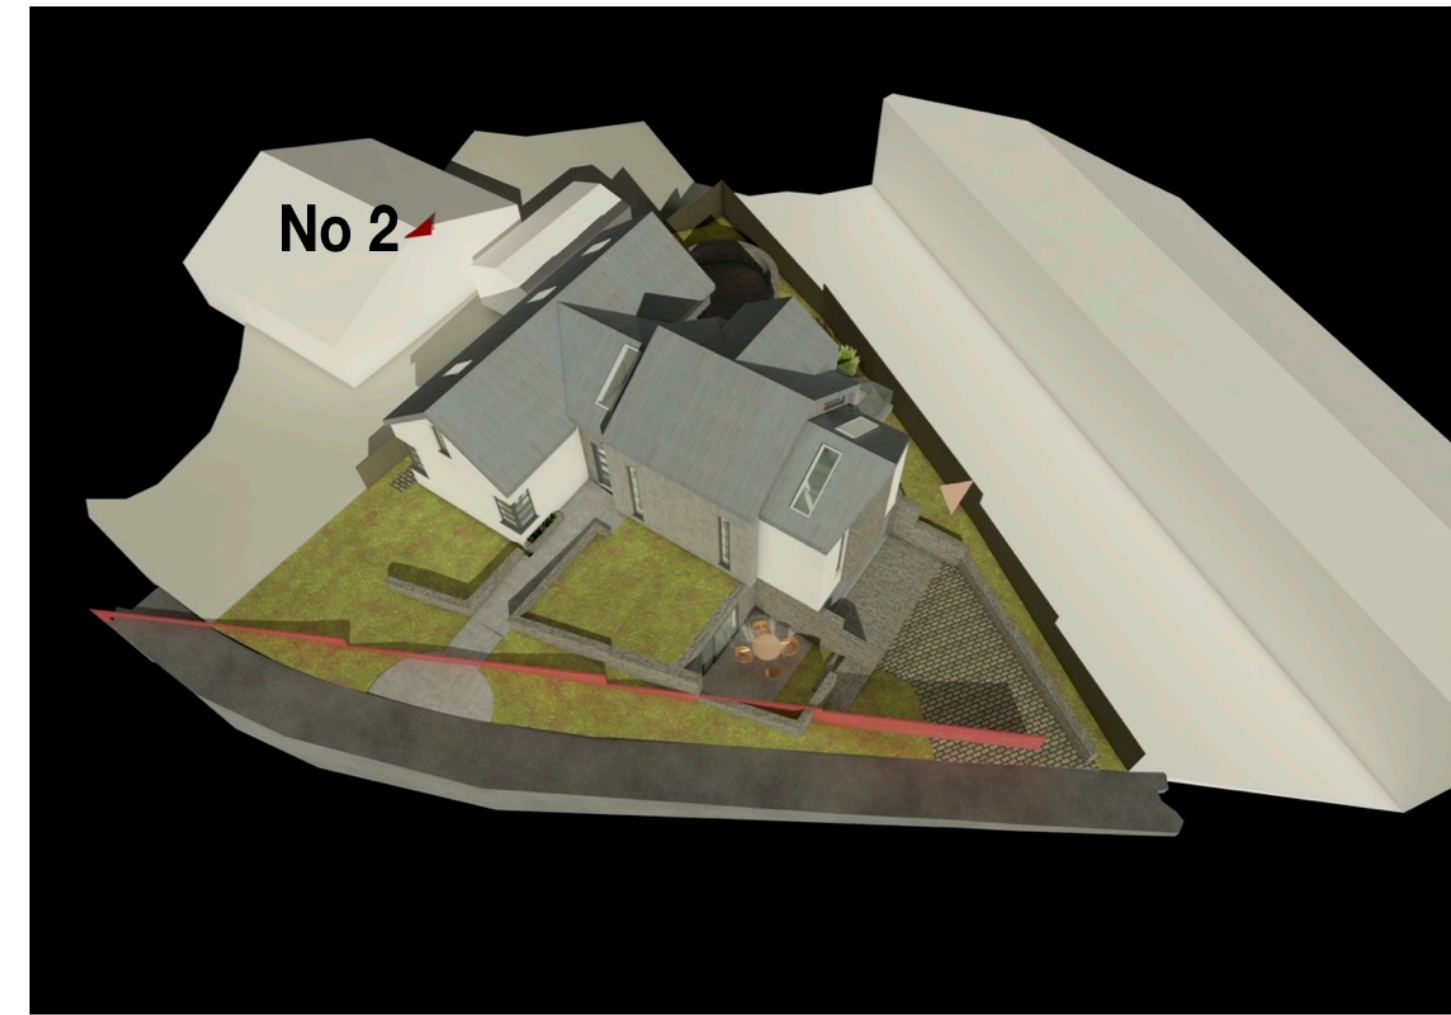

Proposed Ariel View - CGI

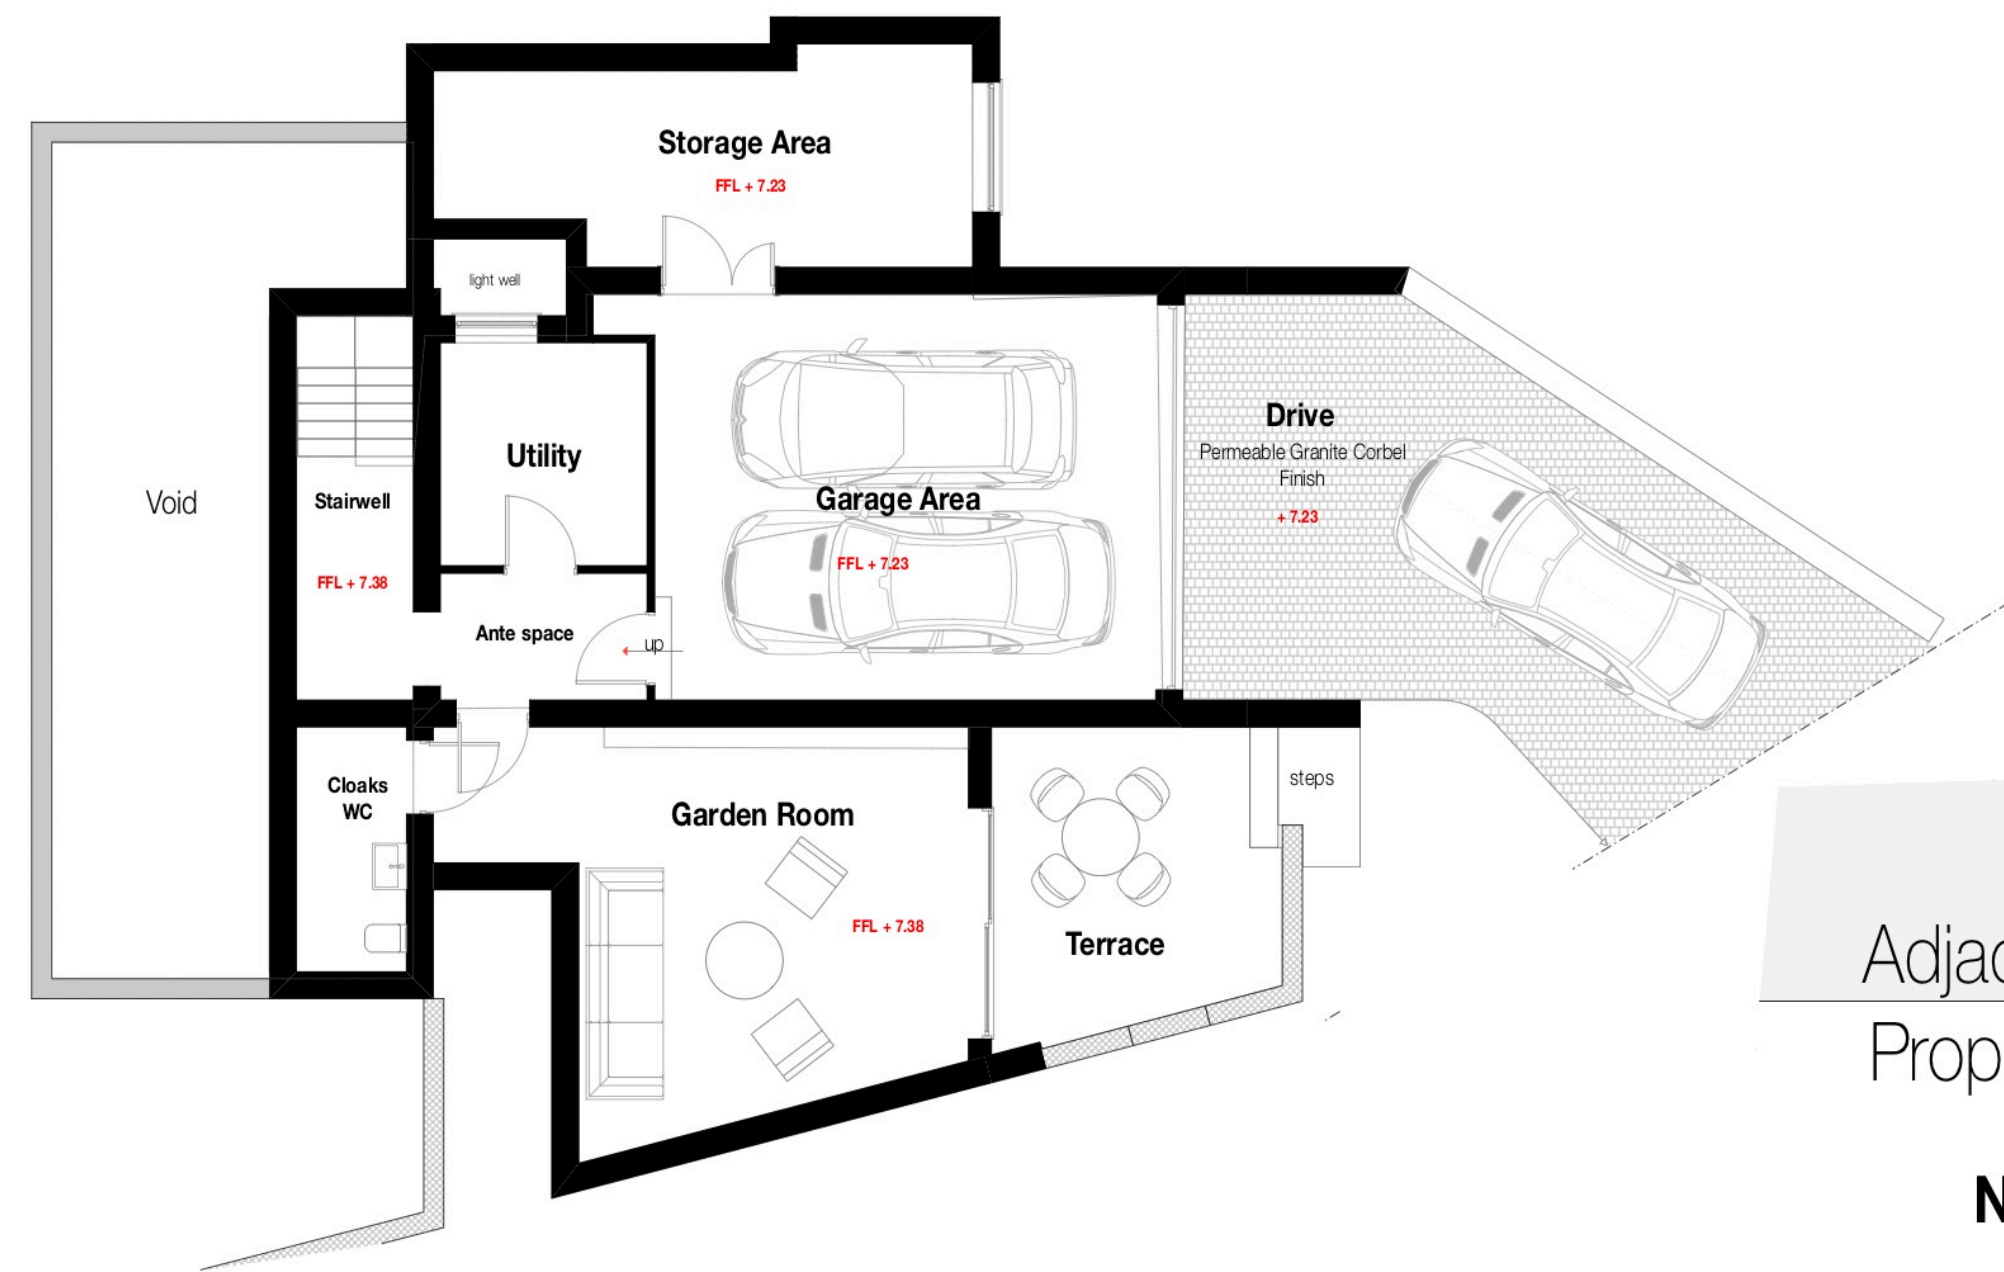

Proposed Lower Ground Floor

scale: 1:100 @ A1



Proposed Site Layout

scale: 1:100 @ A1

[illegible]