





PROPOSED FRONT ELEVATION




PROPOSED REAR ELEVATION

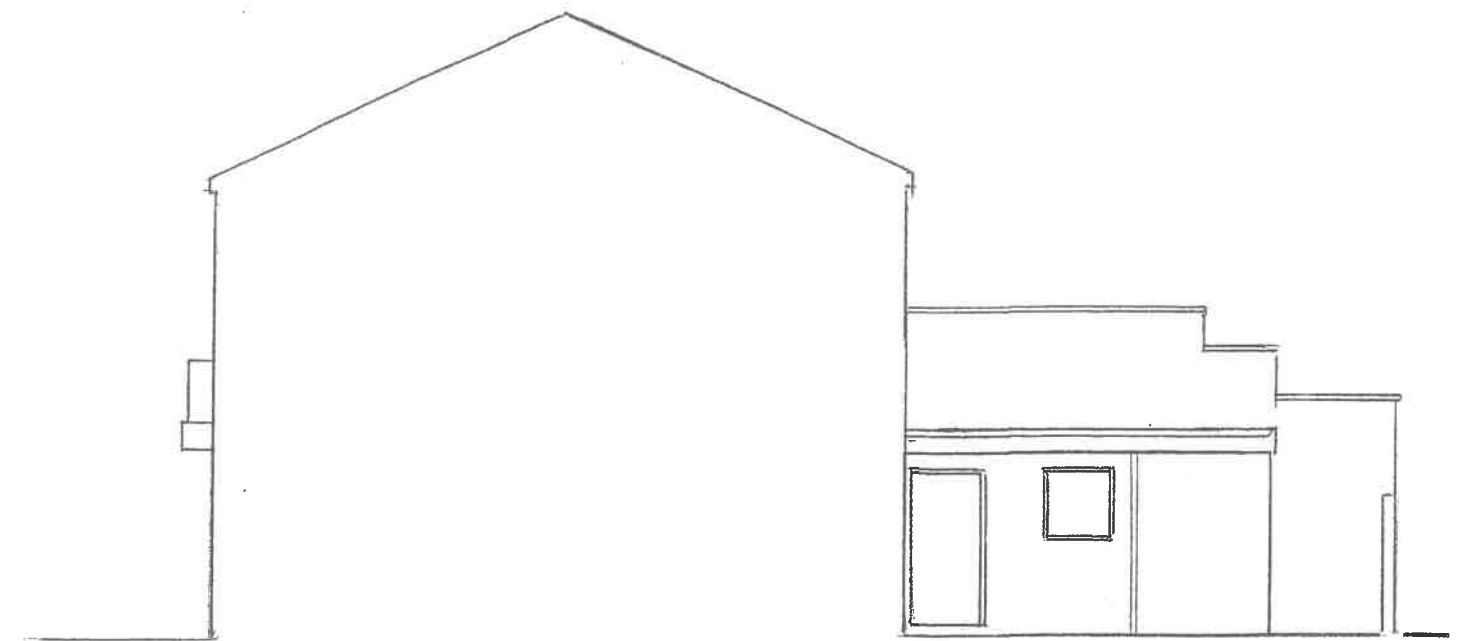


PROPOSED SIDE ELEVATION

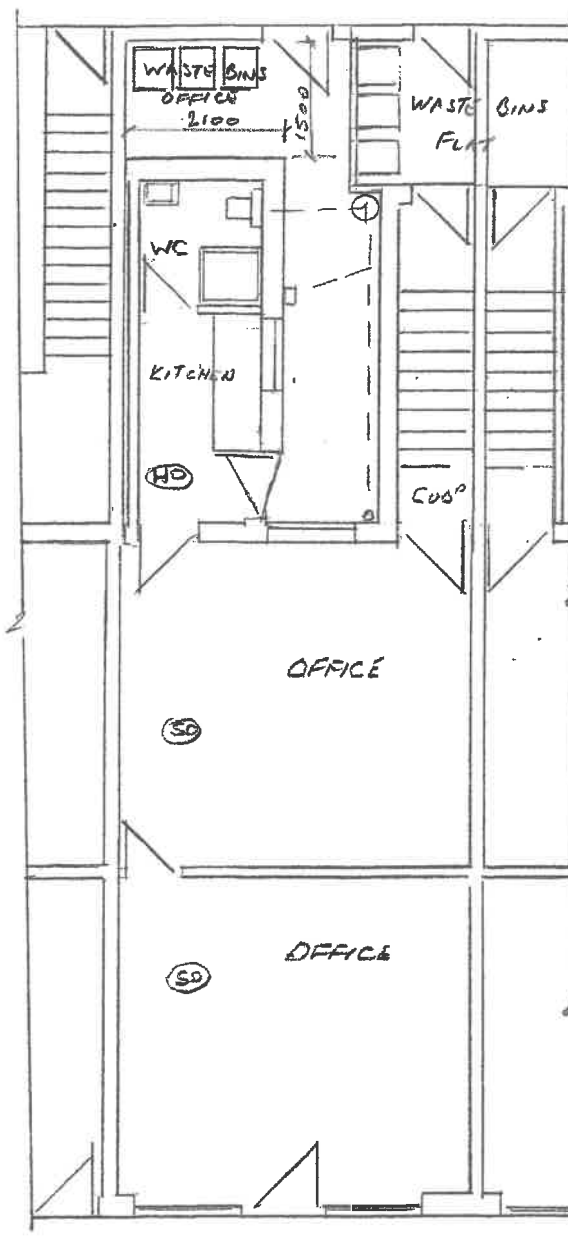


PROPOSED GROUND FLOOR
PLAN

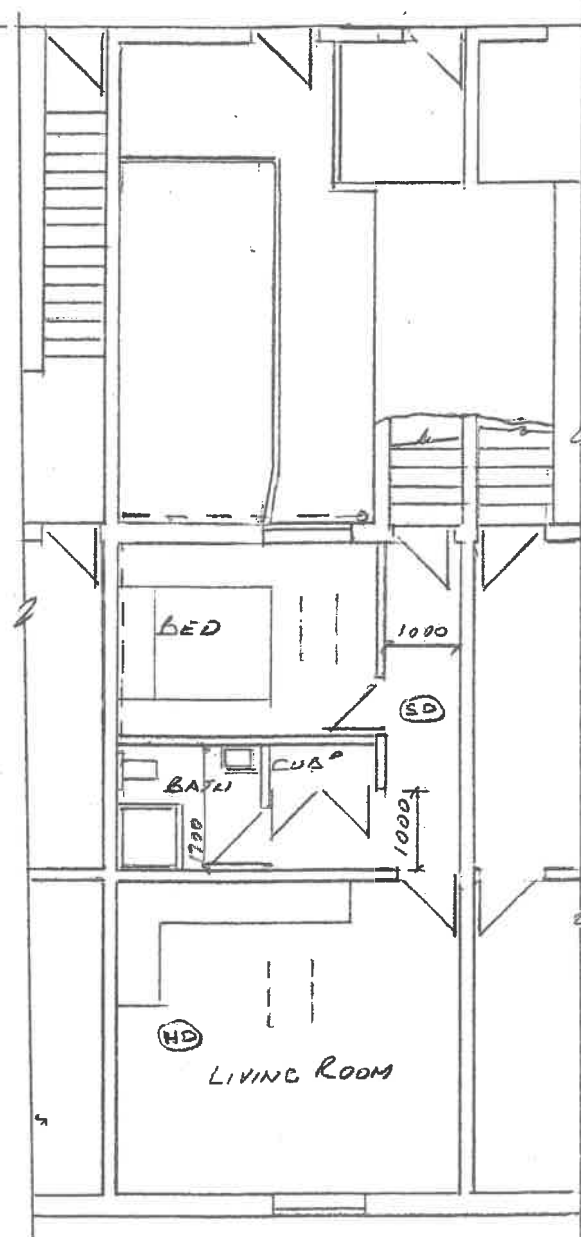

PROPOSED FIRST FLOOR
PLAN

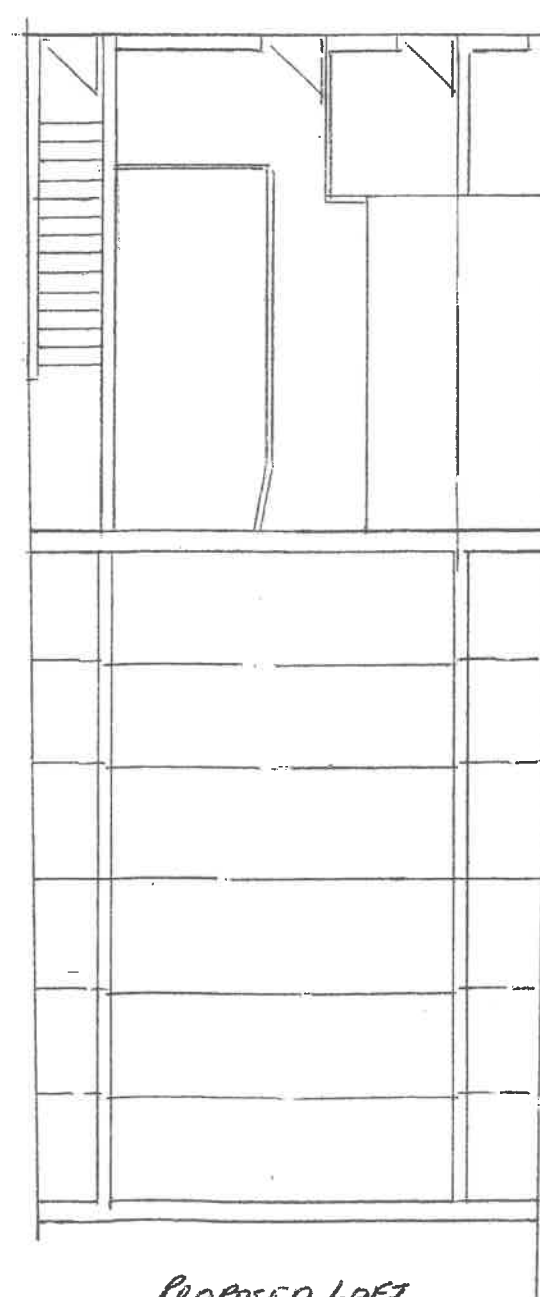

PROPOSED LOFT

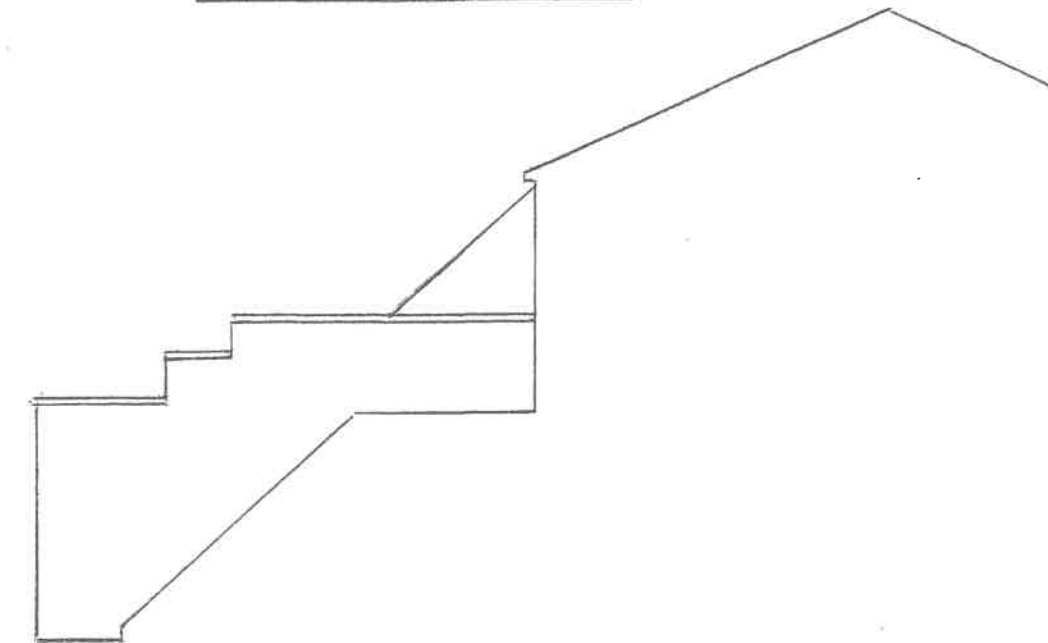

PROPOSED SIDE ELEVATION