




DEMOLITION NOTE:
All elements indicated in red dash lines to be demolished and make good surrounding areas ready to receive new construction

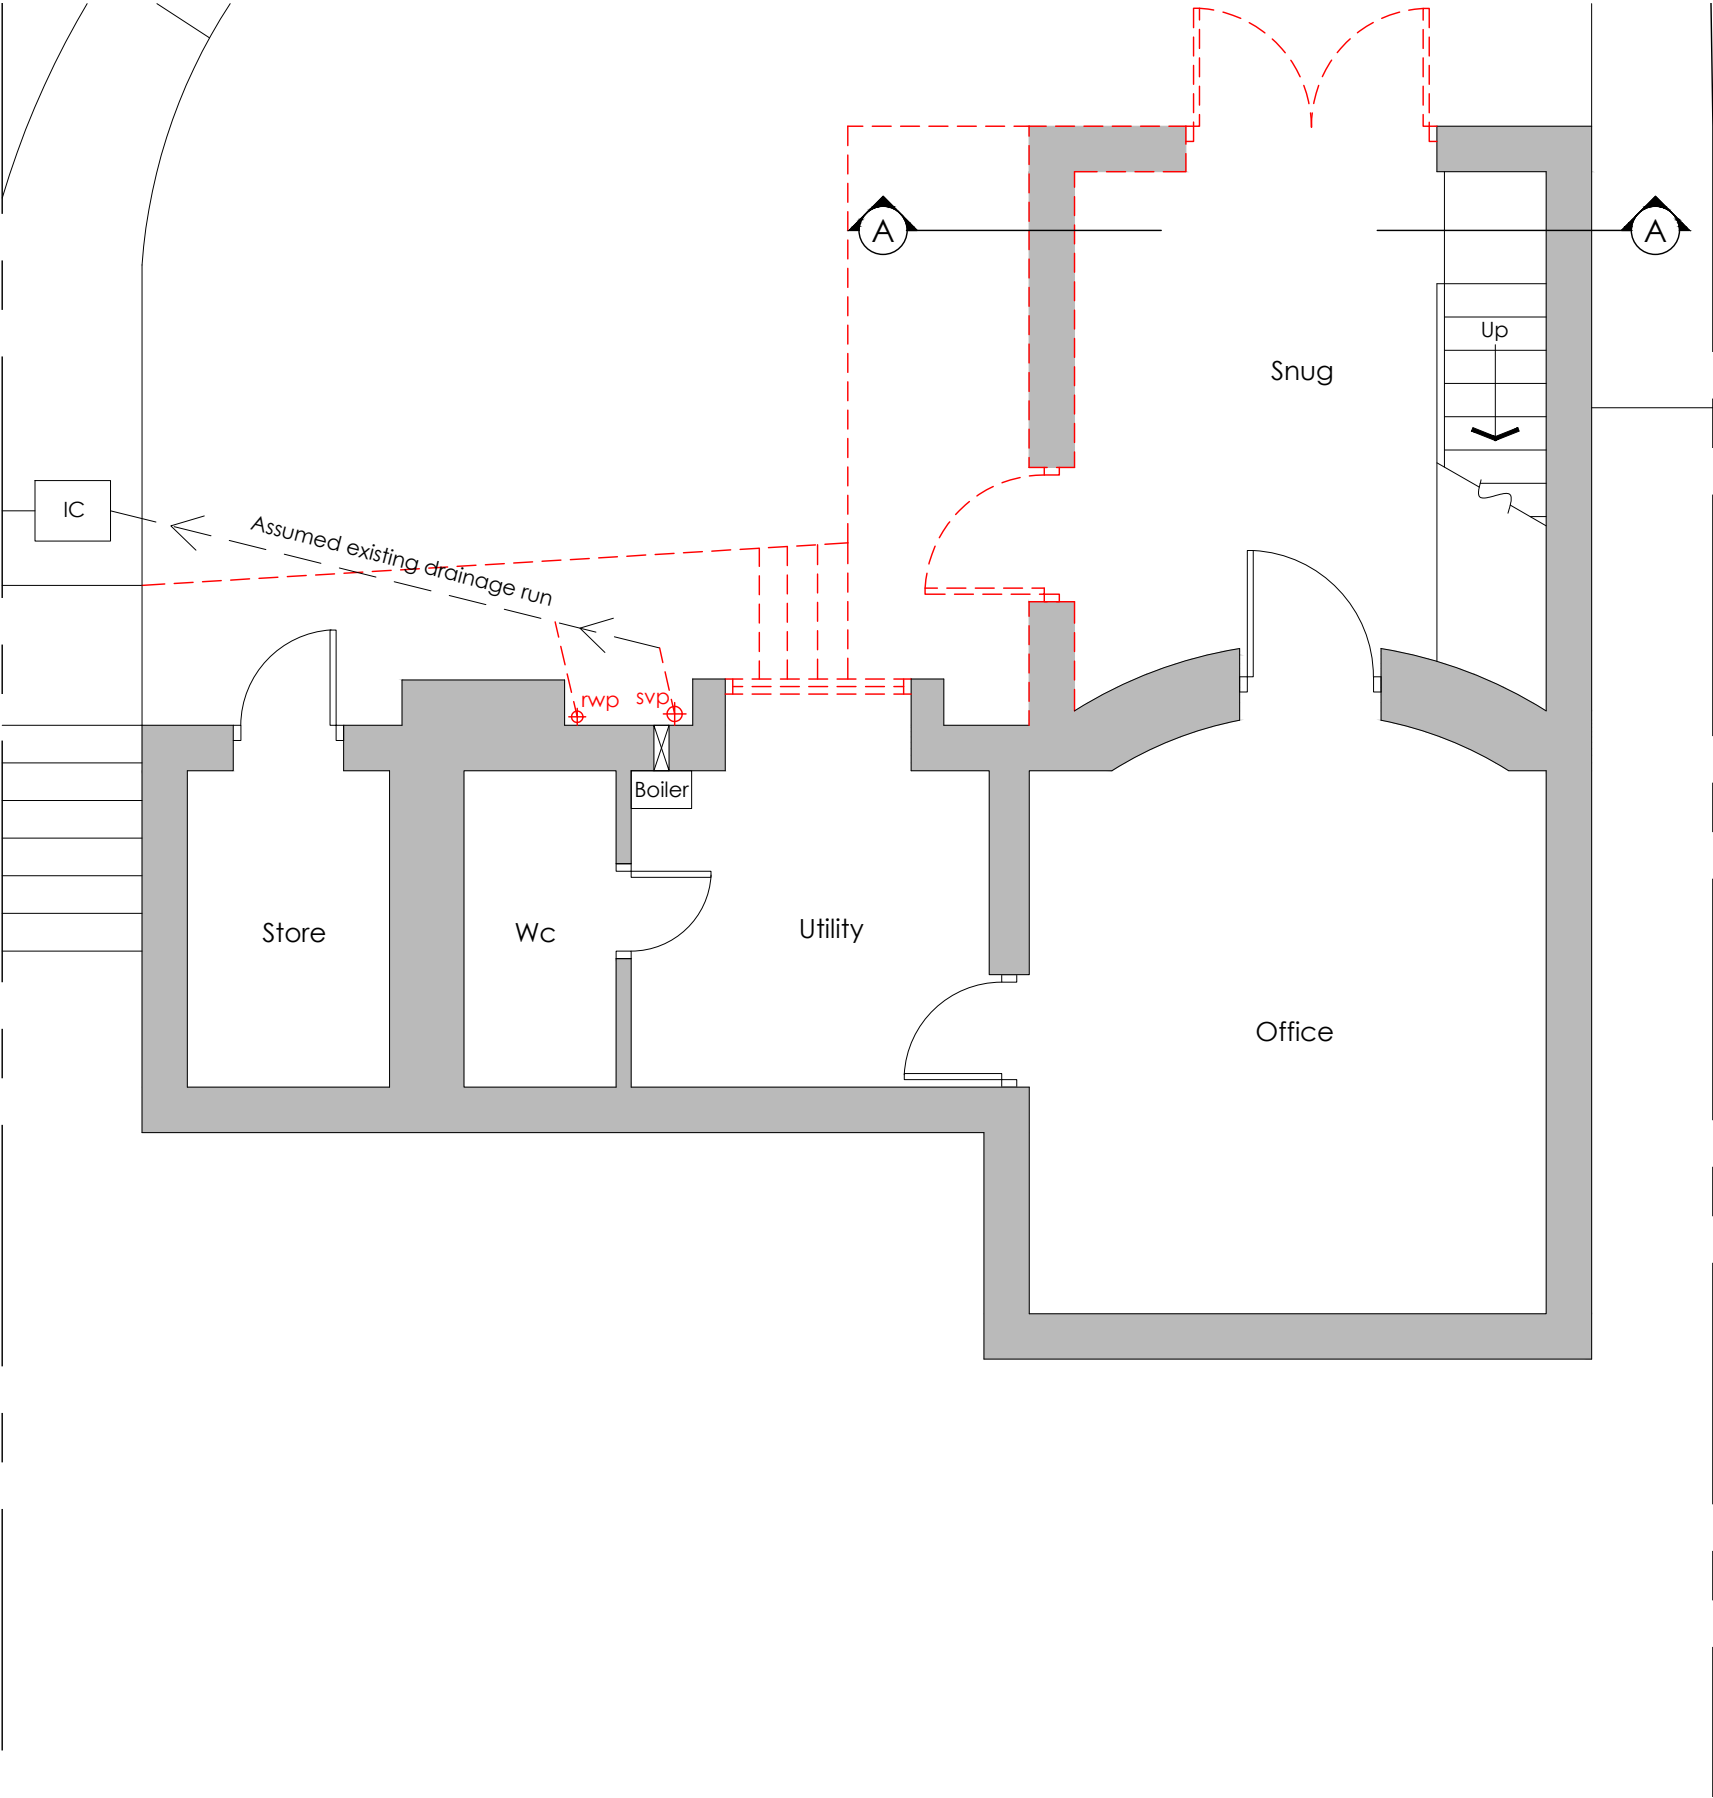

DEMOLITION NOTE:
All elements indicated in red dash lines to be demolished and make good surrounding areas ready to receive new construction

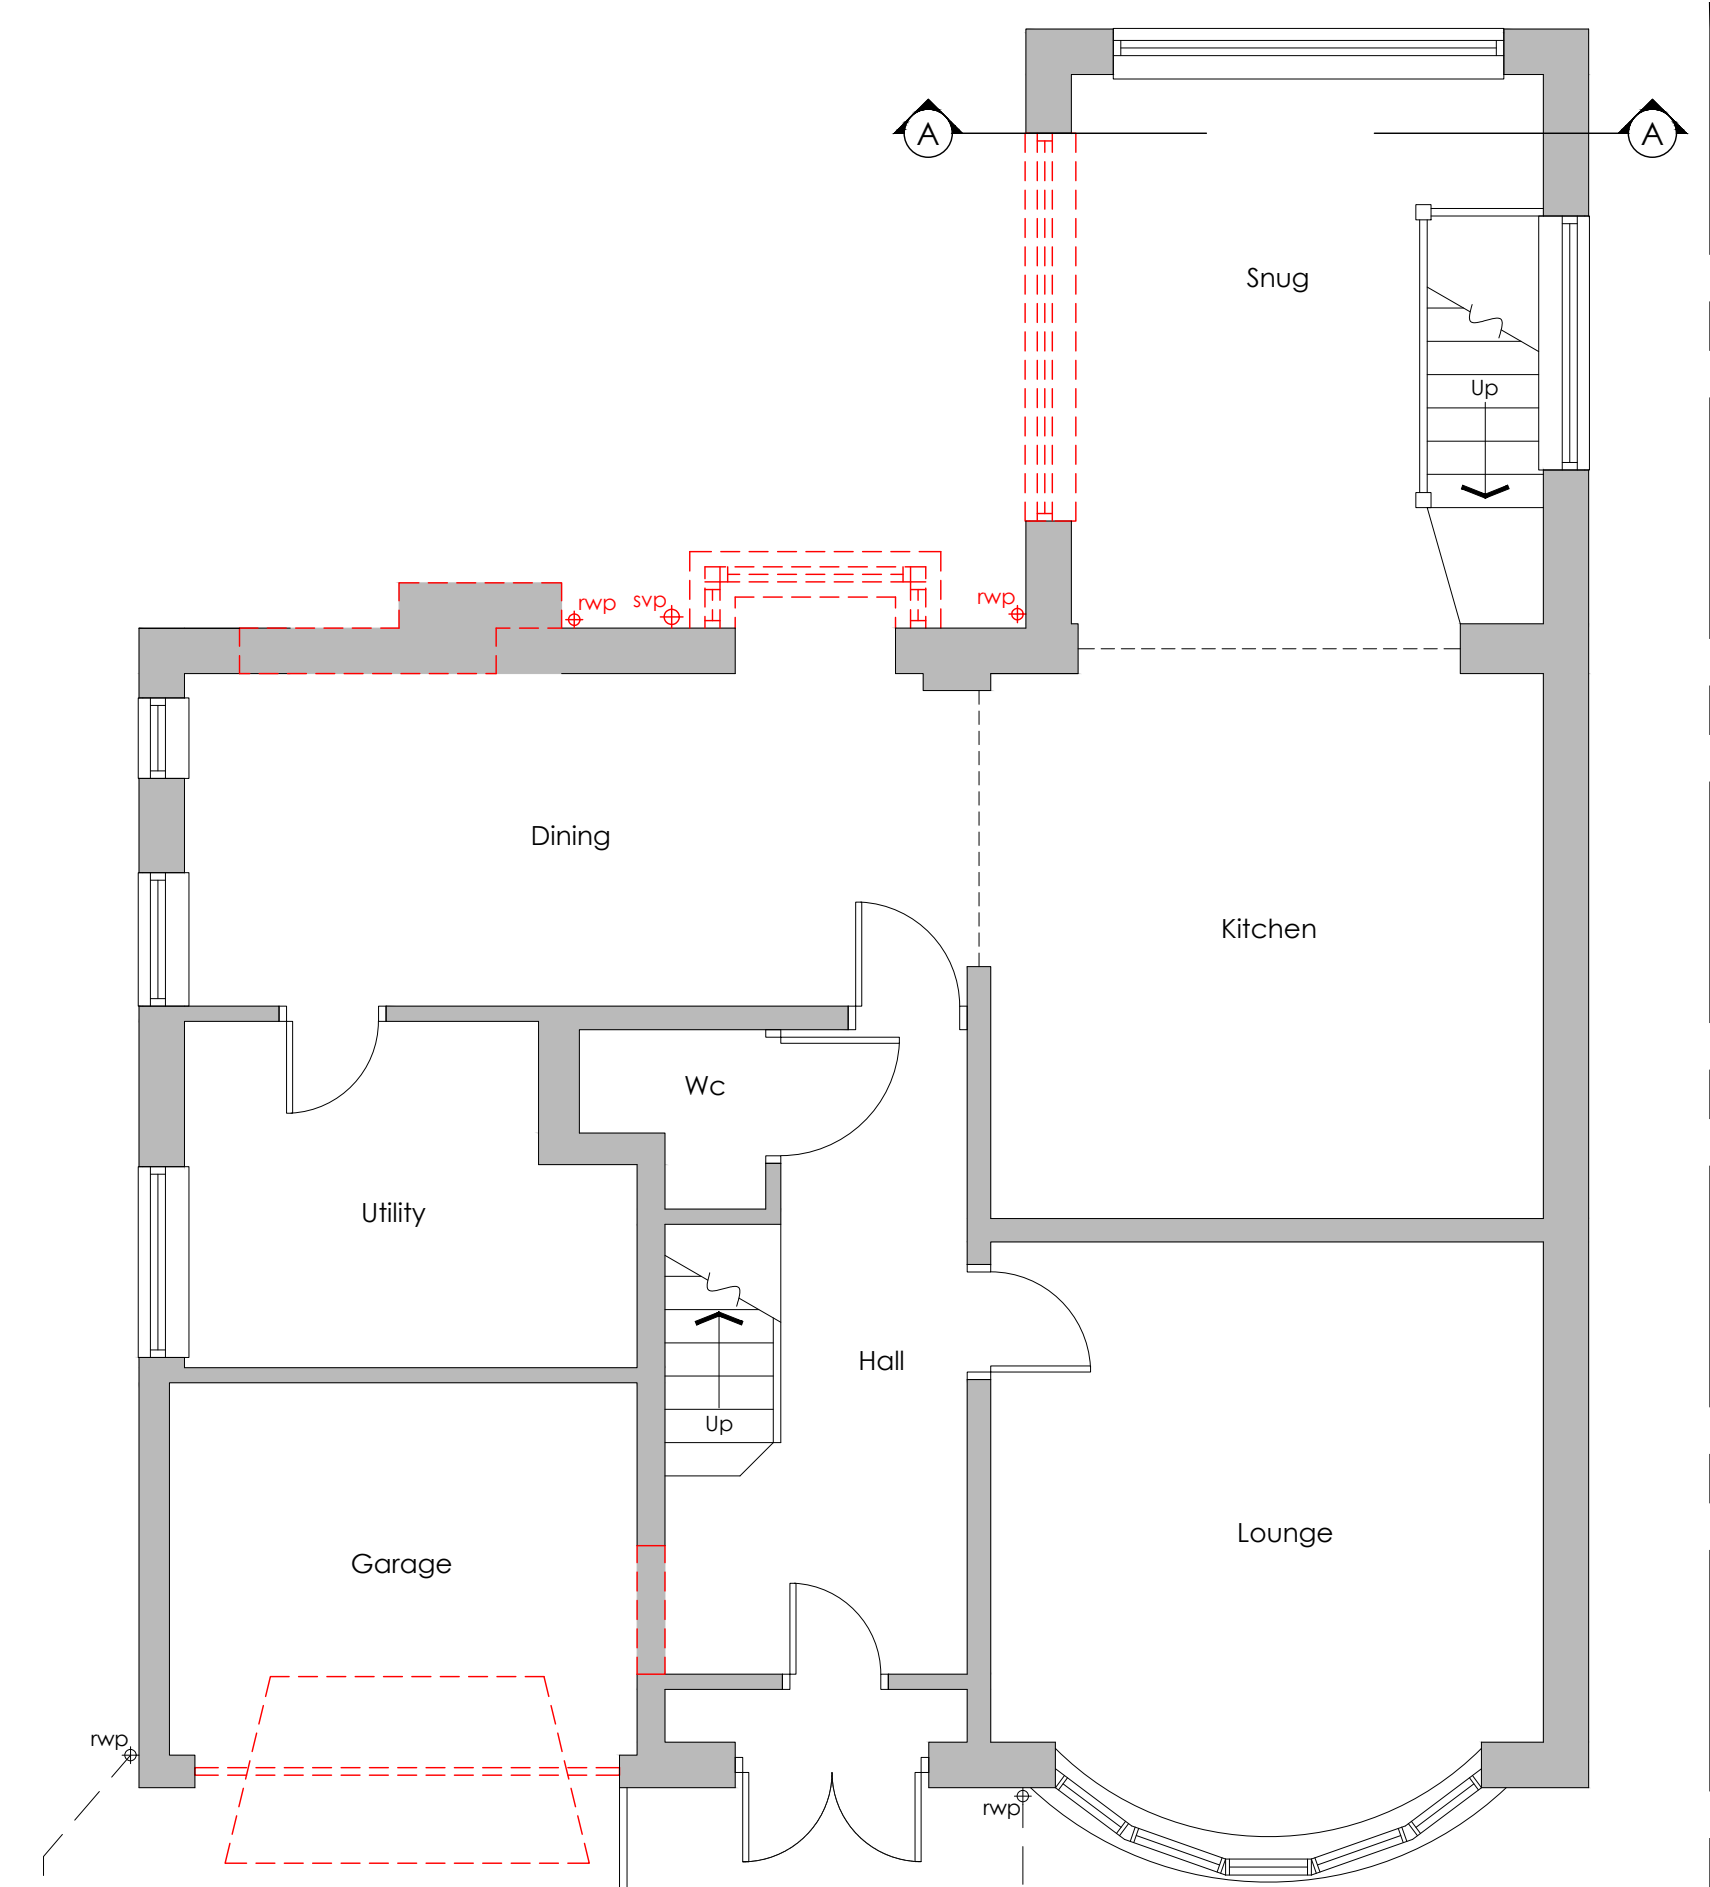


DEMOLITION NOTE:
All elements indicated in
red dash lines to be
demolished and make
good surrounding areas
ready to receive new
construction

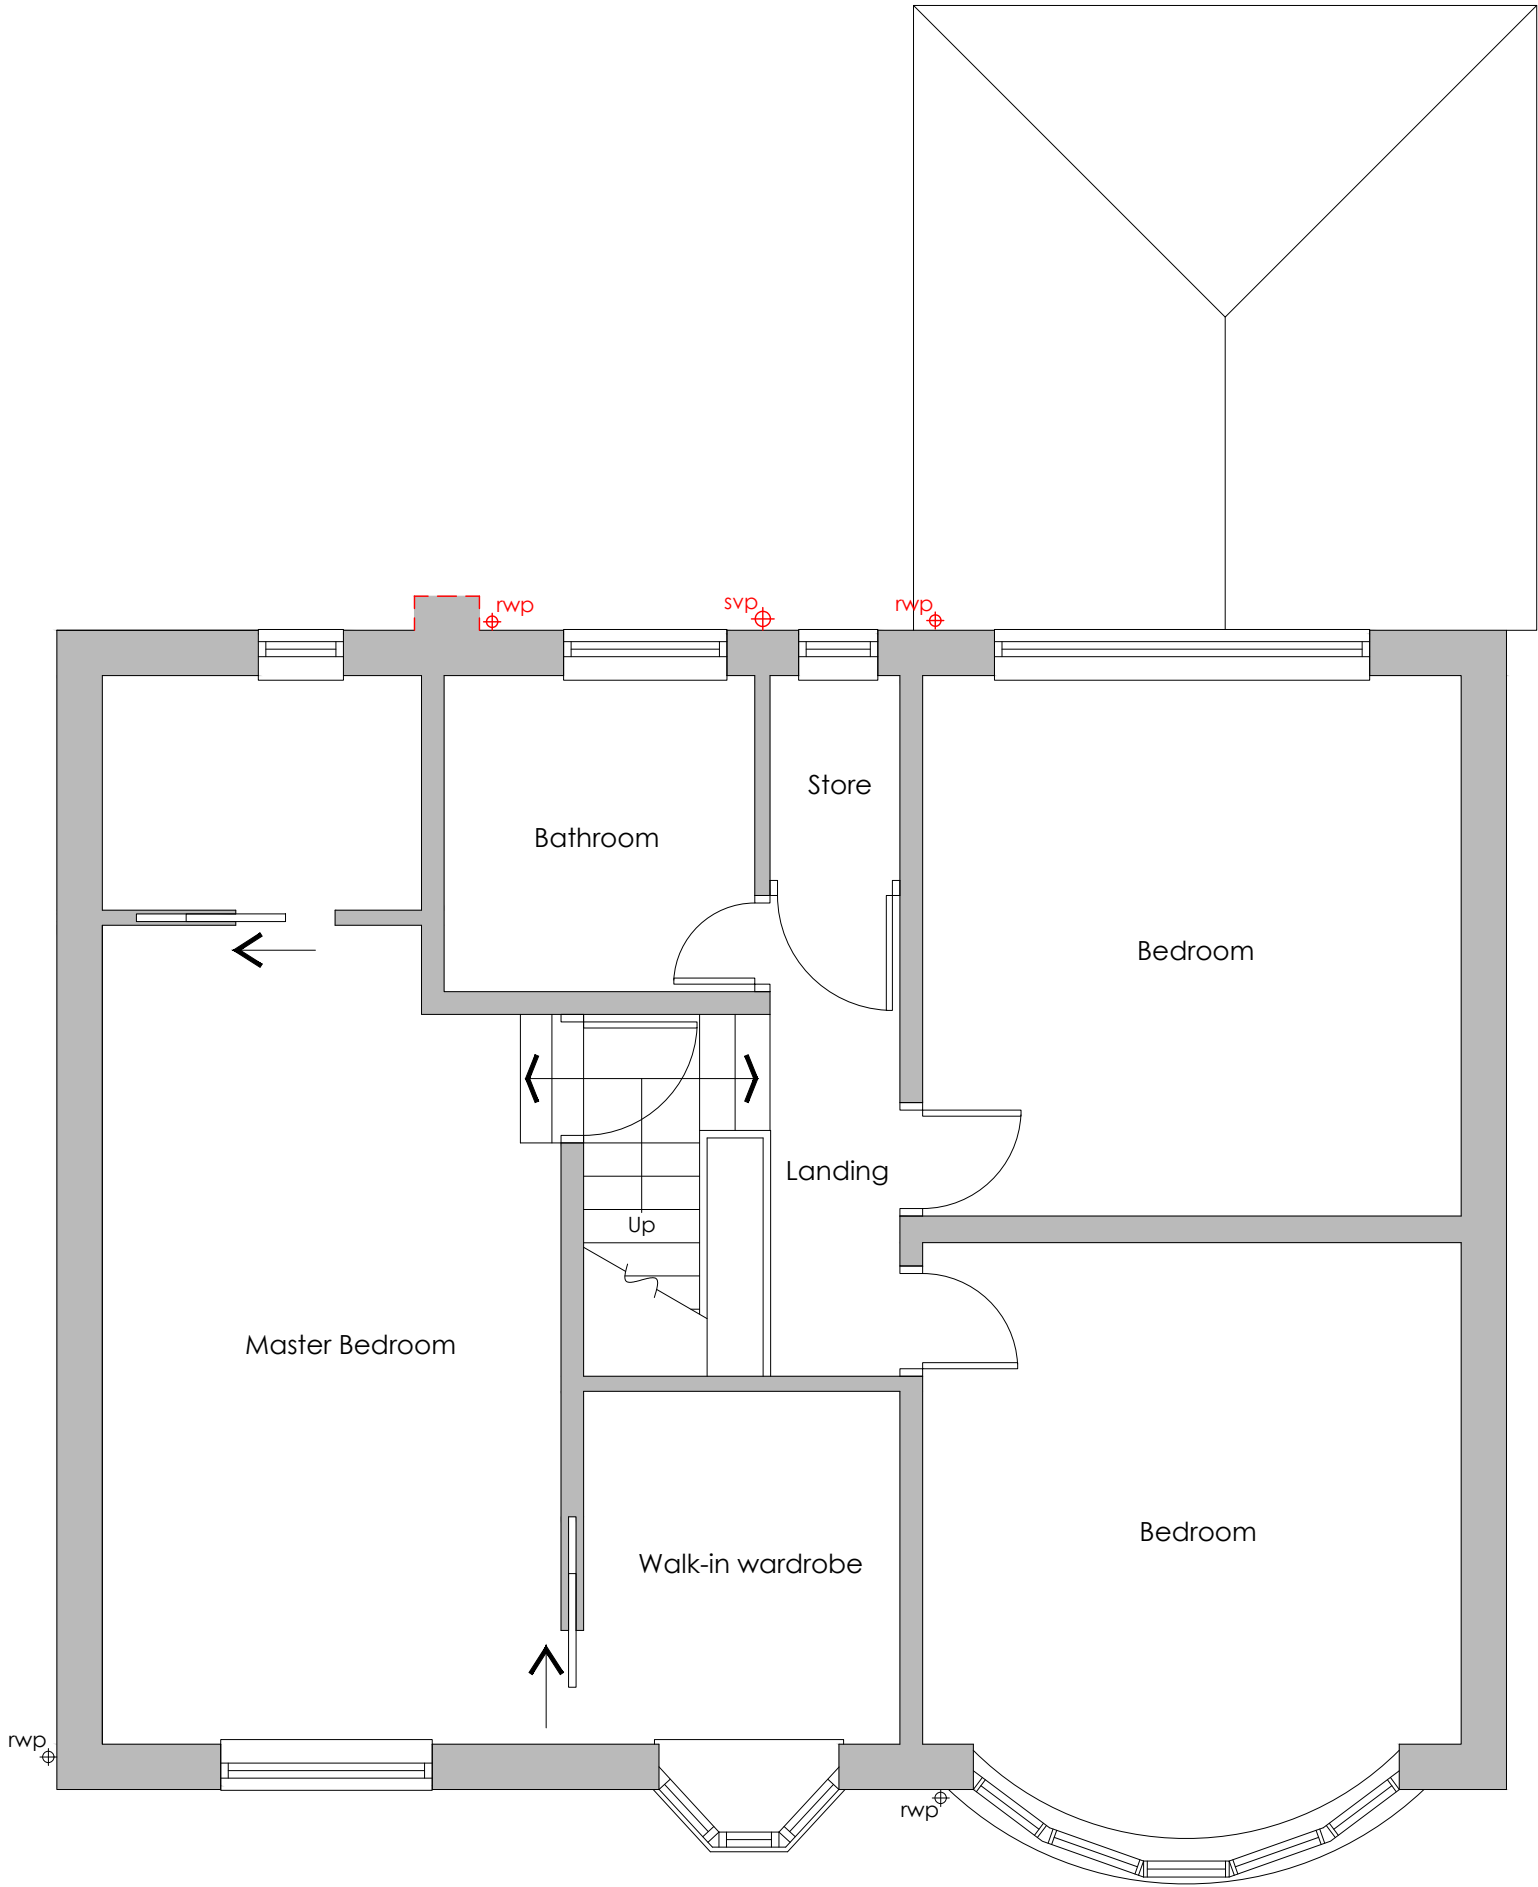


DEMOLITION NOTE:
All elements indicated in
red dash lines to be
demolished and make
good surrounding areas
ready to receive new
construction




Front Elevation

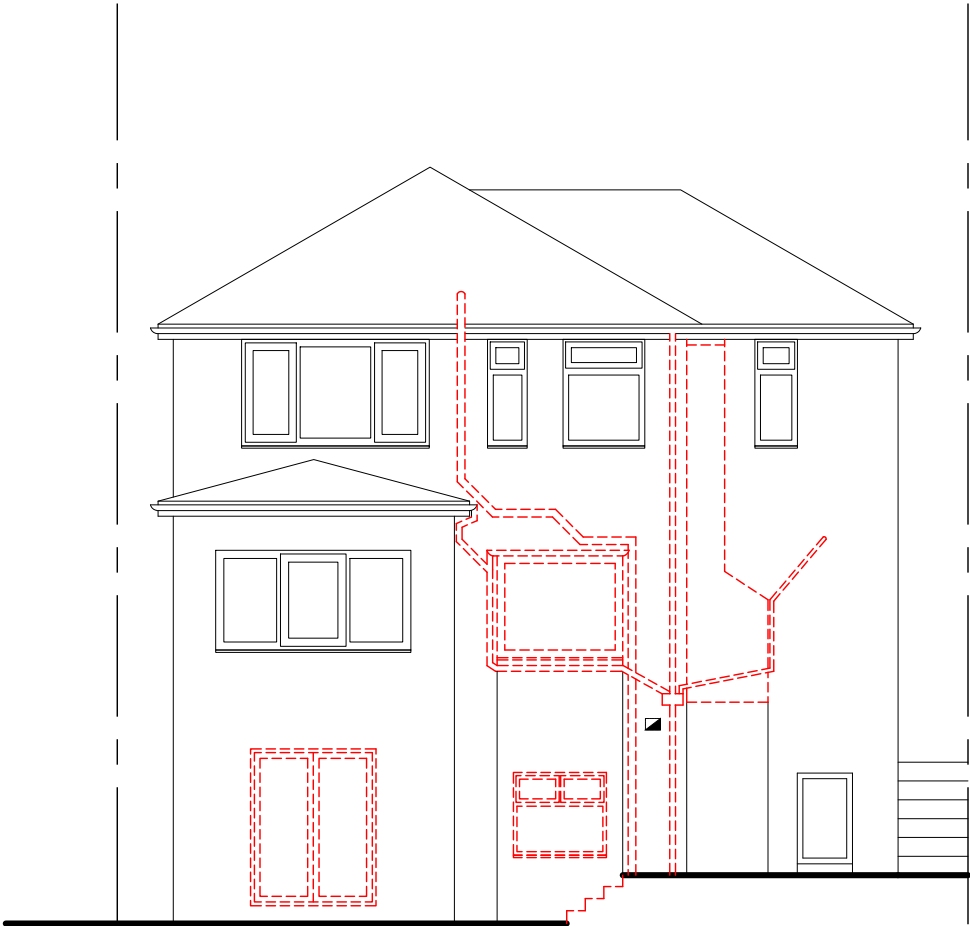

Rear Elevation

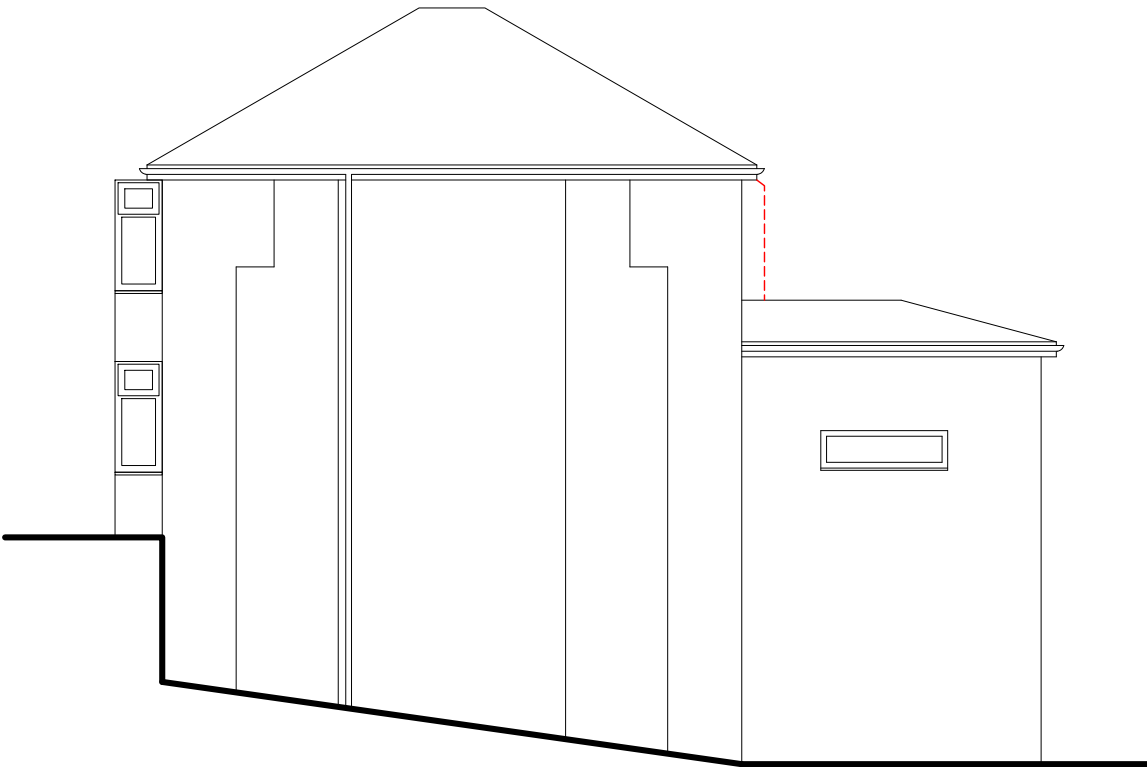


Side Elevation

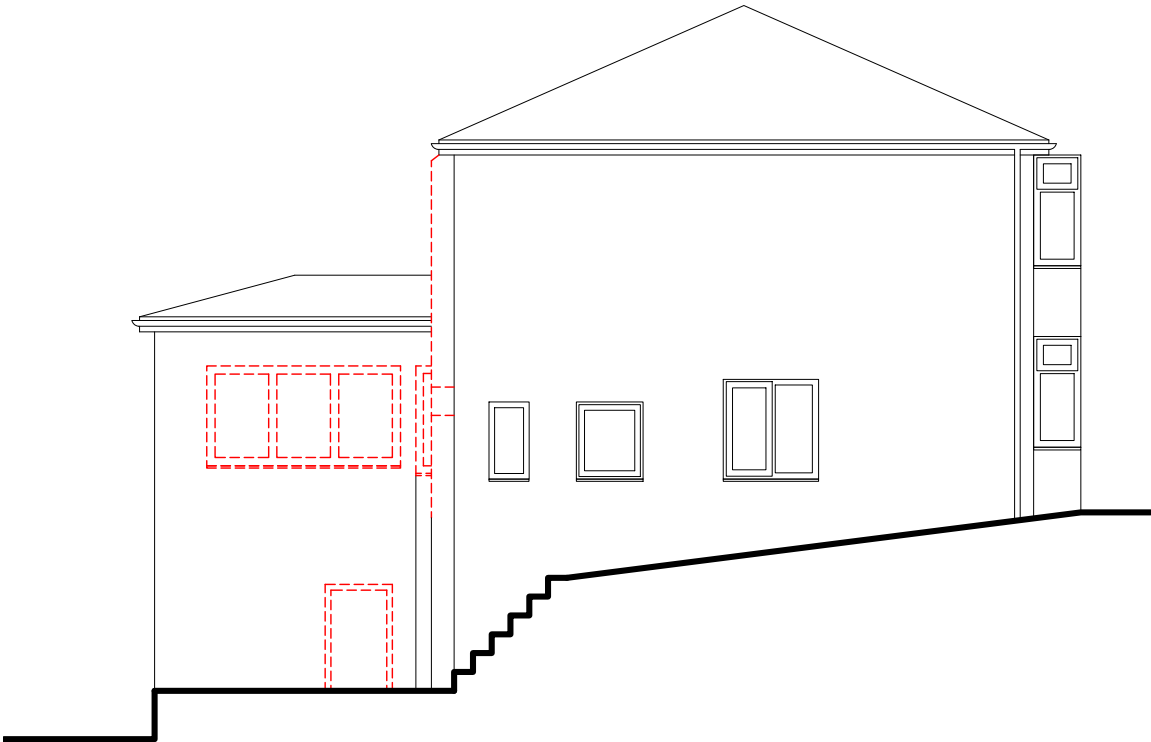

Side Elevation

DEMOLITION NOTE:
All elements indicated in
red dash lines to be
demolished and make
good surrounding areas
ready to receive new
construction

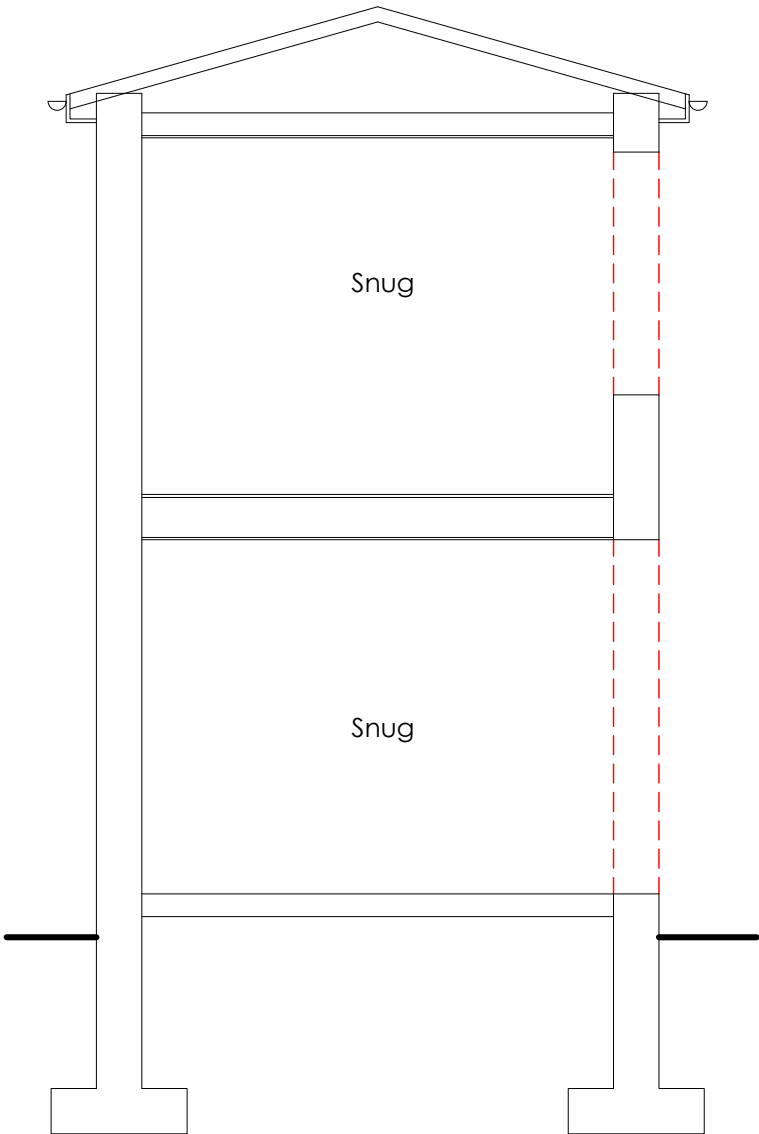

06. Existing Section A-A

21031 0m 1 2 3m

1:50 @A3

Dwelling Extension


16 Glebelands Road Prestwich Manchester M25 1NE







P4B EXTEND
P4B-EXTEND.CO.UK
INFO@P4B-EXTEND.CO.UK
0800 652 6561

15 MEMORIAL ROAD
WORSLEY
MANCHESTER
M28 3AQ

DESIGN DRAWING NOTE:
All elements indicated in RED
colour are proposed
construction to be read in
conjunction with the details
and specification to the rear
of this document.

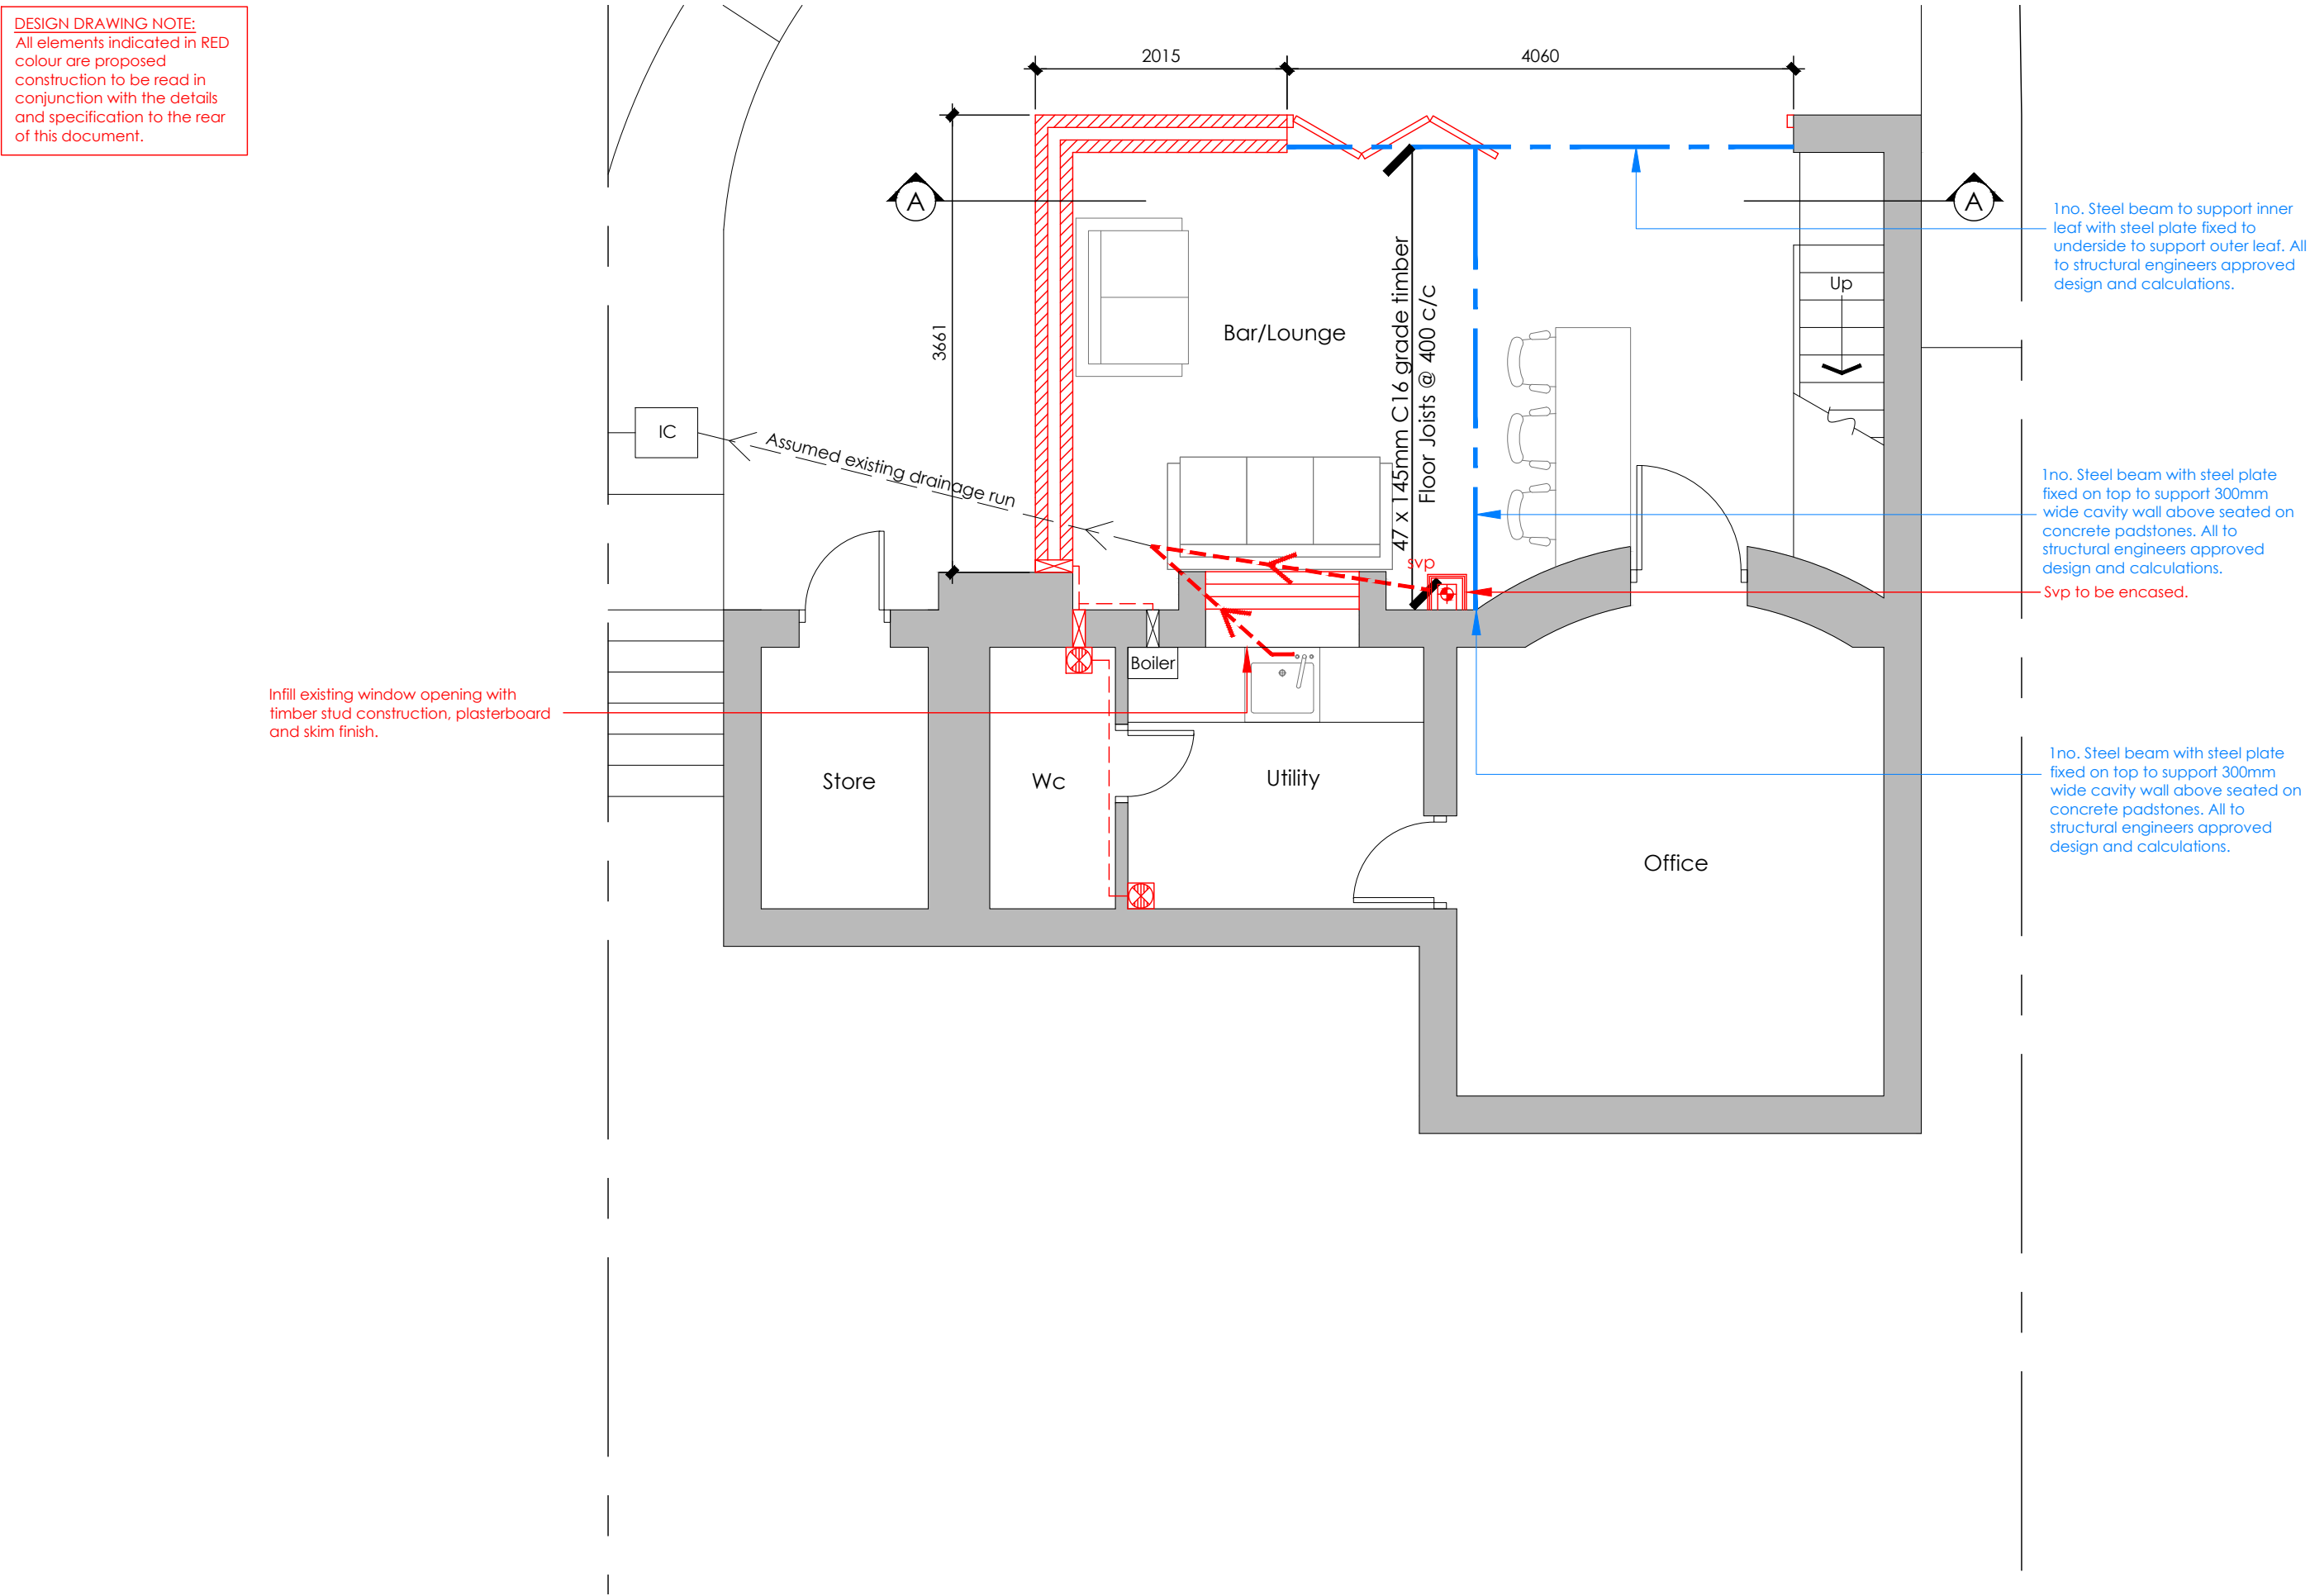


DESIGN DRAWING NOTE:
All elements indicated in RED colour are proposed construction to be read in conjunction with the details and specification to the rear of this document.

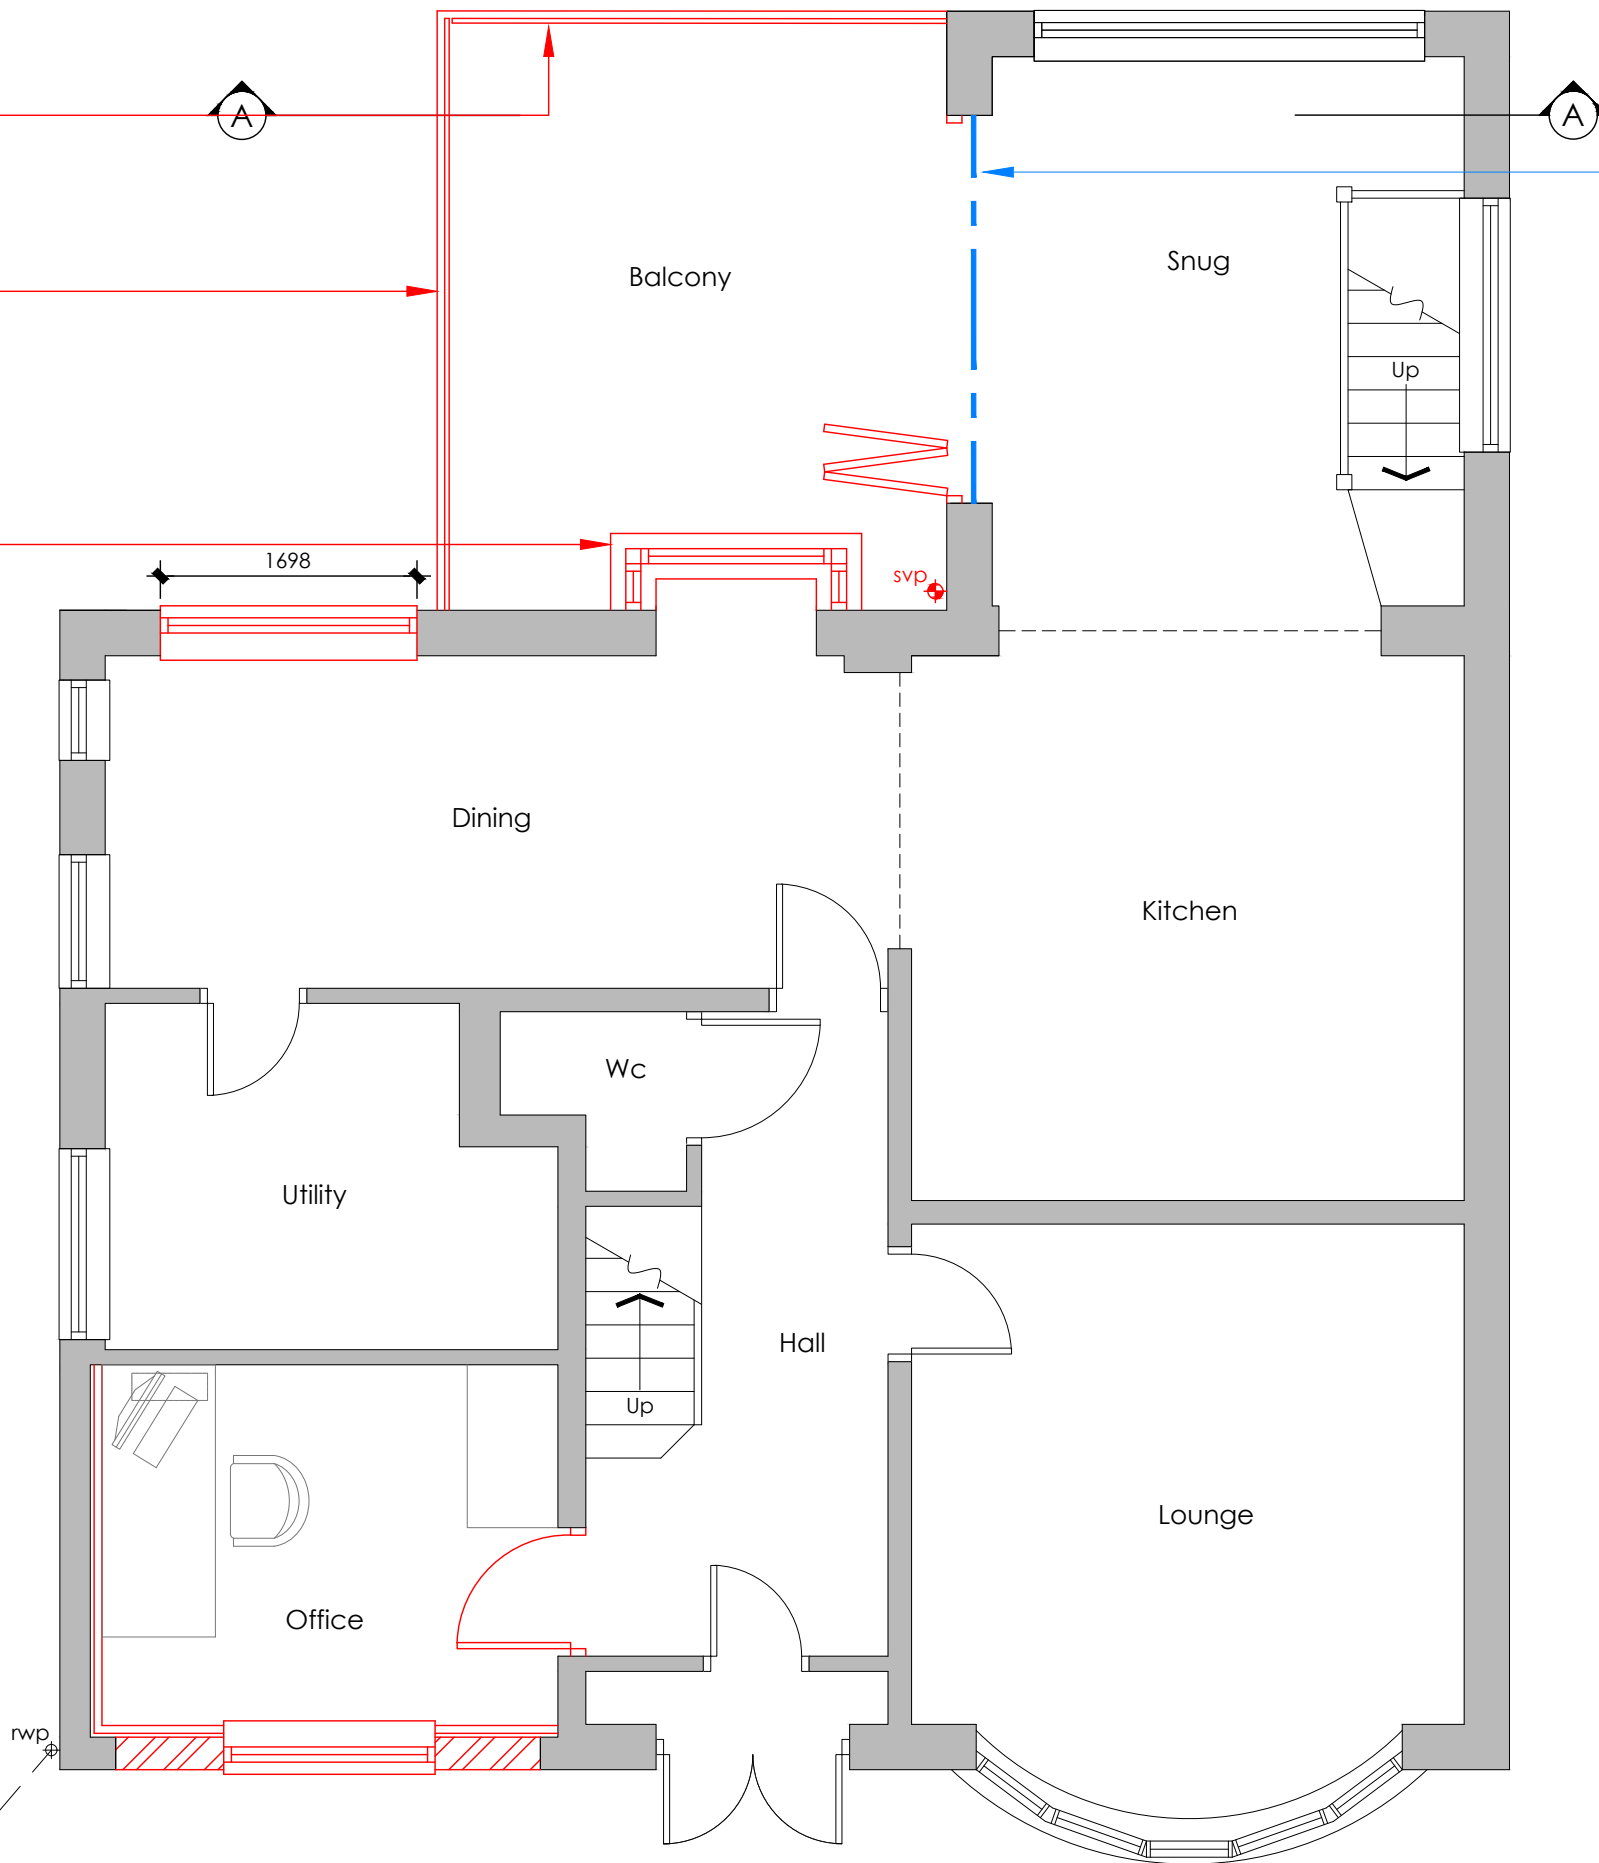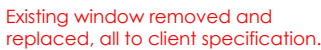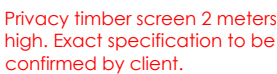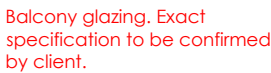

KEY	DESCRIPTION
	MECHANICAL EXTRACT FAN AND SWITCH
	CEILING MOUNTED SMOKE DETECTOR WITH SOUNDER
	CEILING MOUNTED HEAT DETECTOR WITH SOUNDER
	CONSUMER UNIT
	ELECTRIC METER BOX / CUPBOARD
	GAS METER BOX / CUPBOARD
	WATER METER
	INTERNAL DRAINAGE RUN
	EXTERNAL DRAINAGE RUN
	STEEL BEAM ABOVE
	SOIL VENT PIPE
	RAIN WATER PIPE
	STUB STACK WITH AIR ADMITTANCE VALVE
	BOILER
	30 MINUTE FIRE RESISTING DOOR
	20 MINUTE FIRE RESISTING DOOR
	JOIST DIRECTION
	EXTERNAL CAVITY WALL
	STUD WALL
	SVP WITHIN PLASTERBOARD ENCASEMENT

1 no. Steel beam to support inner leaf with steel plate fixed to underside to support outer leaf. All to structural engineers approved design and calculations.

DESIGN DRAWING NOTE:
All elements indicated in RED
colour are proposed
construction to be read in
conjunction with the details
and specification to the rear
of this document.

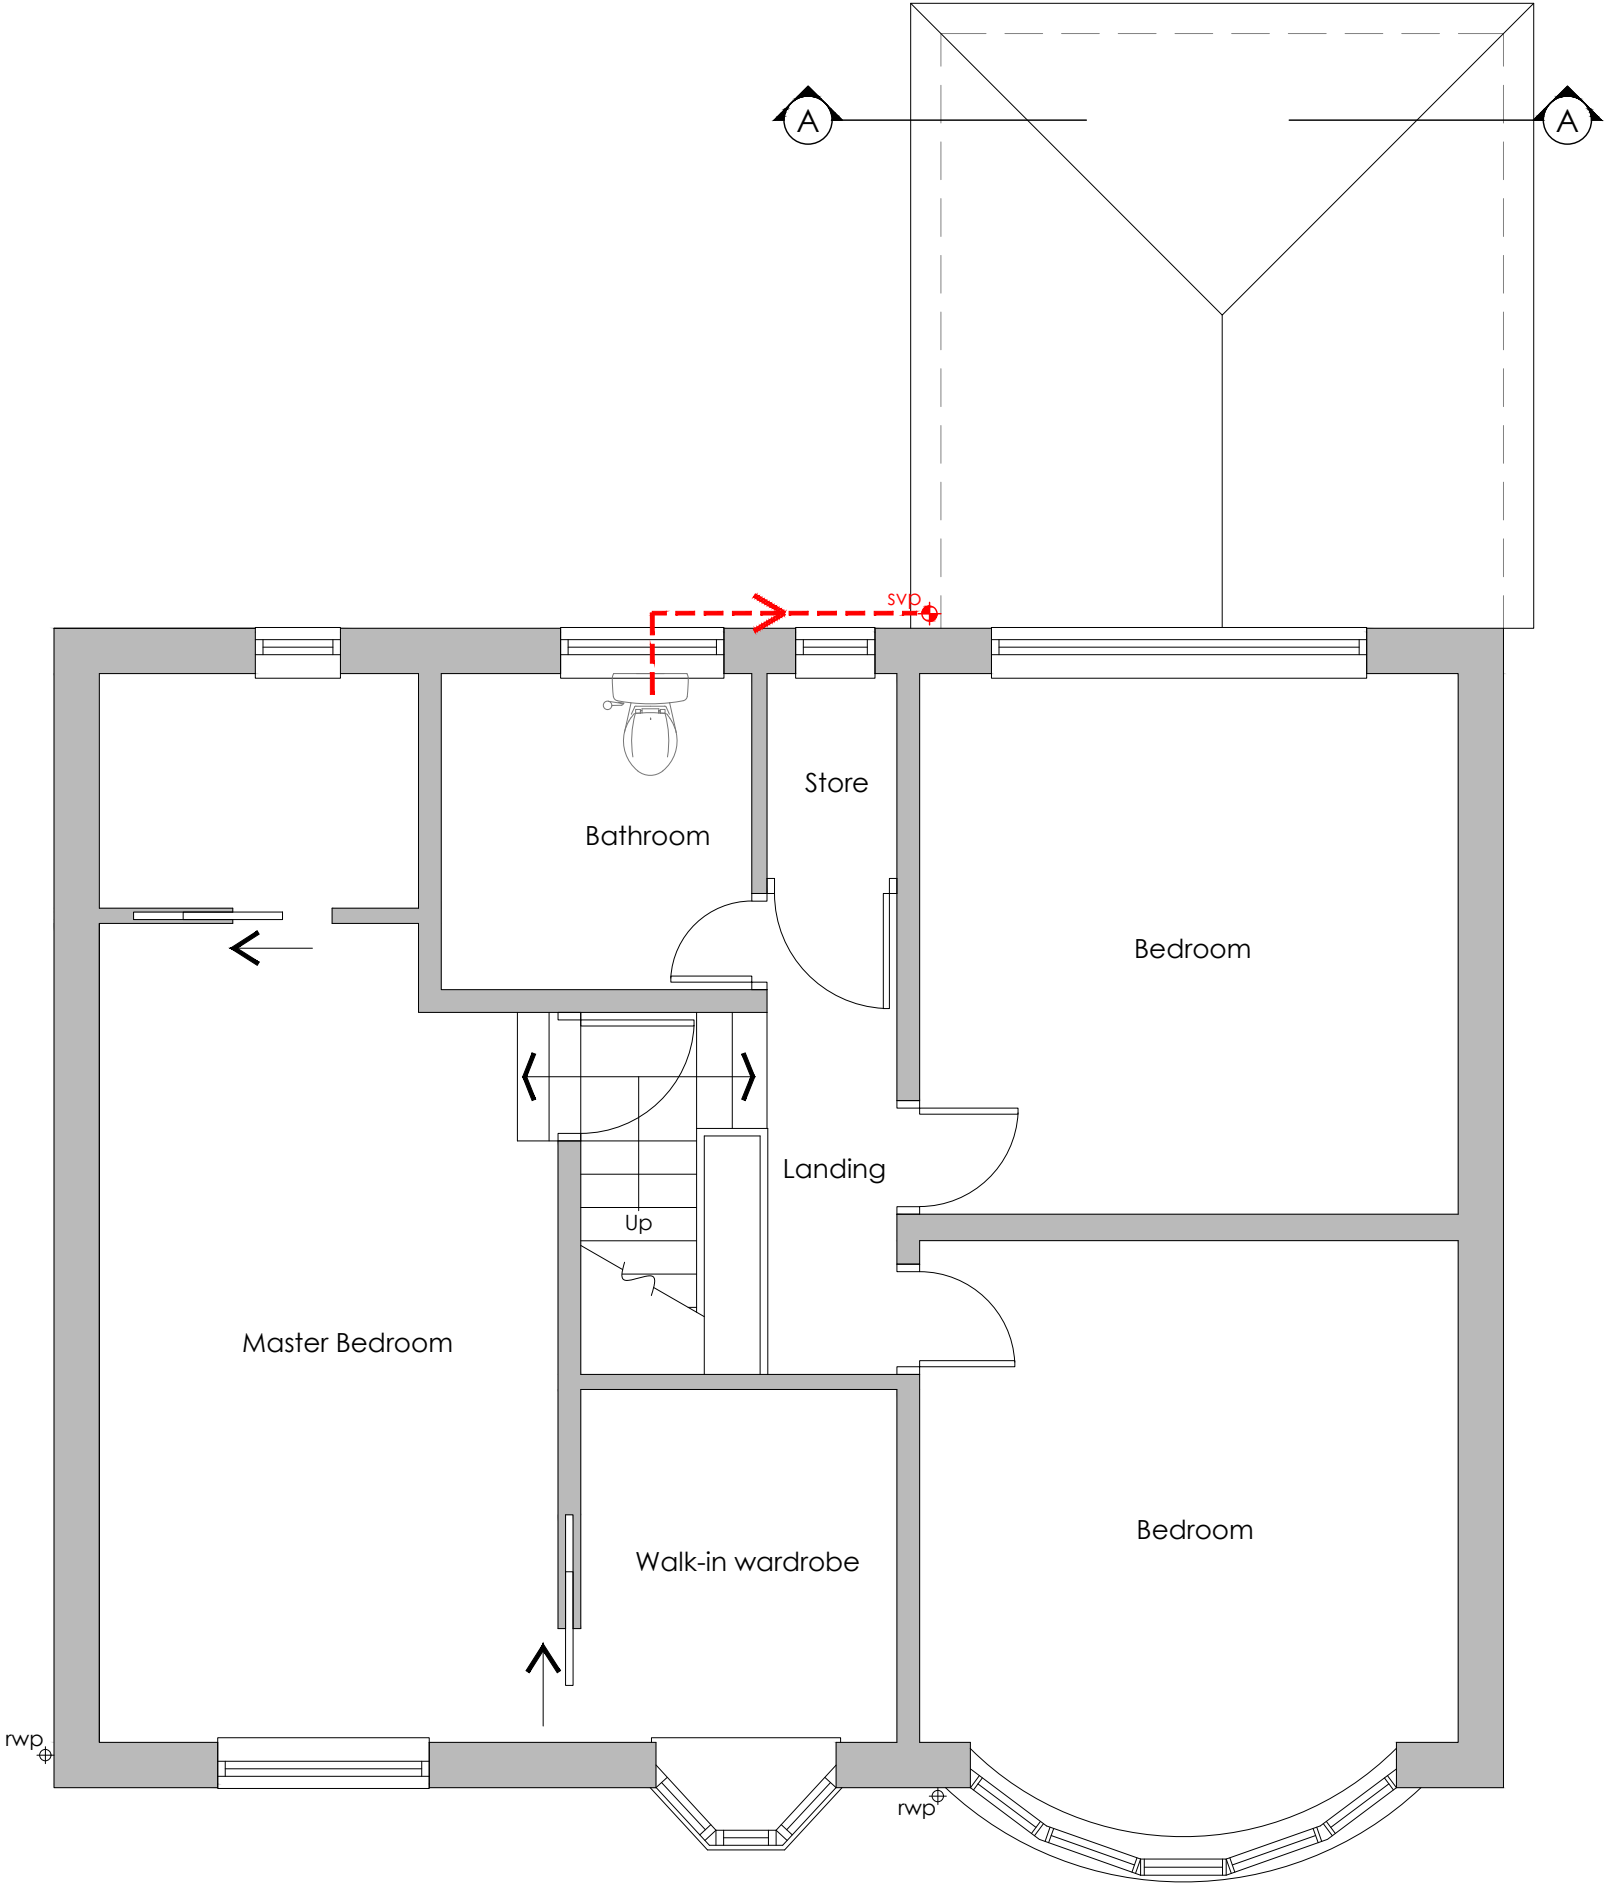

KEY	DESCRIPTION
	MECHANICAL EXTRACT FAN AND SWITCH
	CEILING MOUNTED SMOKE DETECTOR WITH SOUNDER
	CEILING MOUNTED HEAT DETECTOR WITH SOUNDER
	CONSUMER UNIT
	ELECTRIC METER BOX / CUPBOARD
	GAS METER BOX / CUPBOARD
	WATER METER
	INTERNAL DRAINAGE RUN
	EXTERNAL DRAINAGE RUN
	STEEL BEAM ABOVE
	SOIL VENT PIPE
	RAIN WATER PIPE
	STUB STACK WITH AIR ADMITTANCE VALVE
	BOILER
	30 MINUTE FIRE RESISTING DOOR
	20 MINUTE FIRE RESISTING DOOR
	JOIST DIRECTION
	EXTERNAL CAVITY WALL
	STUD WALL
	SVP WITHIN PLASTERBOARD ENCASEMENT

DESIGN DRAWING NOTE:
All elements indicated in RED
colour are proposed
construction to be read in
conjunction with the details
and specification to the rear
of this document.

Facing brickwork to match
existing.

Front Elevation

Rear Elevation

Privacy timber screen 2 meters
high. Exact specification to be
confirmed by client.

New external white render.

Side Elevation

Side Elevation

KEY	DESCRIPTION
	MECHANICAL EXTRACT FAN AND SWITCH
	CEILING MOUNTED SMOKE DETECTOR WITH SOUNDER
	CEILING MOUNTED HEAT DETECTOR WITH SOUNDER
	CONSUMER UNIT
	ELECTRIC METER BOX / CUPBOARD
	GAS METER BOX / CUPBOARD
	WATER METER
	INTERNAL DRAINAGE RUN
	EXTERNAL DRAINAGE RUN
	STEEL BEAM ABOVE
	SOIL VENT PIPE
	RAIN WATER PIPE
	STUB STACK WITH AIR ADMITTANCE VALVE
	BOILER
	30 MINUTE FIRE RESISTING DOOR
	20 MINUTE FIRE RESISTING DOOR
	JOIST DIRECTION
	EXTERNAL CAVITY WALL
	STUD WALL
	SVP WITHIN PLASTERBOARD ENCASEMENT

DESIGN DRAWING NOTE:
All elements indicated in RED
colour are proposed
construction to be read in
conjunction with the details
and specification to the rear
of this document.

