



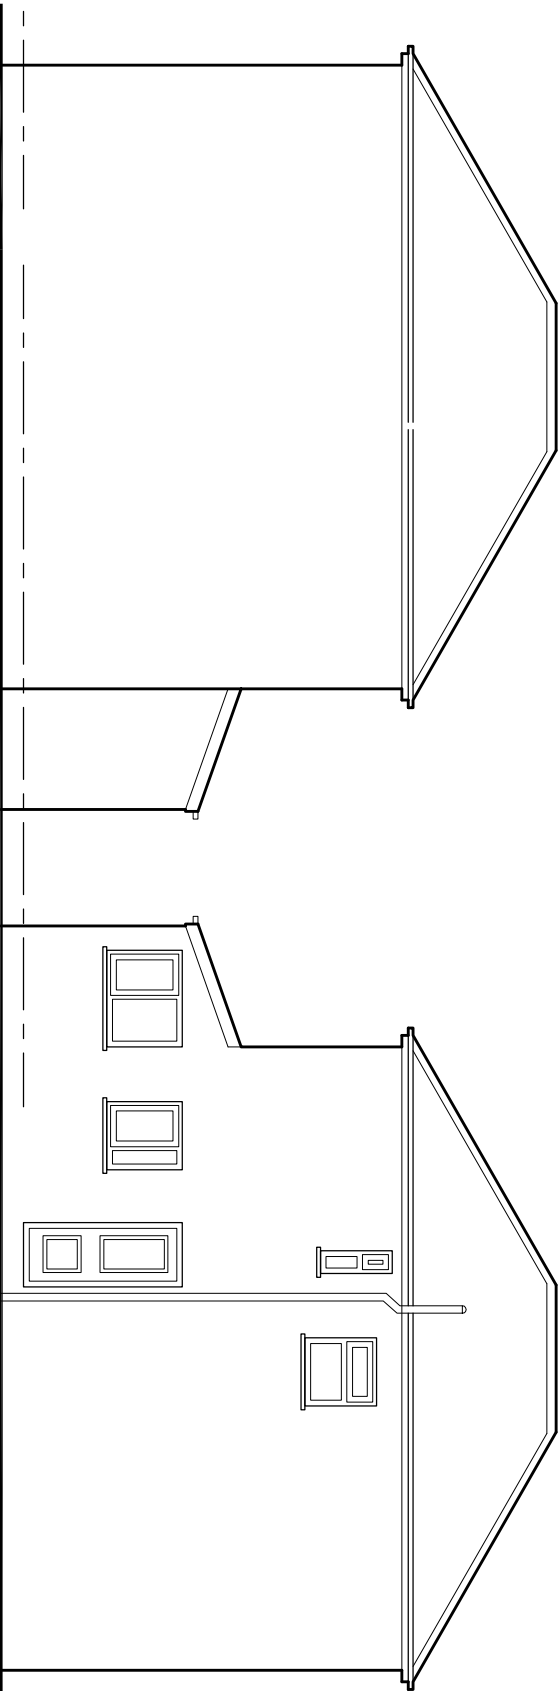


EXISTING SIDE ELEVATION

EXISTING SIDE ELEVATION

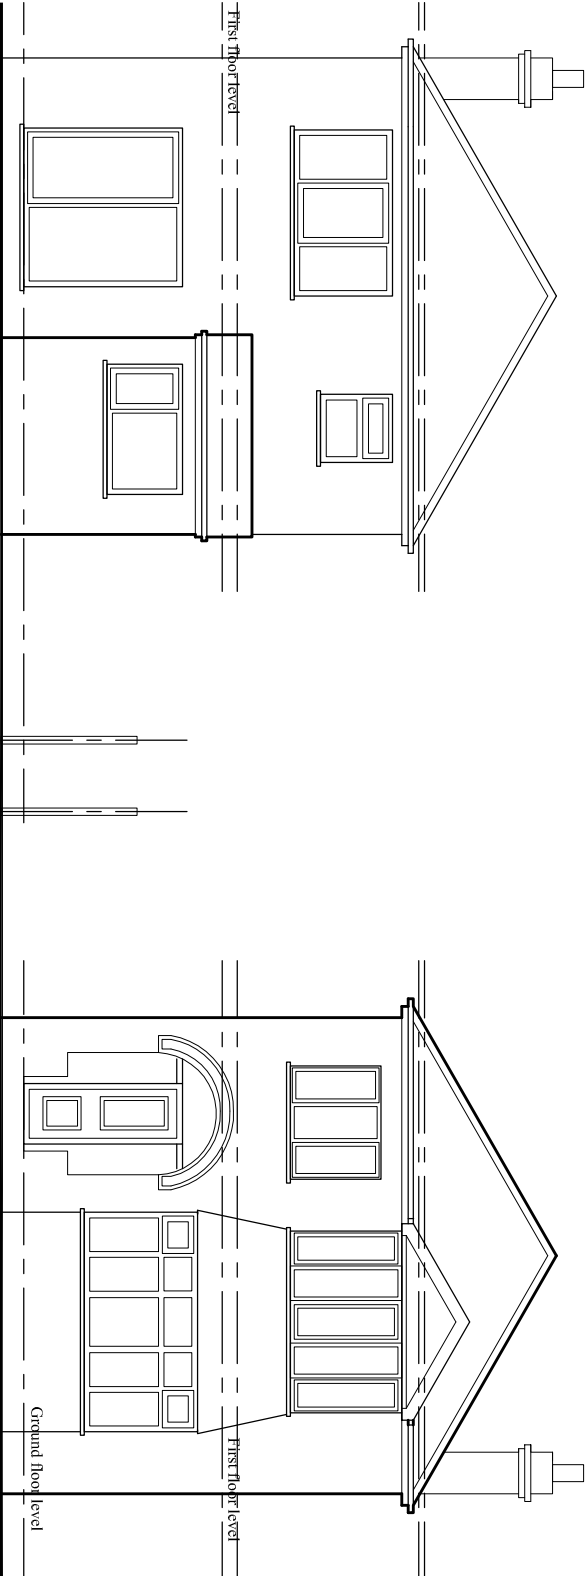


EXISTING REAR ELEVATION

EXISTING FRONT ELEVATION

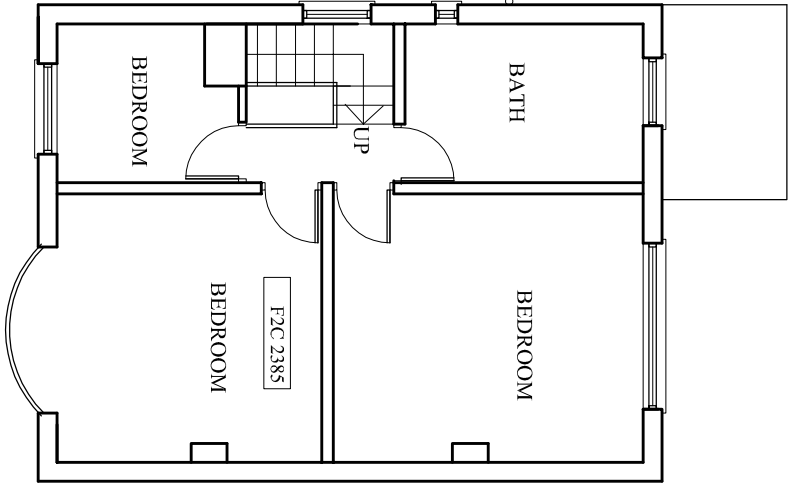

EXISTING FIRST FLOOR PLAN

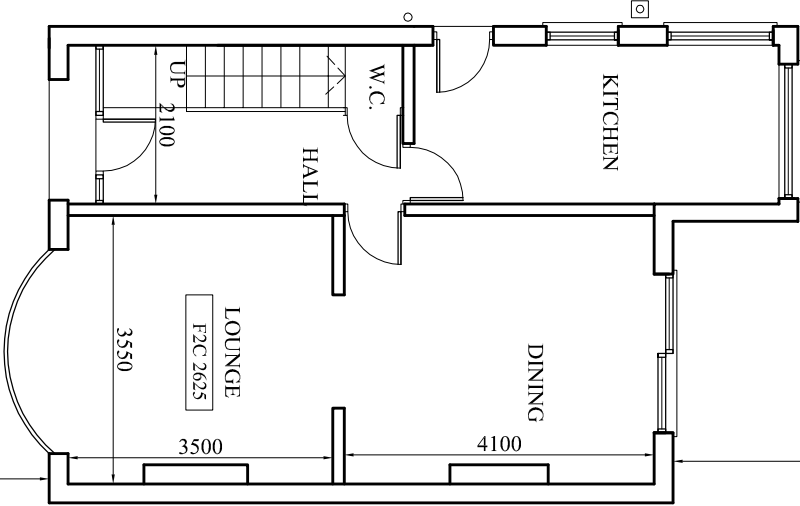

EXISTING GROUND FLOOR PLAN