


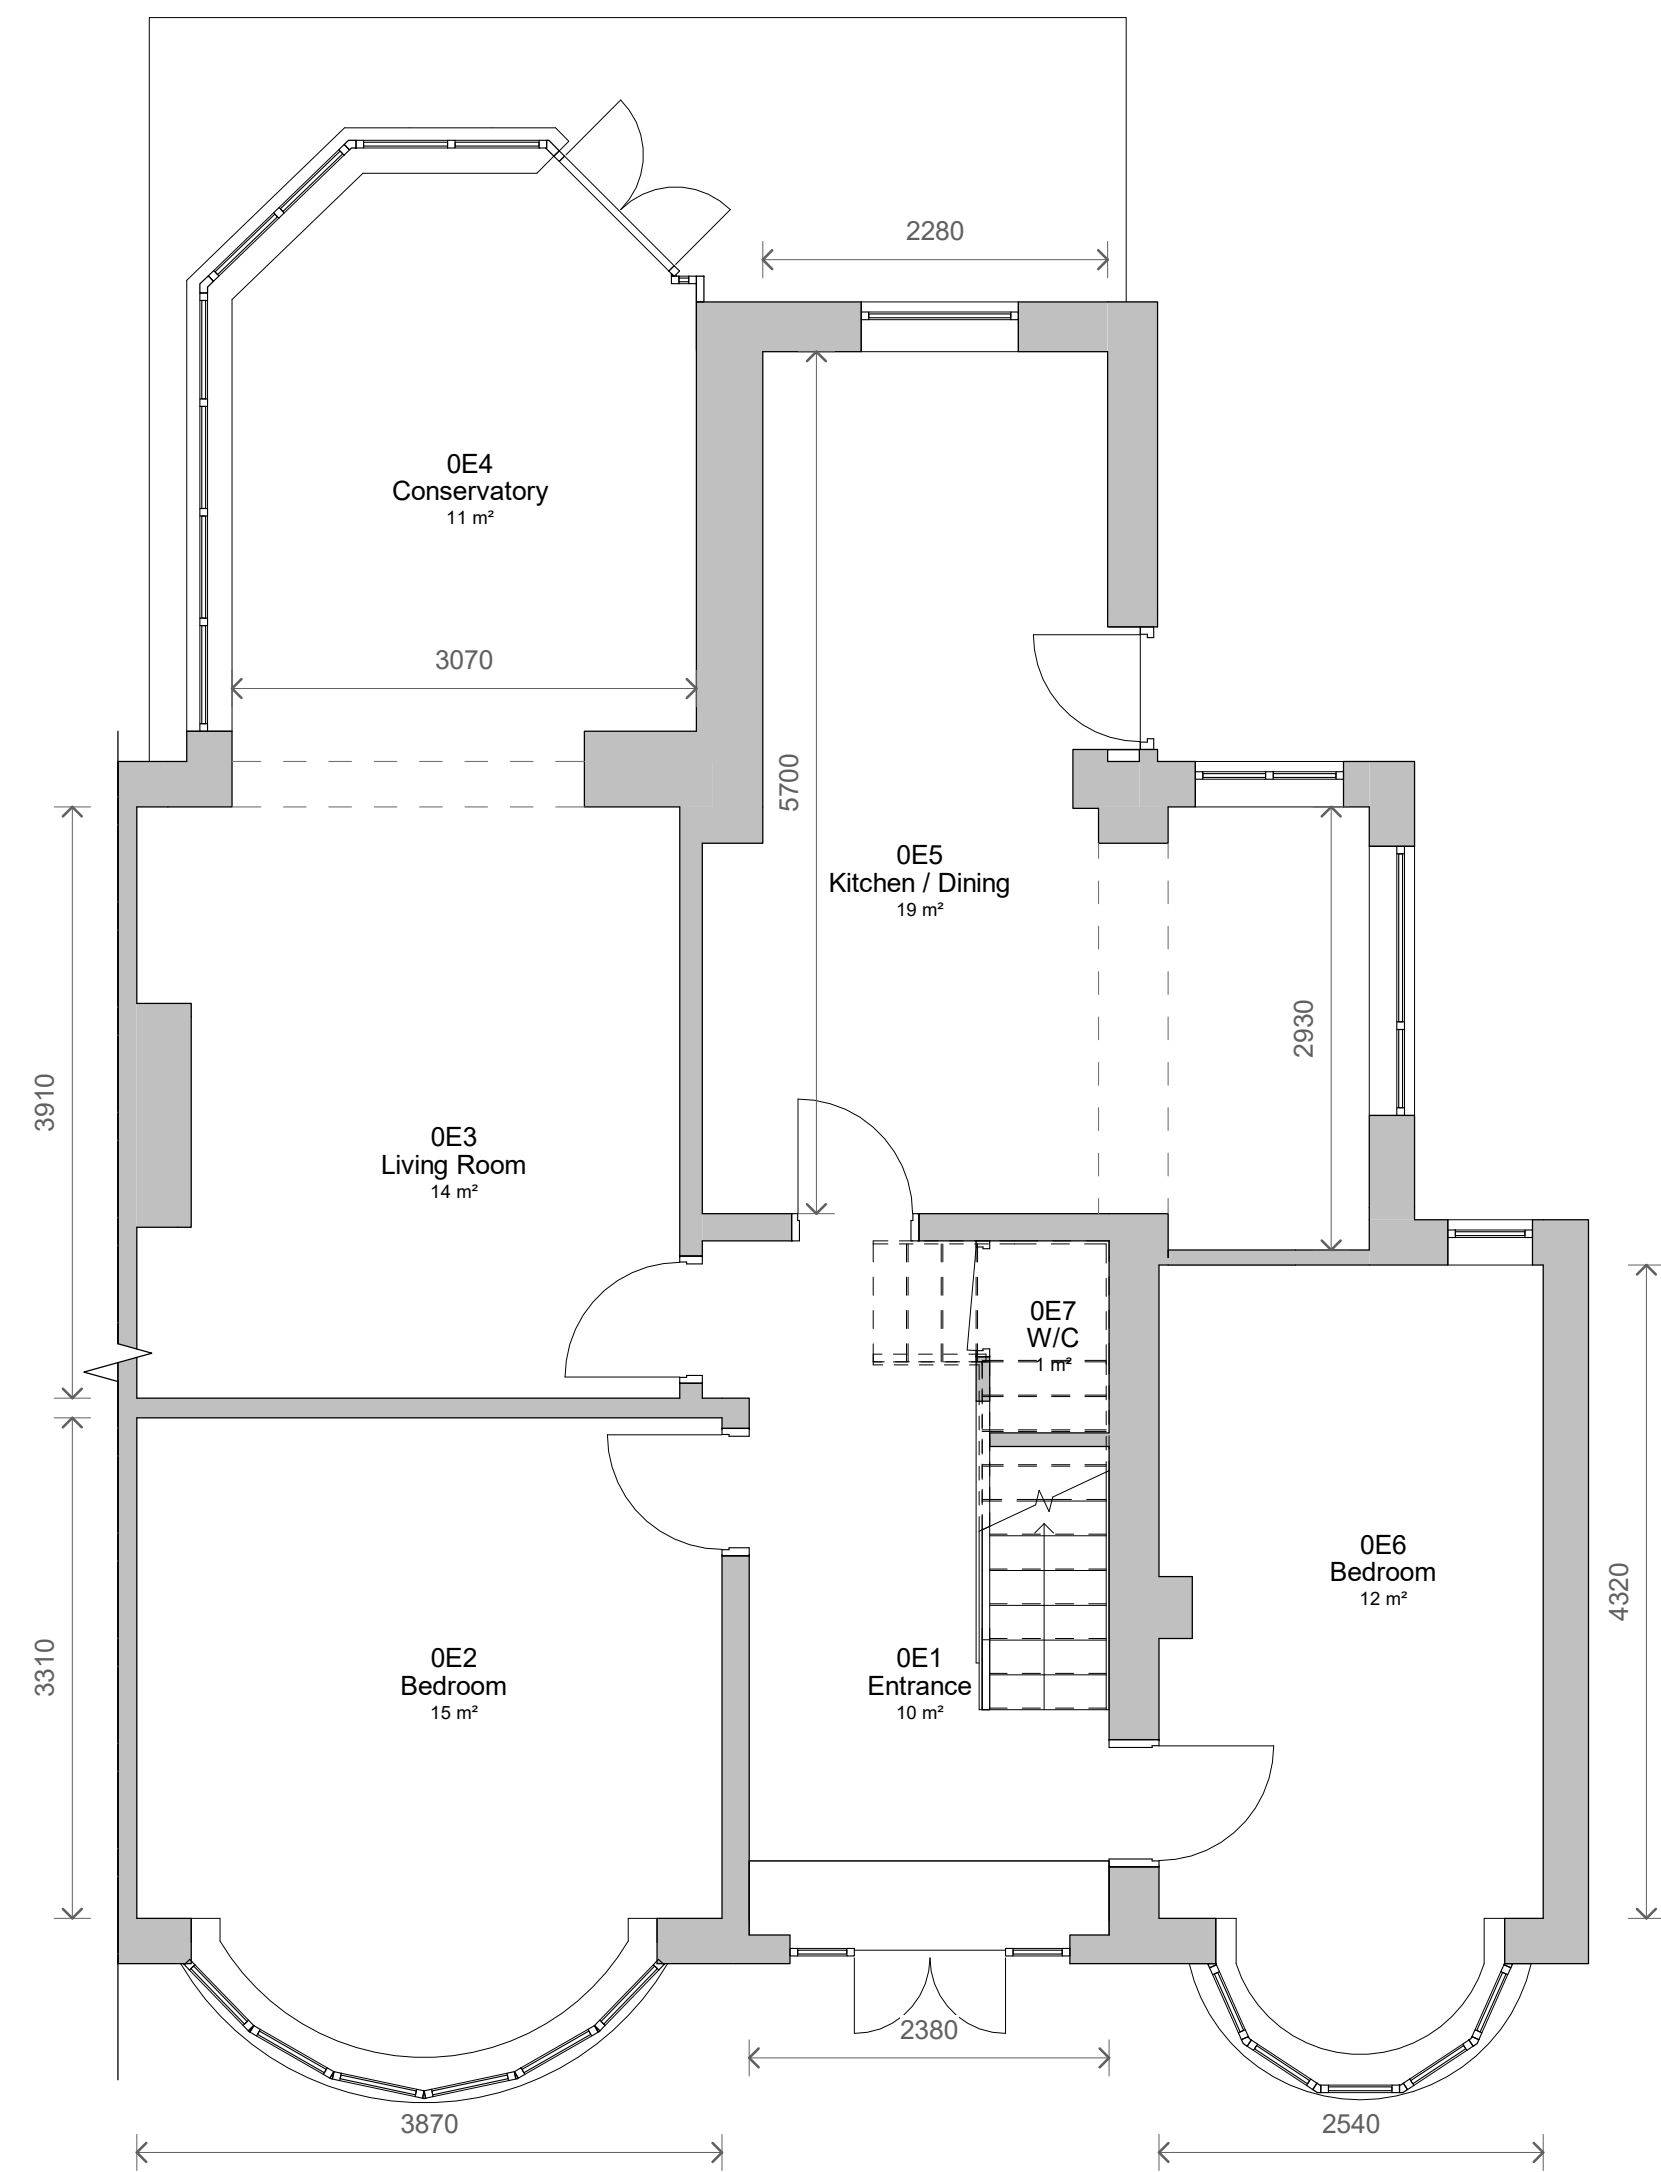


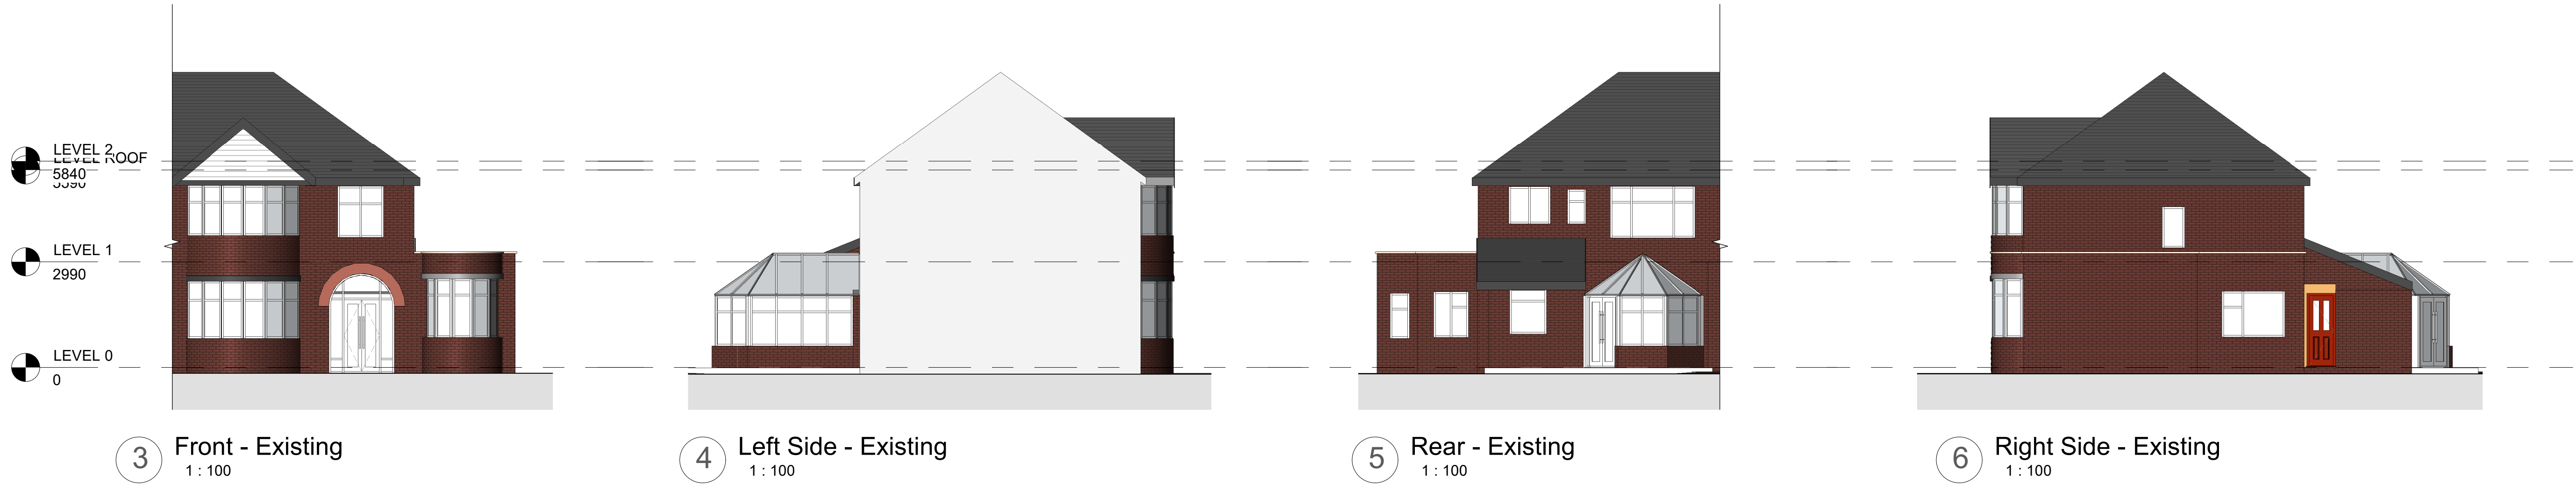

1 Level 0 - Existing 1 : 50

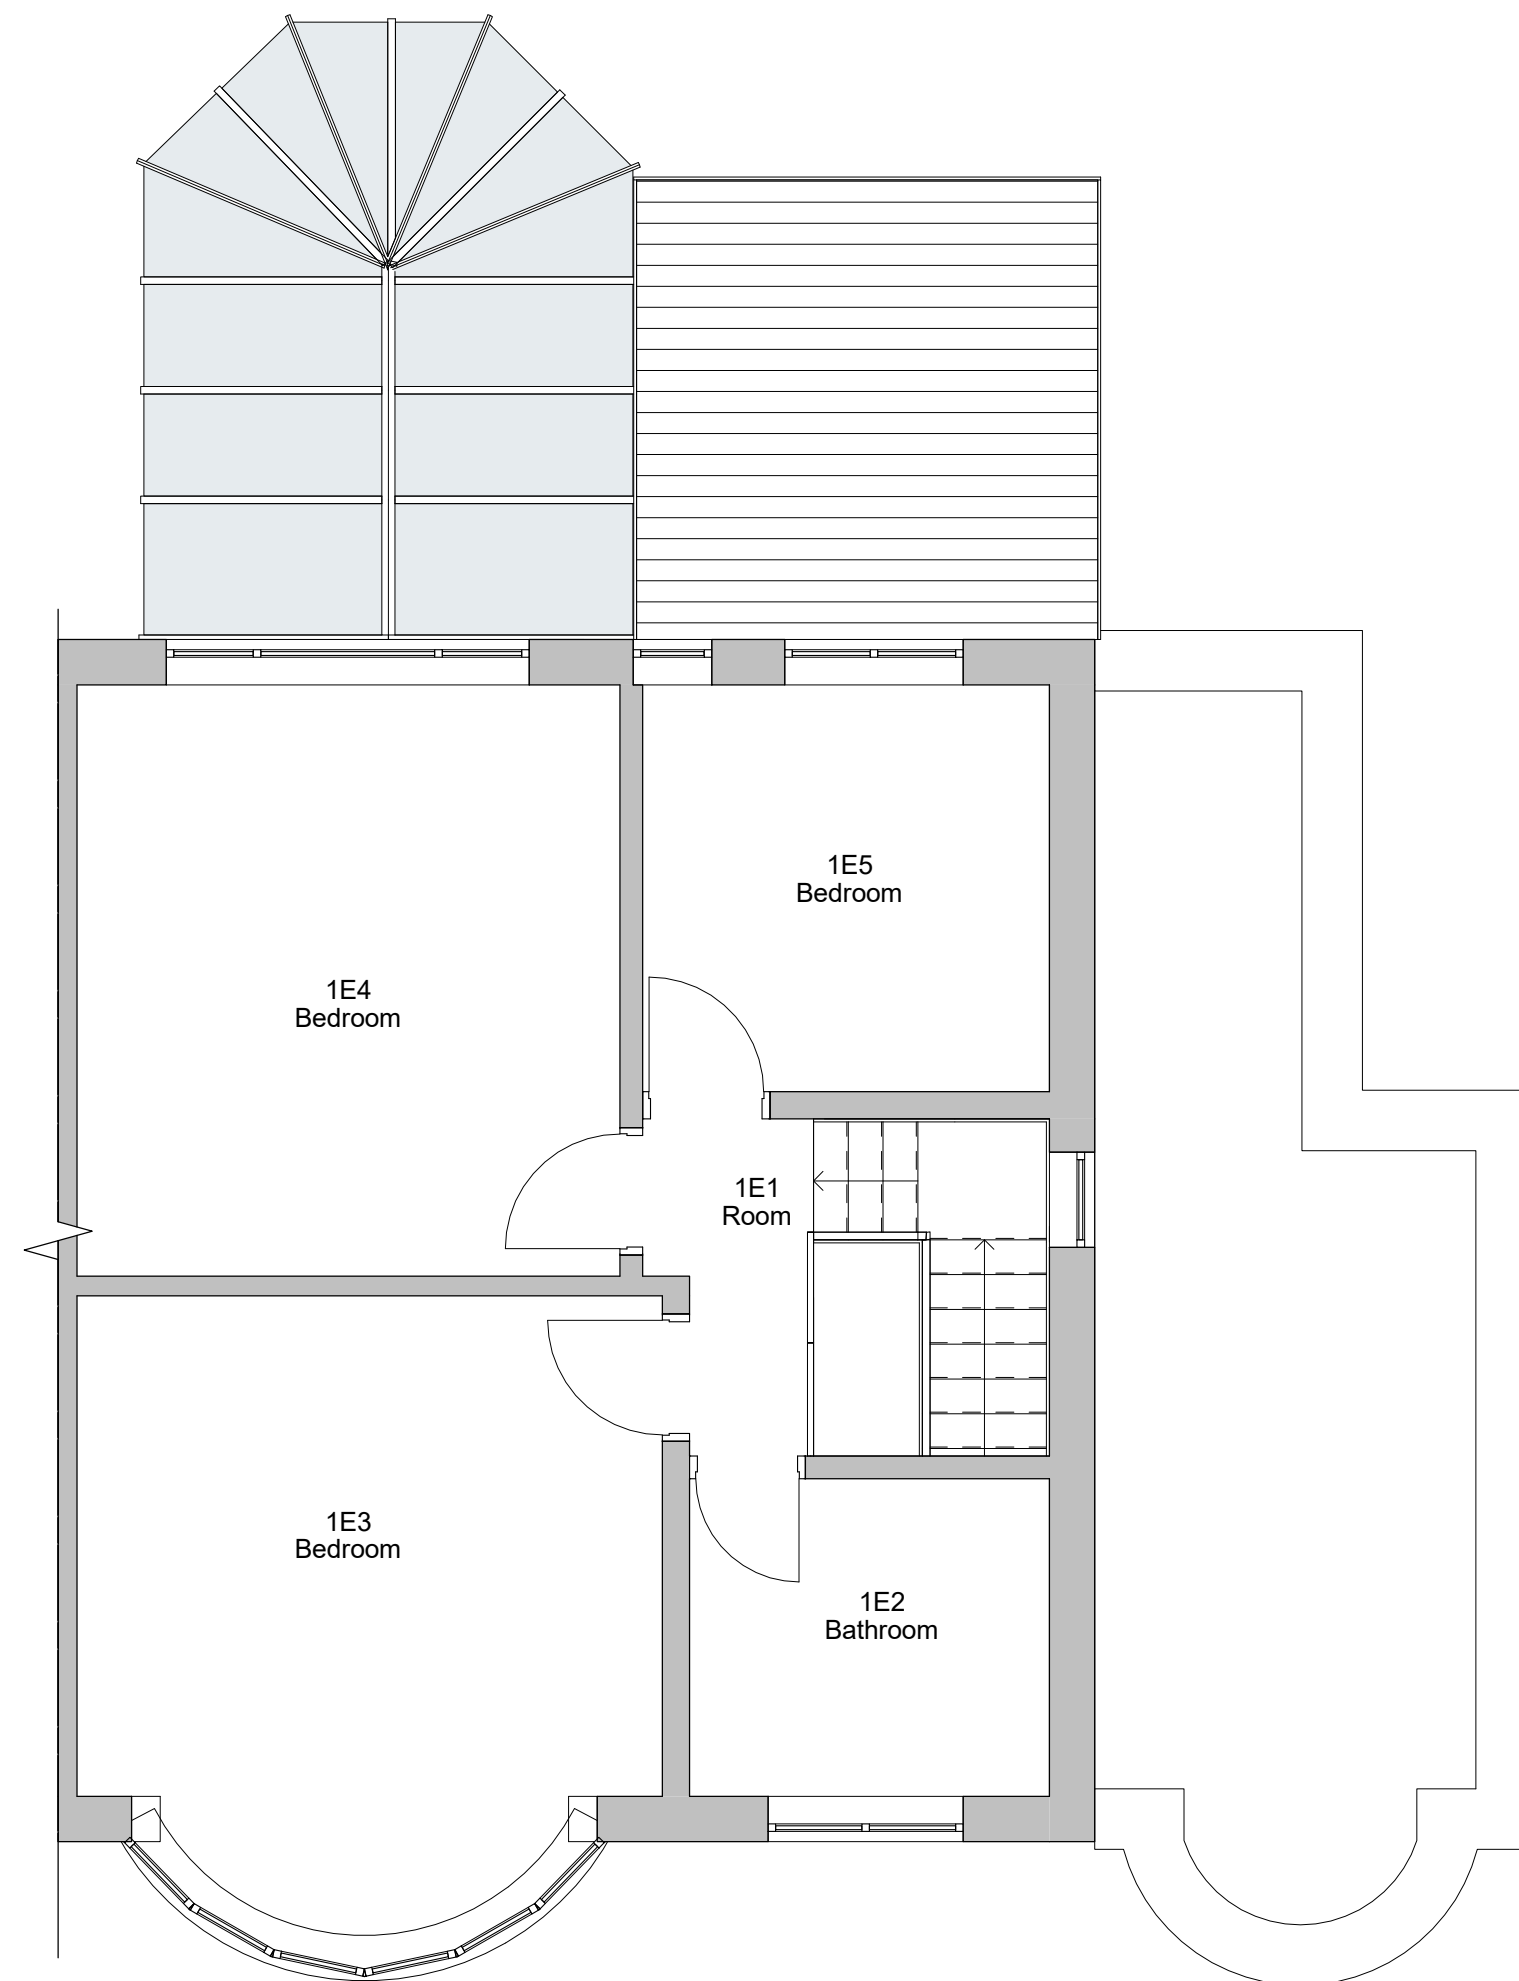

2 Level 1 - Existing 1 : 50

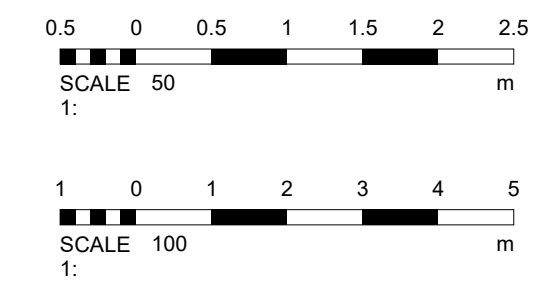

1	PLANNING	23/12/2021
No.	Description	Date
PROJECT		
7 Hartley Avenue		
TITLE		
Existing Plans and Elevations		
CLIENT		
Bergson		
STATUS		
PLANNING		
DRAWN BY	DATE	SCALE (@ A1)
TP	07/12/2021	As indicated
PROJECT NUMBER	DRAWING NUMBER	REV
GSS21107	002	1
GOLD SKETCH		
S T U D I O S		
www.goldsketch.co.uk info@goldsketch.co.uk 0161 792 9595		
NOTES		
© COPYRIGHT. ALL RIGHTS RESERVED.		
THIS DRAWING MUST NOT BE REPRODUCED WITHOUT WRITTEN CONSENT.		
DRAWING TO BE USED FOR THE STATUS INDICATED ONLY.		
ALL DIMENSIONS AND SET BACKS SHALL BE INDICATED AND CO-ORDINATED ON SITE. ANY DISCREPANCIES TO BE REPORTED TO THE		
DRAWING OFFICE TO THE COMPANY OF PRACTICE AND BRITISH STANDARDS. ALL DIMENSIONS ON THIS DRAWING ARE IN MILLIMETRES (UNLESS		
OTHERWISE STATED).		