


BLOCK PLAN

1:500

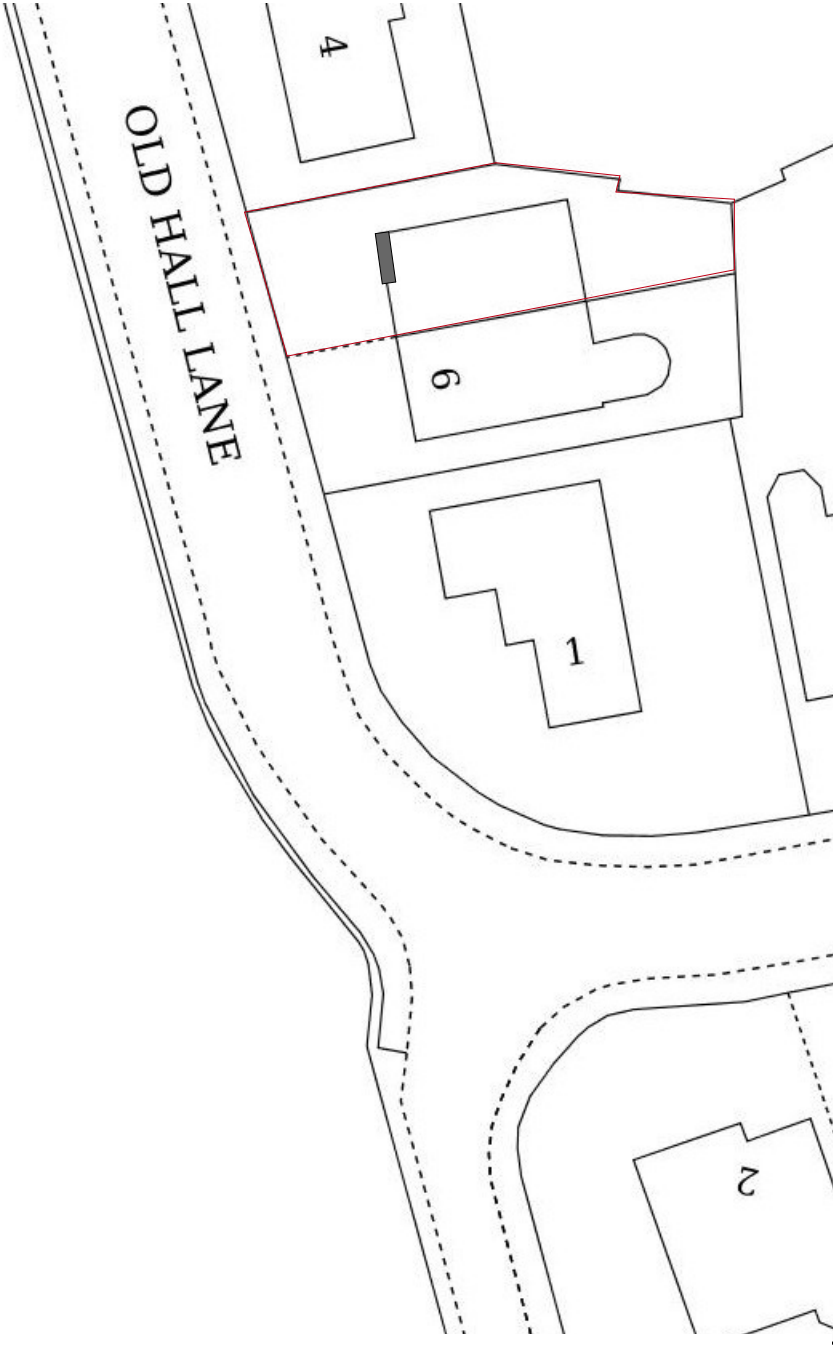

**gonshaw
associates**
chartered architect

3 KENDAL DRIVE GATLEY CHEADLE SK8 4QJ
TEL: 0161 408 4882 MOBILE 07711583075
Email: ron@gonshaw-associates .com

A4

5CM

CLIENT MR HOWARD BROWER		
SITE/CONTRACT PROPOSED BALCONY 5 THE MEADOWS WHITEFIELD M45 7RZ		
TITLE BLOCK PLAN		
DATE AUG 22	SCALE AS SHOWN	DRG No. 40382 02