
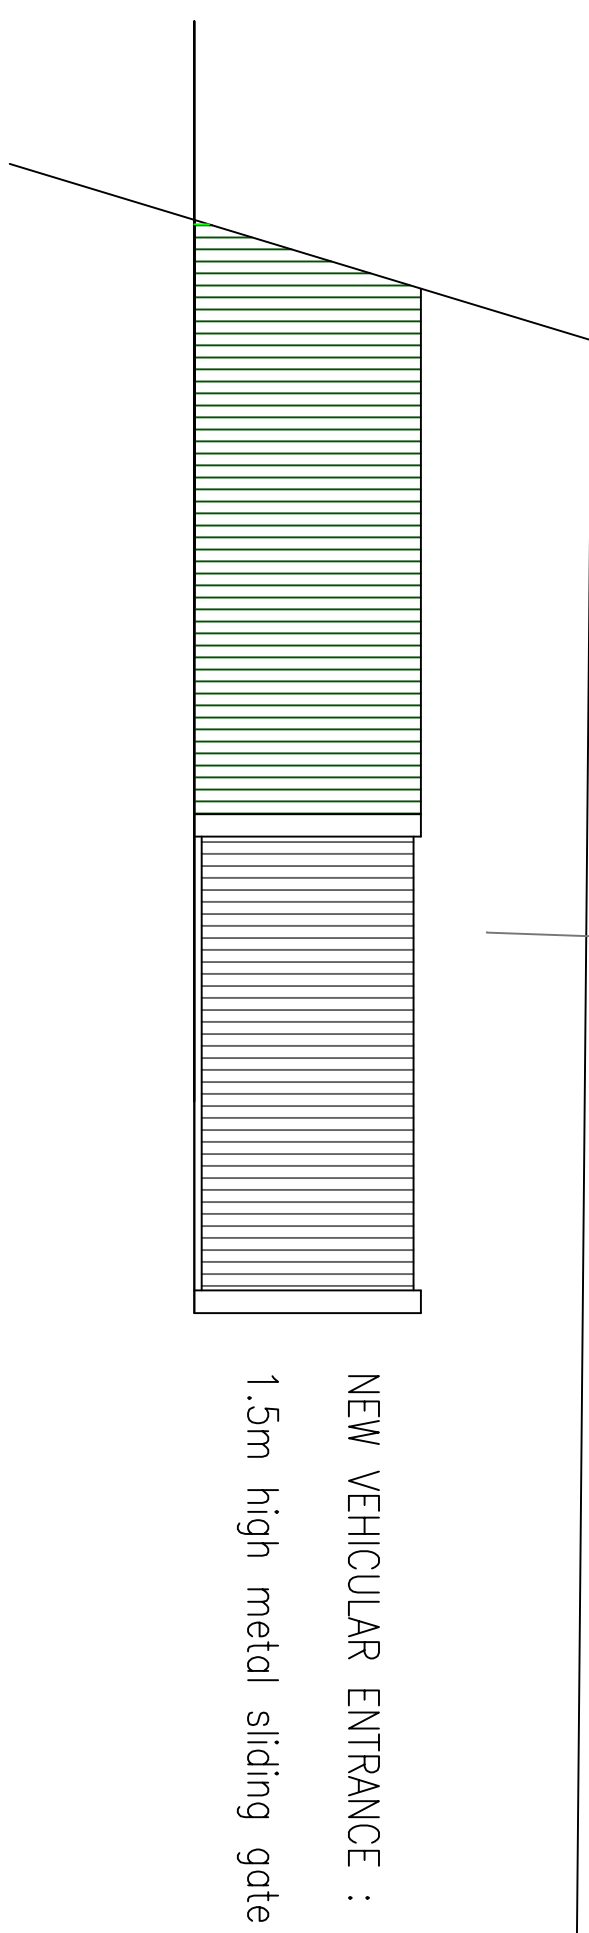


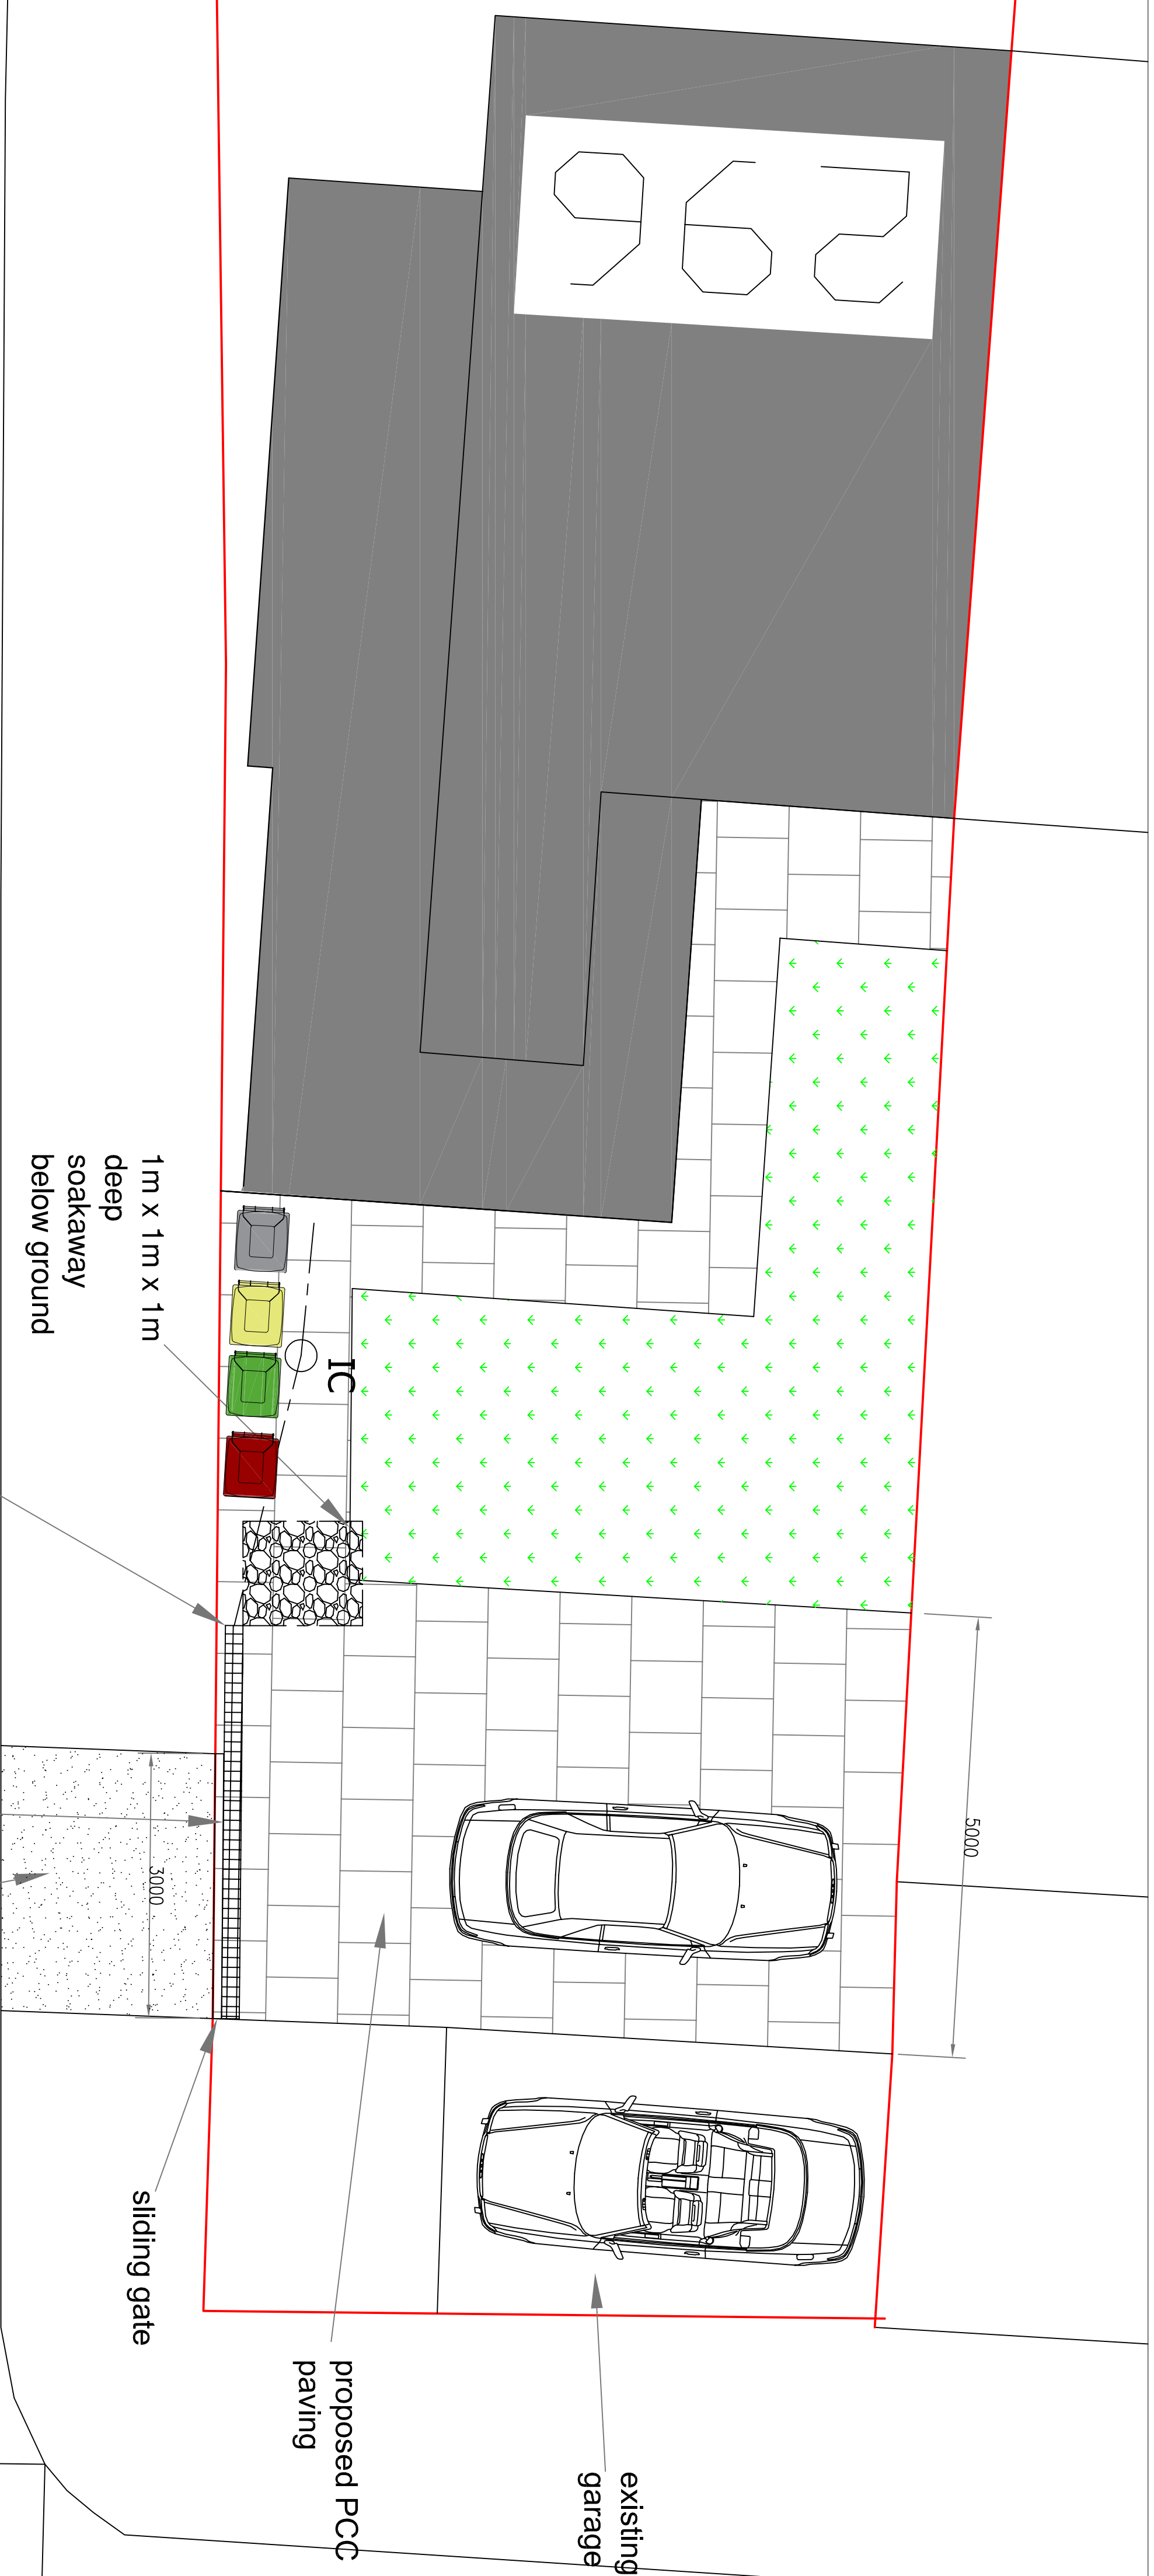

1.5m high metal sliding gate

[illegible]

This drawing is subject to copyright and is not to be reproduced in part or whole without approval.

Figured dimensions take precedence over scaled measurements from the drawing. All dimensions and drawings to be checked by Client and Contractor and discrepancies clarified with the Client prior to commencement.

The whole of the works to construct, improve & Confine and current Building Regulations. No work to commence without Planning & Building Regulations approval.

The client must ensure the project complies with the Construction Design and Management Regulations 2015

The Client should ensure consent from any landowner or interested party is obtained, as well as compliance with Part W AllC 1996

Notes

RAD

The White House,
42-44 Chorley New Road,
Bolton
BL1 4AP

Tel : 01204 322196
Fax : 01204 214110
Mob: 07790 361104
Email: info@redesignproj

Tel : 01204 322196
Fax : 01204 214110
Mob: 07790 361104
Email: info@tradesignprojects.co.uk

Mob: 07790 361100
Email: info@radesi.co.uk

Mob: 07790 361100
Email: info@radesi.co.uk

Project

296 WALMERSLEY RD
BURY
BL9 6NH

BL9 6NH

BL9 6NH

Client

MR. S. IQBAL

Drawn

RA

Date

OCTOBER 2021

Scale

1:100 @ A1 / 1:200 @ A3

Drawing

RAD/2521/21/2/ReVA

PARKING ARRANGEMENTS