






1 Exterior 1

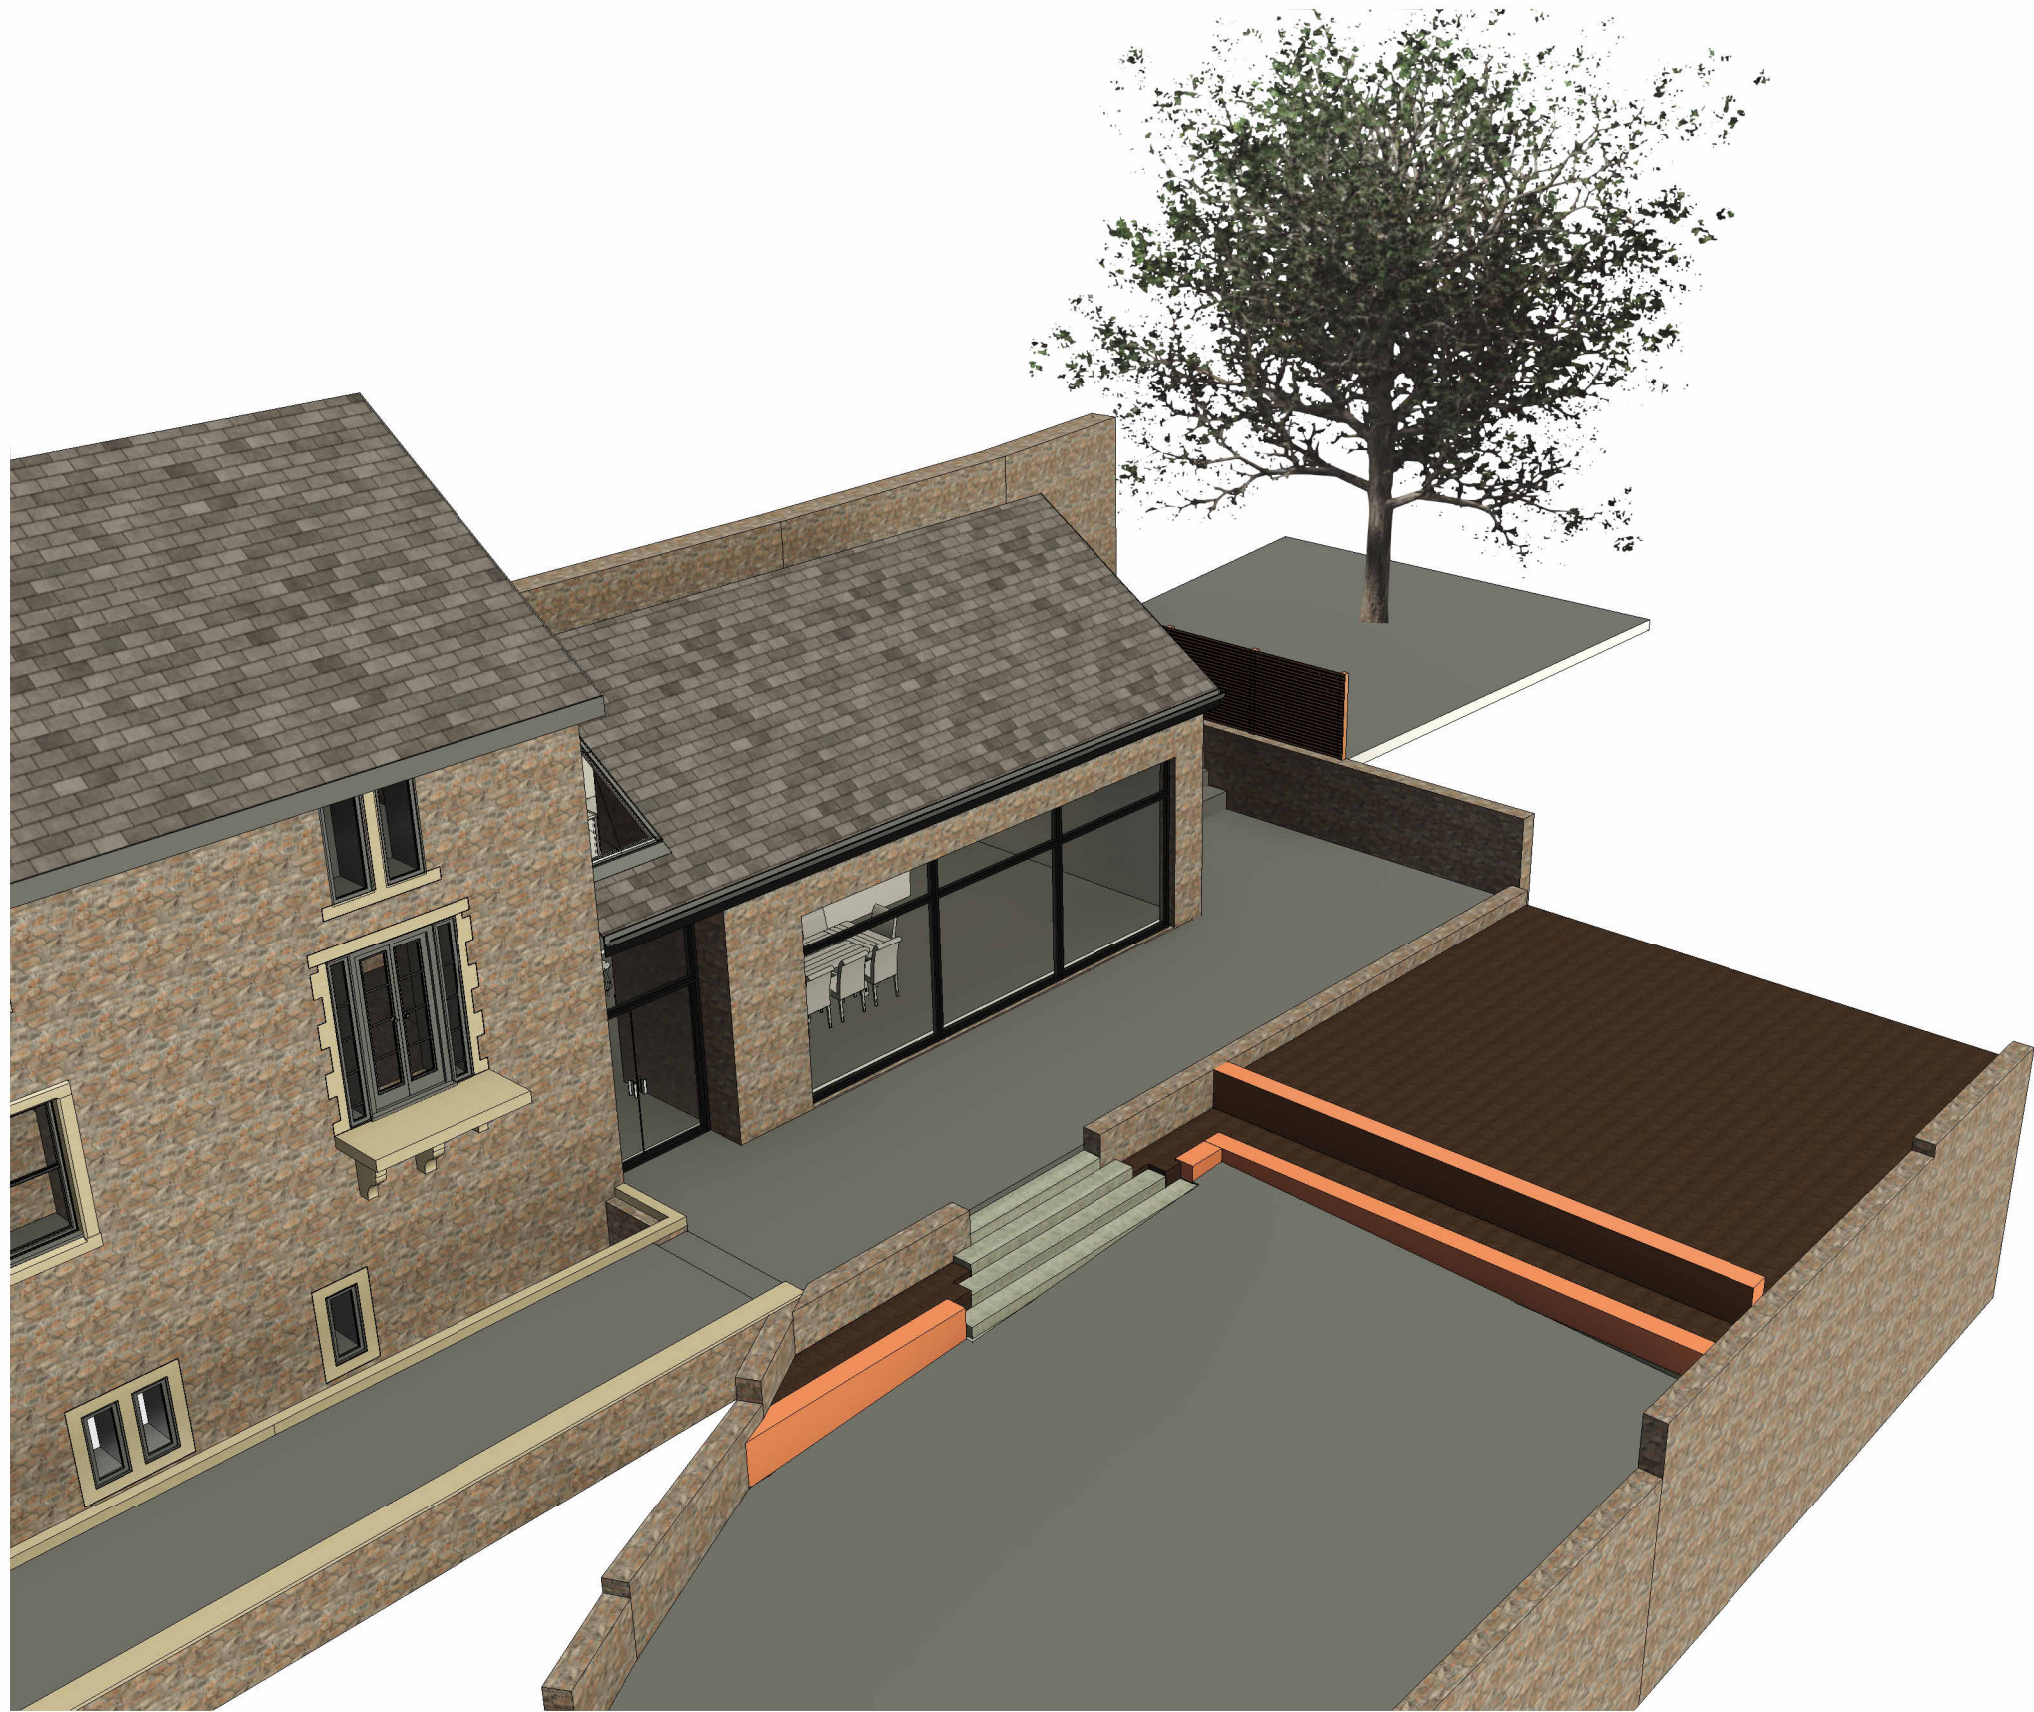

3 Exterior 3

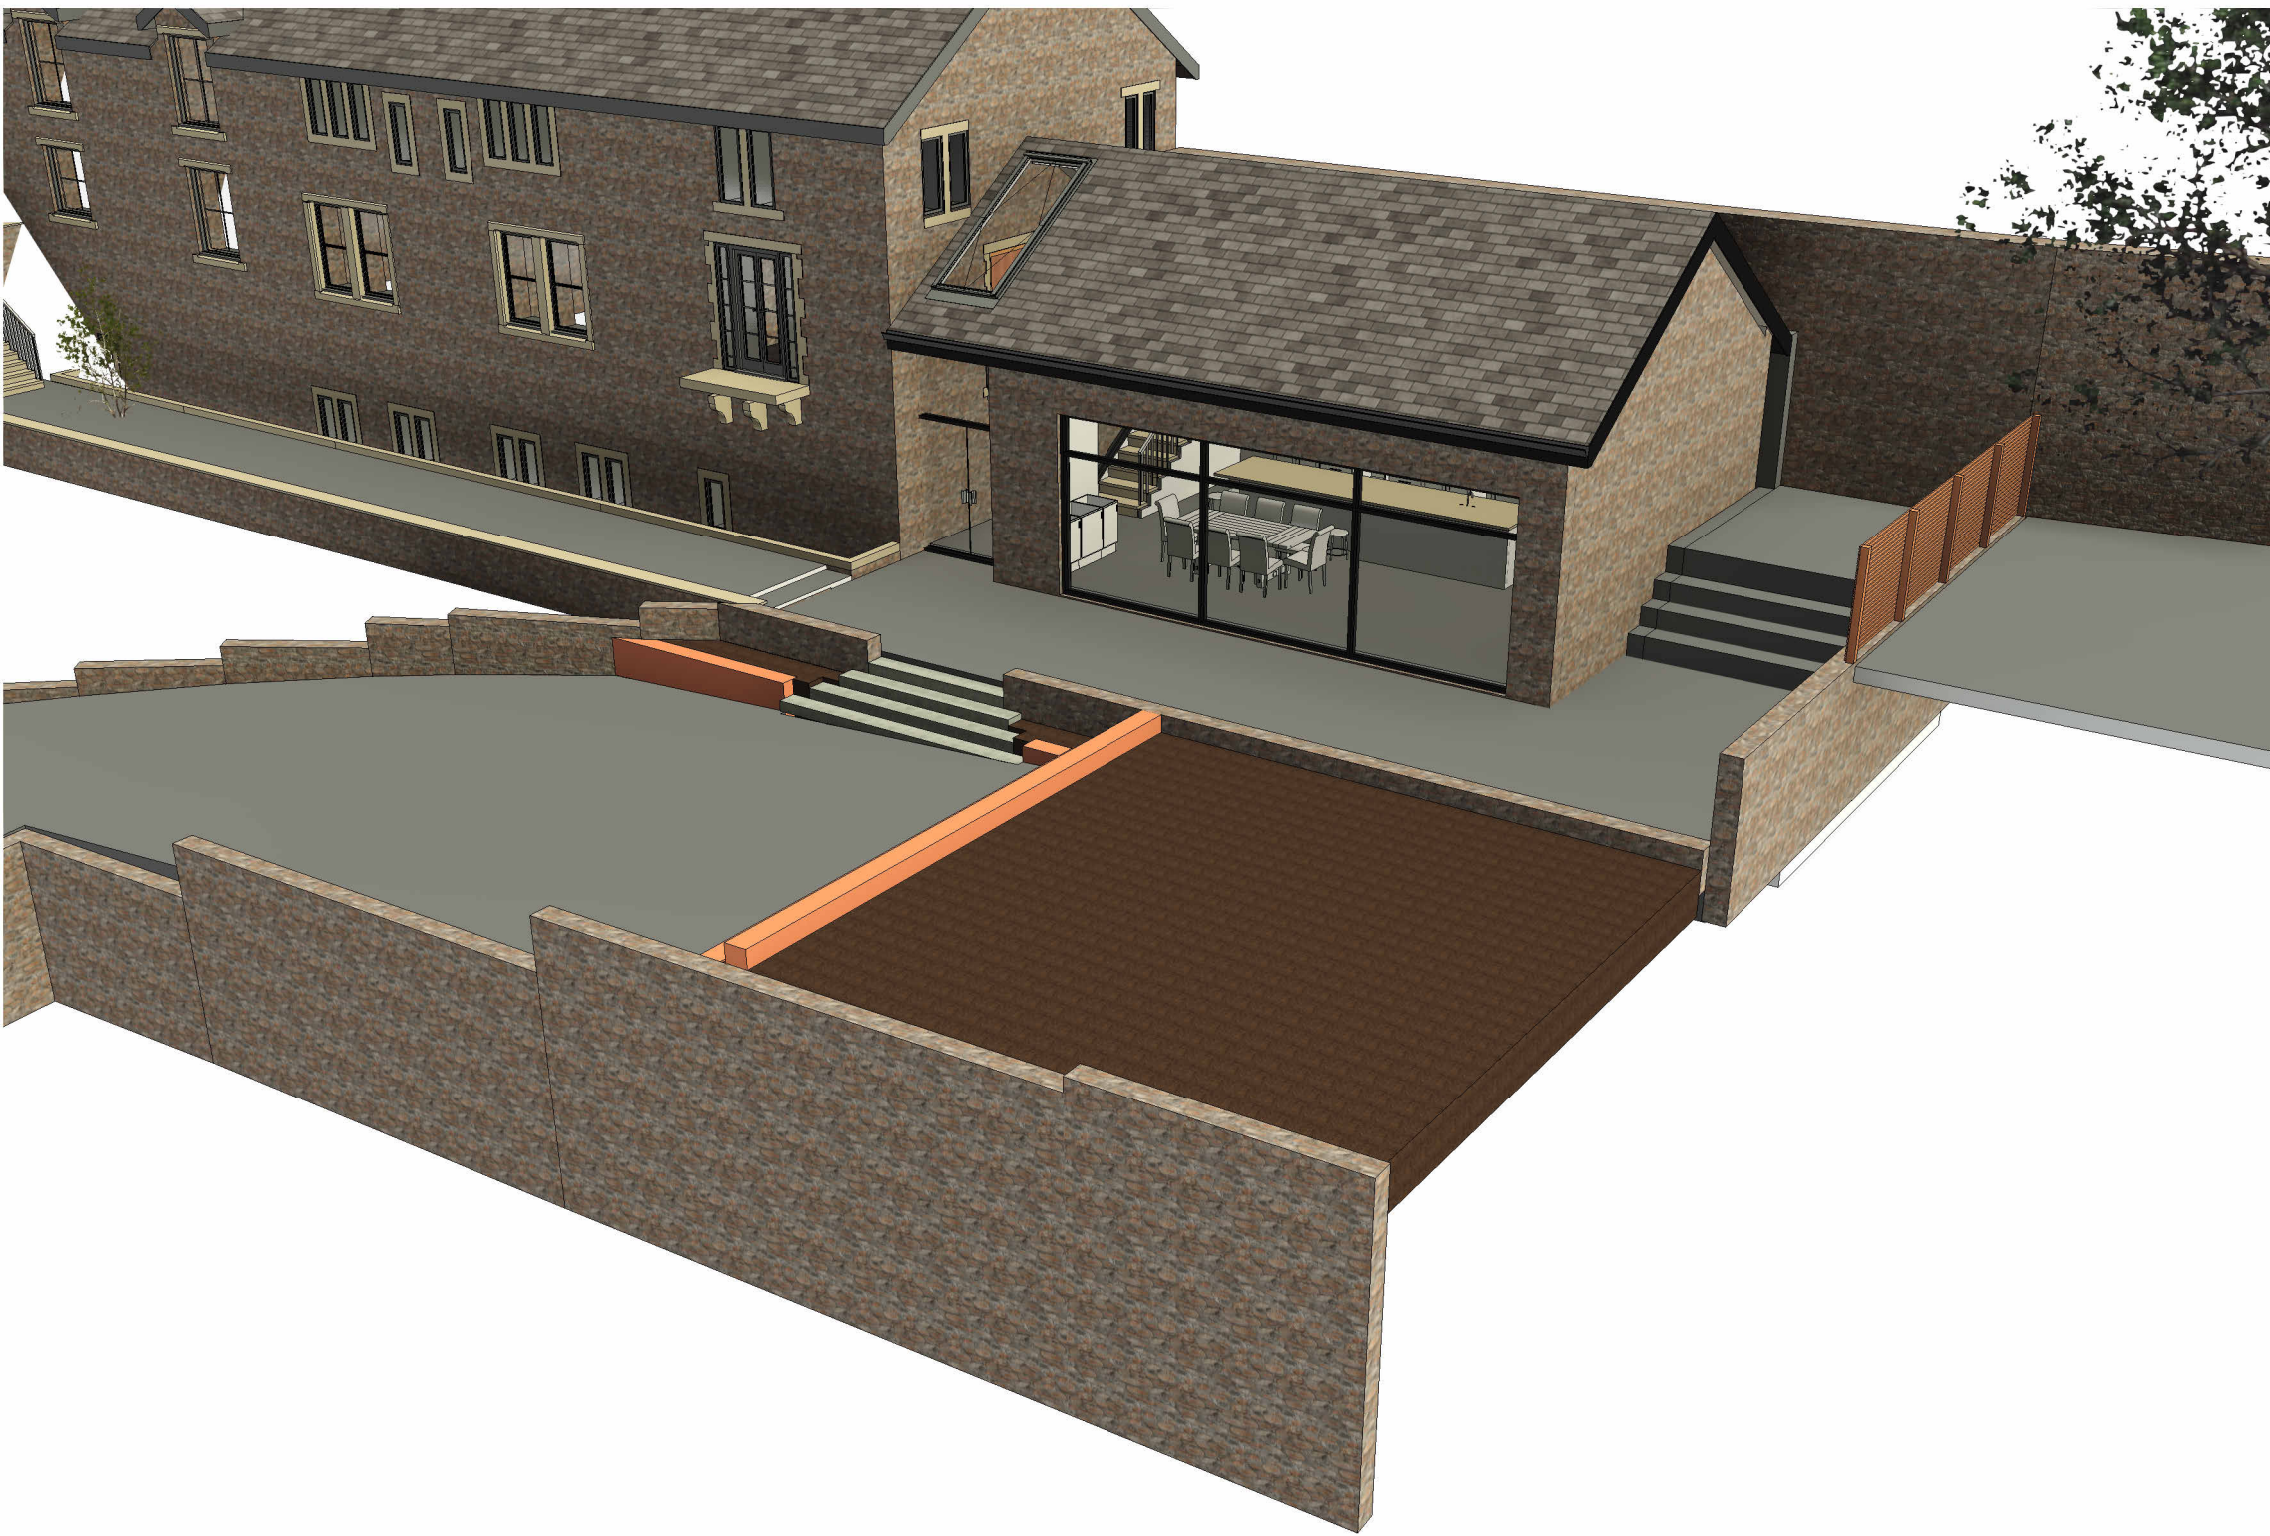

2 Exterior 2

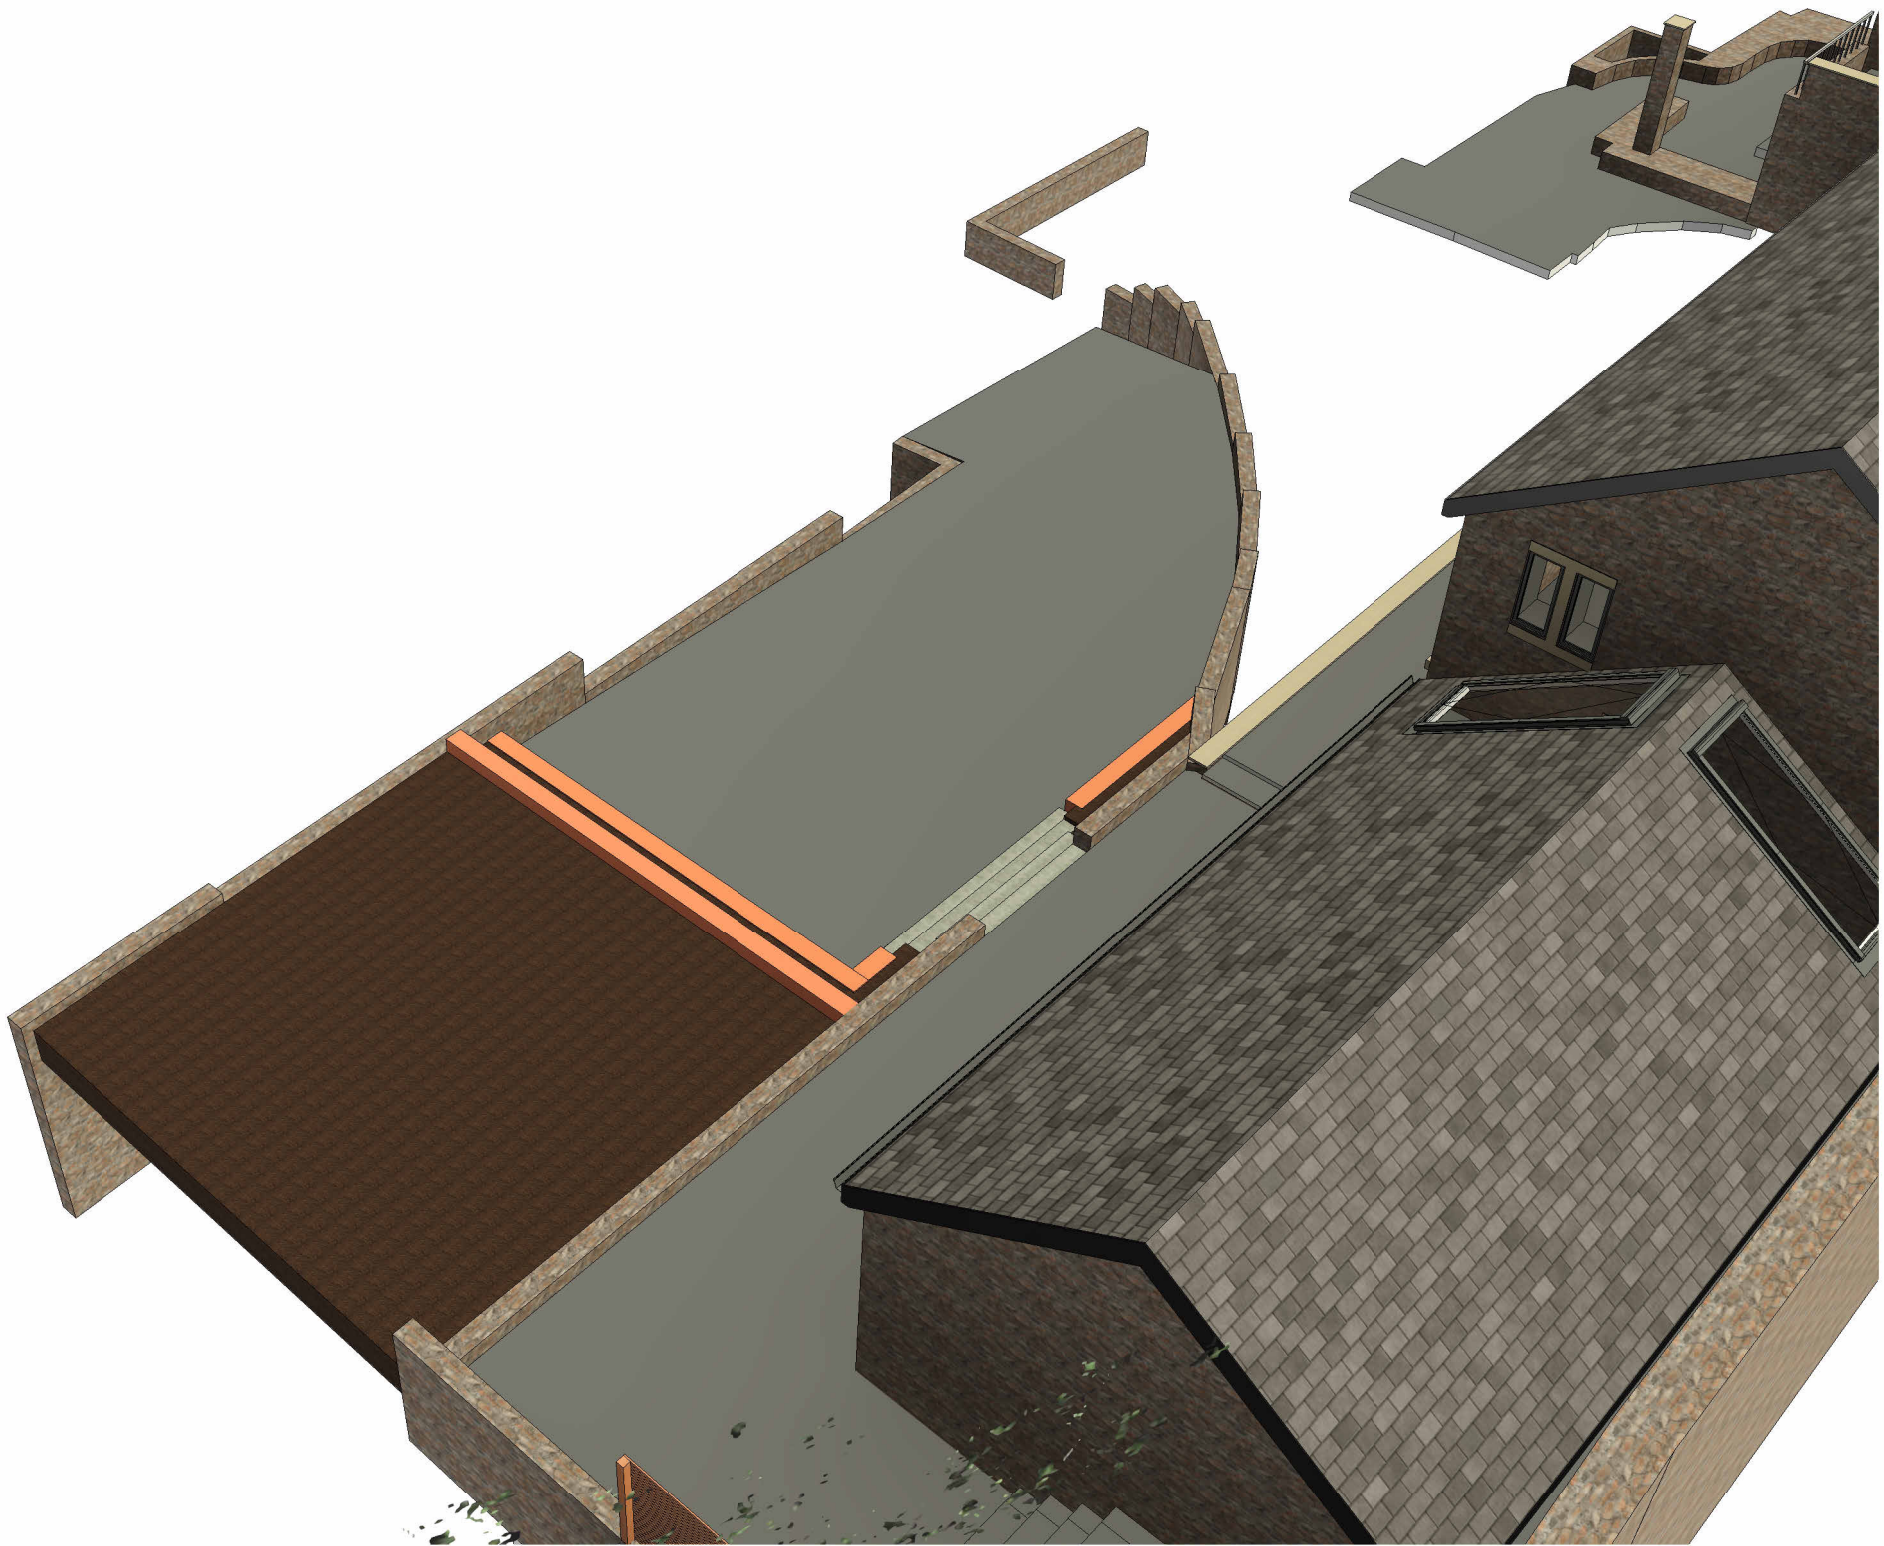

4 Exterior 4

Peter Hitchen
Architects

Marathon House
The Sidings Business Park
Whalley, BB7 9SE

01254 823 885

www.peterhitchenarchitects.co.uk

- NOTES:
- REVISED DESIGN COMPRISING OF:
- REMOVAL OF PROPOSED GLAZED LINK AND INSTEAD EXTENDING THE TRADITIONAL ROOF ALONG THE FULL LENGTH OF THE EXTENSION.
 - ADDITION OF TWO LARGE ROOFLIGHTS OVER THE ENTRANCE AND STAIRCASE.
 - ADDITION OF A GLAZED SECTION FEATURING A SET OF DOORS TO CREATE THE LOBBY ENTRANCE.
 - ALTERATIONS TO THE TERRACE TO THE FRONT OF THE EXTENSION.

No.	Description	Date

CLIENT:

JON BOTTOMLEY

PROJECT:

NORCOT, MOORBOTTOM
ROAD, HOLCOMBE,
RAMSBOTTOM

SHEET:

PROPOSED
EXTERIOR VISUALS

Project number PHA/646

Date 24/05/2023

Drawn by LW

Checked by PH

A4.1

Scale

Sheet size A1