





3 Front - Proposed
1 : 100




4 Left Side - Proposed
1 : 100

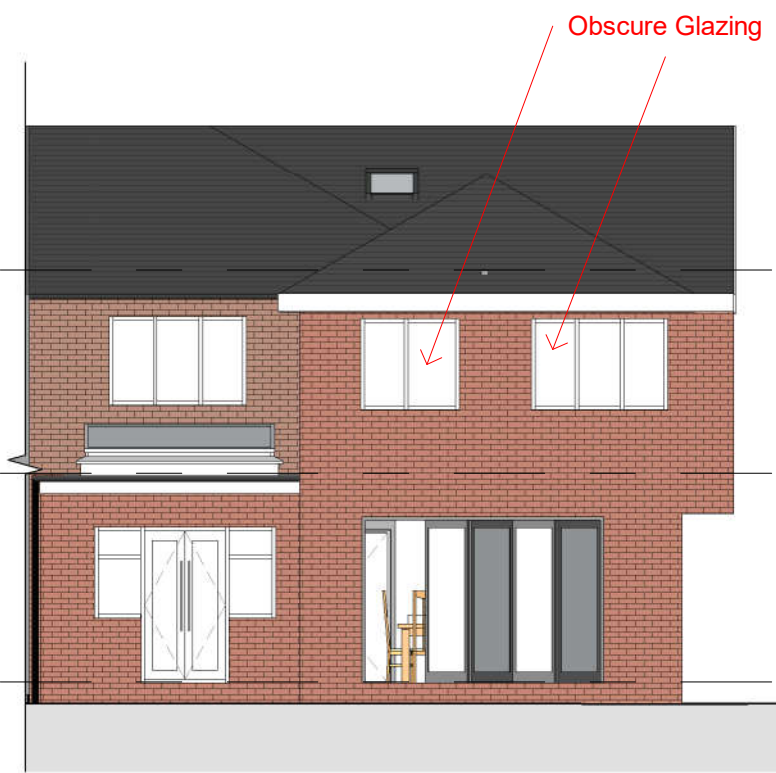


5 Rear - Proposed
1 : 100

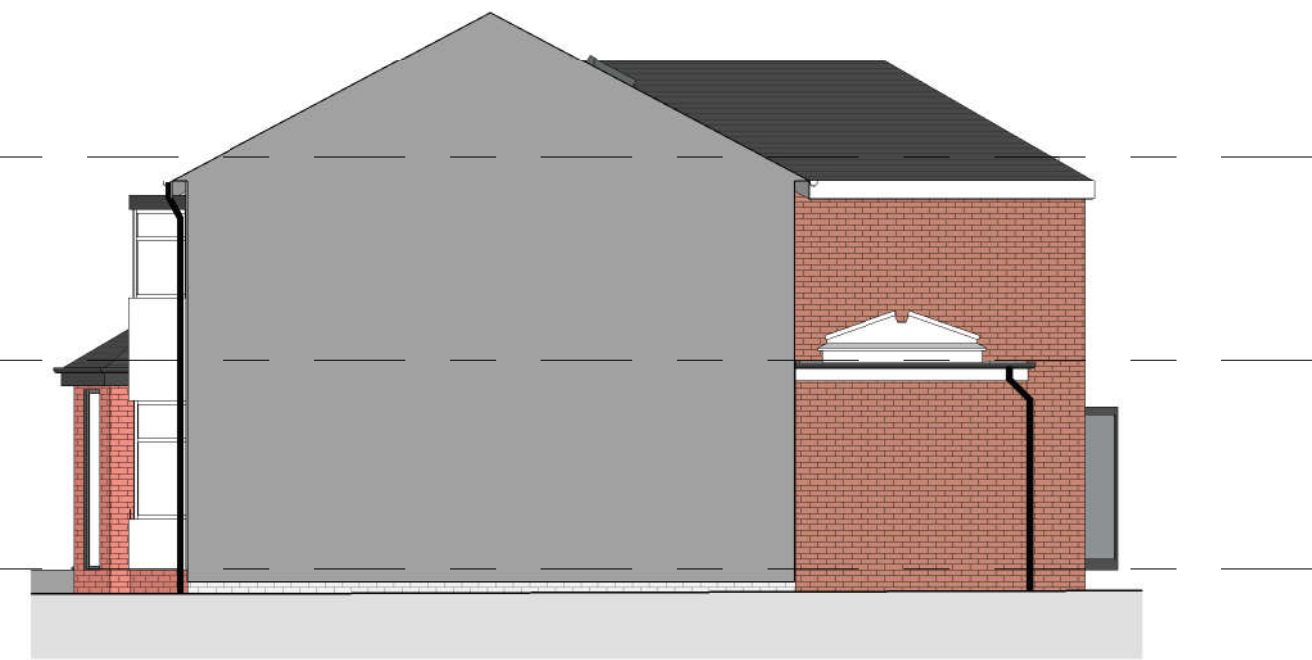


6 Right Side - Proposed
1 : 100

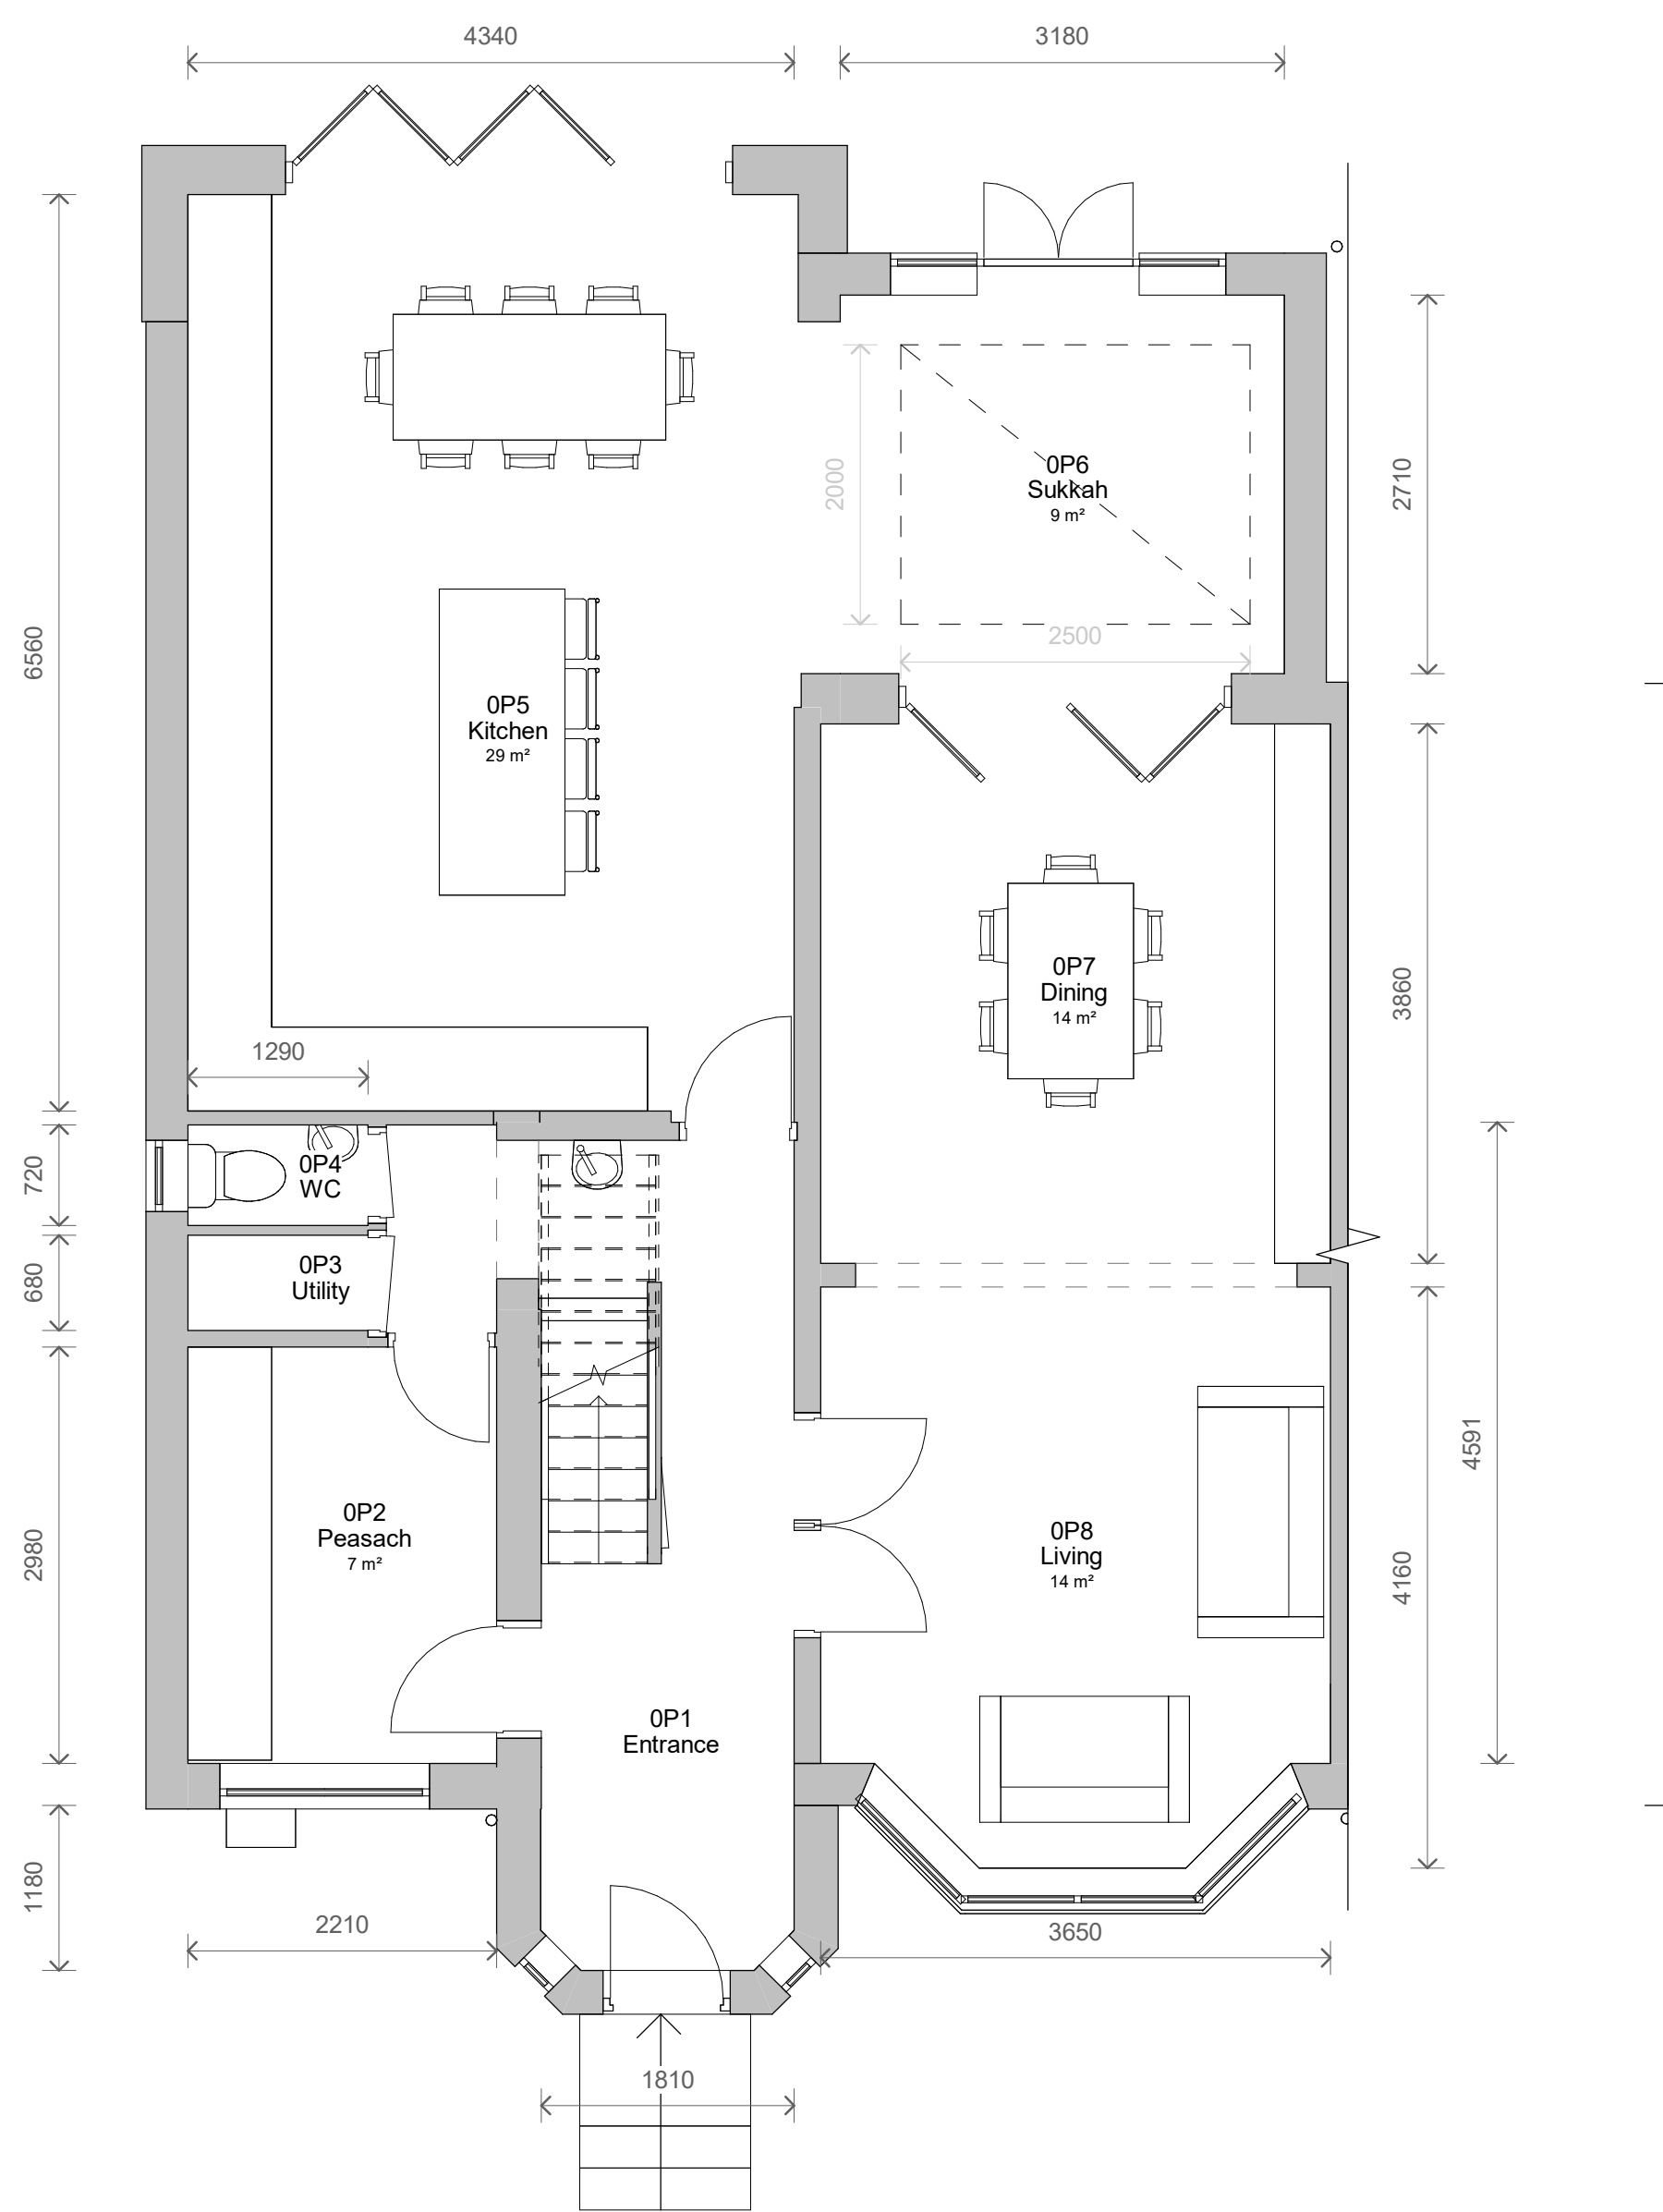

1 Level 0 - Proposed
1 : 50

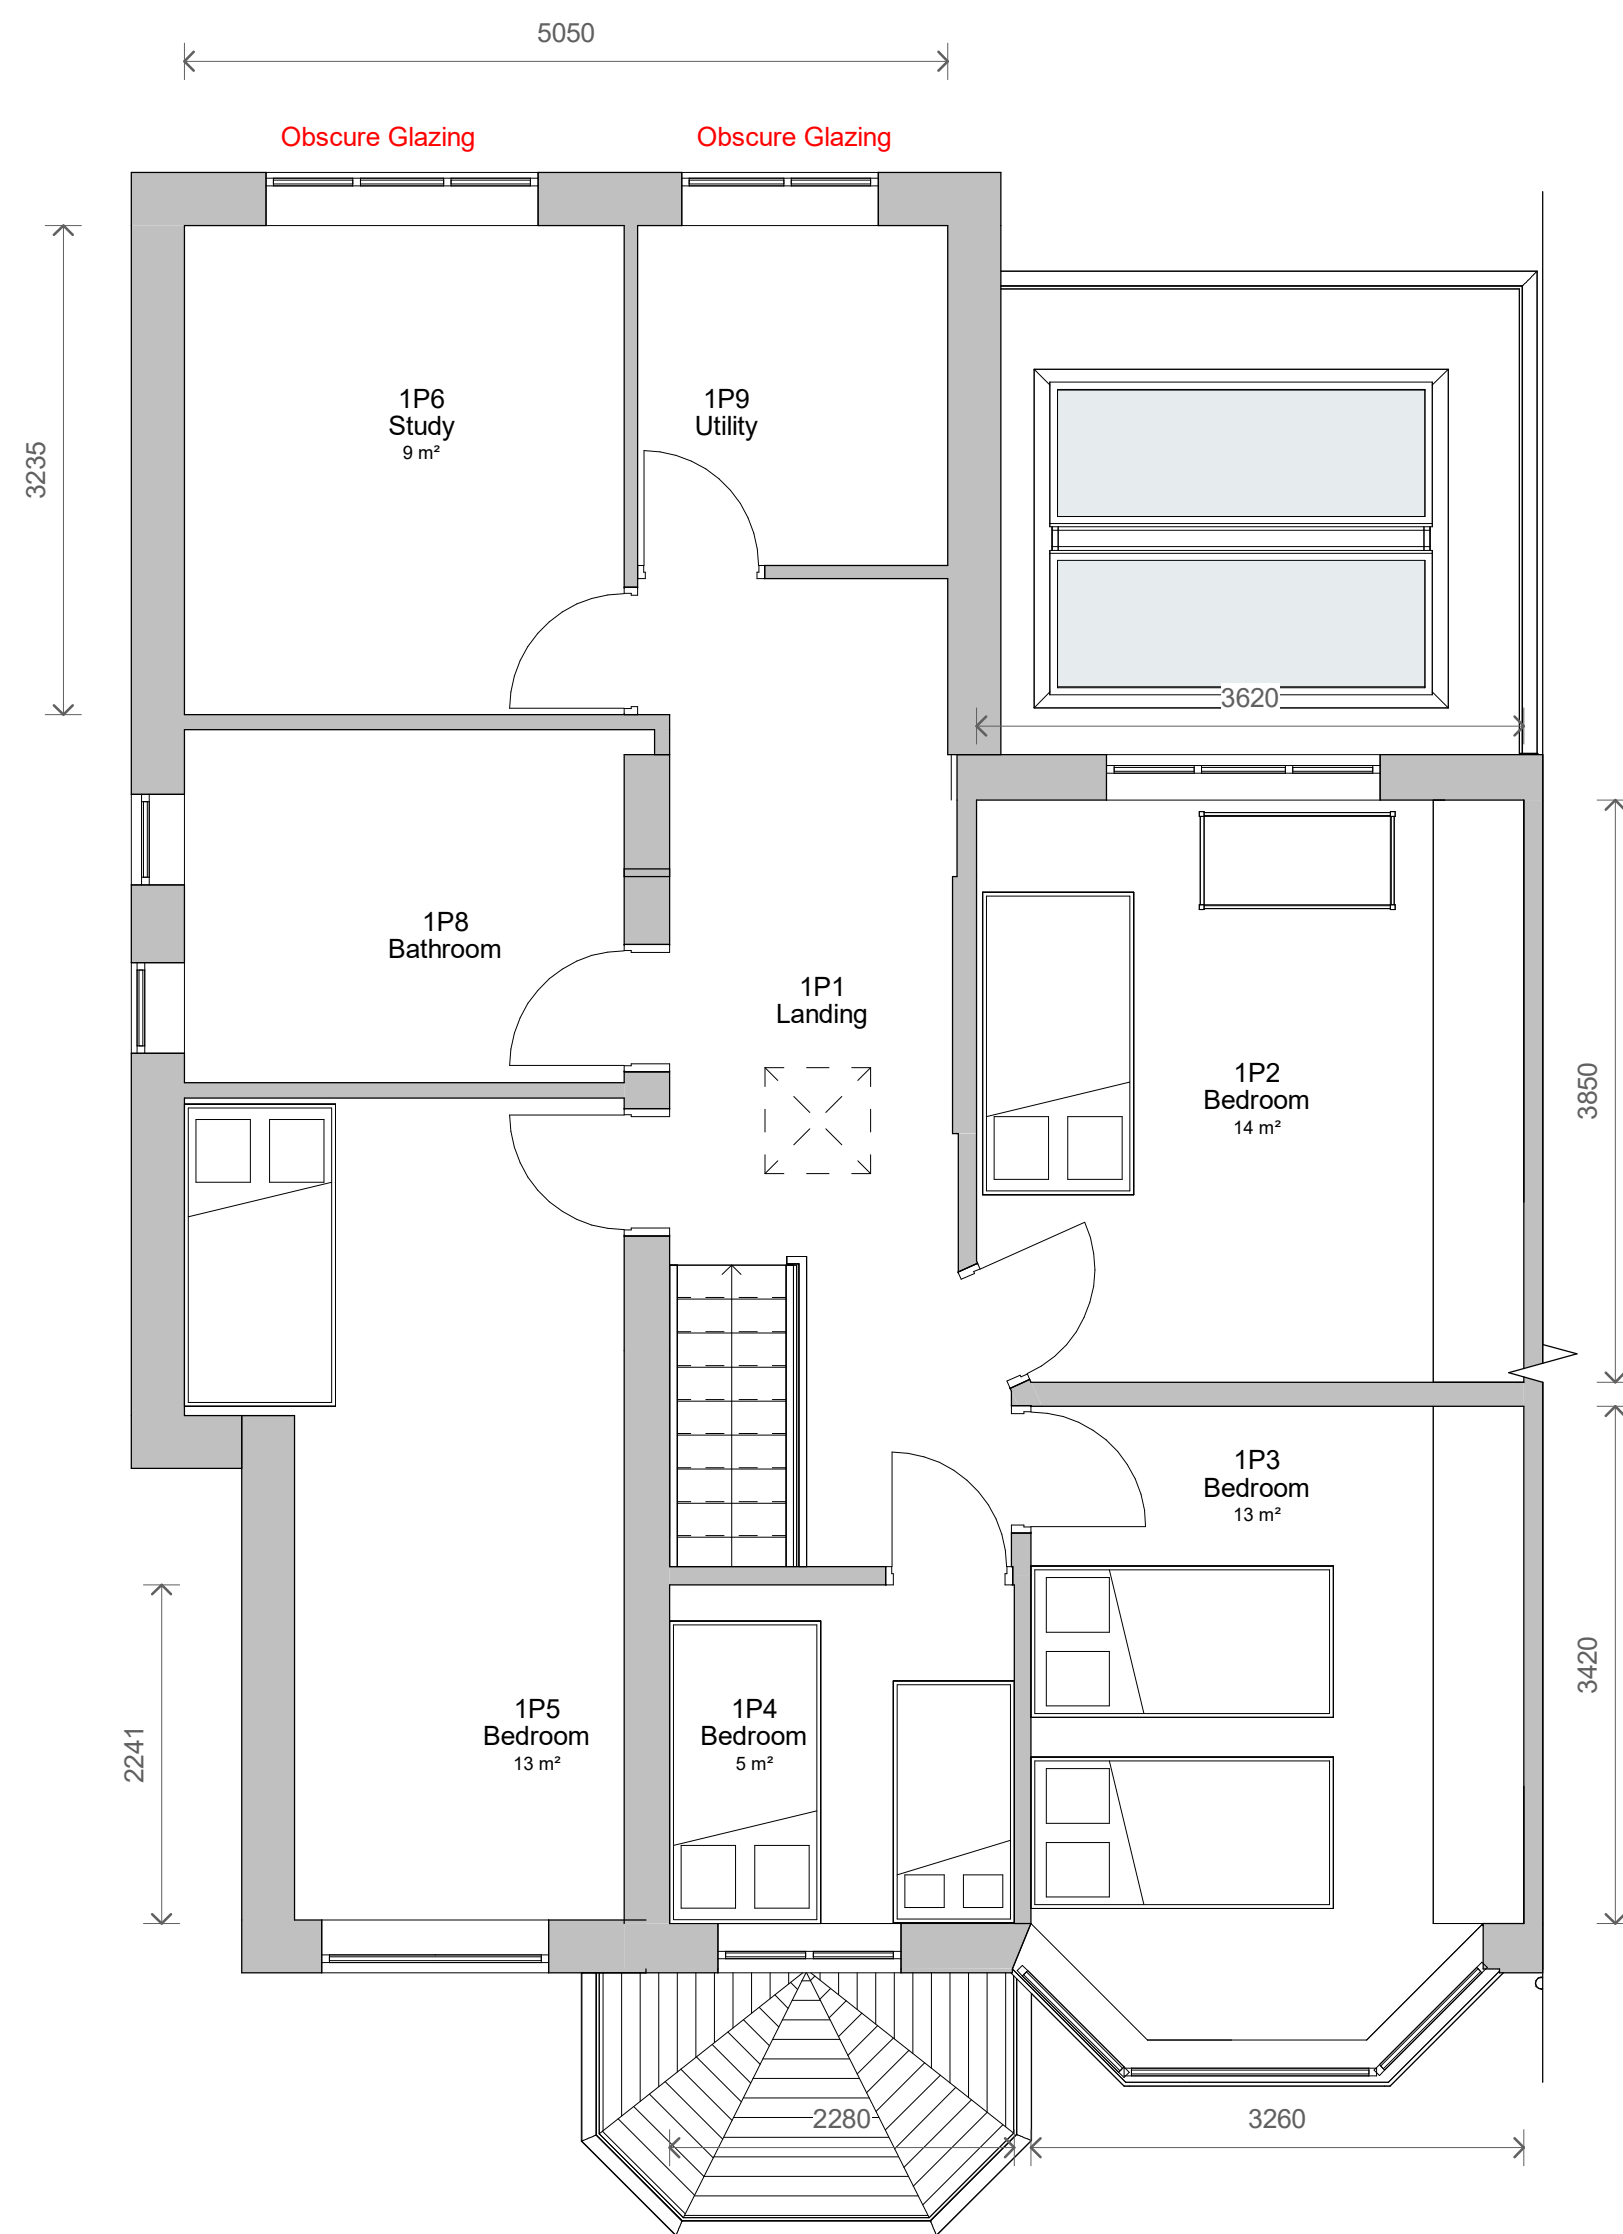

2 Level 1 - Proposed
1 : 50

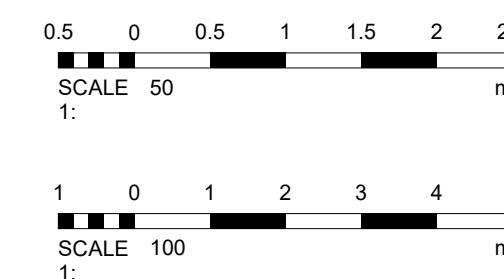

No.	Description	Date
PROJECT		
105 Kings Road		
TITLE		
Proposed Plans and Elevations		
CLIENT		
Silbiger		
STATUS		
DESIGN		
DRAWN BY	DATE	SCALE (@ A1)
TP	03/03/2023	As indicated
PROJECT NUMBER	DRAWING NUMBER	REV
GSS23009.1	003	
GOLD SKETCH		
S T U D I O S		
www.goldsketch.co.uk info@goldsketch.co.uk 0161 792 9595		
NOTES		
© COPYRIGHT ALL RIGHTS RESERVED. THIS DRAWING IS NOT TO BE REPRODUCED WITHOUT WRITTEN CONSENT. DRAWING TO BE USED FOR THE EXACT INDICATED ONLY. ALL DIMENSIONS ARE TO THE CENTERLINE OF THE WALLS UNLESS OTHERWISE STATED. 