


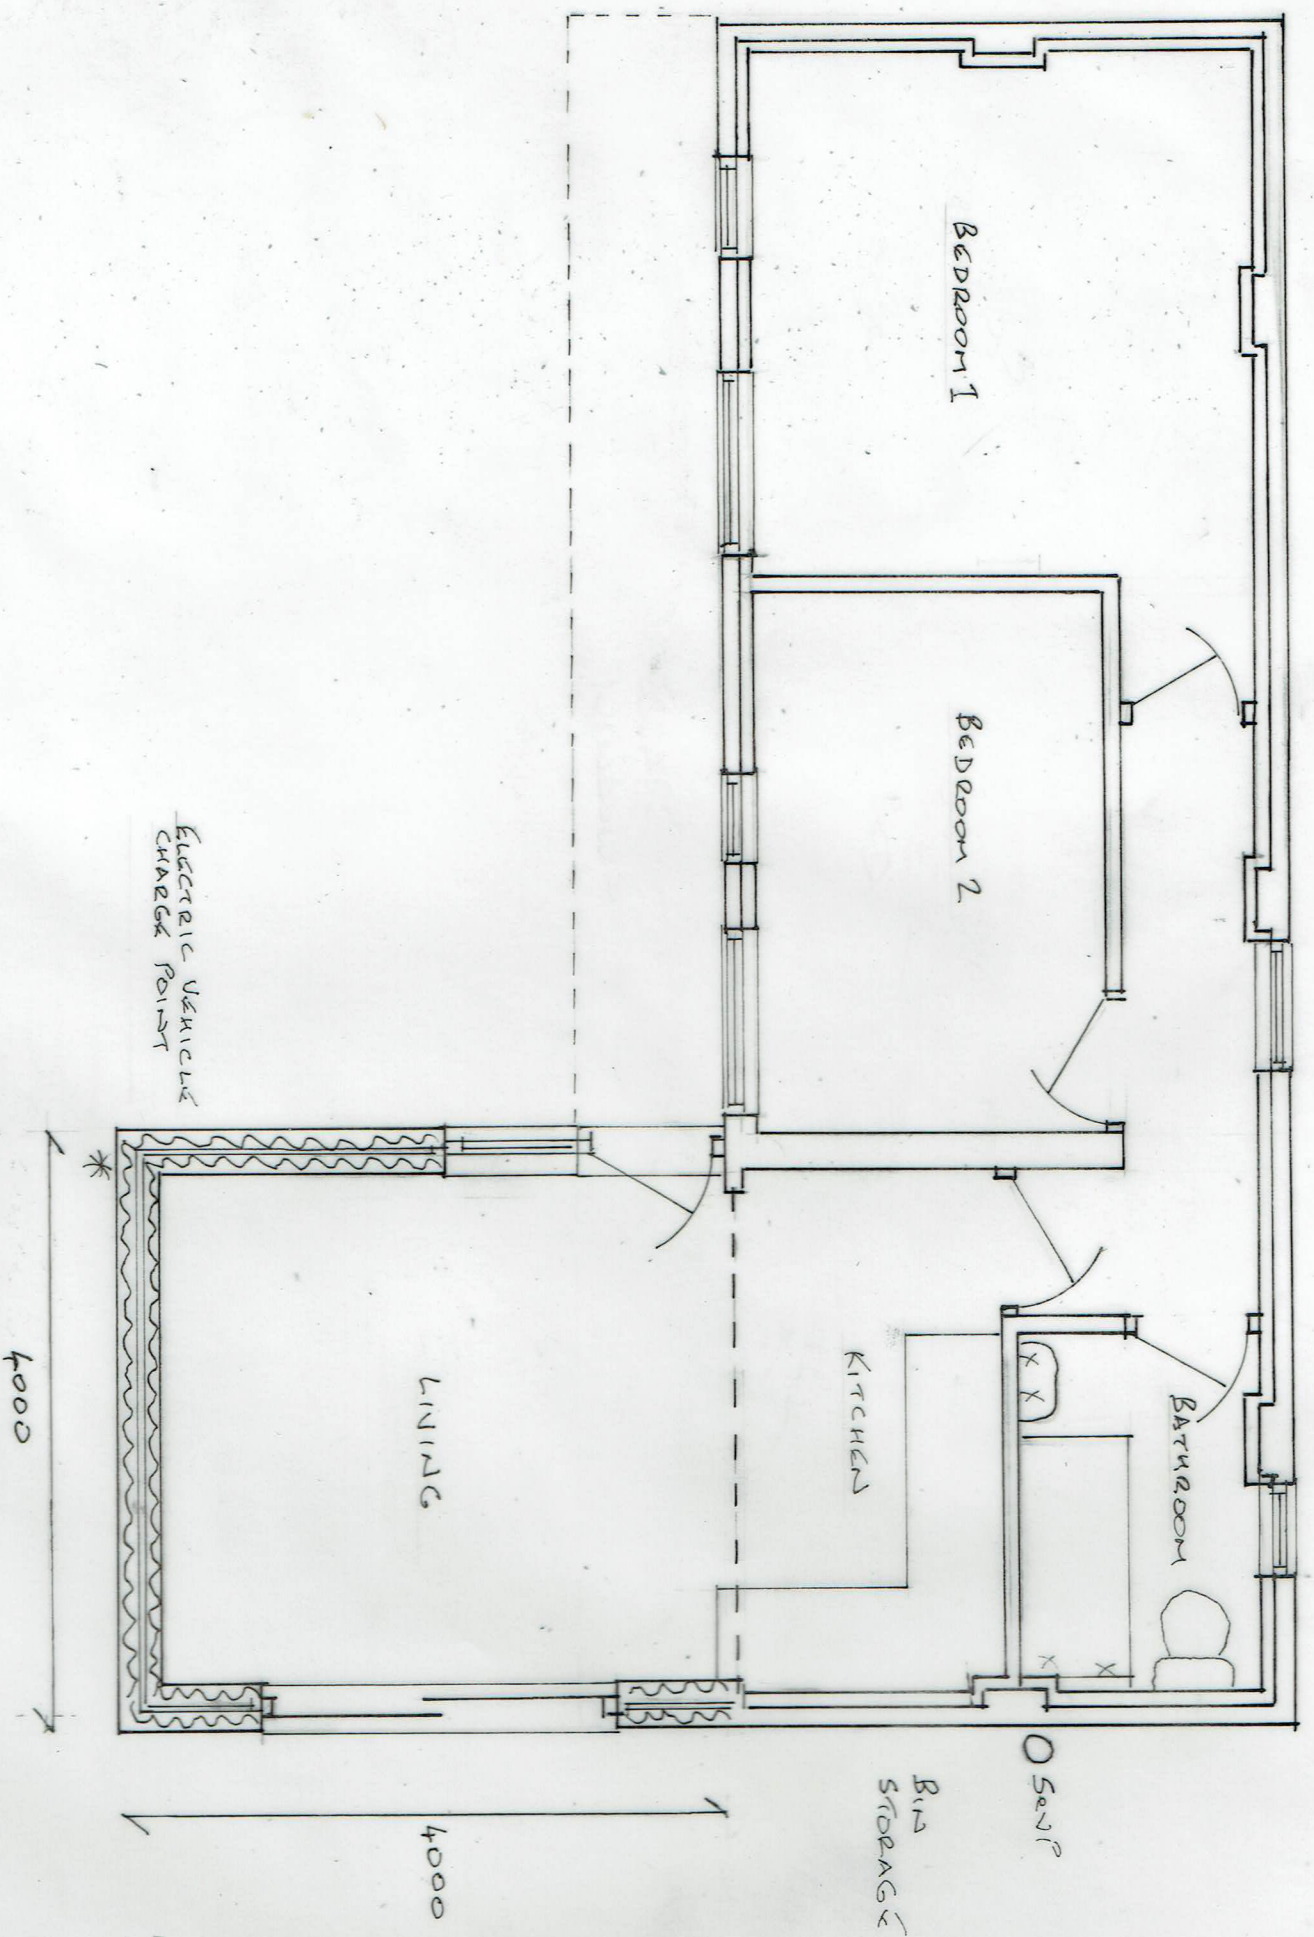

0 METRES 5
SCALE 1:500 A3

2 PROPOSED PLAN

24/05/2020

20/54/02

CONVERSION OF STABLE TO DWELLING
41, ARTHUR LANE, AINSWORTH