


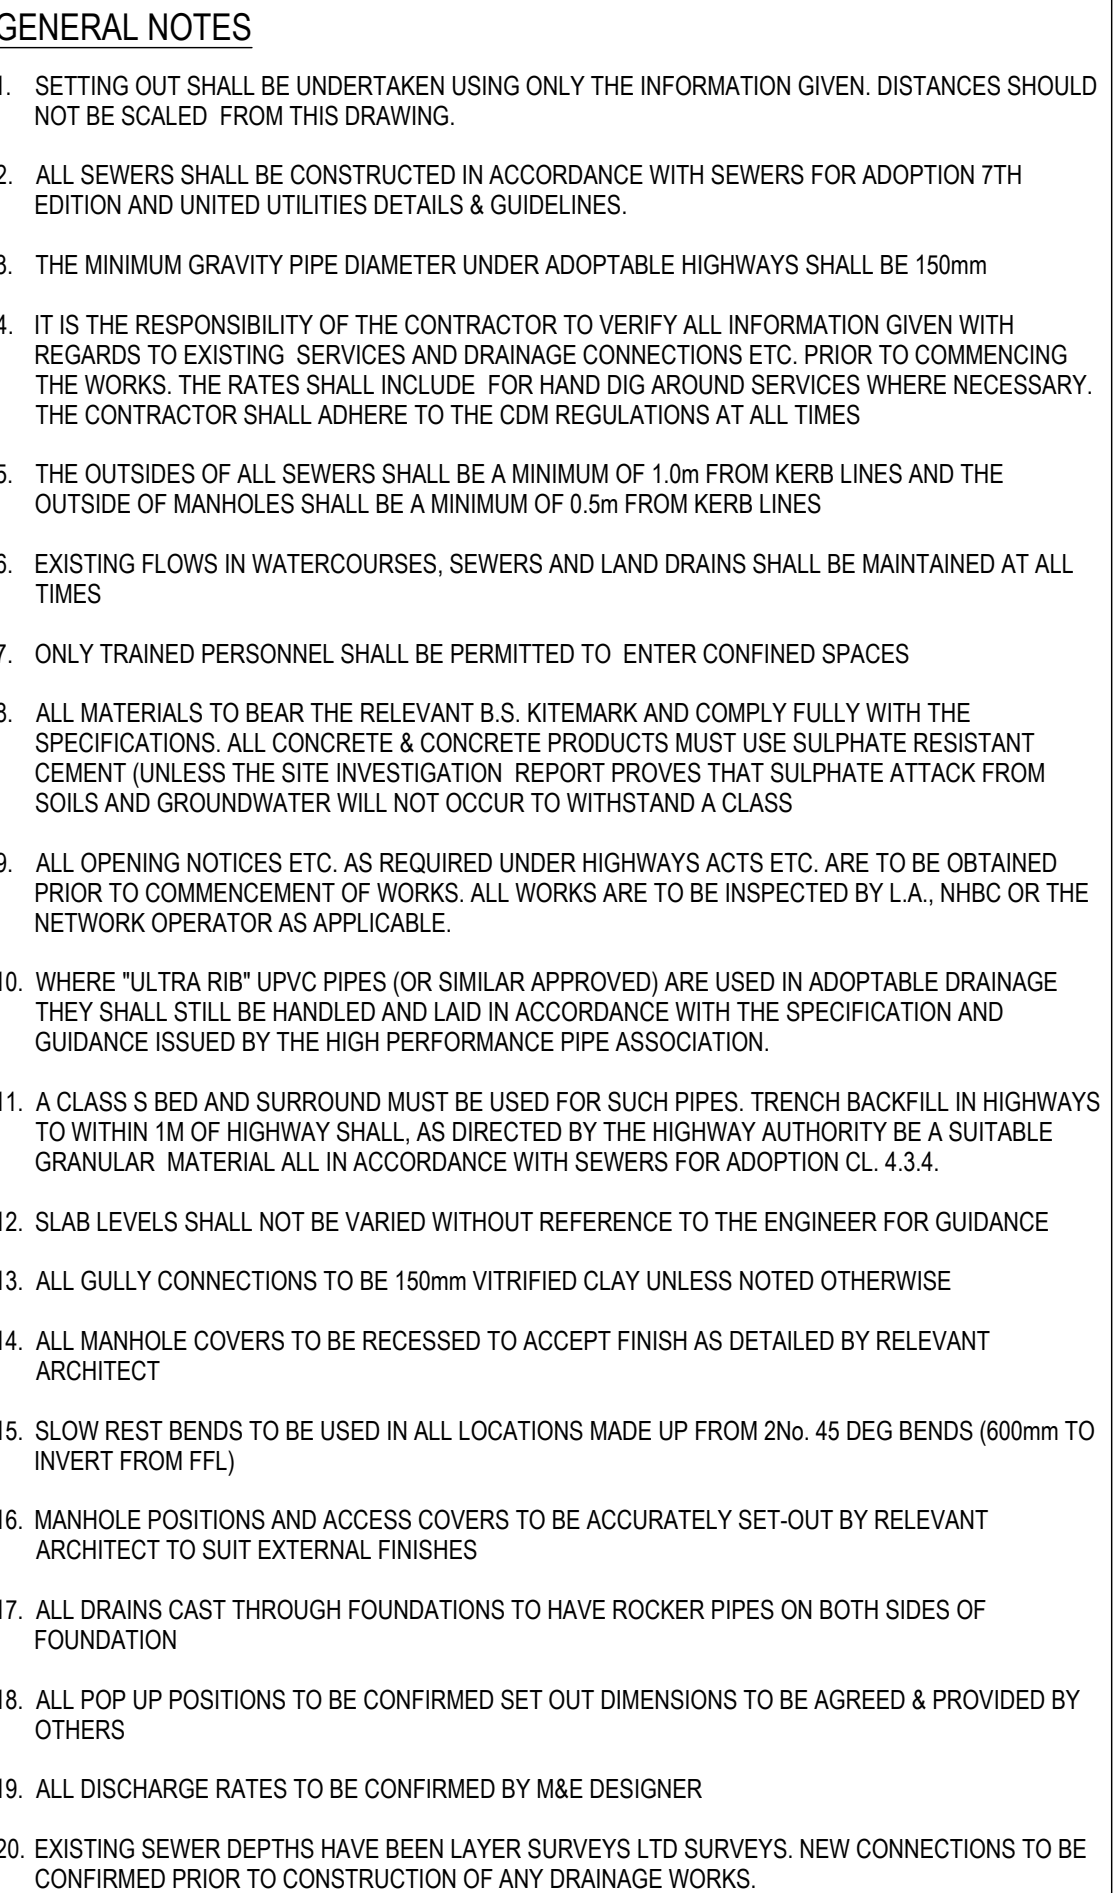

- LEGEND**

 -  PROPOSED FOAL WATER PUMP CHAMBER
 -  PROPOSED FOAL WATER PVC
 -  PROPOSED FOAL WATER DRAINAGE
 -  PROPOSED FOAL WATER RISING MAN
 -  PROPOSED CIVIC HUB FOAL WATER MANHOLE
 -  PROPOSED CIVIC HUB FOAL WATER DRAINAGE
 -  PROPOSED UNITED UTILITIES COMBINED WATER SEWER OVERFLOW
 -  EXISTING UNITED UTILITIES SURFACE WATER SEWER
 -  EXISTING UNITED UTILITIES COMBINED WATER SEWER
 -  EXISTING PRIVATE SURFACE WATER DRAINAGE TO REMAIN
 -  EXISTING PRIVATE FOAL WATER DRAINAGE TO REMAIN
 -  EXISTING DRAINAGE TO BE ABANDONED

C01	30.04.2024	UPDATED TO SUIT LATEST POP UP INFORMATION	JLR	DJS	DJS
C02	09.04.2024	UPDATED TO SUIT TA COMMENTS	JLR	DJS	DJS
C01	08.03.2024	CONSTRUCTION ISSUE	JLR	DJS	DJS
P02	20.07.2023	UPDATED TO SUIT LATEST SURVEY INFORMATION	JLR	JRS	DJS
P01	21.10.2022	RIBA STAGE 3 (SPATIAL COORDINATION)	JRS	DJS	DJS
REV	DATE	DESCRIPTION	BY	CHK	APP

DRAWING STATUS: **CONSTRUCTION**

CLIENT: BURY COUNCIL

	POZZONI
PROJECT:	RADCLIFFE MARKET HALL

TITLE: **BELOW GROUND DRAINAGE
OUTLINE DRAINAGE STRATEGY**

STATUS:	PROJECT No.	PROJECT	ORIGIN	FUNCT.	SPECIAL	FORM	DISC.	DRAWING No.	REV:
S2	221-145	RADHUB-AJP-V5-ZZ-DR-C-0005						C03	
SCALE @ A0:	DESIGNED:	DRAWN:	CHECKED:	APPROVED:		DATE:			
1:100	JRS	JJR	DJS	DJS		OCT 2022			