


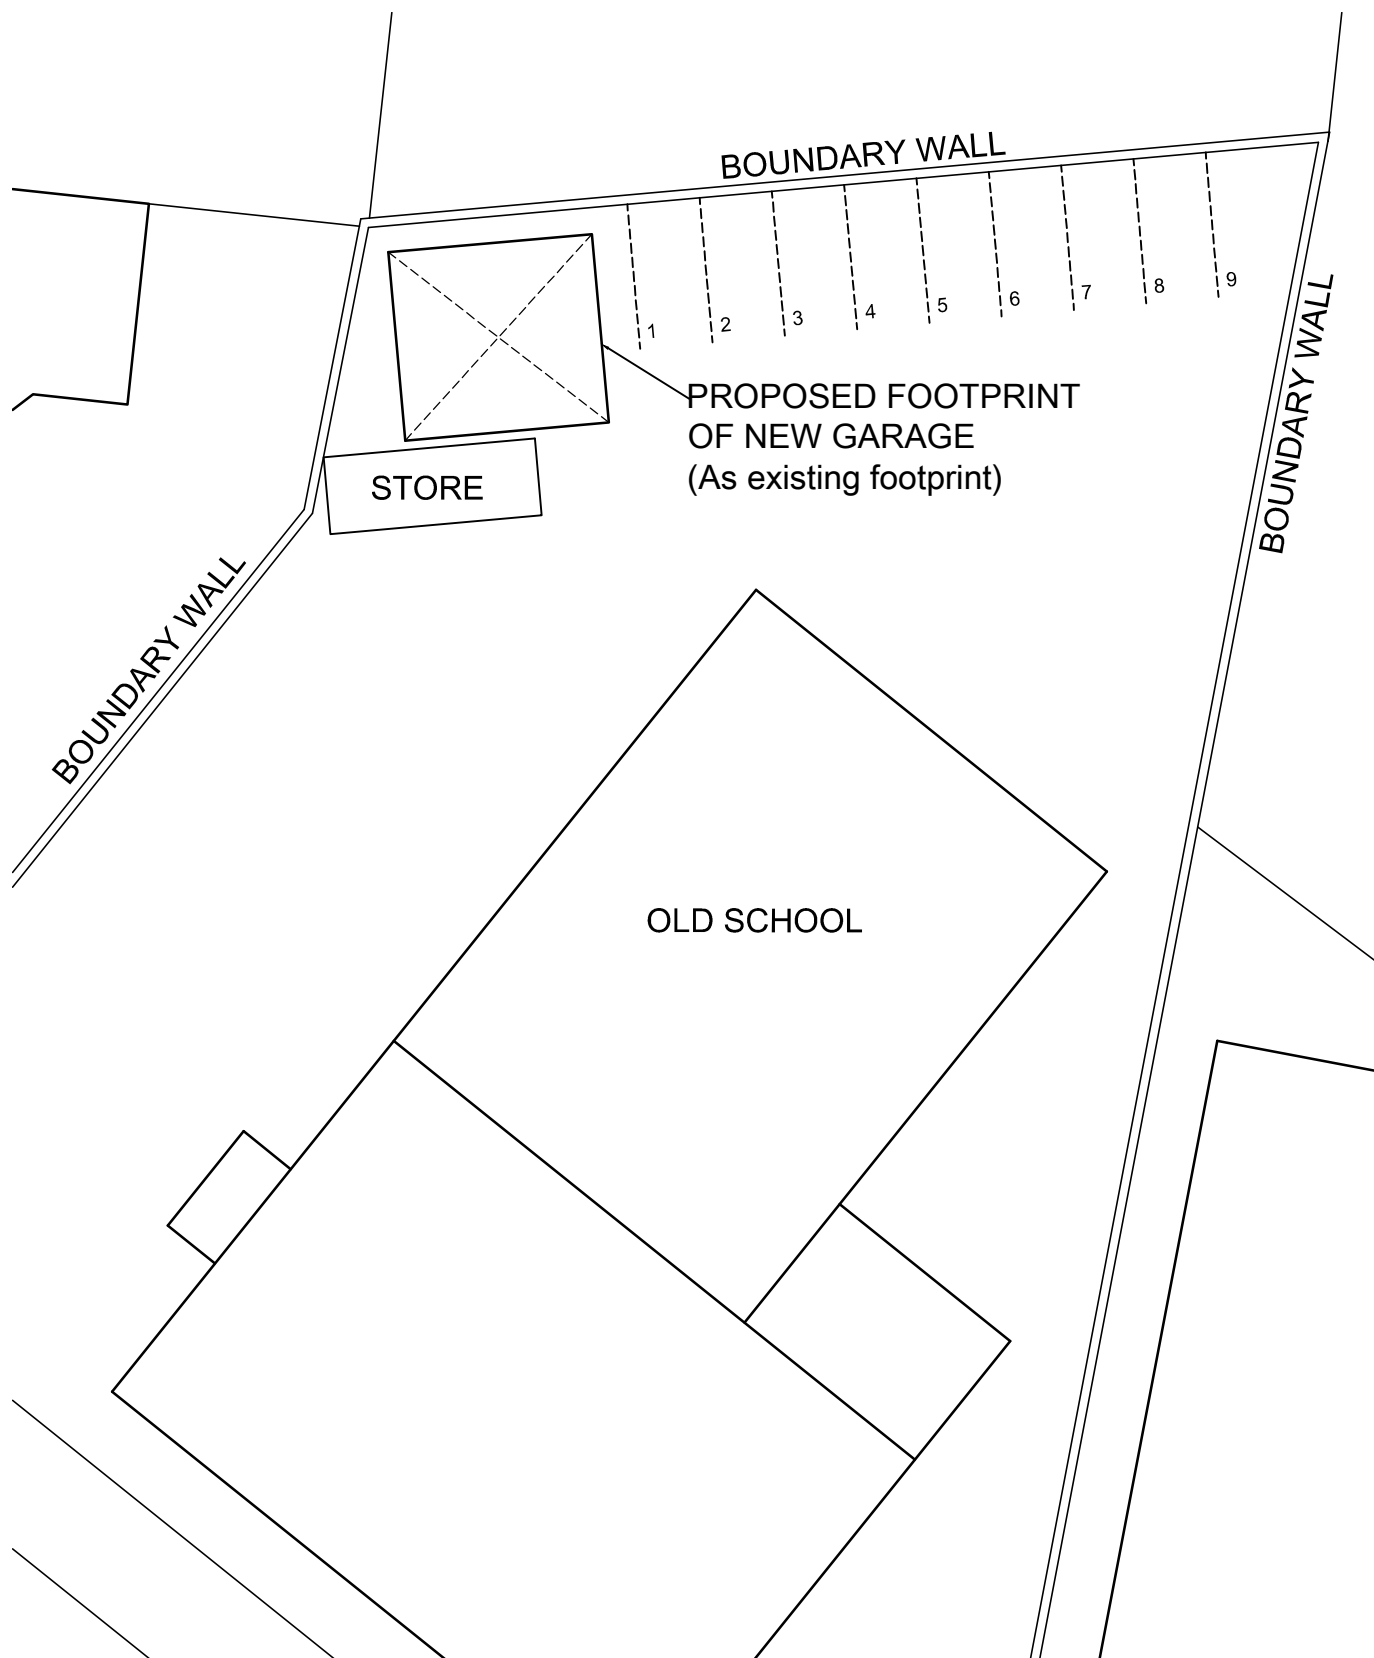

Rev A Garage Footprint revised 06.01.25

clientGREENMOUNT SCOUT GROUP		projectPROPOSED NEW SCOUT GARAGE		
ARC Consult Civil & Structural Engineer 4 Whitebirk Close Greenmount Bury BL8 4HE T: 07977 924318 e: andrew@arcconsult.co.uk		drawingPROPOSED BLOCK PLAN		
		drawnARC	dateAPR 2019	scale1:250
		drawing no203.112		
file path				