


VISUAL SCALE 1:100 @ A3

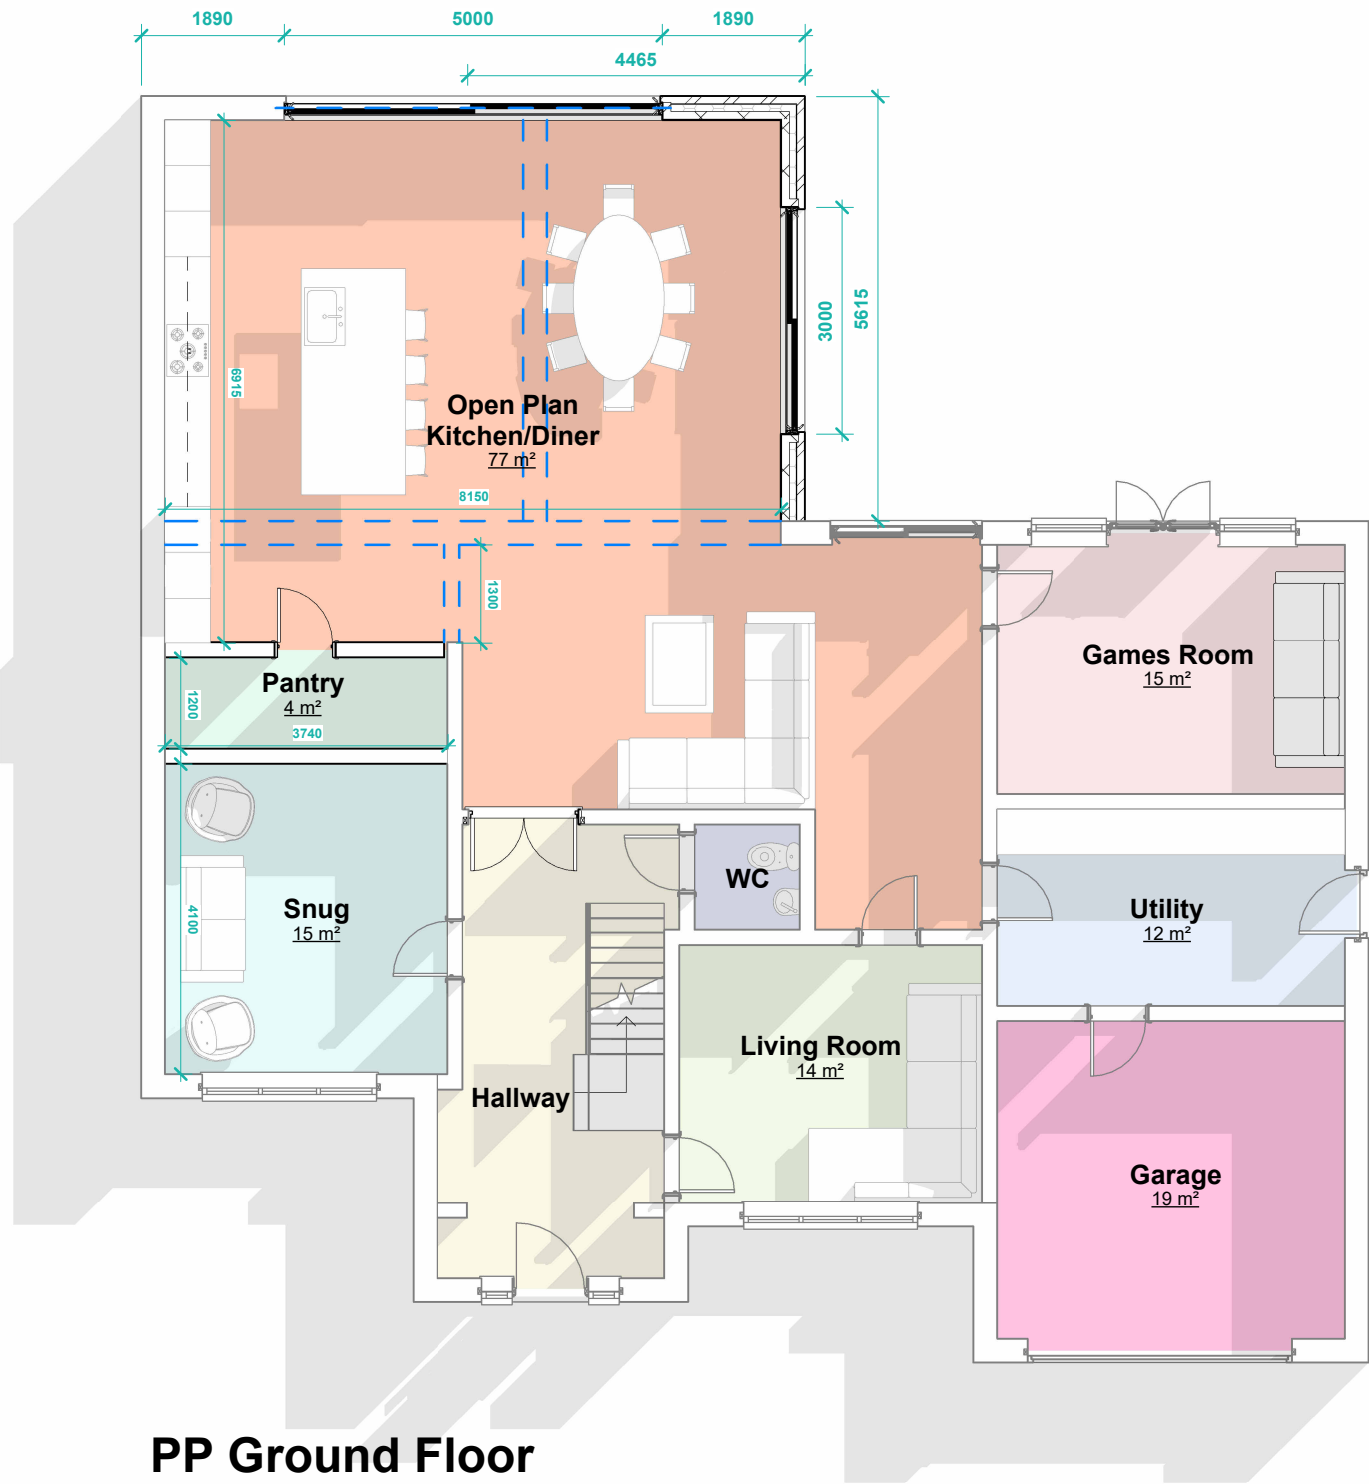

PP Ground Floor
1 : 100

THIS DRAWING IS THE COPYRIGHT OF MD DESIGN CONSULTANCY. DO NOT SCALE FROM THESE DRAWINGS. ALL LEVELS/DIMENSIONS TO BE CHECKED ON SITE PRIOR TO WORKS COMMENCING. REPORT ALL DISCREPANCIES TO CLIENT/DESIGNER.

CIAT

affiliate



MD DESIGN
CONSULTANCY
07728417797
dabeer@mddesigns.co.uk

**Proposed Single Storey Rear Extension &
First Floor Rear Extension**
**29 Sergeants Ln, Whitefield, Manchester M45
7TR**

Proposed GF Plan
(DR) A200

Project Number
0110

Client Name
Matt Kelly

Drawn By
MDR

Rev	Description	Date
A	Draft Issue	05.04.26
B	Issued For Planning	01.05.26

Revision **B**