


VISUAL SCALE 1:100 @ A3

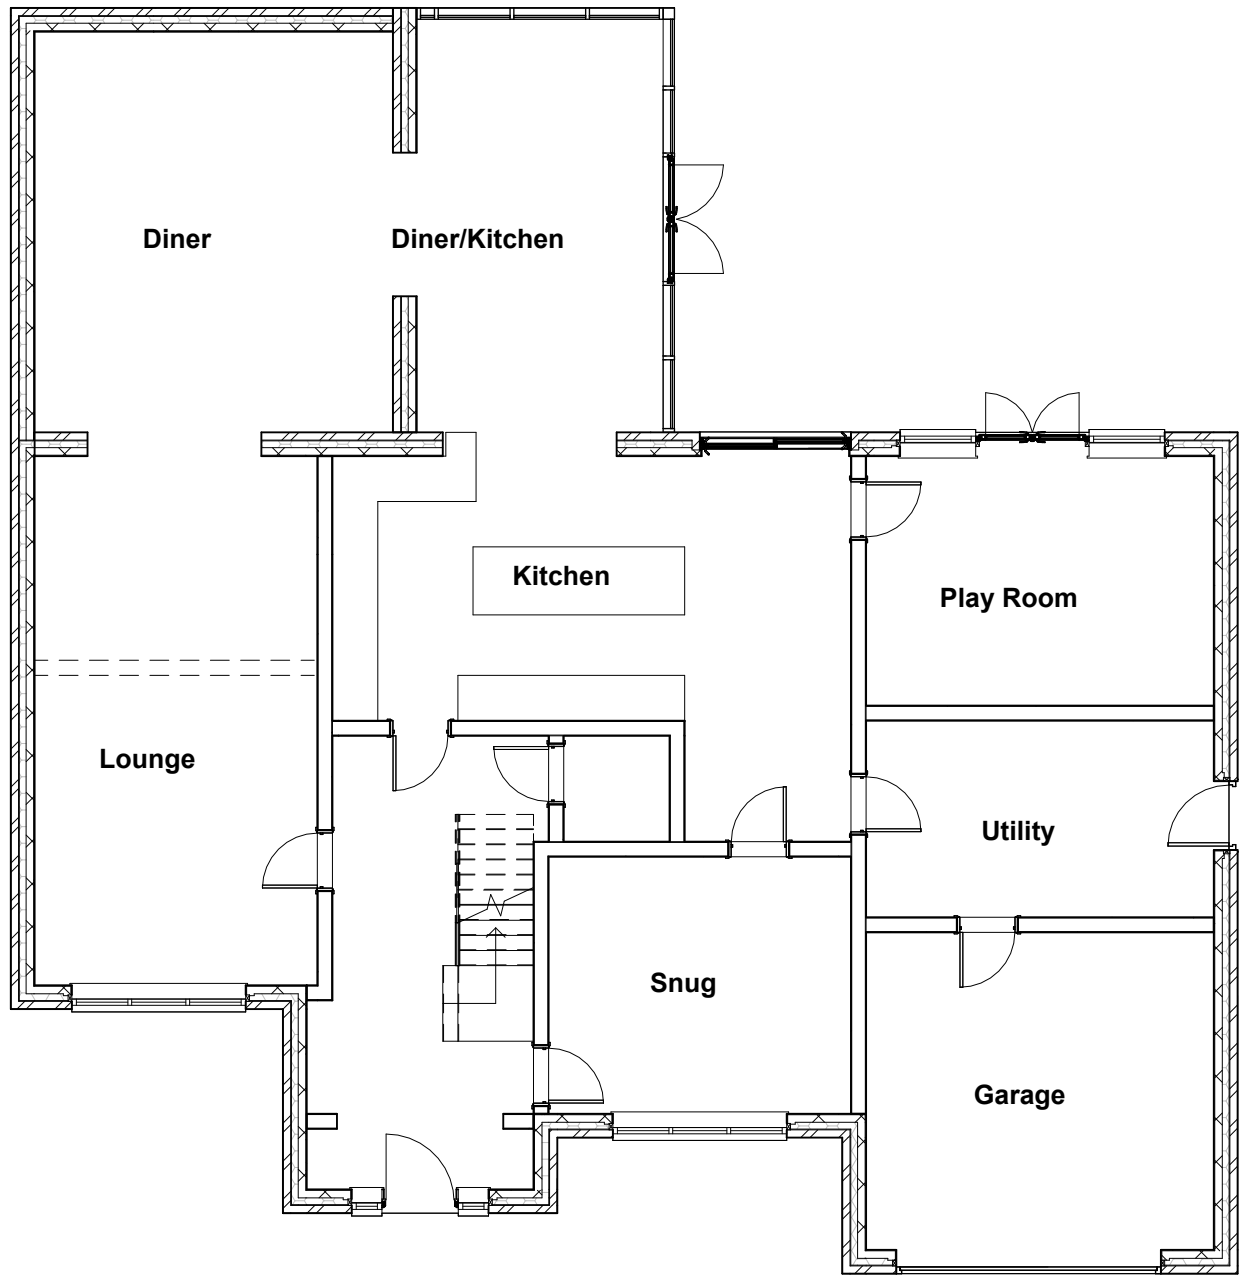

Ex Ground Floor
1 : 100

THIS DRAWING IS THE COPYRIGHT OF MD DESIGN CONSULTANCY. DO NOT SCALE FROM THESE DRAWINGS. ALL LEVELS/DIMENSIONS TO BE CHECKED ON SITE PRIOR TO WORKS COMMENCING. REPORT ALL DISCREPANCIES TO CLIENT/DESIGNER.

CIAT affiliate	 MD DESIGN CONSULTANCY 07728417797 dabeer@mddesigns.co.uk	Proposed Single Storey Rear Extension & First Floor Rear Extension 29 Sergeants Ln, Whitefield, Manchester M45 7TR	Existing GF Plan (DR) A100	Client Name Matt Kelly	Rev A B Description Draft Issue Issued For Planning Date 05.04.26 01.05.26
			Project Number 0110	Drawn By MDR	
			Revision B		