


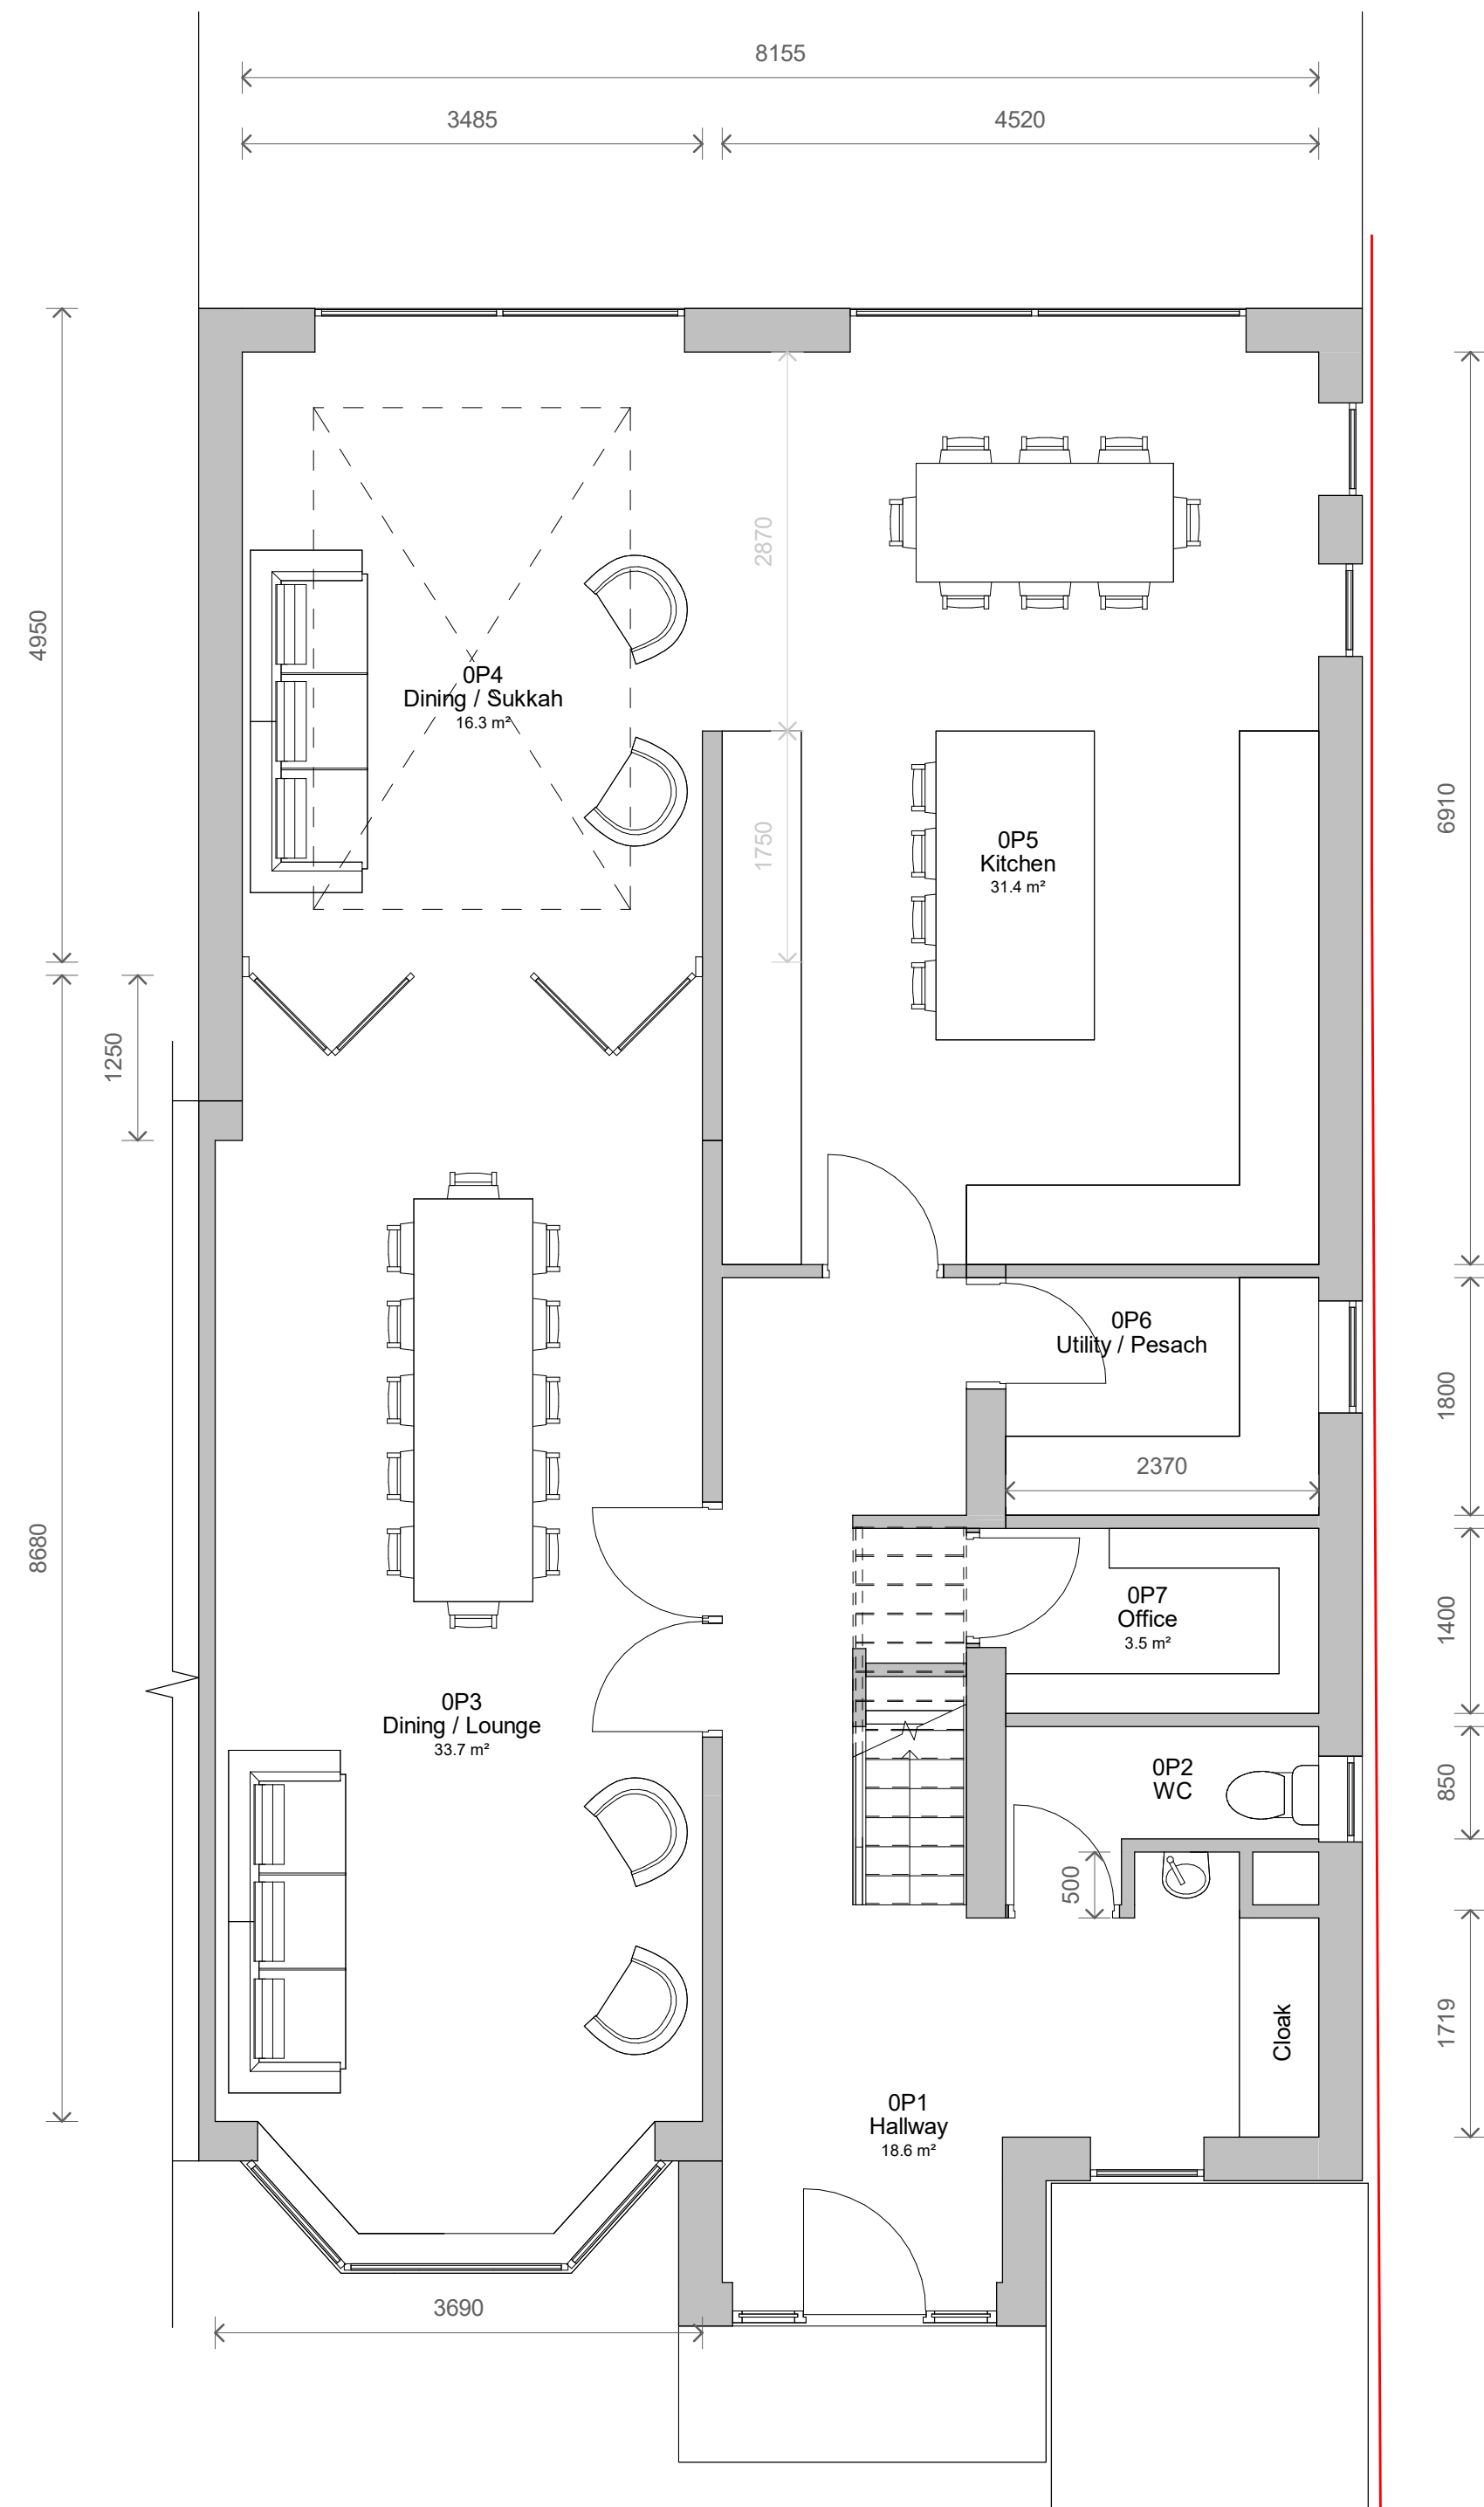


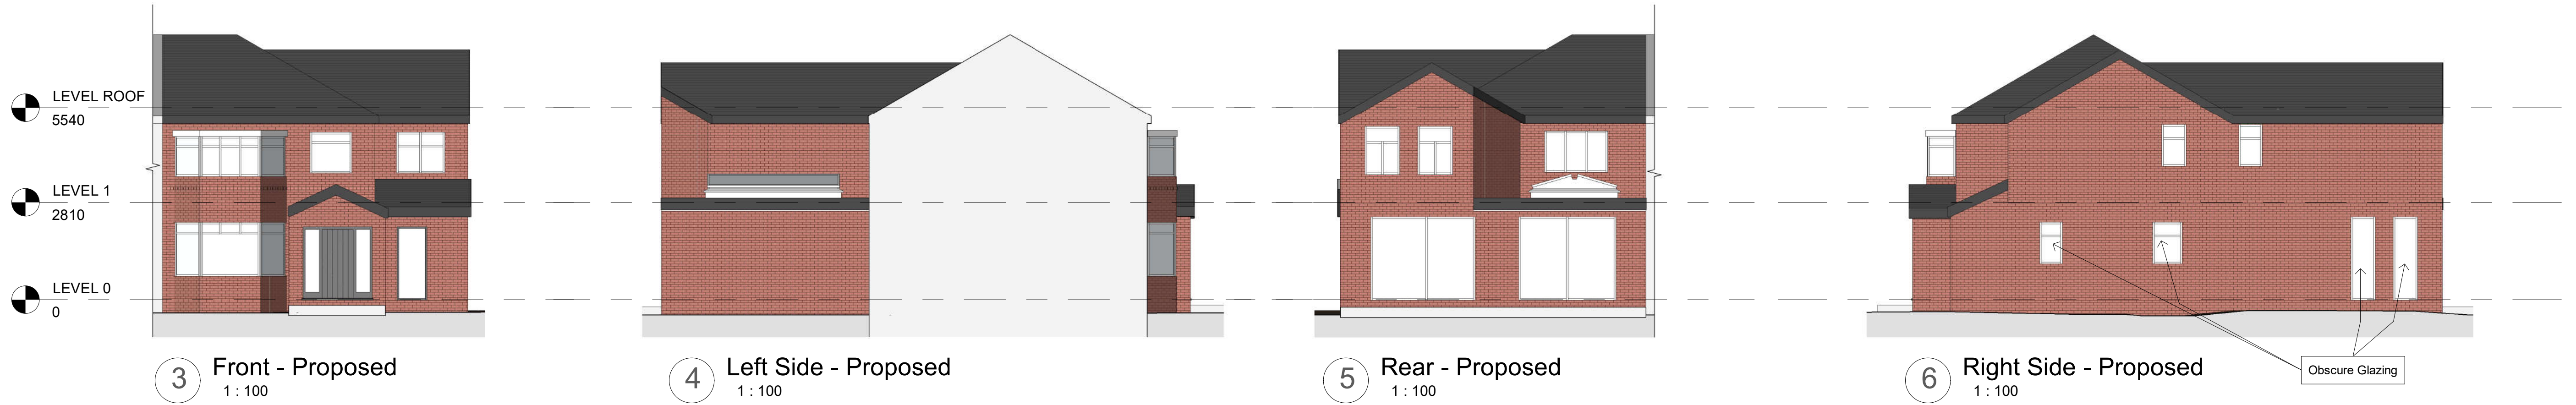

1 Level 0 - Proposed
1 : 50

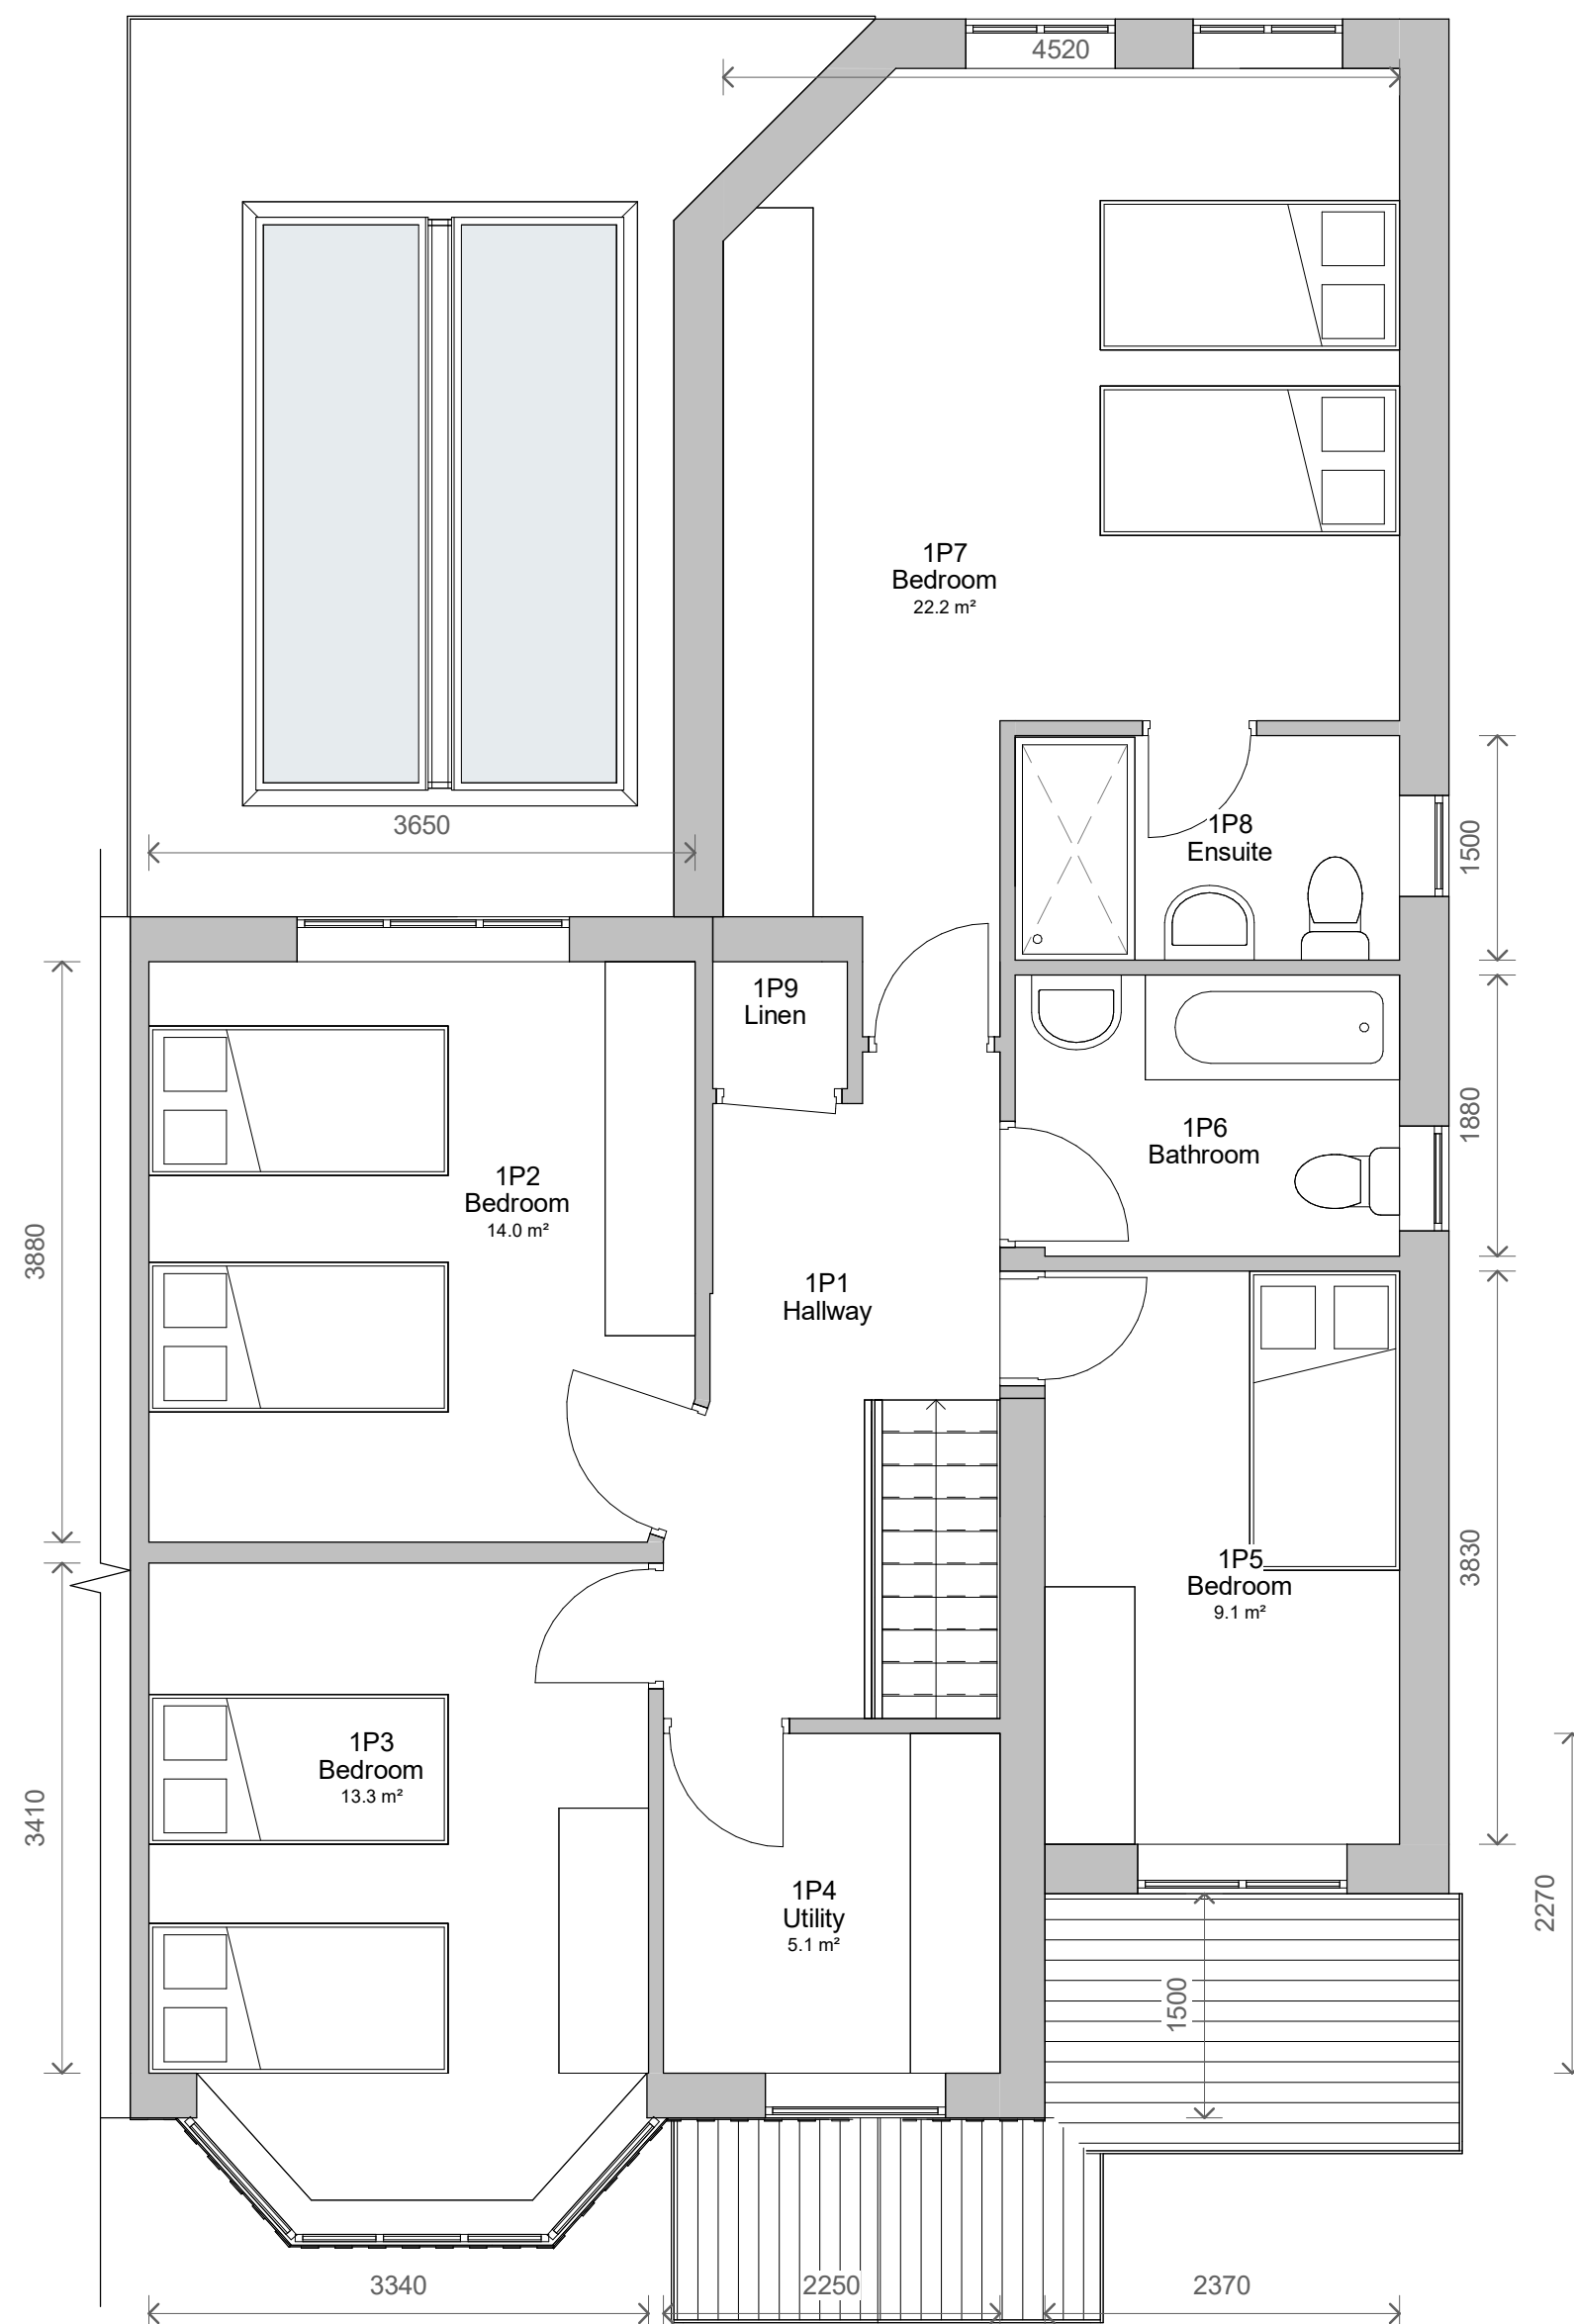

2 Level 1 - Proposed
1 : 50

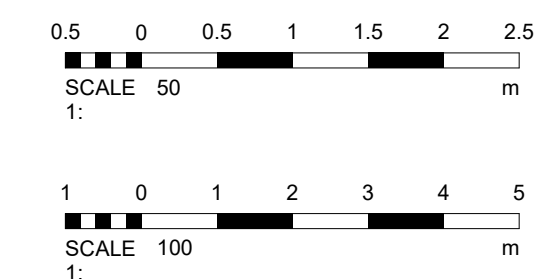

9	Revised Plans - Planning	07/06/2023
8	Kitchen Layout	22/03/2023
7	Doors Full Width	13/03/2023
6	Revised Plans/Roof	01/03/2023
5	Planning Revised	17/01/2023
4	PLANNING	12/01/2023
3	Revised Layout	11/11/2022
2	Revised Layout	25/10/2022
1	Revised Plans	03/10/2022
No.	Description	Date

PROJECT	38 Fairway	
TITLE	Proposed Plans and Elevations	
CLIENT	Frenkel	
STATUS	DESIGN	
DRAWN BY	DATE	SCALE (@ A1)
SG	22/09/2022	As indicated
PROJECT NUMBER	DRAWING NUMBER	REV
GSS22084	003	9
GOLD SKETCH S T U D I O S www.goldsketch.co.uk info@goldsketch.co.uk 0161 792 9595		
NOTES © COPYRIGHT ALL RIGHTS RESERVED. THIS DRAWING MUST NOT BE REPRODUCED WITHOUT WRITTEN CONSENT. DRAWING TO BE USED FOR THE STATUS INDICATED ONLY. NO CONFIRMATION ON SITE. ANY DISCREPANCIES TO BE REPORTED TO THE ALL DIMENSIONS ARE TO FACE UNLESS OTHERWISE SPECIFIED. ALL DIMENSIONS ARE TO FACE UNLESS OTHERWISE SPECIFIED. LEGISLATION, RELEVANT CODES OF PRACTICE AND BRITISH STANDARDS. ALL DIMENSIONS ON THIS DRAWING ARE IN MILLIMETRES UNLESS OTHERWISE STATED.		