
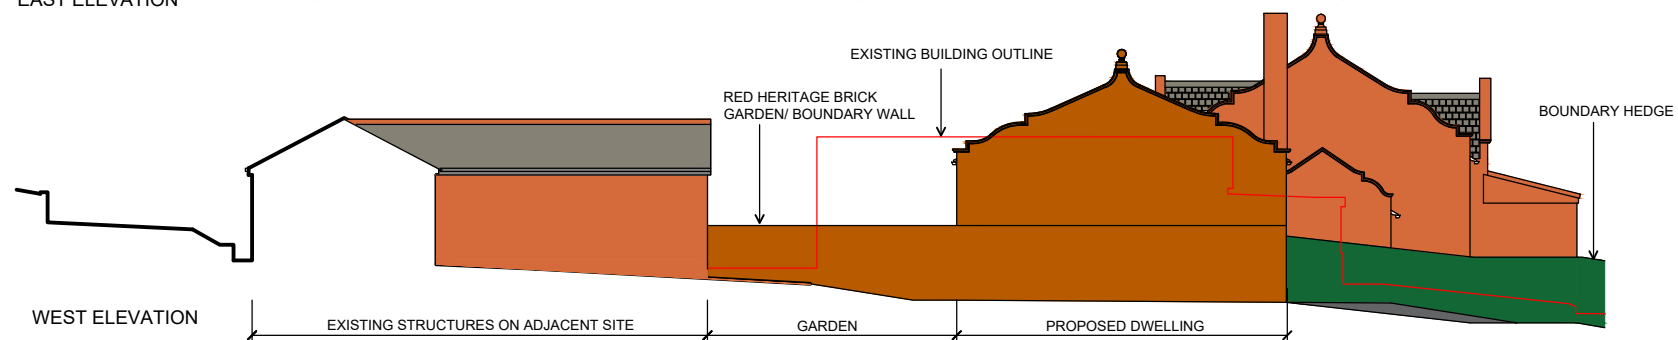
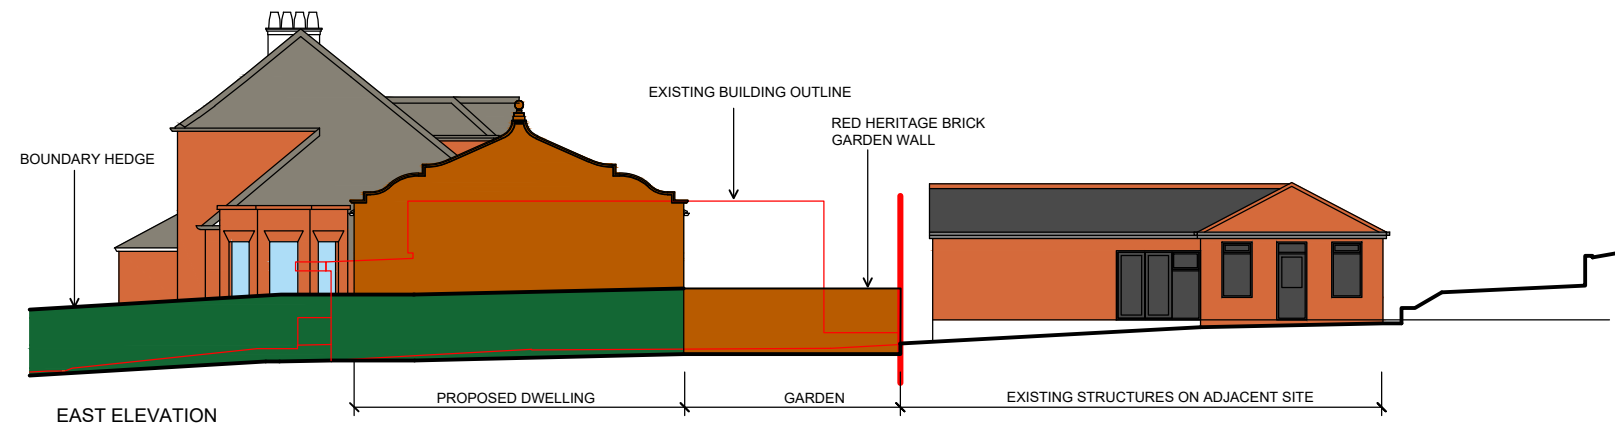
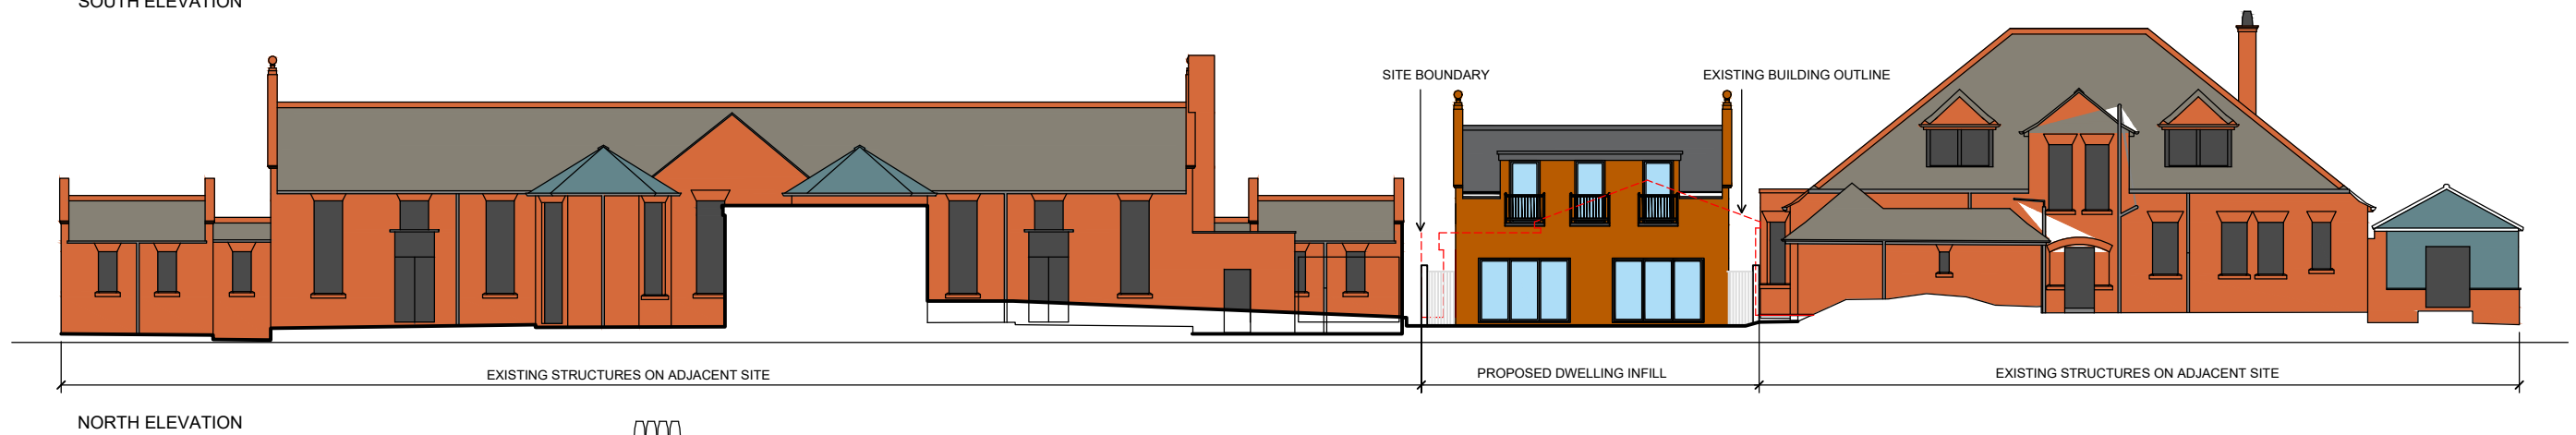


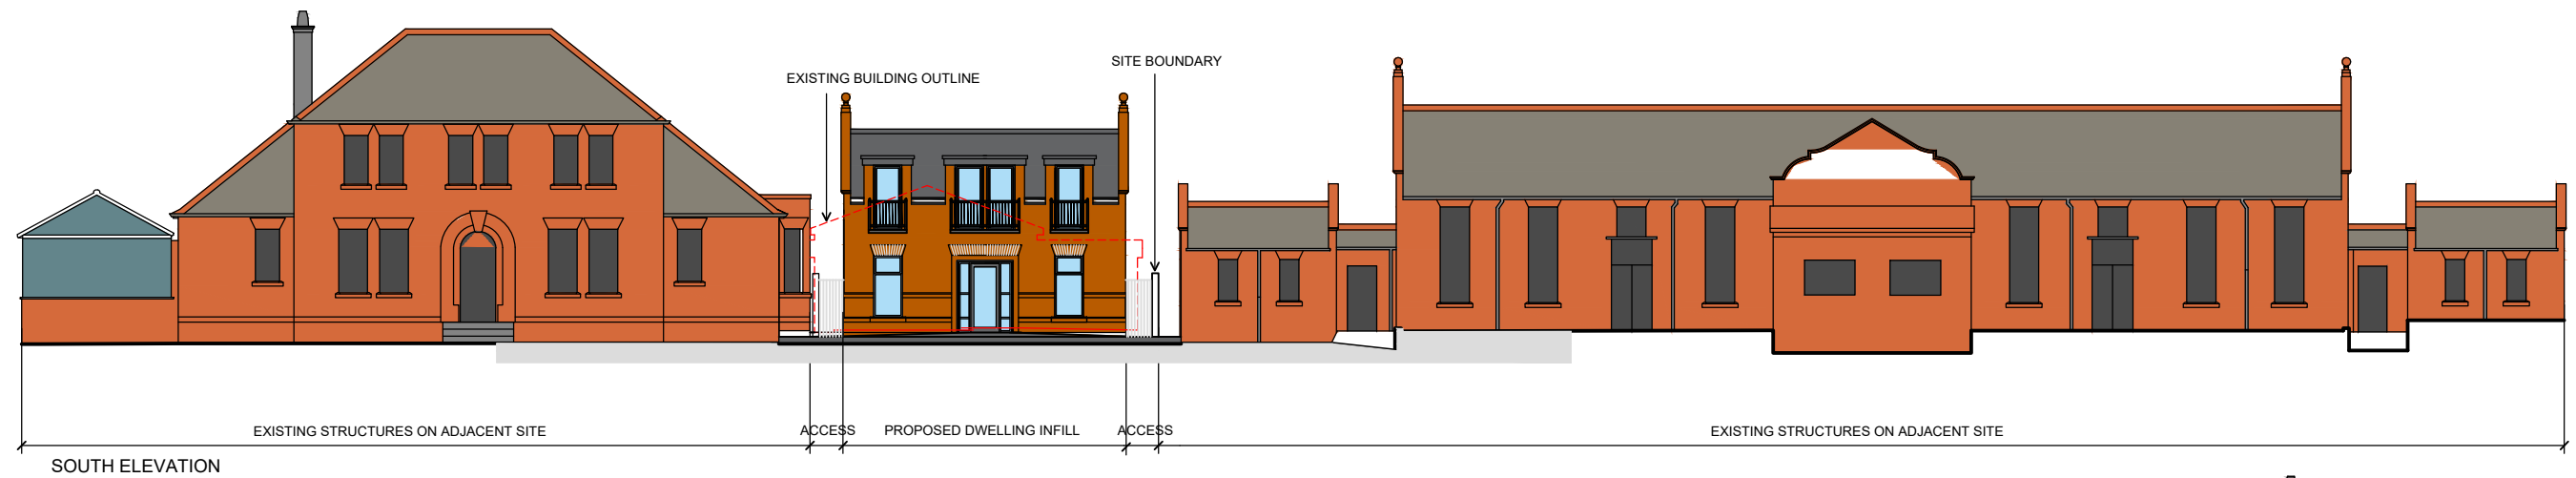

N°	DATE	DESCRIPTION
		REVISION

Drawing Title:	PROPOSED STREET SCENES	PLANNING:		SCALE:	1/200	Suite 125 Imperial House Hornby St Bury	
Project N°:	22.106	BUILDING REGS:		DATE:	03.11.2022		
Drg N°:	S.004	TENDER:		Drawn by:	SC		
		CONSTRUCTION:		Checked:			