




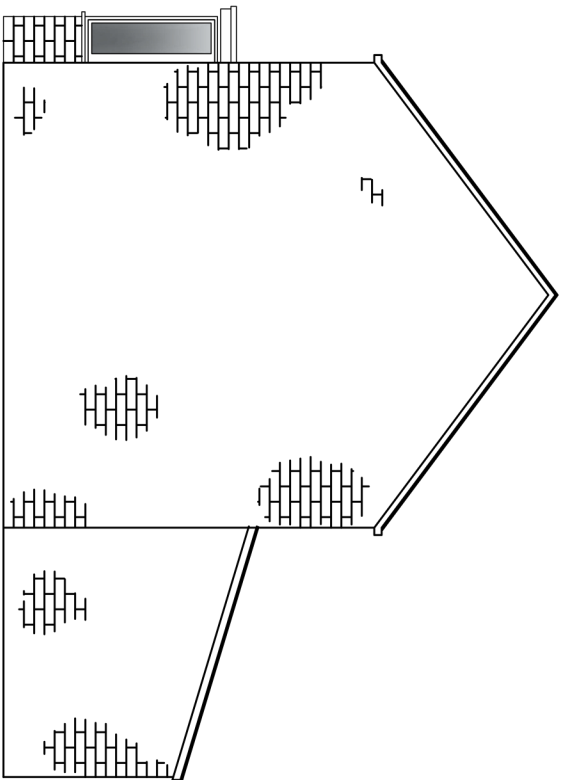


Existing Side Elevation

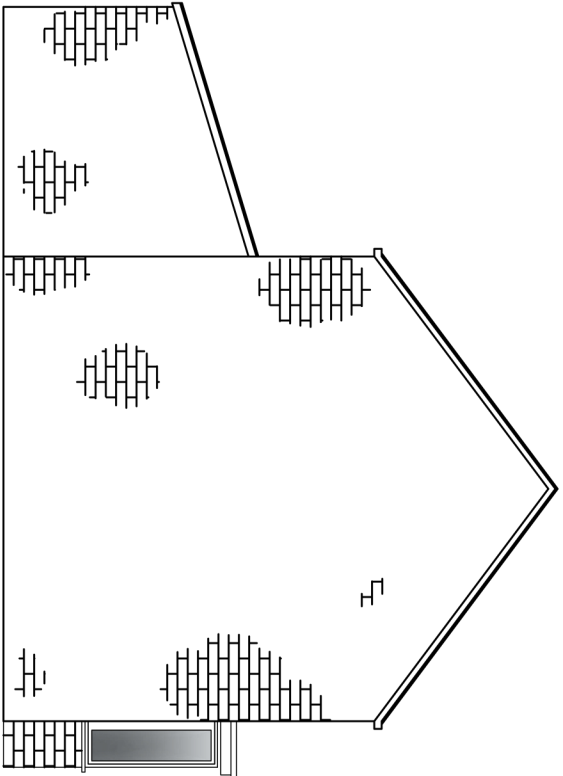

Existing Side Elevation

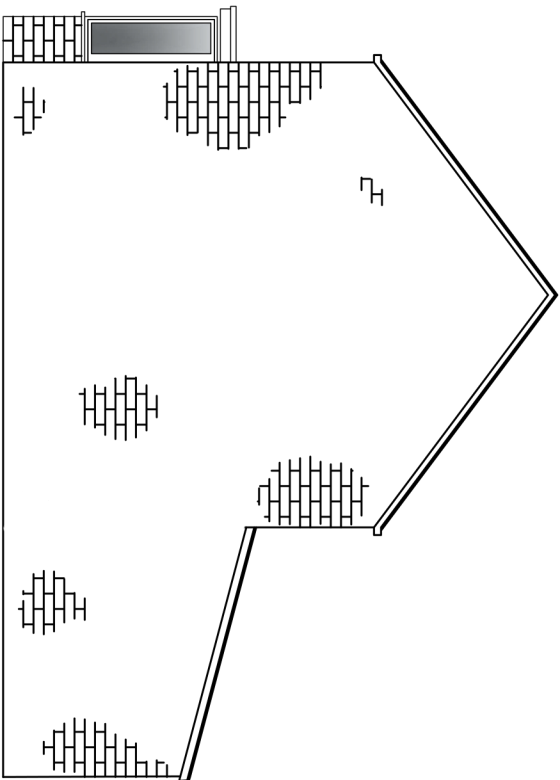

Proposed Side Elevation

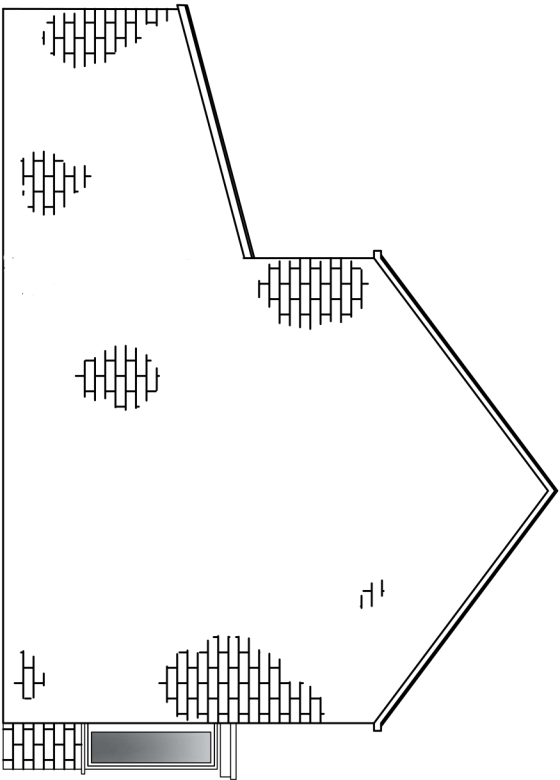

Proposed Side Elevation

CLIENT:

27RINGLEYROAD

TK Architectural Services

Rev.

AMENDMENT DESCRIPTION

DATE

27RINGLEYROAD

ELEVATIONS

PROPOSED

SCALE 1:100

DRAWN DRAWN

JOB-DRAWING No.

DWGN0


REVISION

A

P: 07887397078

W: tkmartin@yahoo.co.uk

A: 58 Rectory Lane

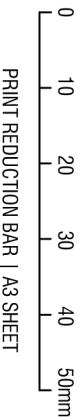

PRINT REDUCTION BAR | A3 SHEET

ALL RIGHTS RESERVED. NO REPRODUCTION UNLESS WRITTEN CONSENT GIVEN