



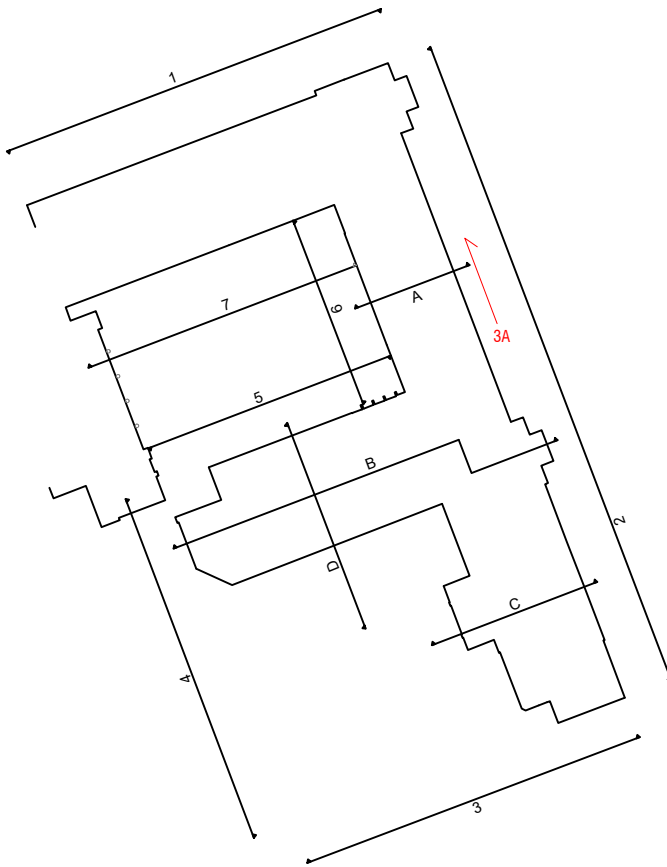

- A - New external masonry cavity wall. Red brick outer leaf.
Aluminium parapet capping
B - Polyester powder coated aluminium framed windows and doors
C - Insulated render system to existing masonry wall
D - Rainwater downpipe
E - Existing render
F - New roof to corridor behind new masonry wall, incorporating bituminous insulated roof waterproofing system.
G - New section of uPVC windows to infill lower section of newly formed aperture. Detail and finish to match existing and retained windows above.
H - Polyester powder coated framed curtain walling with entrance doors
J - Glazed look-a-like spandrel panel.
K - m&e compound fence - timber vertical hit & miss panels, natural finish



Elevation 6
Datum 90.00m

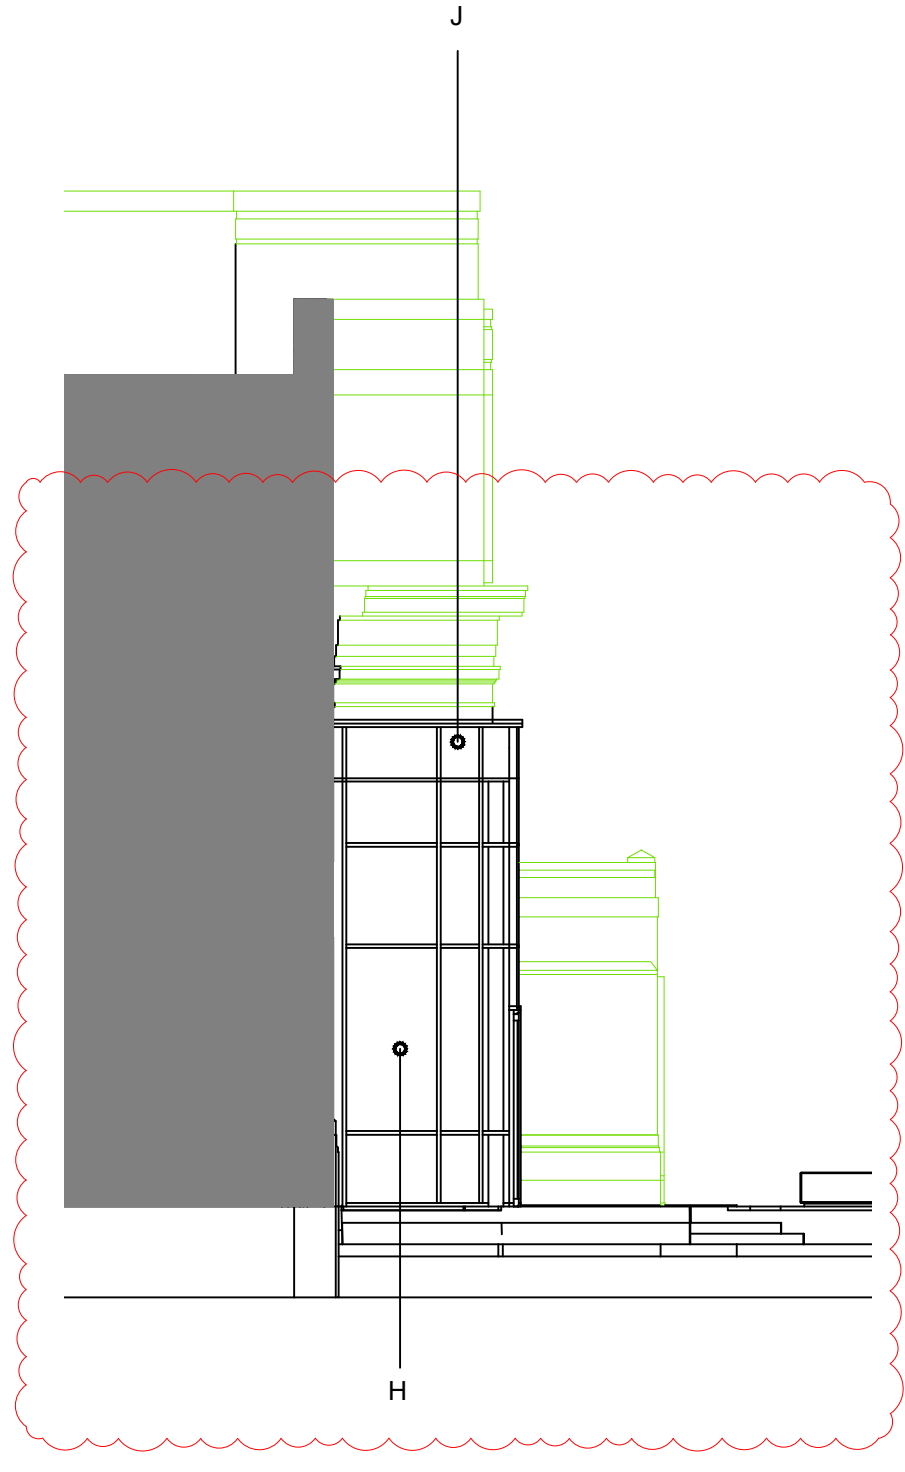

Side elevation of new entrance - Elevation 3A



ELEVATION UNAFFECTED BY PROPOSED WORKS

Elevation 7
Datum 90.00m

04	kc	KC	Side elevation of new entrance added	24/11/2023
03	kc	KC	Door onto courtyard adjusted	12/10/2023
02	kc	KC	RWP shown	01/07/2023
01	kc	KC	Update to key	13/04/2023
no.	by	chk.	revision	date



project Transformation - Woodbury

by	chk.	date	scale	sheet size
----	------	------	-------	------------

kc KC 09.03.2023 1:200 A1

title Woodbury
Proposed elevations
Sheet 4

status	job no. / dsg. no.	revision
--------	--------------------	----------

P 7035W L(2-)13 04