


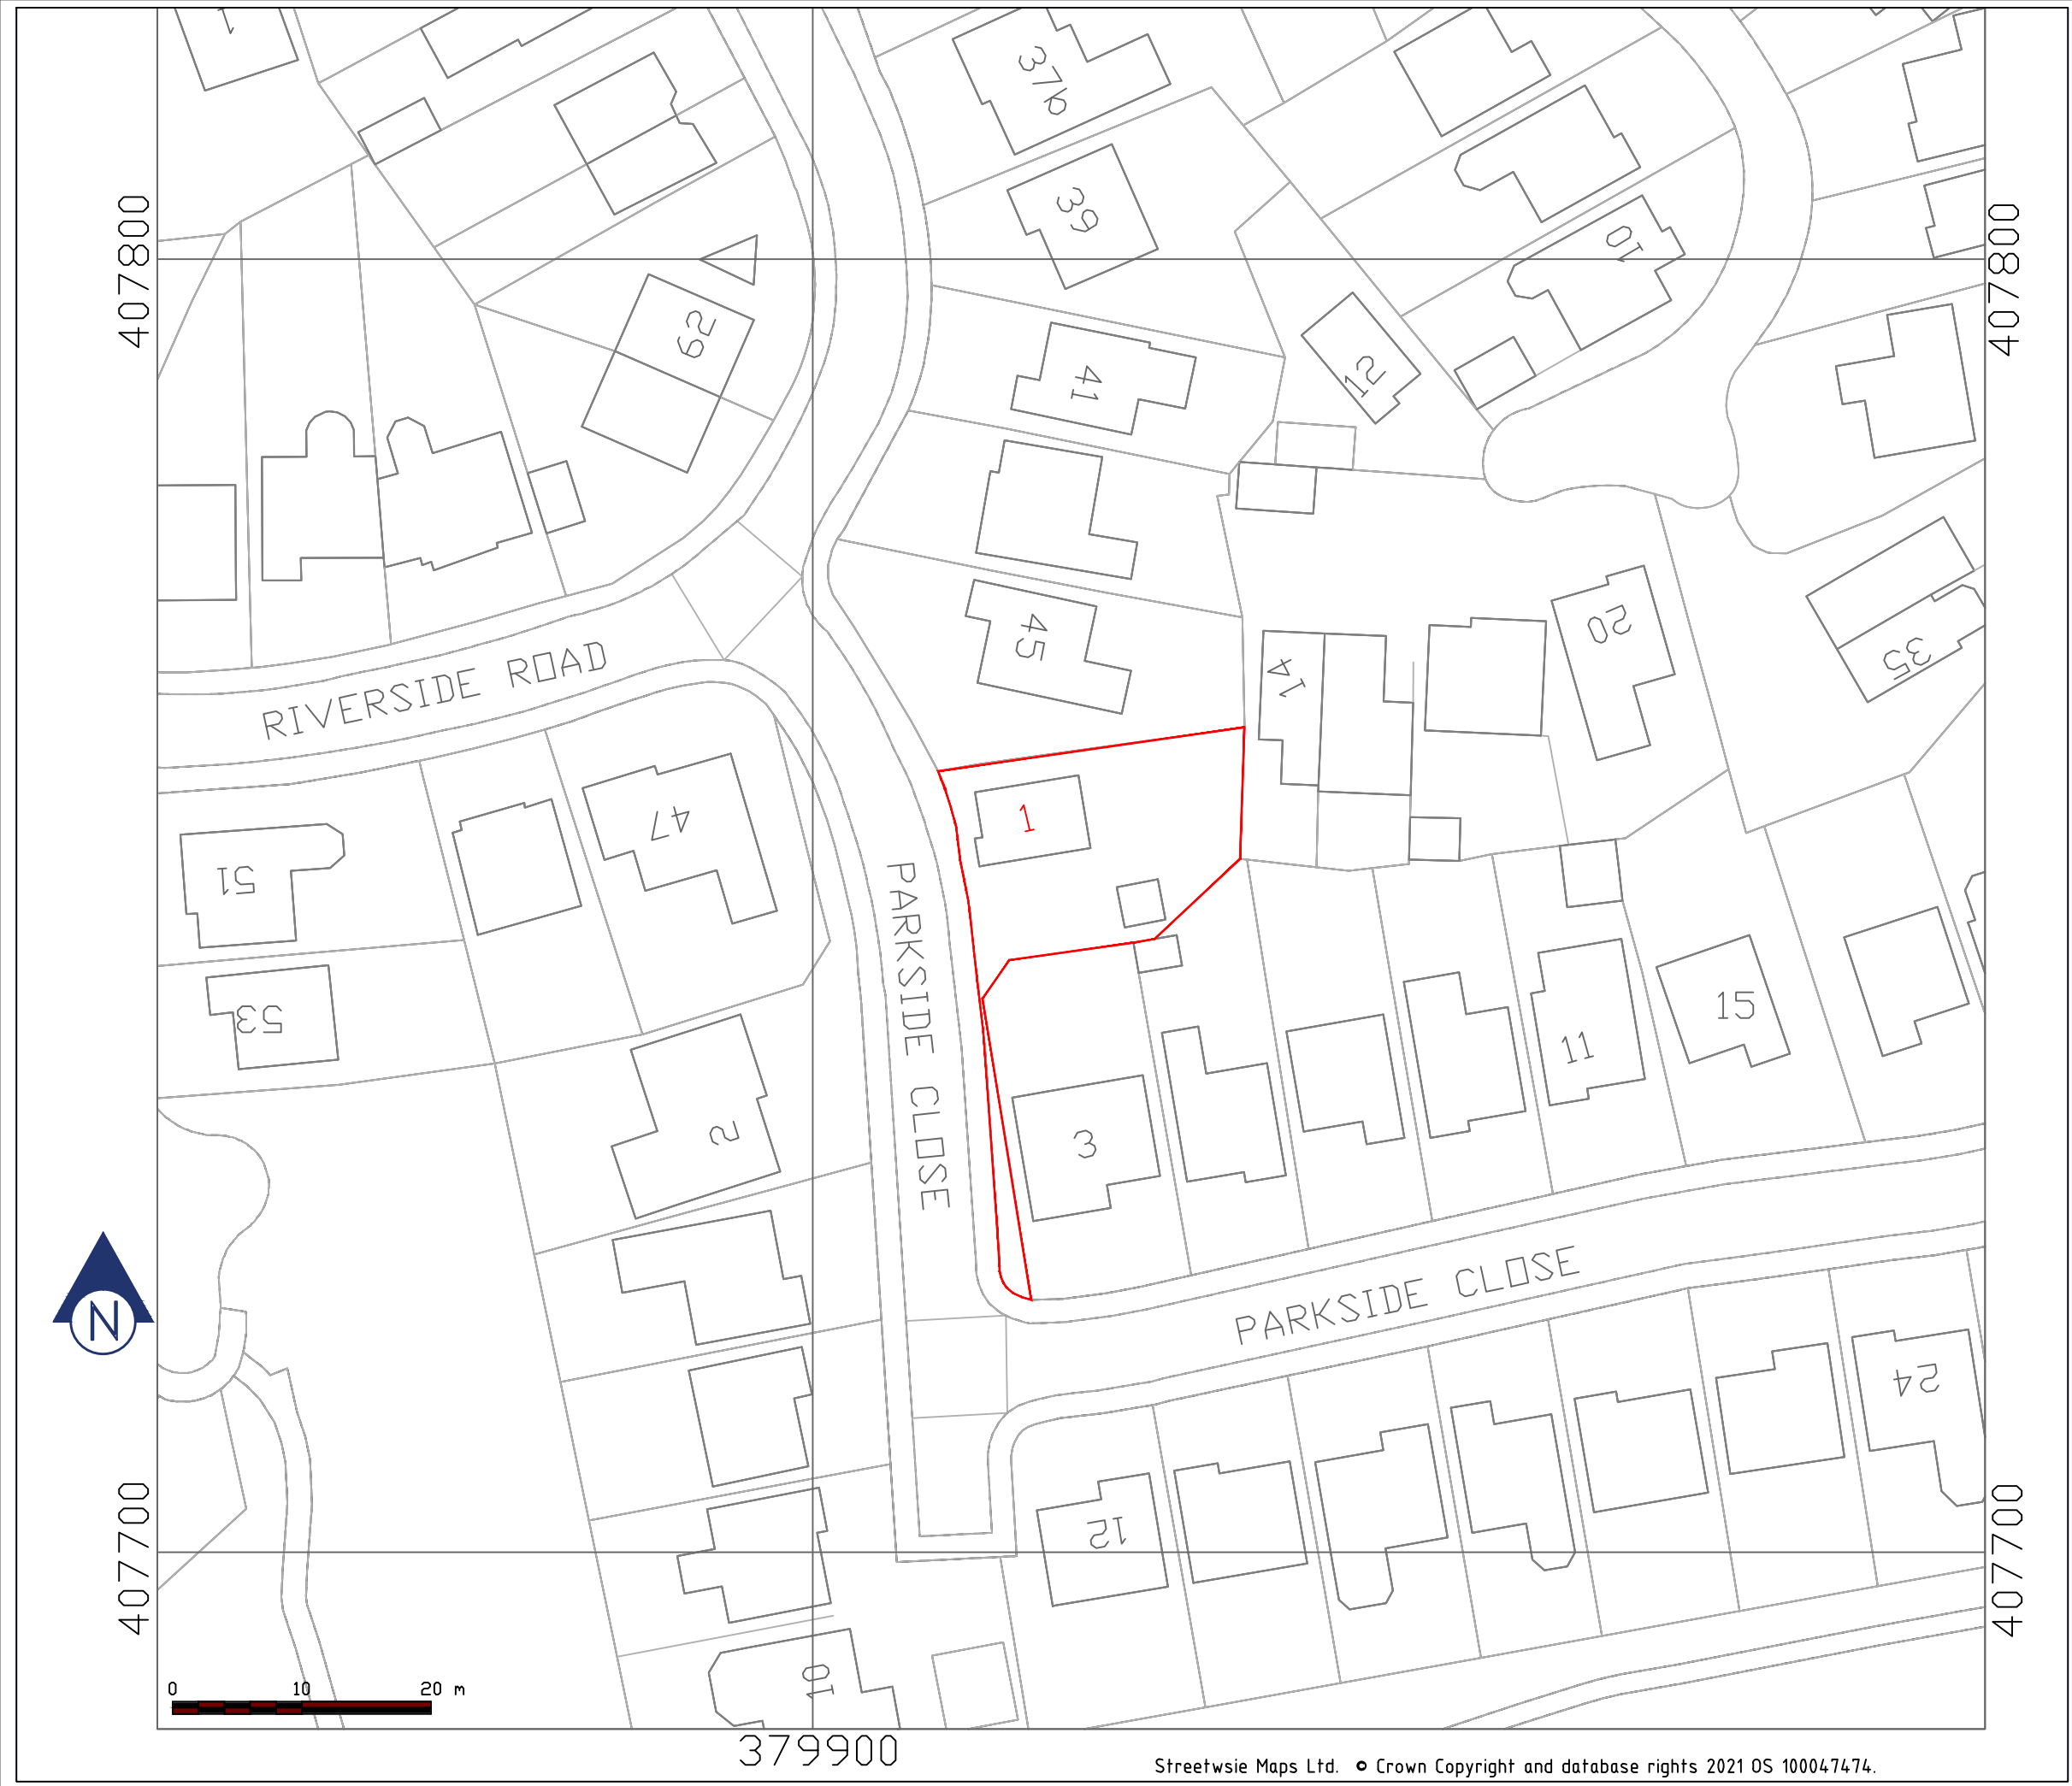

LEGEND

APPLICATION BOUNDARY

Rev.	Amendment	Date
Site 1 PARKSIDE CLOSE RATCLIFFE, BURY		
Title DOUBLE STOREY EXTENSION PLANNING APPLICATION LOCATION PLAN		
Binu Kurian HND, BSc(Hons), MCIOB Civil Engineer & Construction Manager 106 Manor Drive Upton, Ch49 4LN Ph.07828074791		
A3	Drg. No. SS 01	Rev. 0
Drawn	Binu	Scale 1:500
Date		07.12.21