


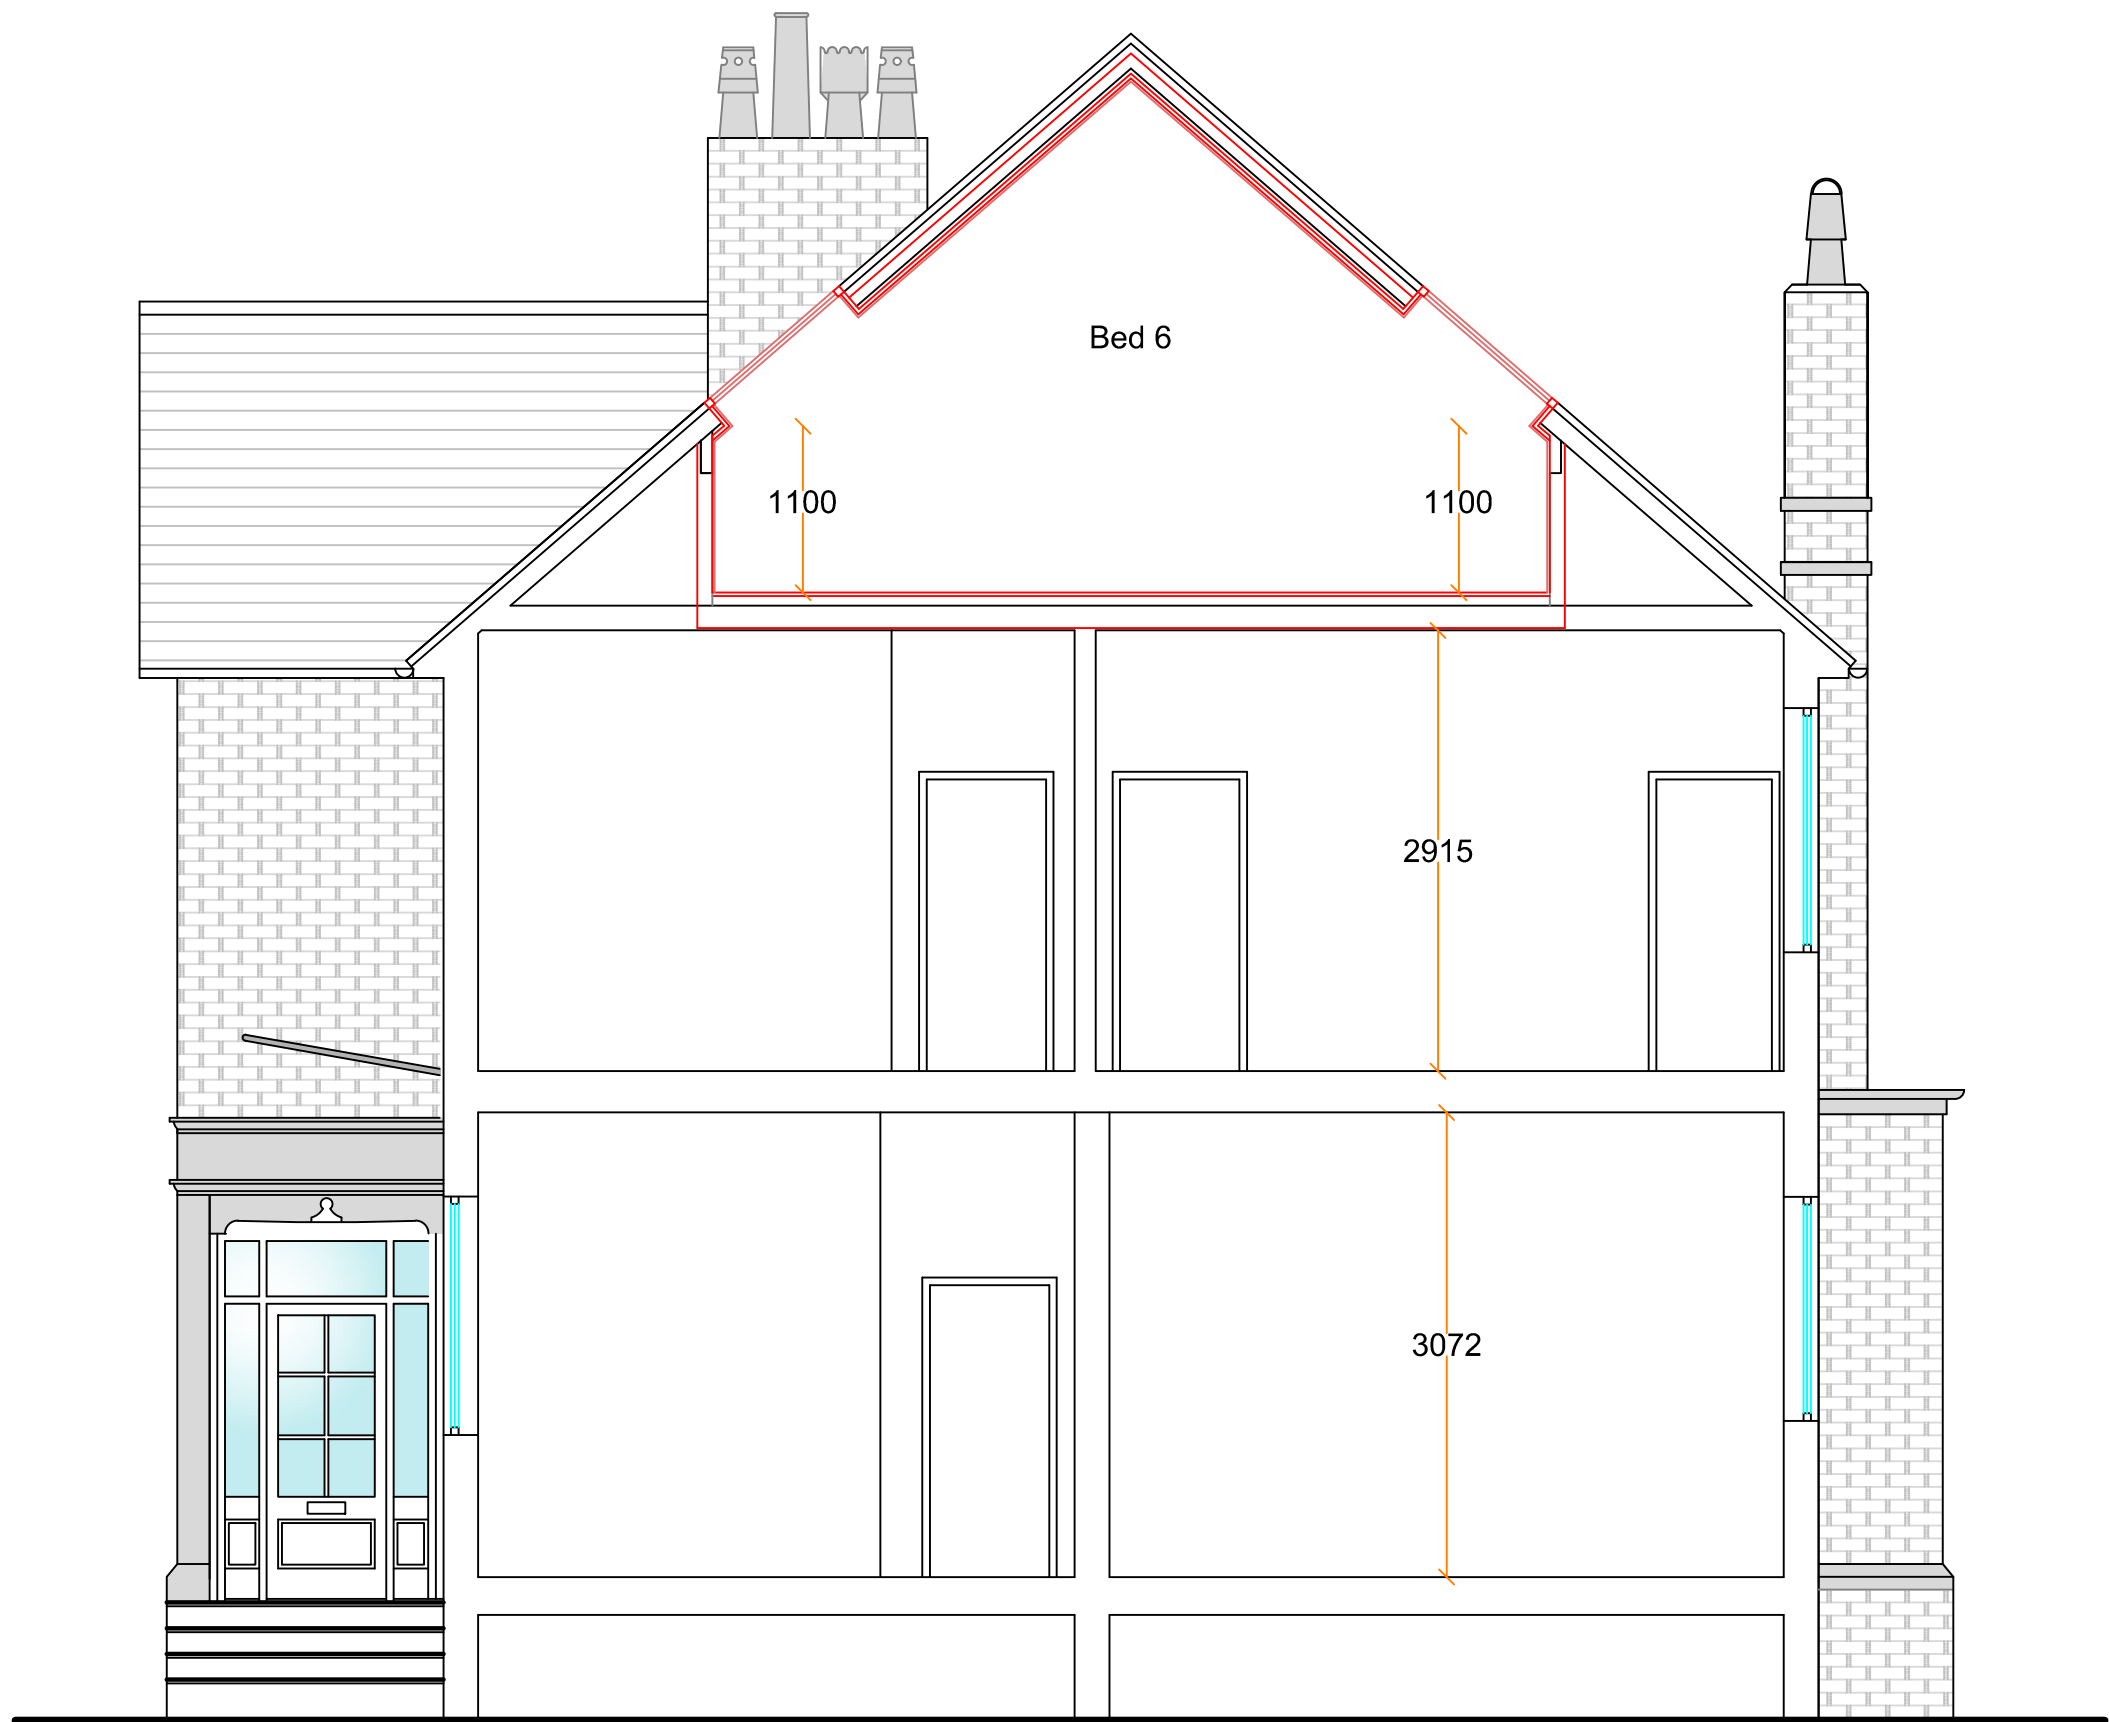

Section
-as proposed-

rev	date	description
B	15/05/23	layout amended
A	04/05/23	section amended
rev	date	description
client		

Brian Acklam

project

Proposed Alterations
2 Deyne Avenue
Prestwich,
Manchester, M25 1EJ

Typical Section
- as proposed -

scale
1:50 @ A3

date
March 2023

drawing No.
23.3634-12

rev.
B