




Location of proposed footpath reinstatement (1:100)

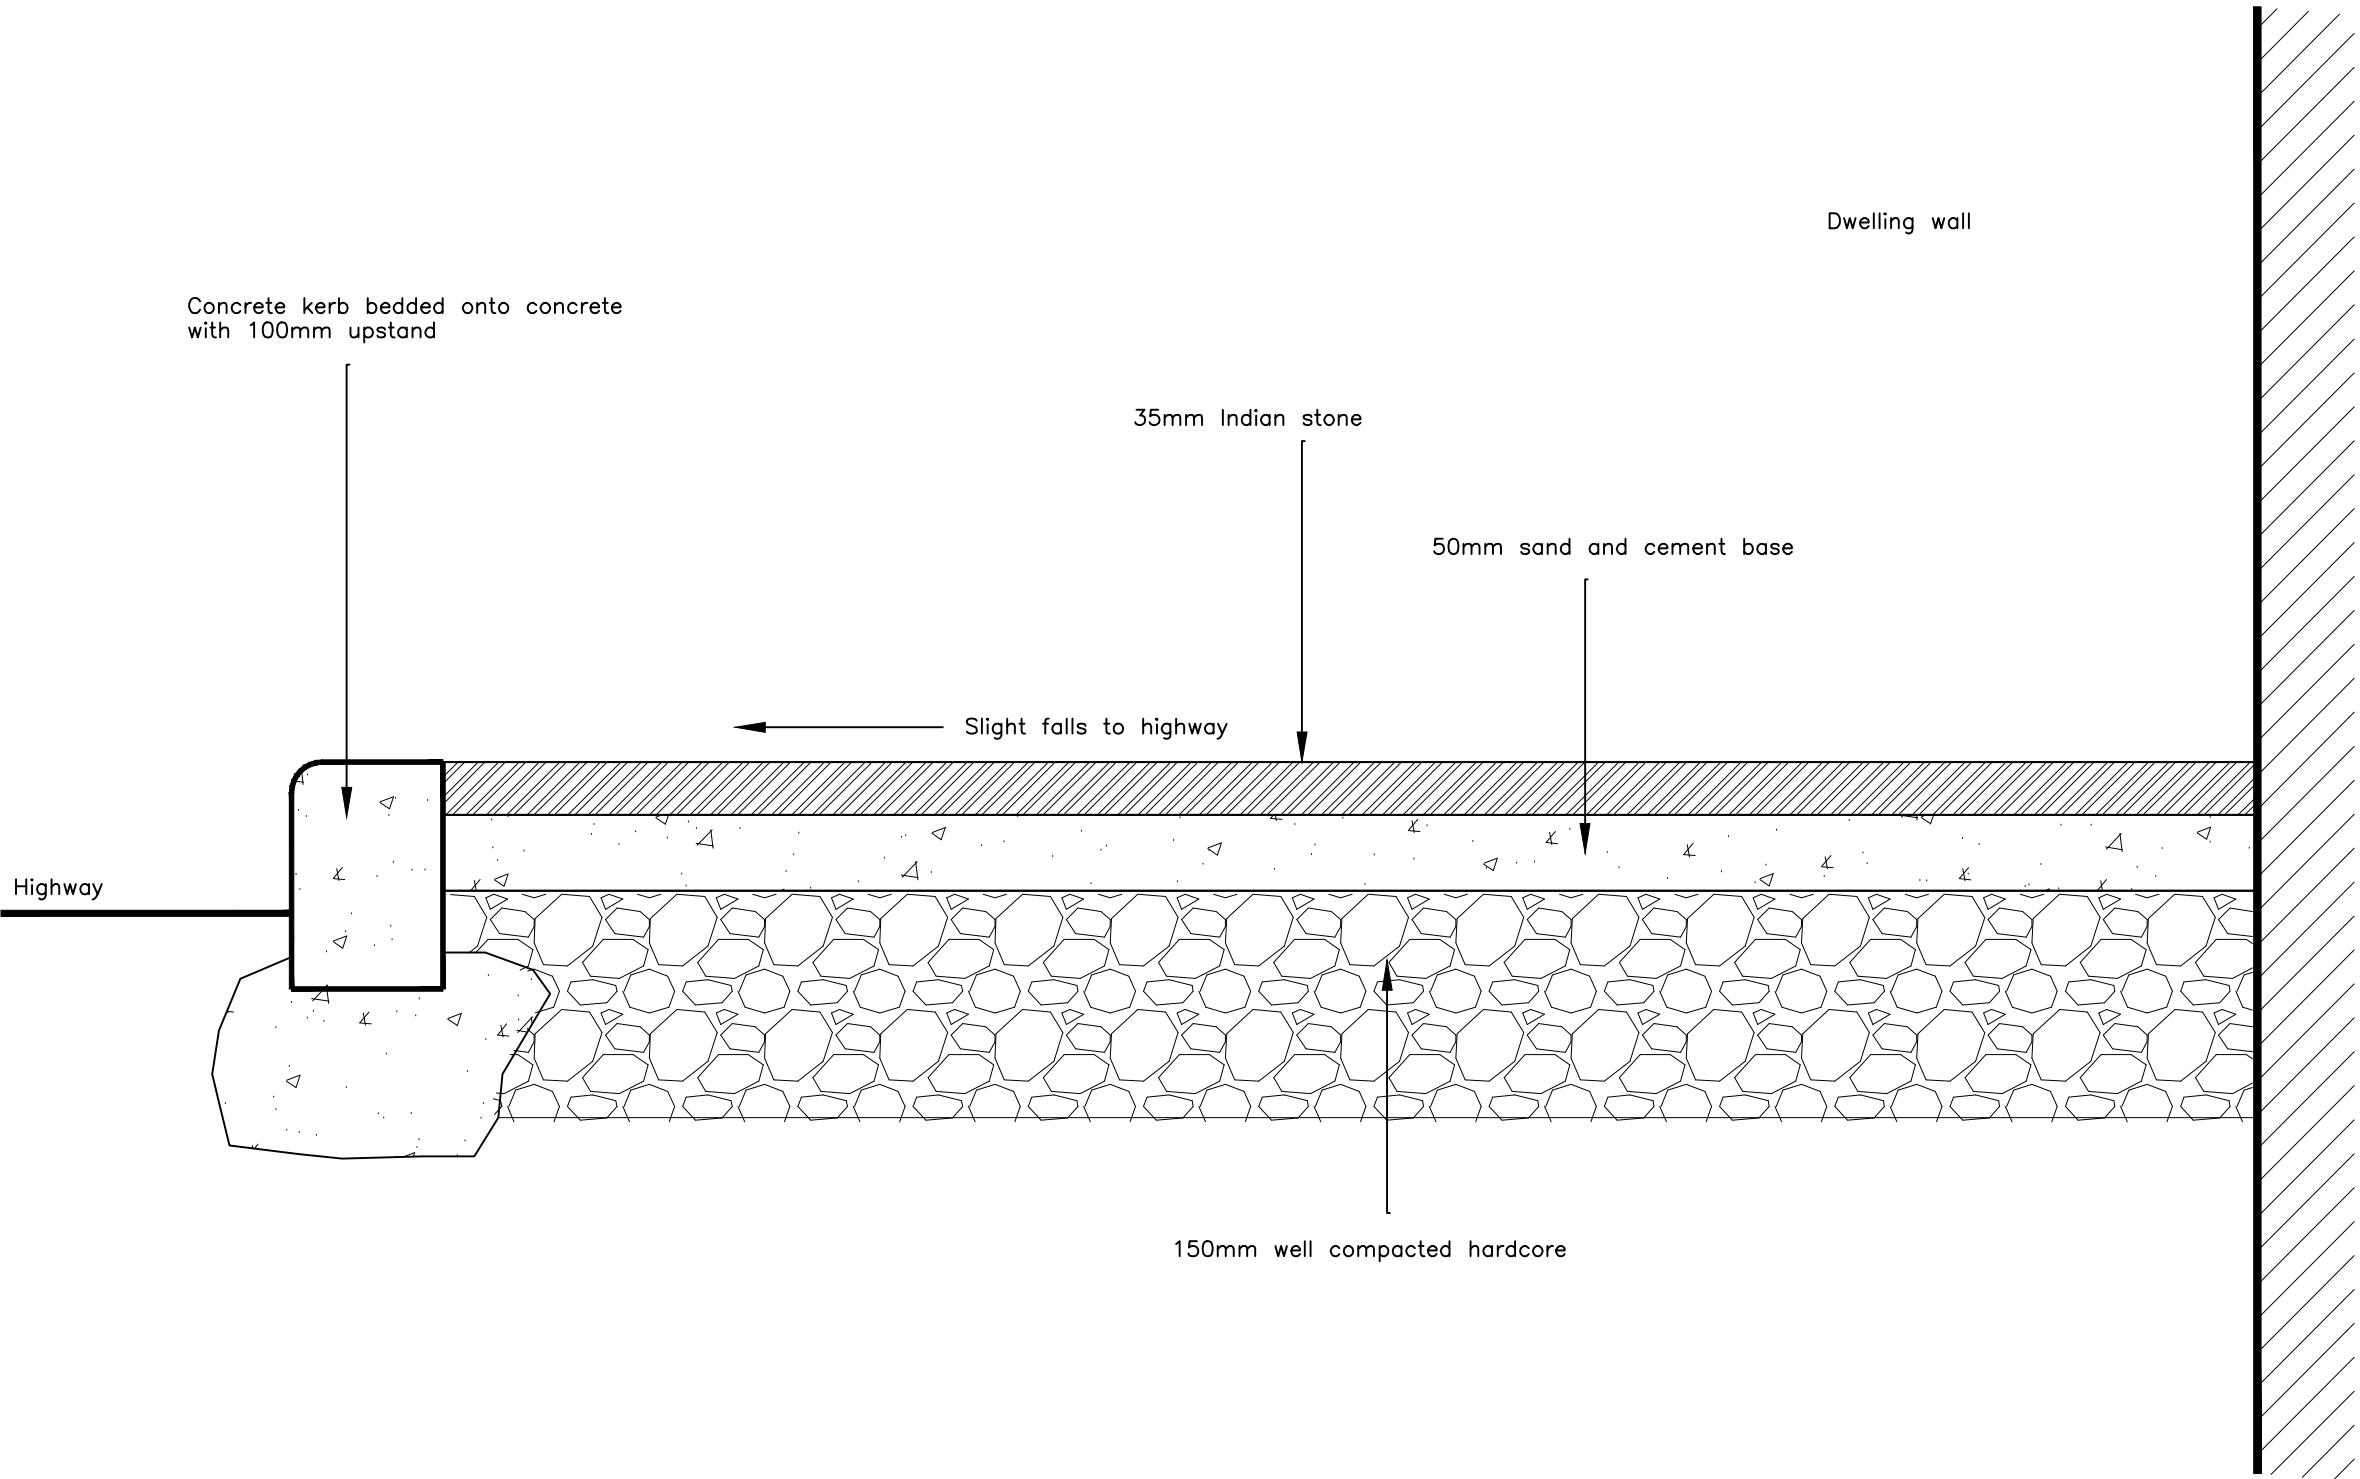

Section through proposed footpath construction (1:2)

Client			
Andrew Warburton			
Project			
Erection of Residential Dwellings at 16-18 Paradise Street, Ramsbottom BLO 9BS			
Job No.	Area	File Ref	
2022-36			
Title			
Footpath details			
2022/36-08			rev. A
Date	Drn.	Scale	Checked
10.03.22	B. Edmondson	AS Noted	

eds
edmondson
design services

20 Fernhill Drive
Stacksteads, Bacup
Lancashire
OL13 8JS
tel 01706 870944
mob: 07528809176
e:info@eds20.co.uk