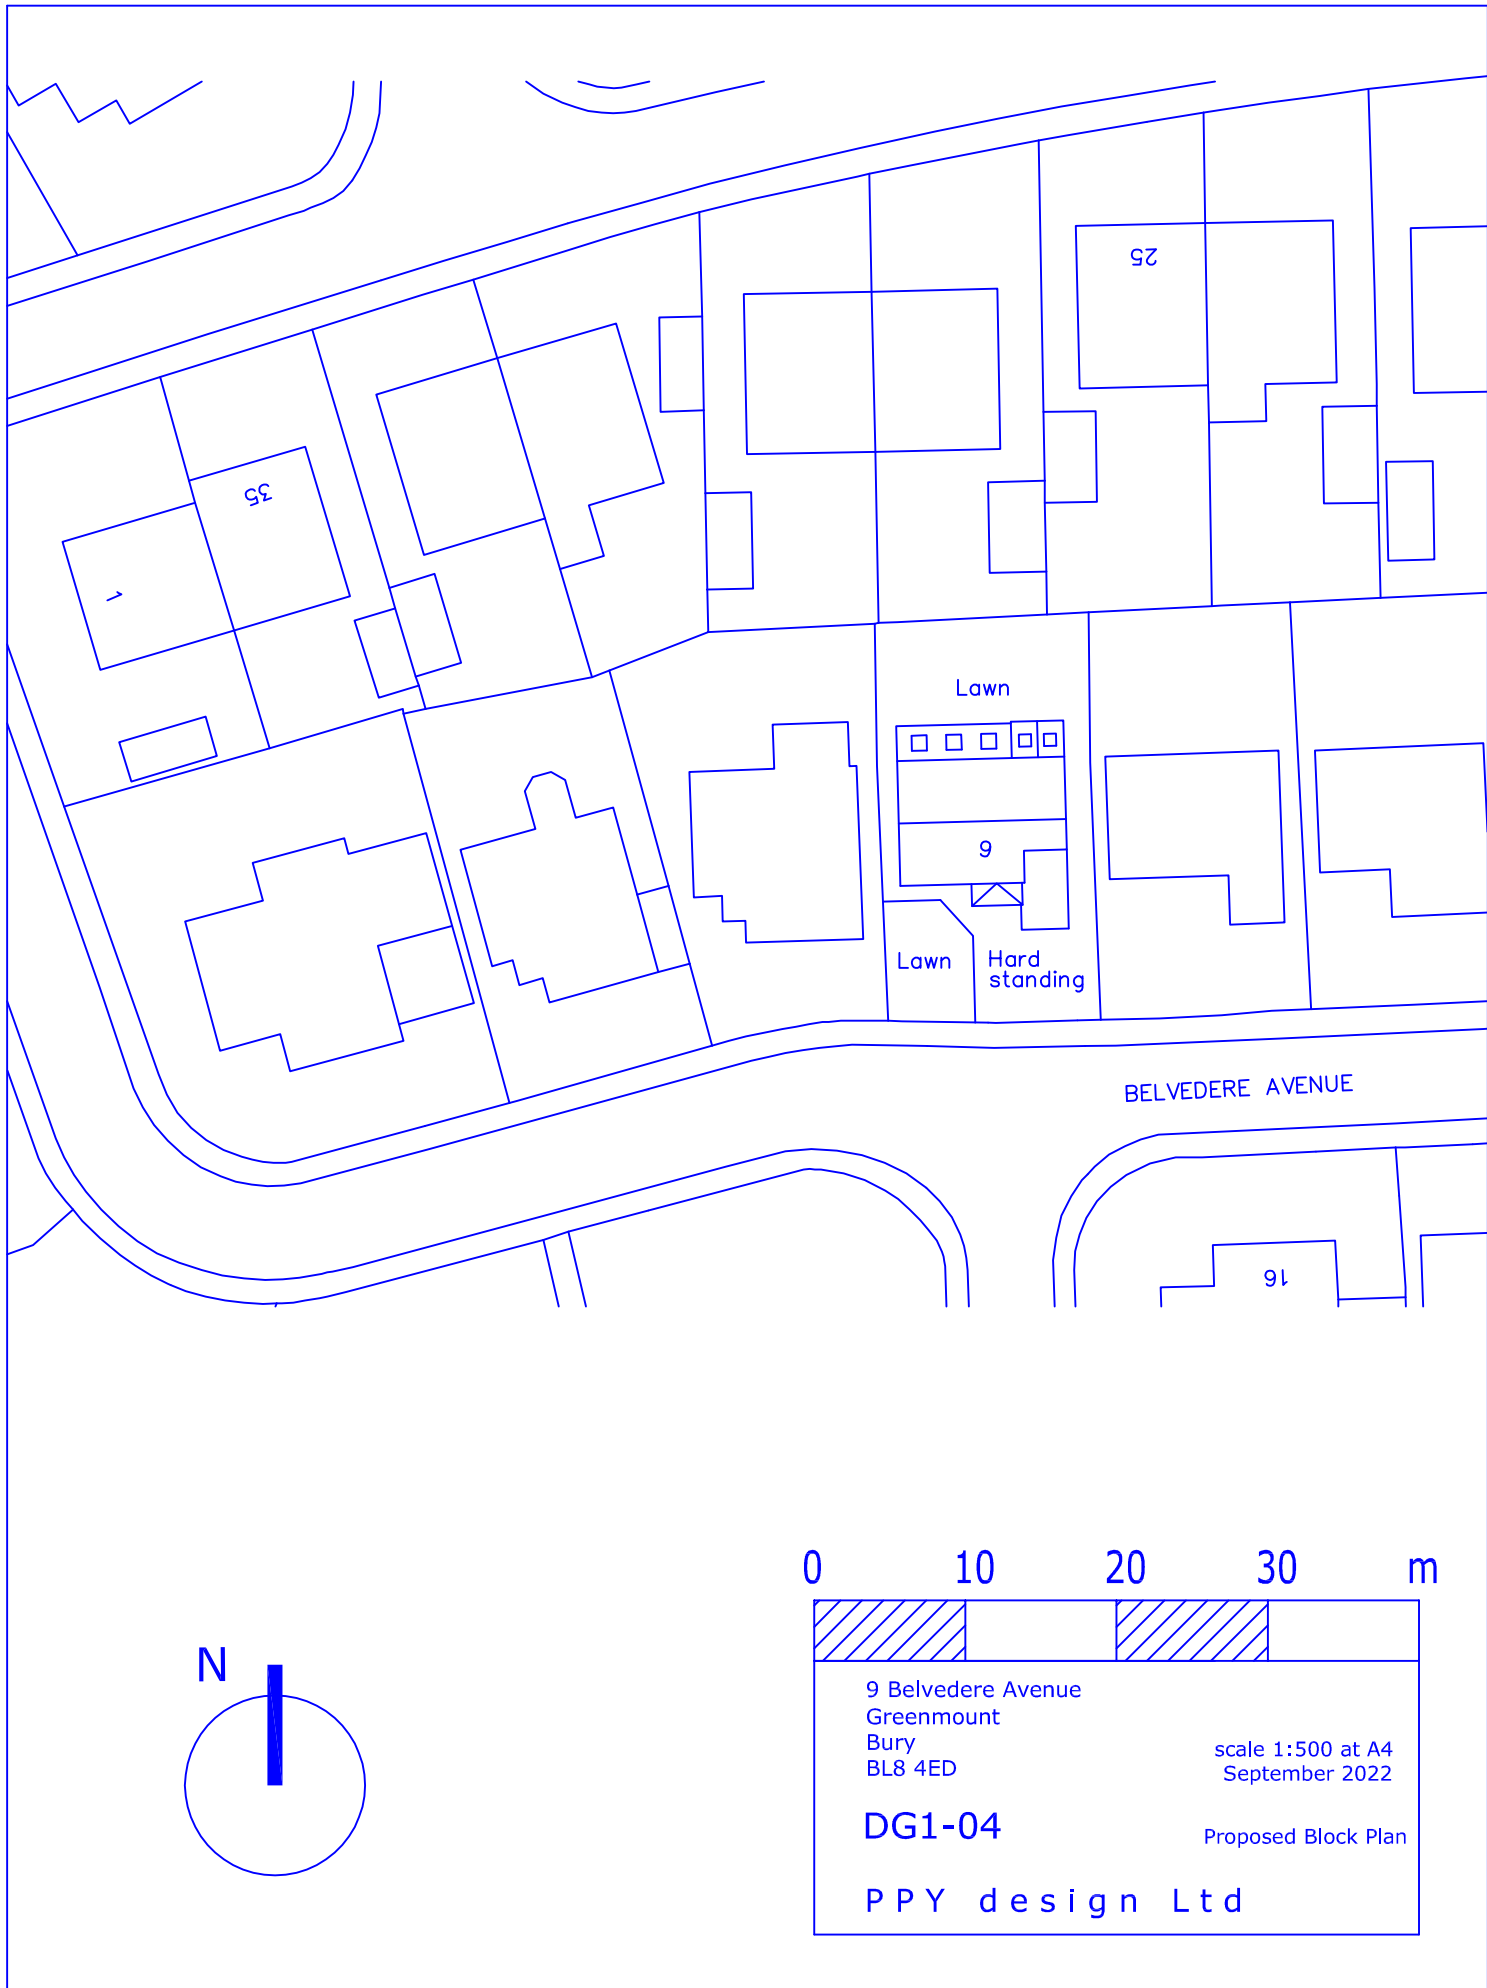


0 10 20 30 m

9 Belvedere Avenue Greenmount Bury BL8 4ED	scale 1:500 at A4 September 2022
DG1-04	Proposed Block Plan
P P Y design Ltd	