



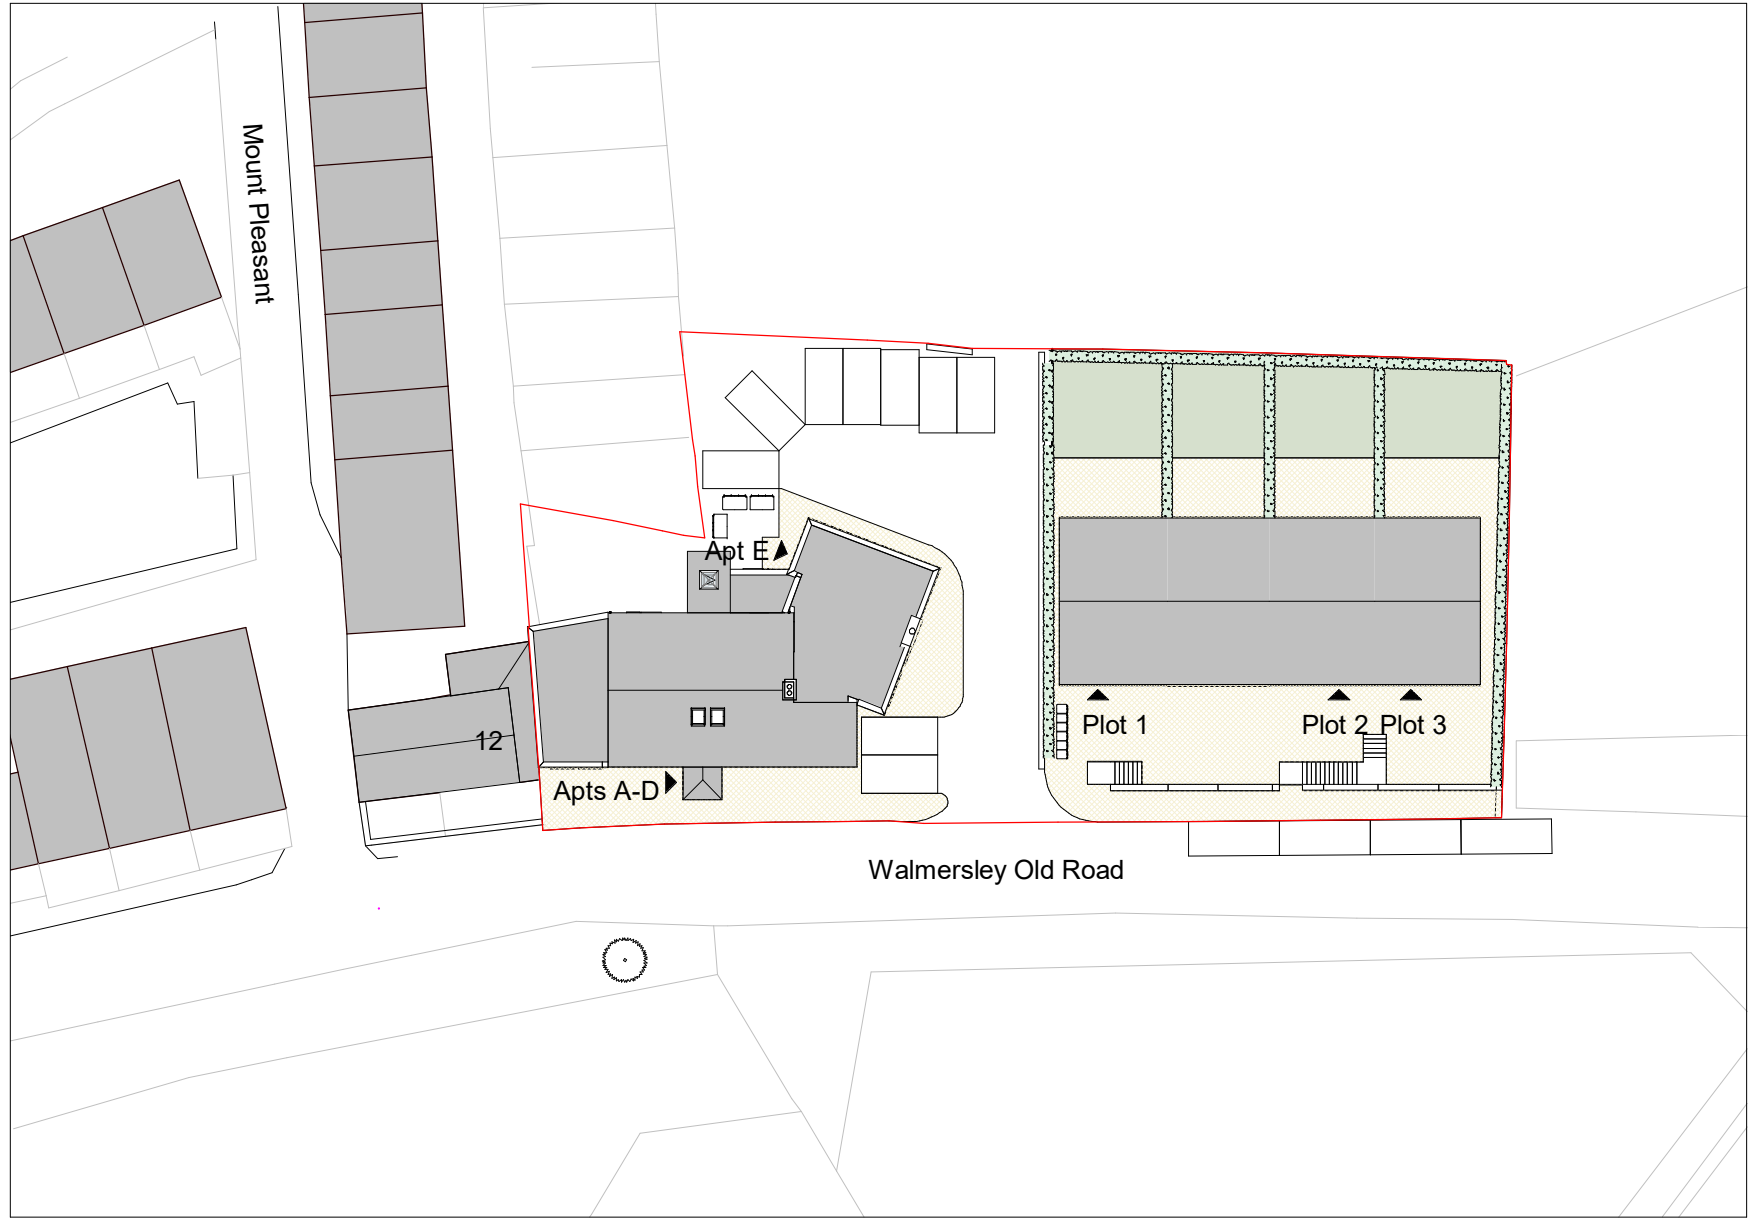


1. Site - Block Plan
1 : 500

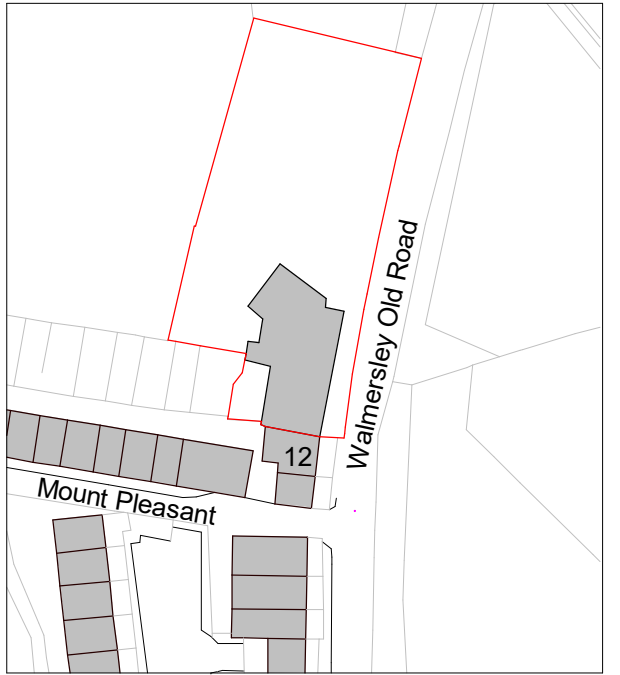

2. Site - Location Plan
1 : 1250

Legend - Boundaries

- Site Boundary
- Site Ownership

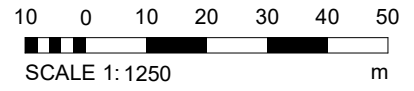

		8	Drafting amendments	SP	26/01/24
		7	Drafting tweaks	SP	10/05/23
		6	Site levels redesign	SP	05/05/23
		5	3 House Scheme	SP	04/04/23
		4	Revised Scheme	SP	17/02/23
		3	Planning Submission	SP	04/10/21
		2	Site wall omitted.	SP	23/01/20
		1	Planning Amendments	SP	17/01/20
		REV	DESCRIPTION	BY	DATE
PROJECT	SCALE @ A3		DATE		DRAWN BY
The Lord Raglan - Site Model		As indicated	03 Apr 2019		SP
CLIENT	STATUS				
City View Estates		Planning			
TITLE	PROJECT NO.		DRAWING NO.		REV.
Site - Location and Block Plan		DA18037.0. 001.		8	
 DEBTAL ARCHITECTURE www.debtal.co.uk		NOTES			
		© COPYRIGHT - ALL RIGHTS RESERVED. THIS DRAWING MUST NOT BE REPRODUCED WITHOUT PRIOR WRITTEN CONSENT. DRAWING TO BE USED FOR THE STATUS INDICATED ONLY. ALL DIMENSIONS AND SETTING OUT SHALL BE CHECKED AND CONFIRMED ON SITE. ANY DISCREPANCIES TO BE REPORTED TO THE DESIGNER PRIOR TO THE COMMENCEMENT OF ANY WORK. ALL WORK AND MATERIALS TO BE IN ACCORDANCE WITH CURRENT STATUTORY LEGISLATION, RELEVANT CODES OF PRACTICE AND BRITISH STANDARDS. ALL DIMENSIONS ON THIS DRAWING ARE IN MILLIMETRES (UNLESS OTHERWISE STATED).			