





4. Front - Proposed  
1 : 100

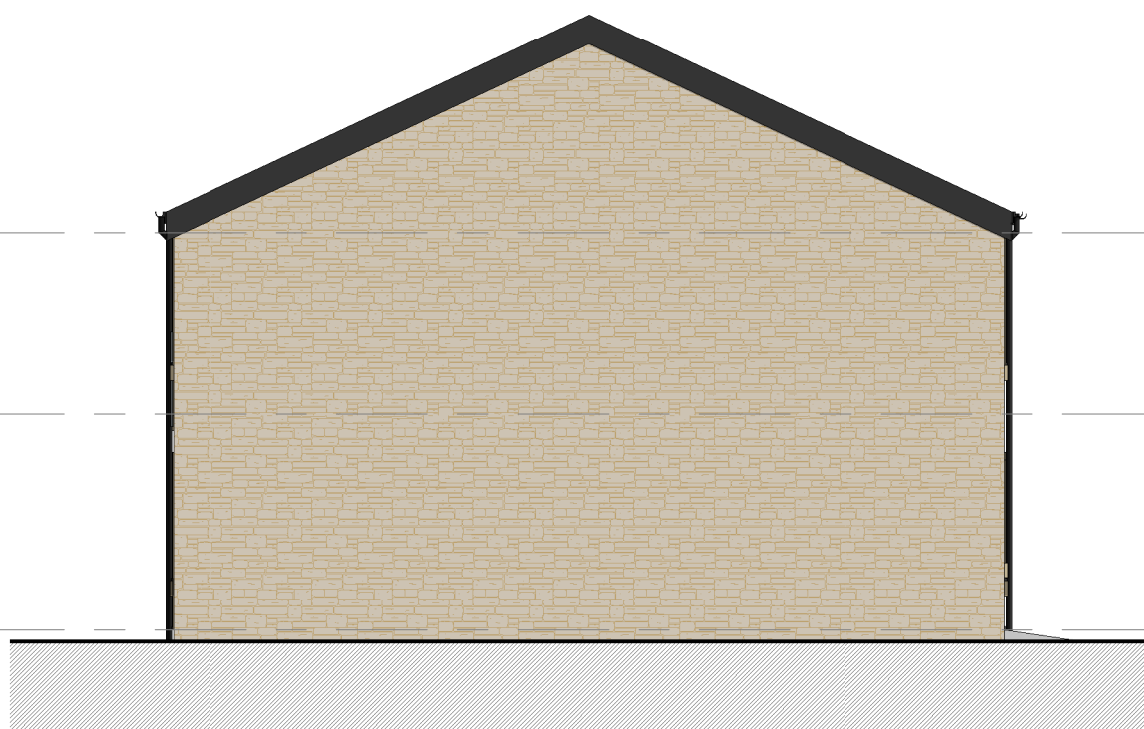


8. Left Side - Proposed  
1 : 100




5. Rear - Proposed  
1 : 100

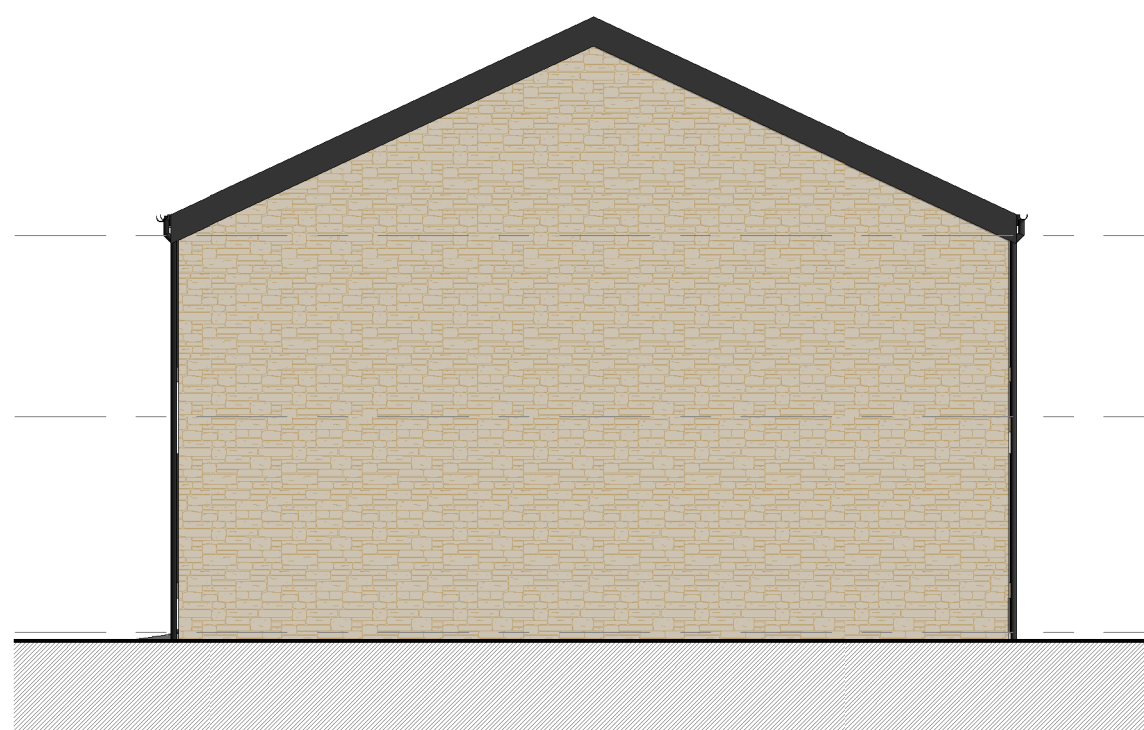


10. Right Side - Proposed  
1 : 100

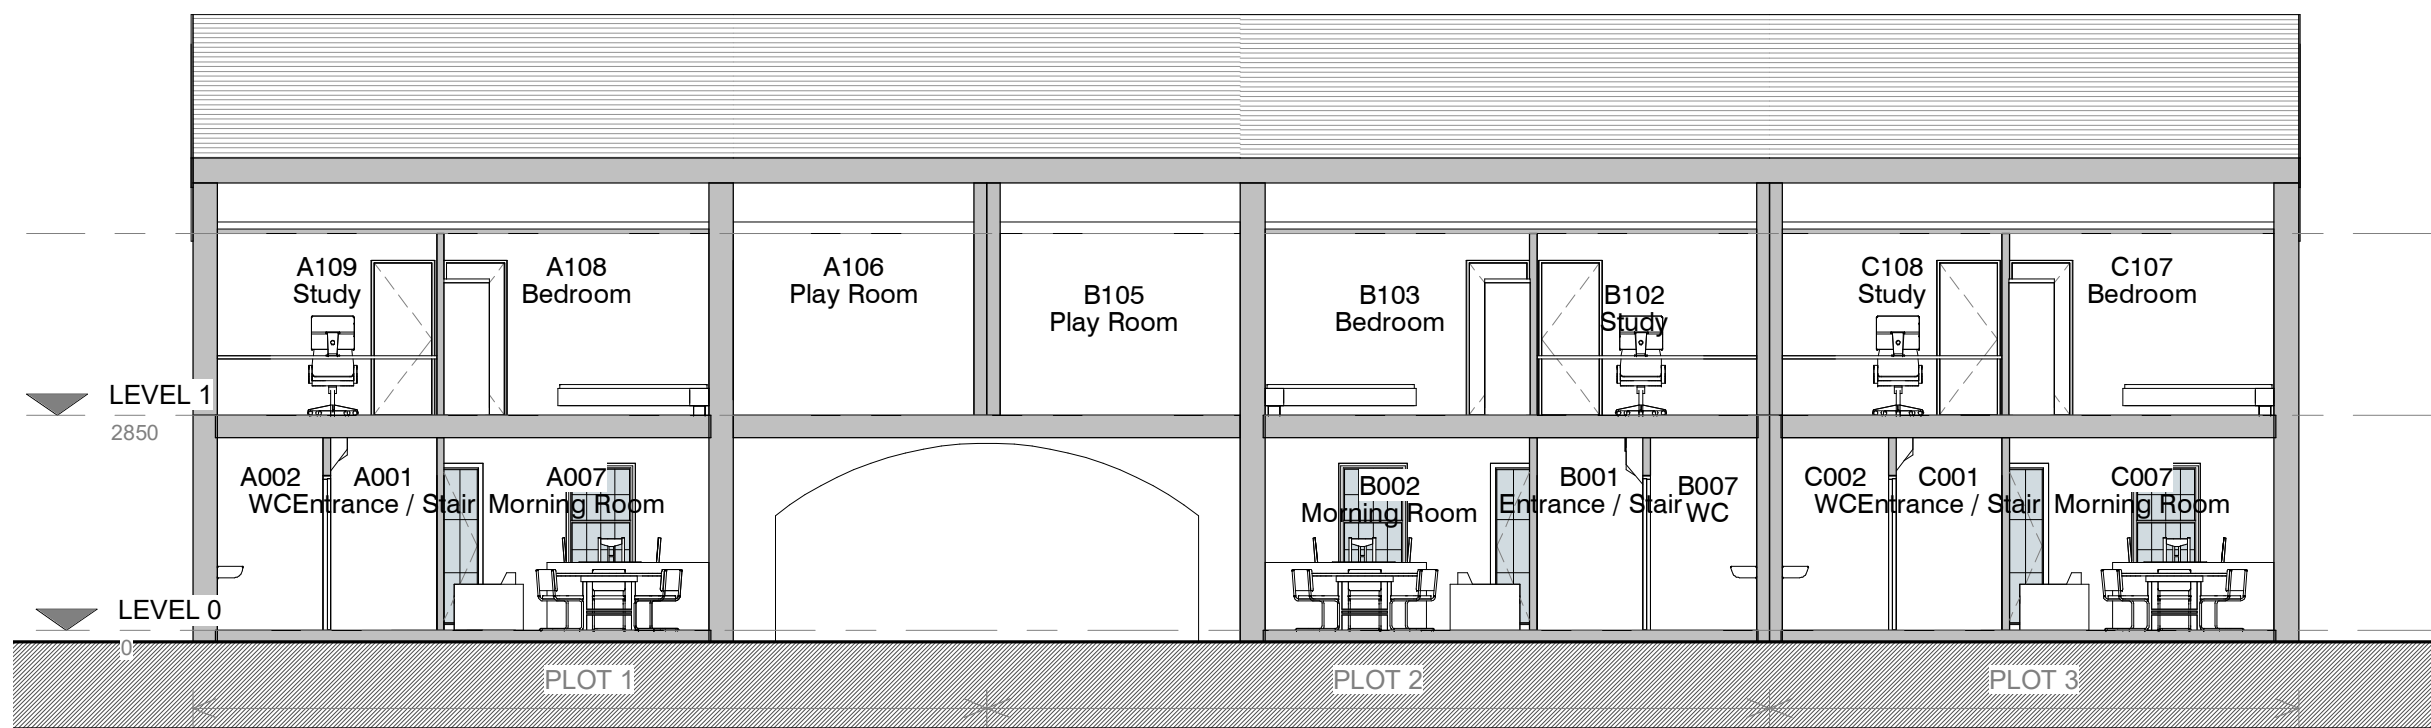


9. Section - Proposed - Long  
1 : 100

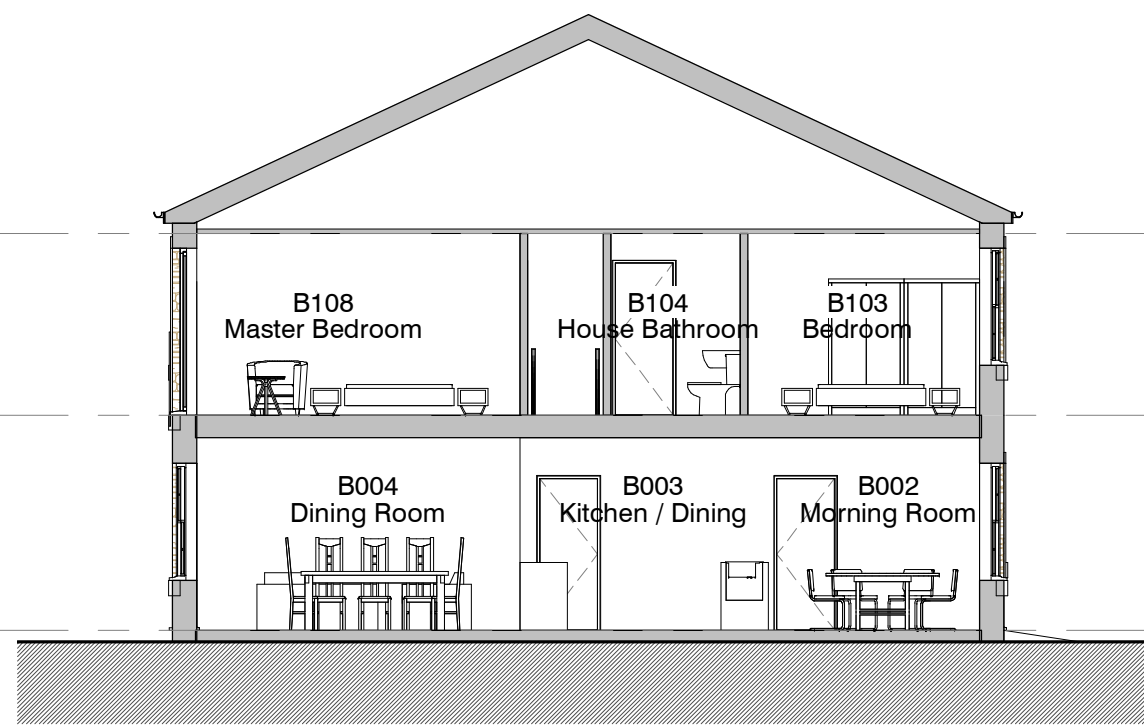

3. Section - Proposed - Short  
1 : 100

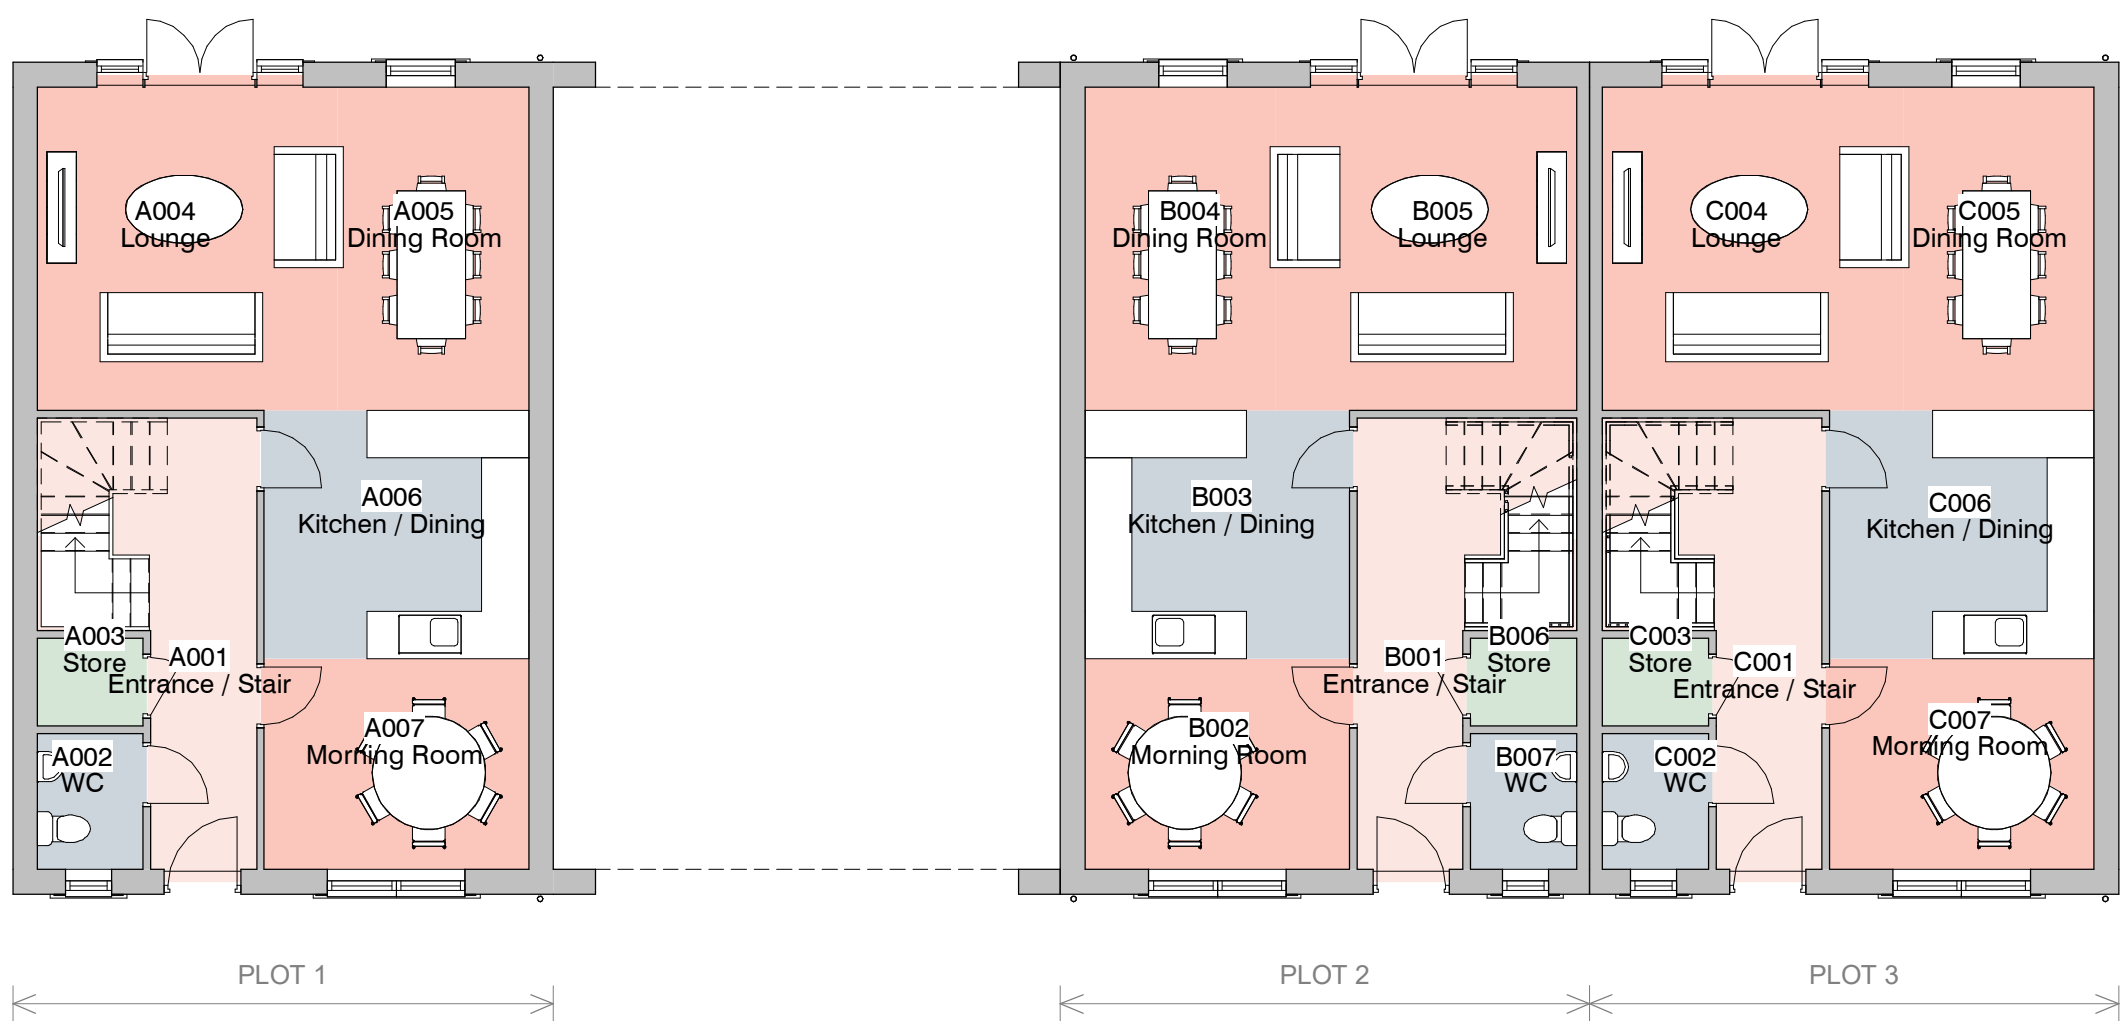

1. Level 0 - GA Proposed  
1 : 100

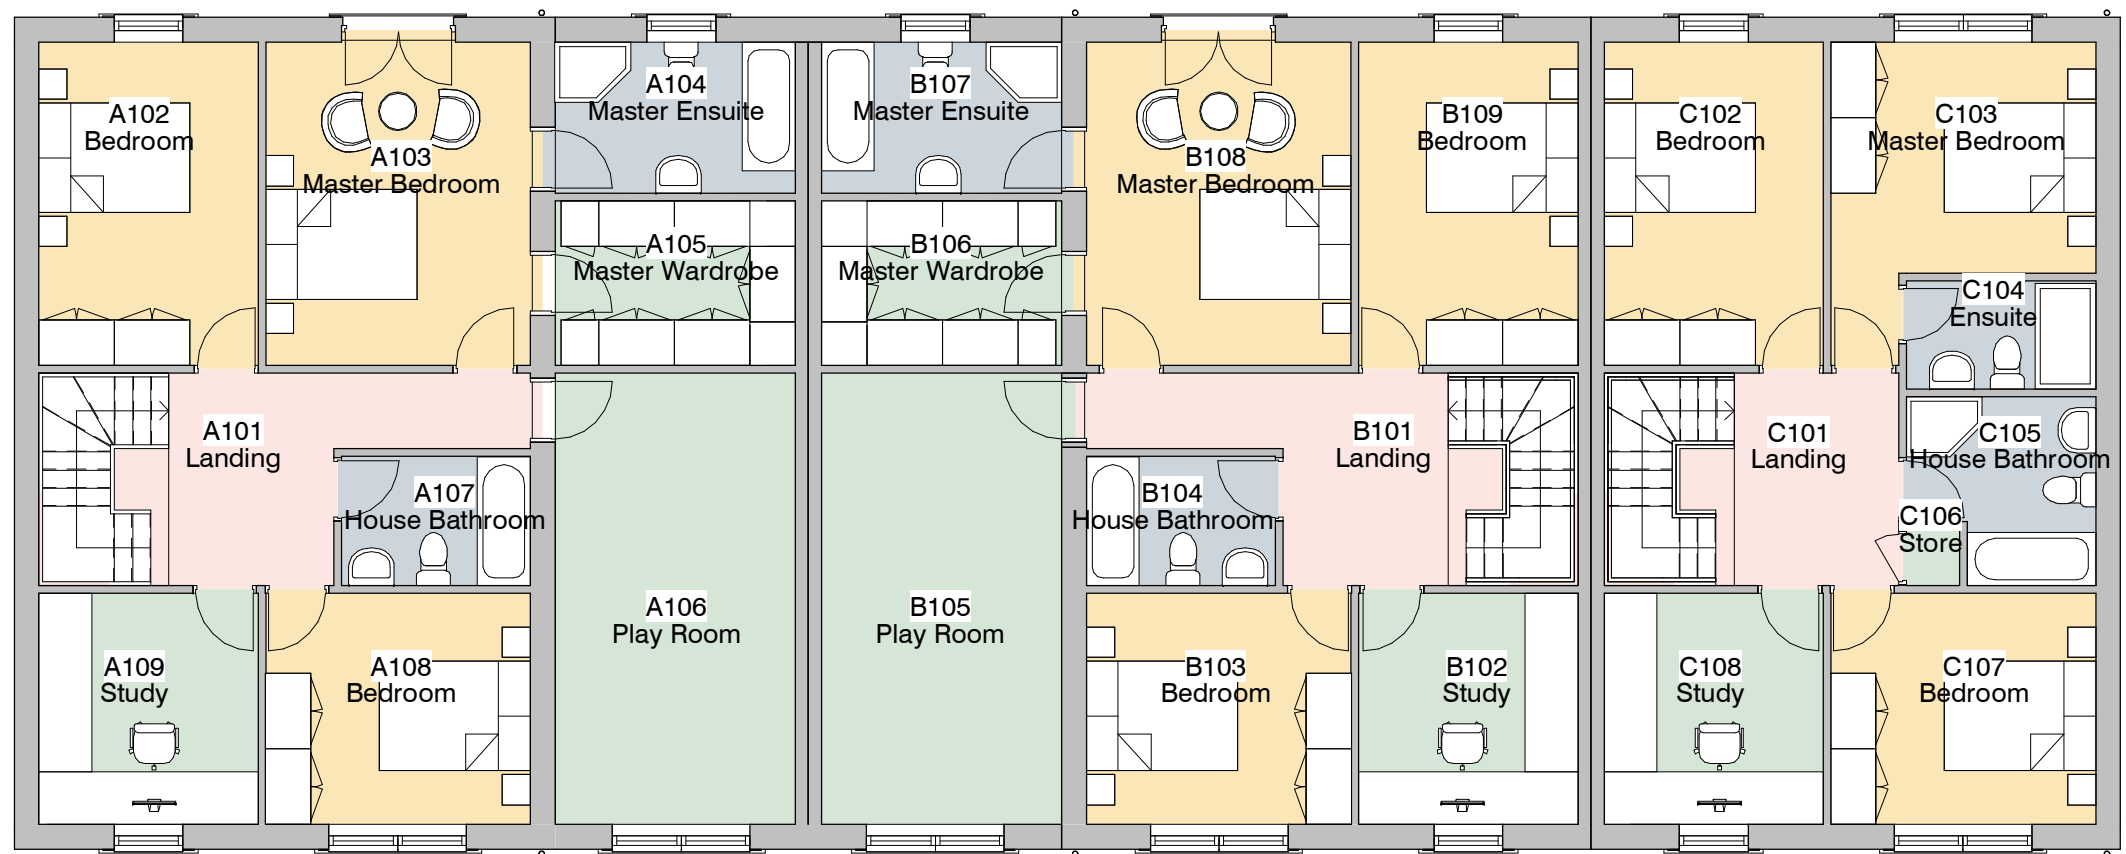

2. Level 1 - GA Proposed  
1 : 100



|             |                                            |             |      |
|-------------|--------------------------------------------|-------------|------|
| PROJECT     | The Lord Raglan - Terraced Block           |             |      |
| CLIENT      | CV Estates                                 |             |      |
| TITLE       | Proposed GA Plans, Elevations and Sections |             |      |
| PROJECT NO. | DA18037.6.                                 | DRAWING NO. | 001. |
| STATUS      | PLANNING                                   |             |      |
| DATE        | 26 JAN 2024                                | DRAWN BY    | SP   |
| REV         | DESCRIPTION                                | BY          | DATE |
| 1           | 1 : 100                                    |             |      |