



1. Front - Site - Proposed

1 : 100

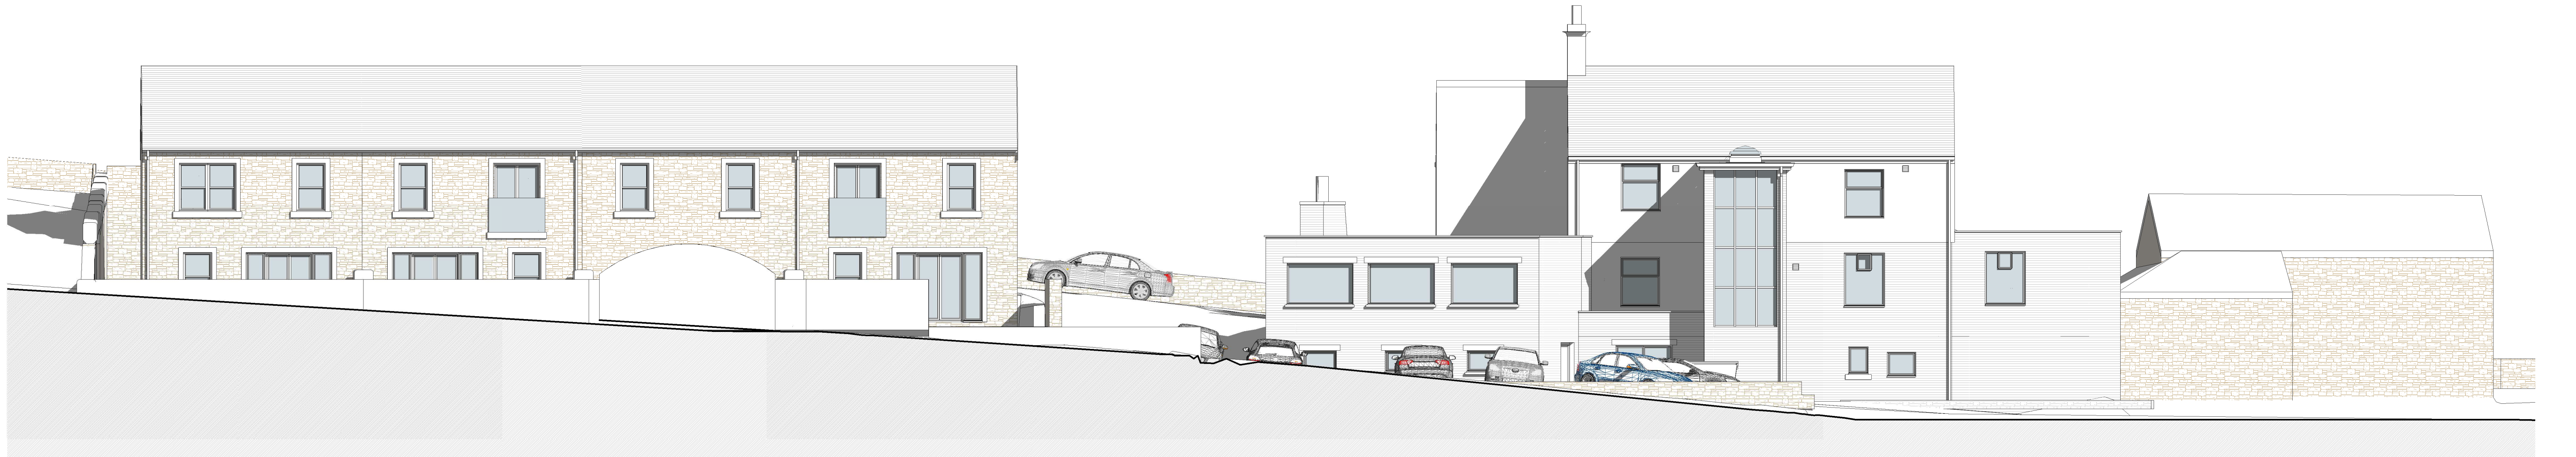


2. Rear - Site - Proposed

1 : 100

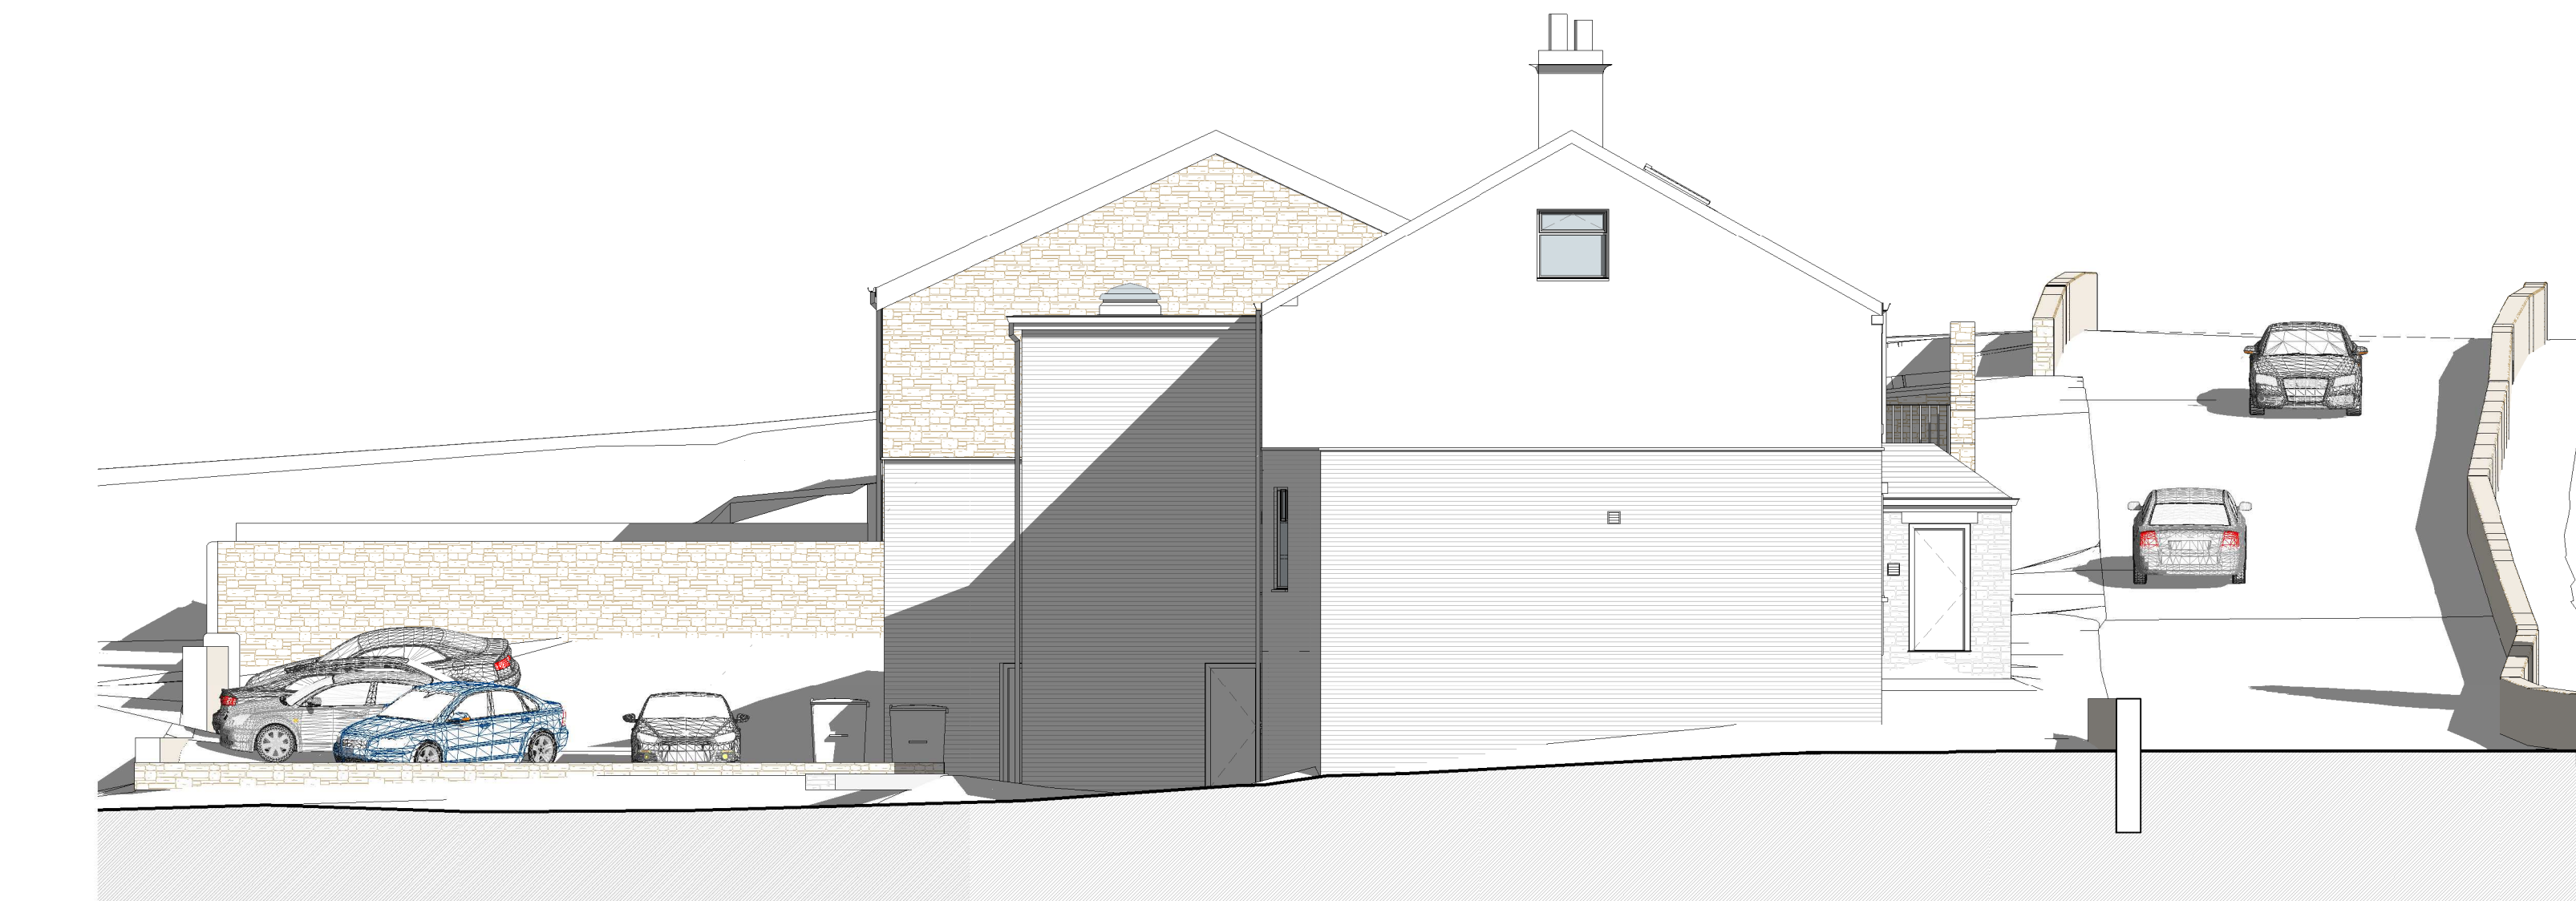


3. Left - Site - Proposed

1 : 100

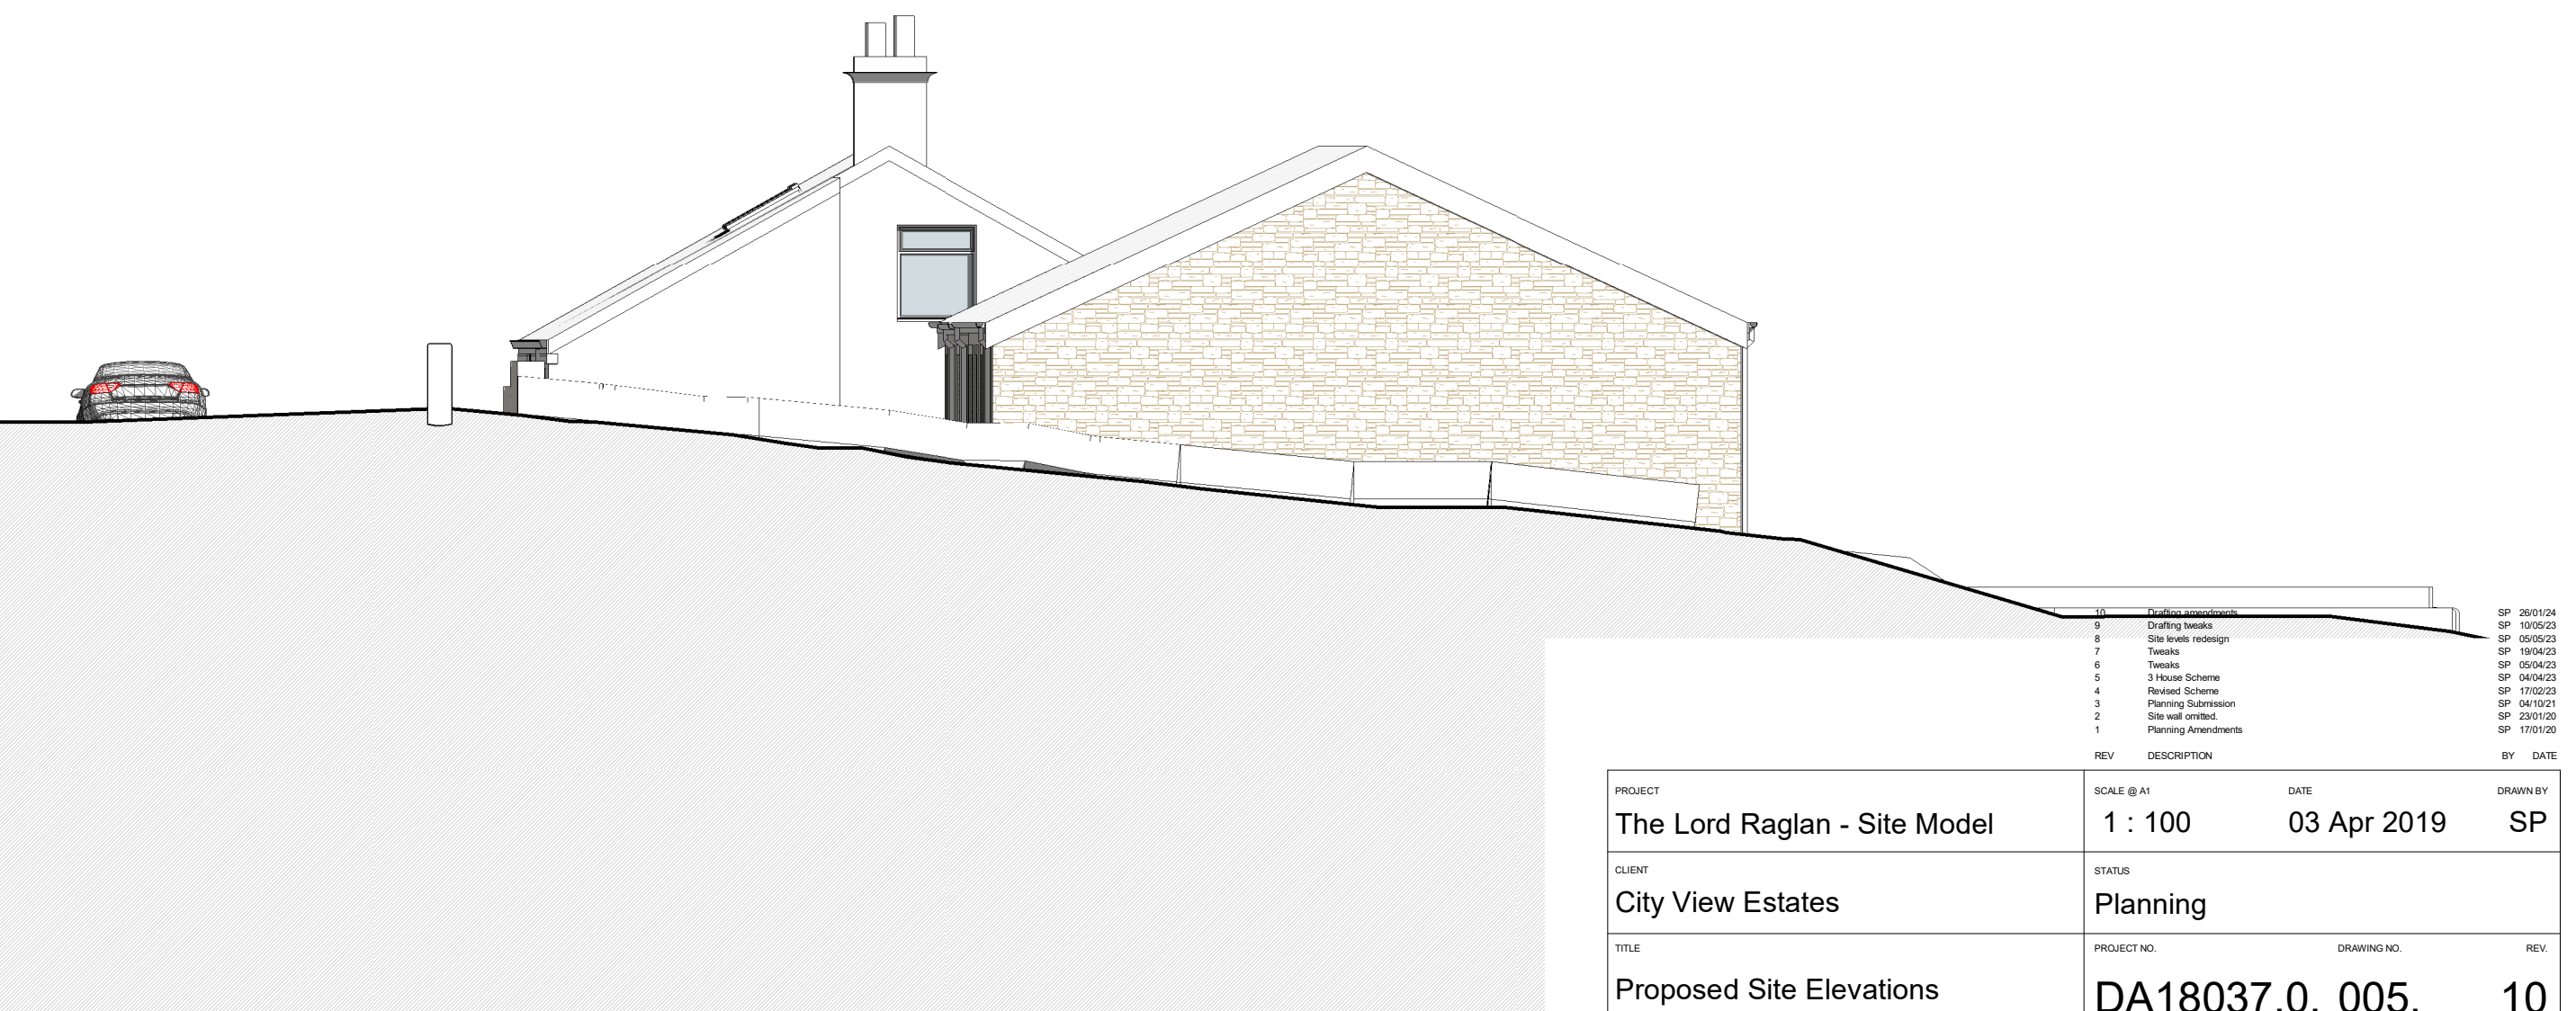

4. Right - Site - Proposed

1 : 100

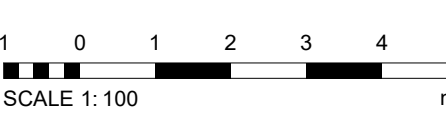

PROJECT		SCALE & A1	DATE	DRAWN BY
The Lord Raglan - Site Model		1 : 100	03 Apr 2019	SP
CLIENT		STATUS		
City View Estates		Planning		
TITLE		PROJECT NO.	DRAWING NO.	REV.
Proposed Site Elevations		DA18037.0.	005.	10
NOTES		DISCLAIMER: ALL RIGHTS RESERVED. THIS DRAWING MUST NOT BE REPRODUCED WITHOUT PRIOR WRITTEN CONSENT. ALL DIMENSIONS AND MATERIALS SHALL BE CHECKED AND CONFIRMED BY THE ARCHITECT PRIOR TO CONSTRUCTION. THE ARCHITECT SHALL BE RESPONSIBLE FOR THE ACCURACY OF THE INFORMATION PROVIDED IN THIS DRAWING. ALL DIMENSIONS SHALL BE IN METERS UNLESS OTHERWISE STATED.		