




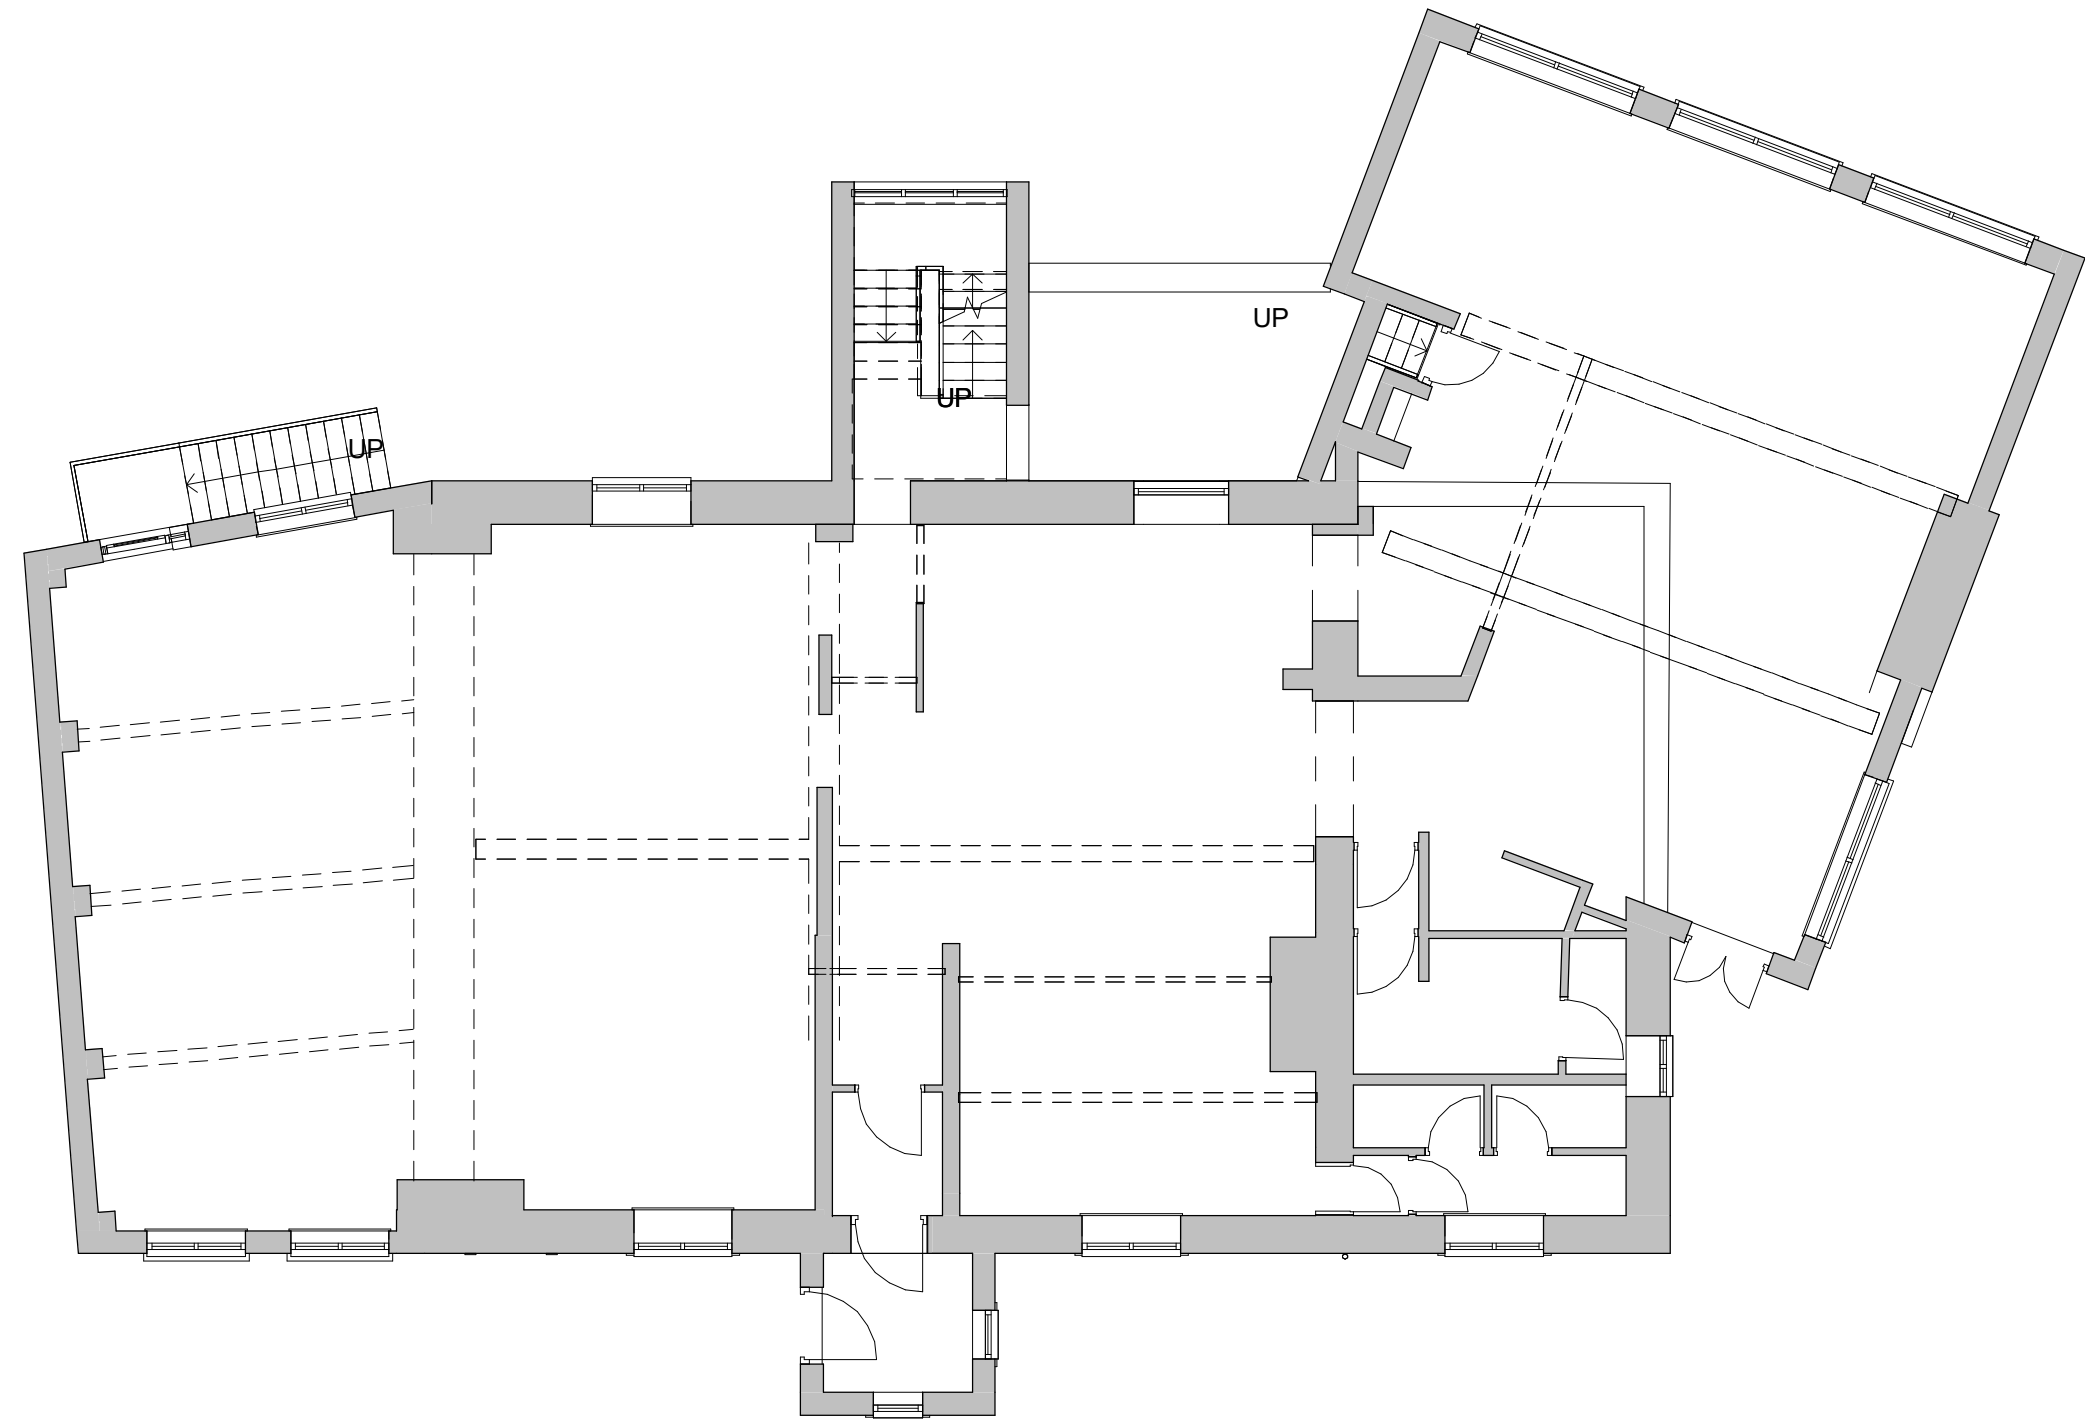


1. Level 0 - GA Existing
1 : 100

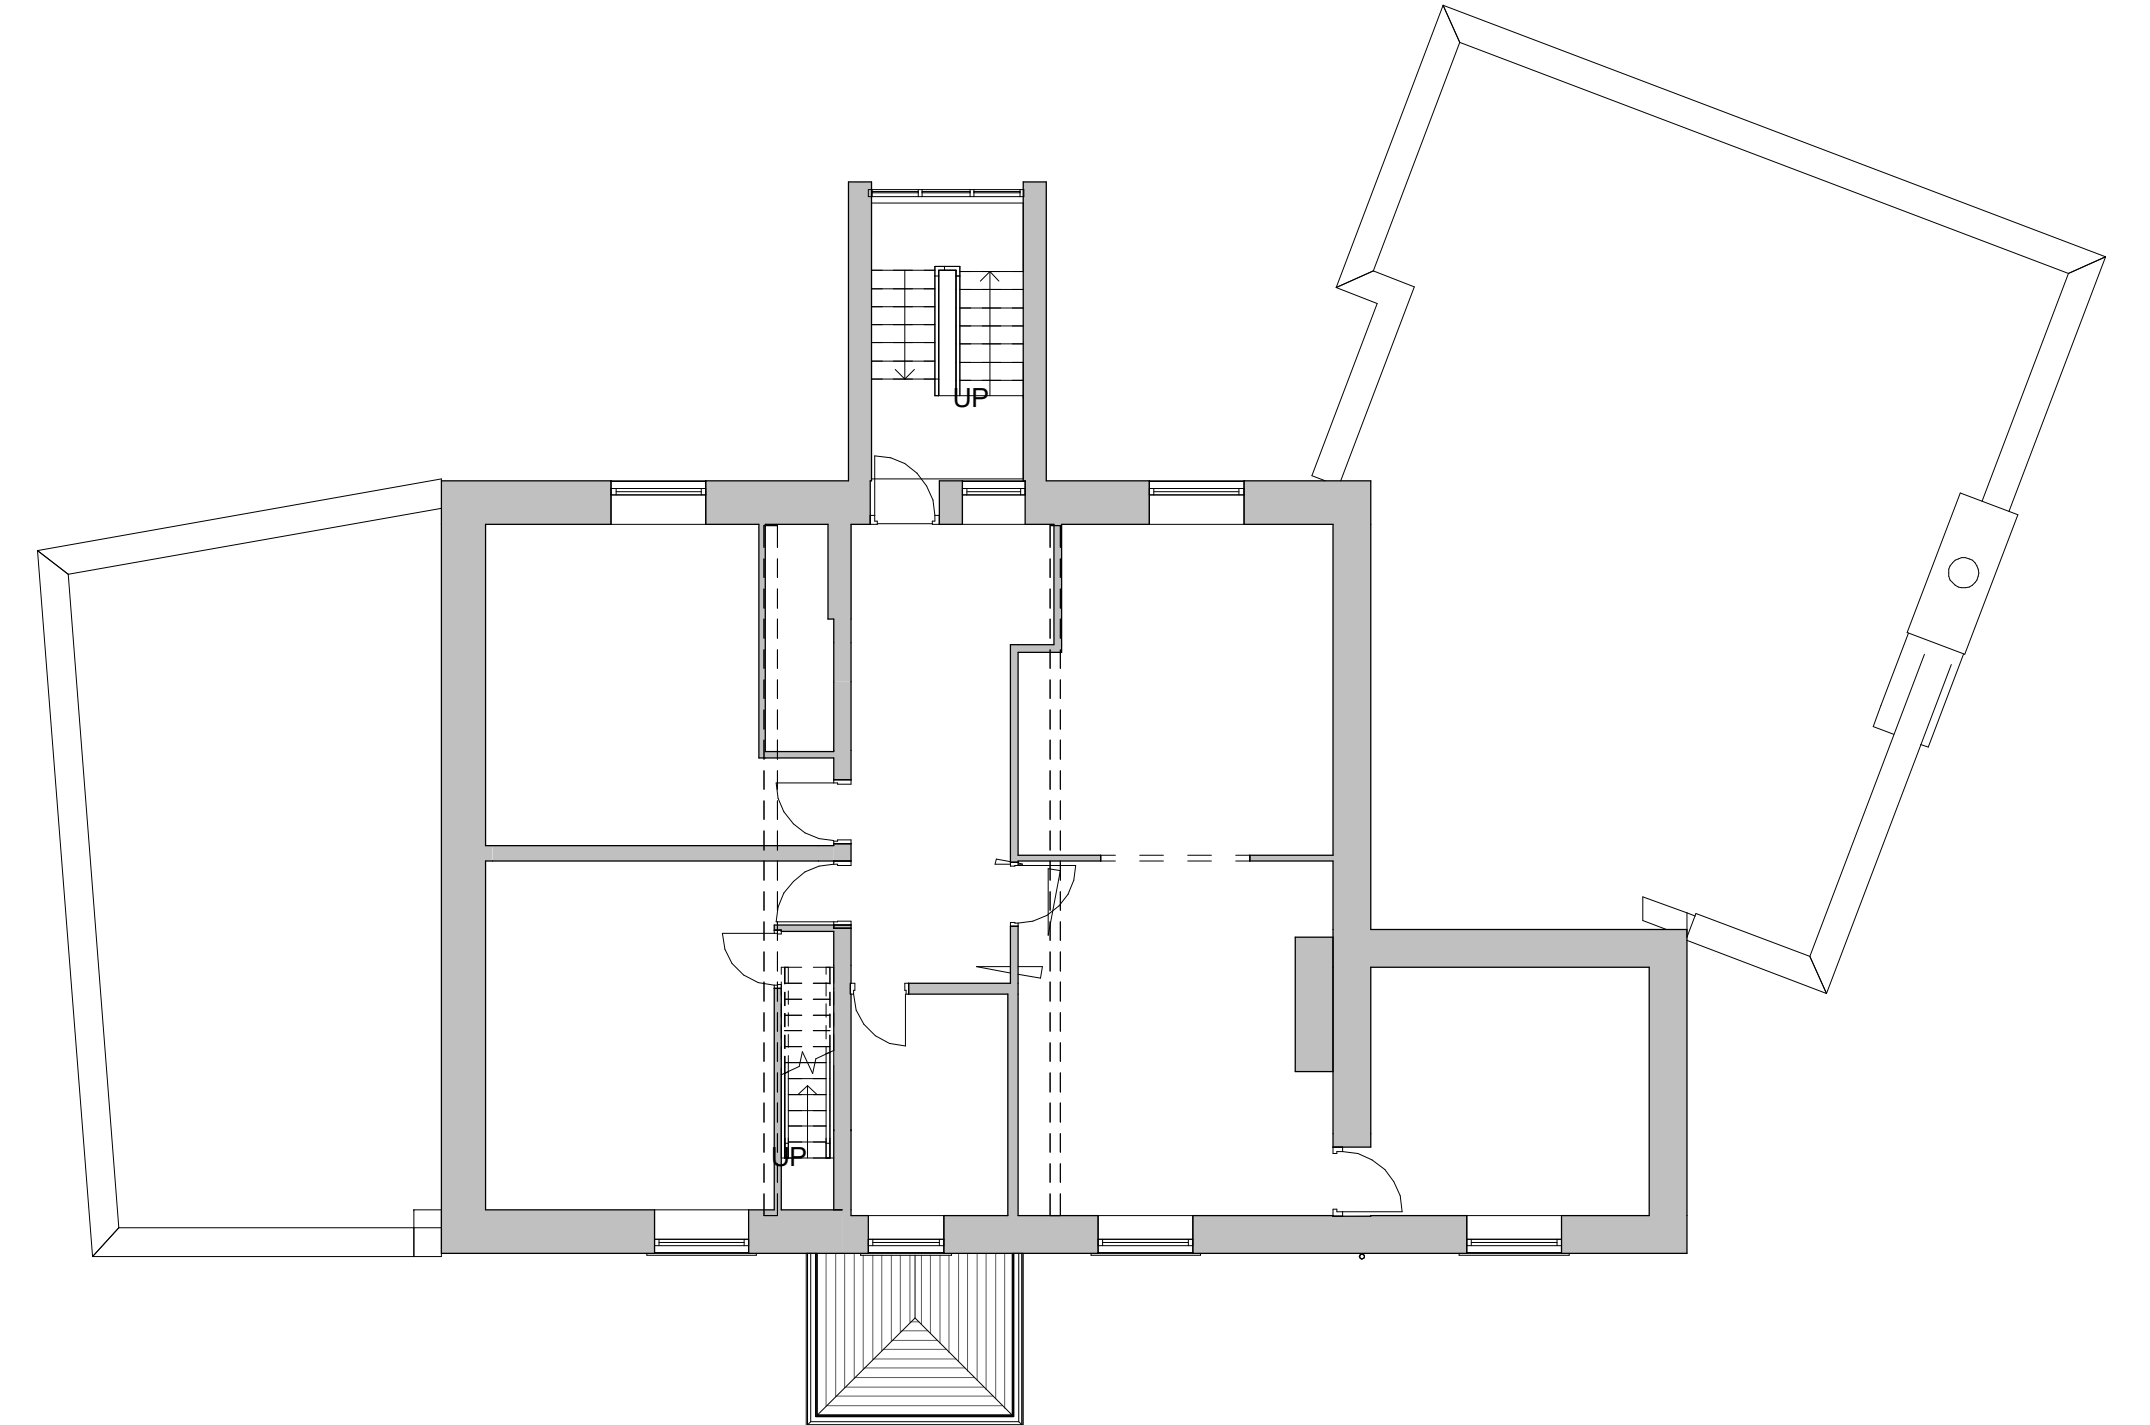


2. Level 1 - GA Existing
1 : 100

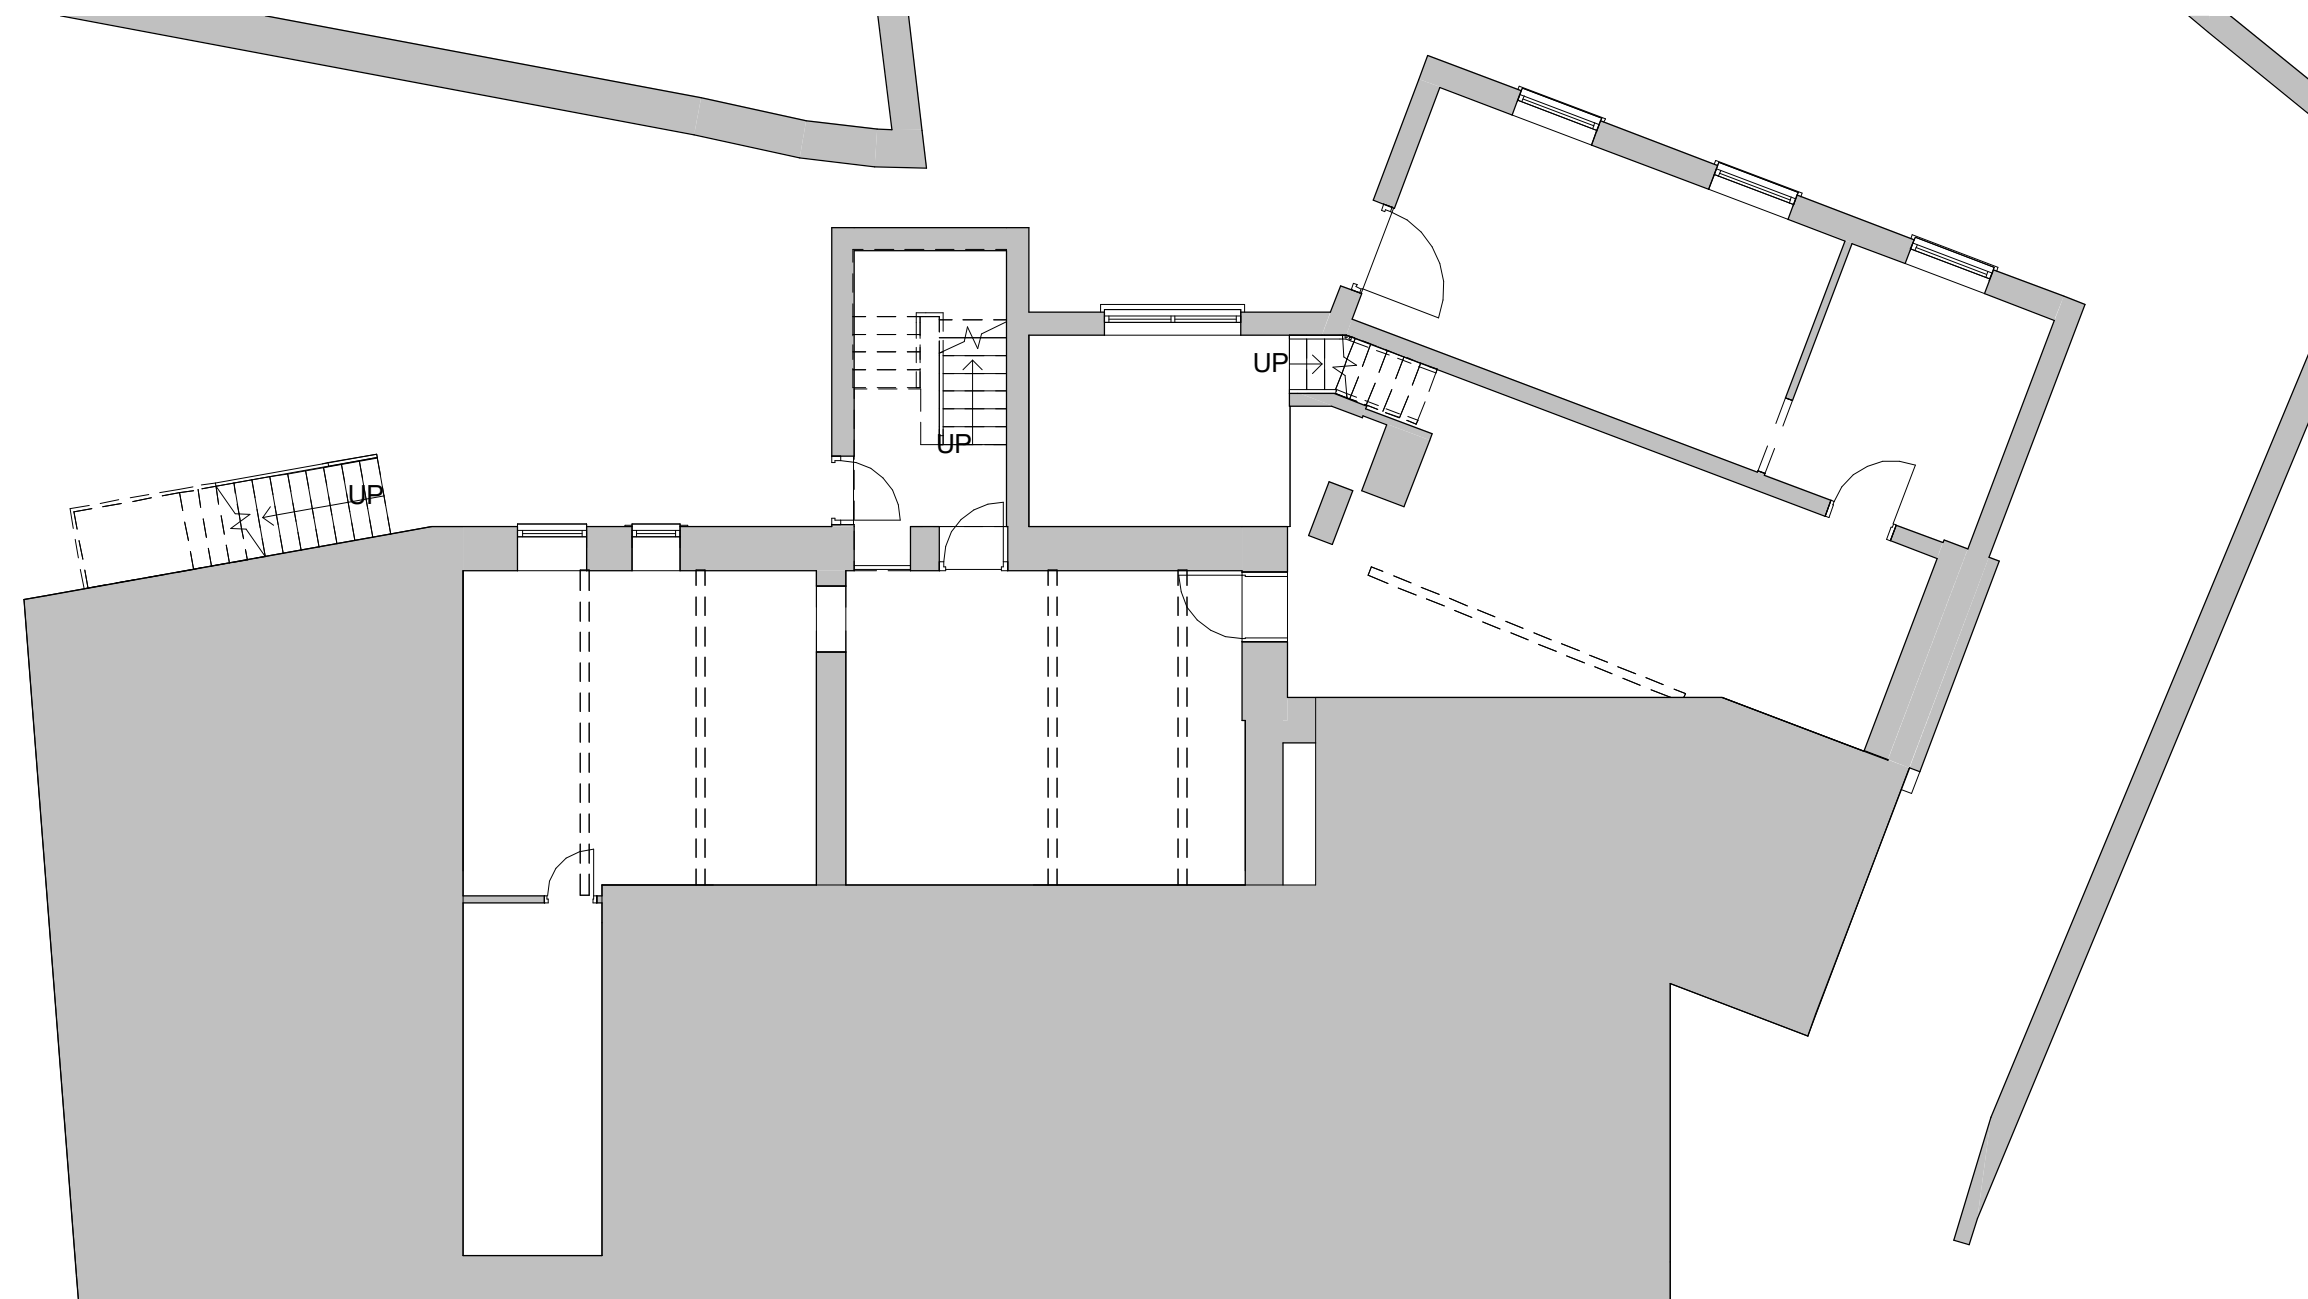

4. Level B1 - GA Existing
1 : 100

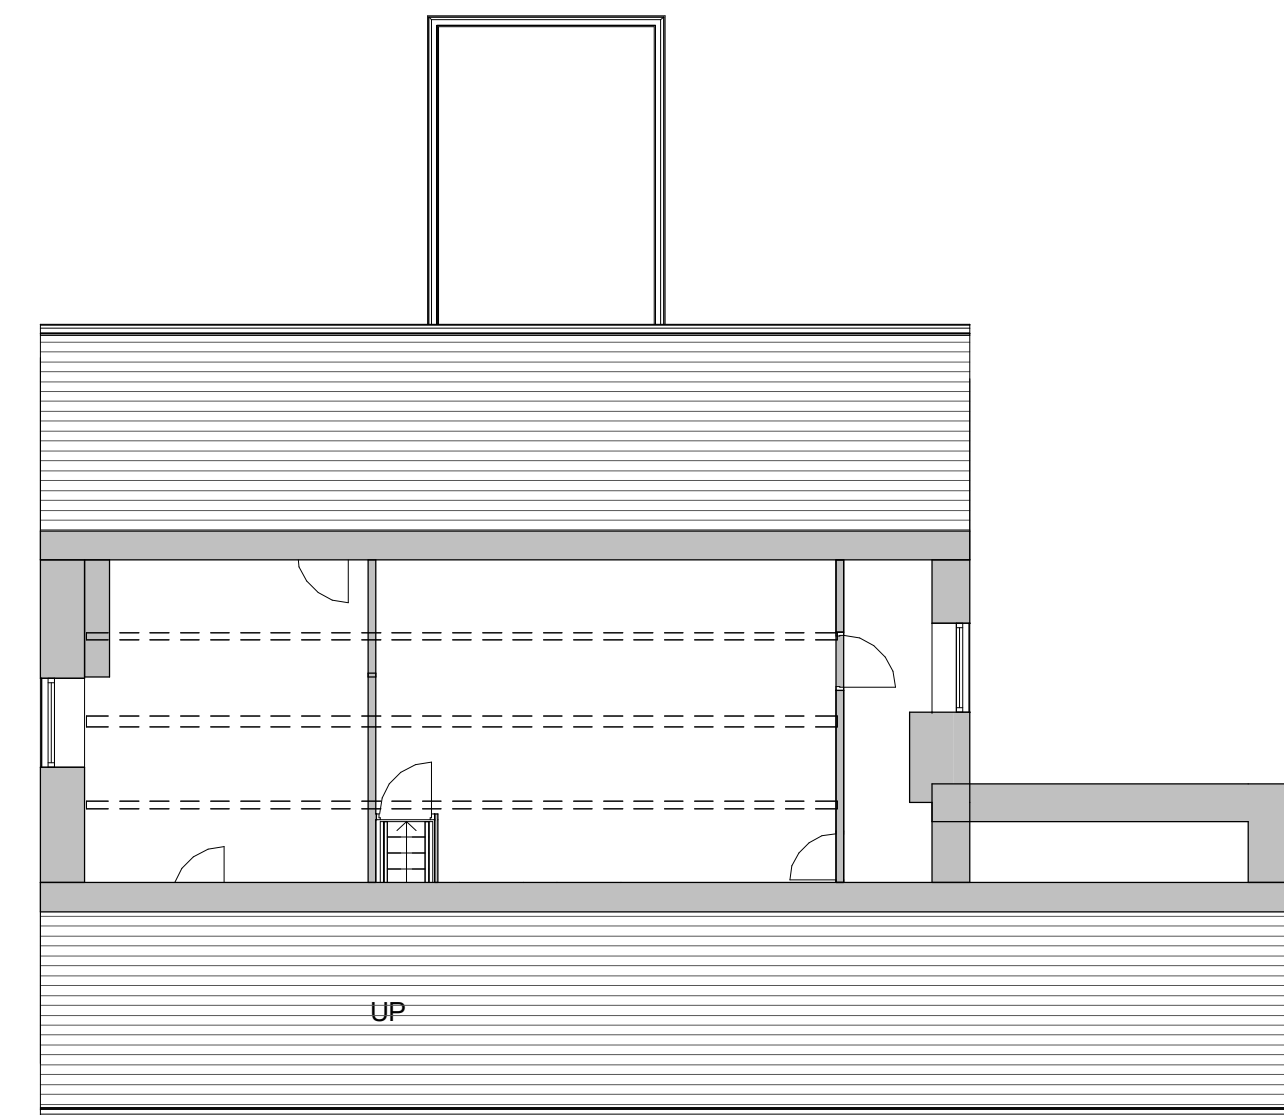

3. Level 2 - GA Existing
1 : 100

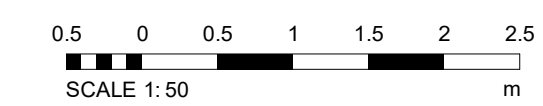

PROJECT	SCALE & A1	DATE	BY	DATE
The Lord Raglan	1 : 100	01 Feb 2019	SP	
CLIENT	STATUS	PROJECT NO.	DRAWING NO.	REV.
City View Estates	Preliminary	DA18037.	002.	
TITLE	NOTES			
Existing GA Plans	THIS DRAWING MUST NOT BE REPRODUCED WITHOUT WRITTEN CONSENT OF THE ARCHITECT. ALL RIGHTS RESERVED. ALL DIMENSIONS AND MATERIALS SHALL BE CHECKED AND CONFIRMED BY THE ARCHITECT BEFORE CONSTRUCTION. ALL DIMENSIONS SHALL BE IN ACCORDANCE WITH THE CURRENT STATUTORY LEGISLATION, RELEVANT CODES OF PRACTICE AND PREVIOUS REQUIREMENTS. ALL DIMENSIONS ON THIS DRAWING ARE IN MILLIMETRES UNLESS OTHERWISE STATED.			