



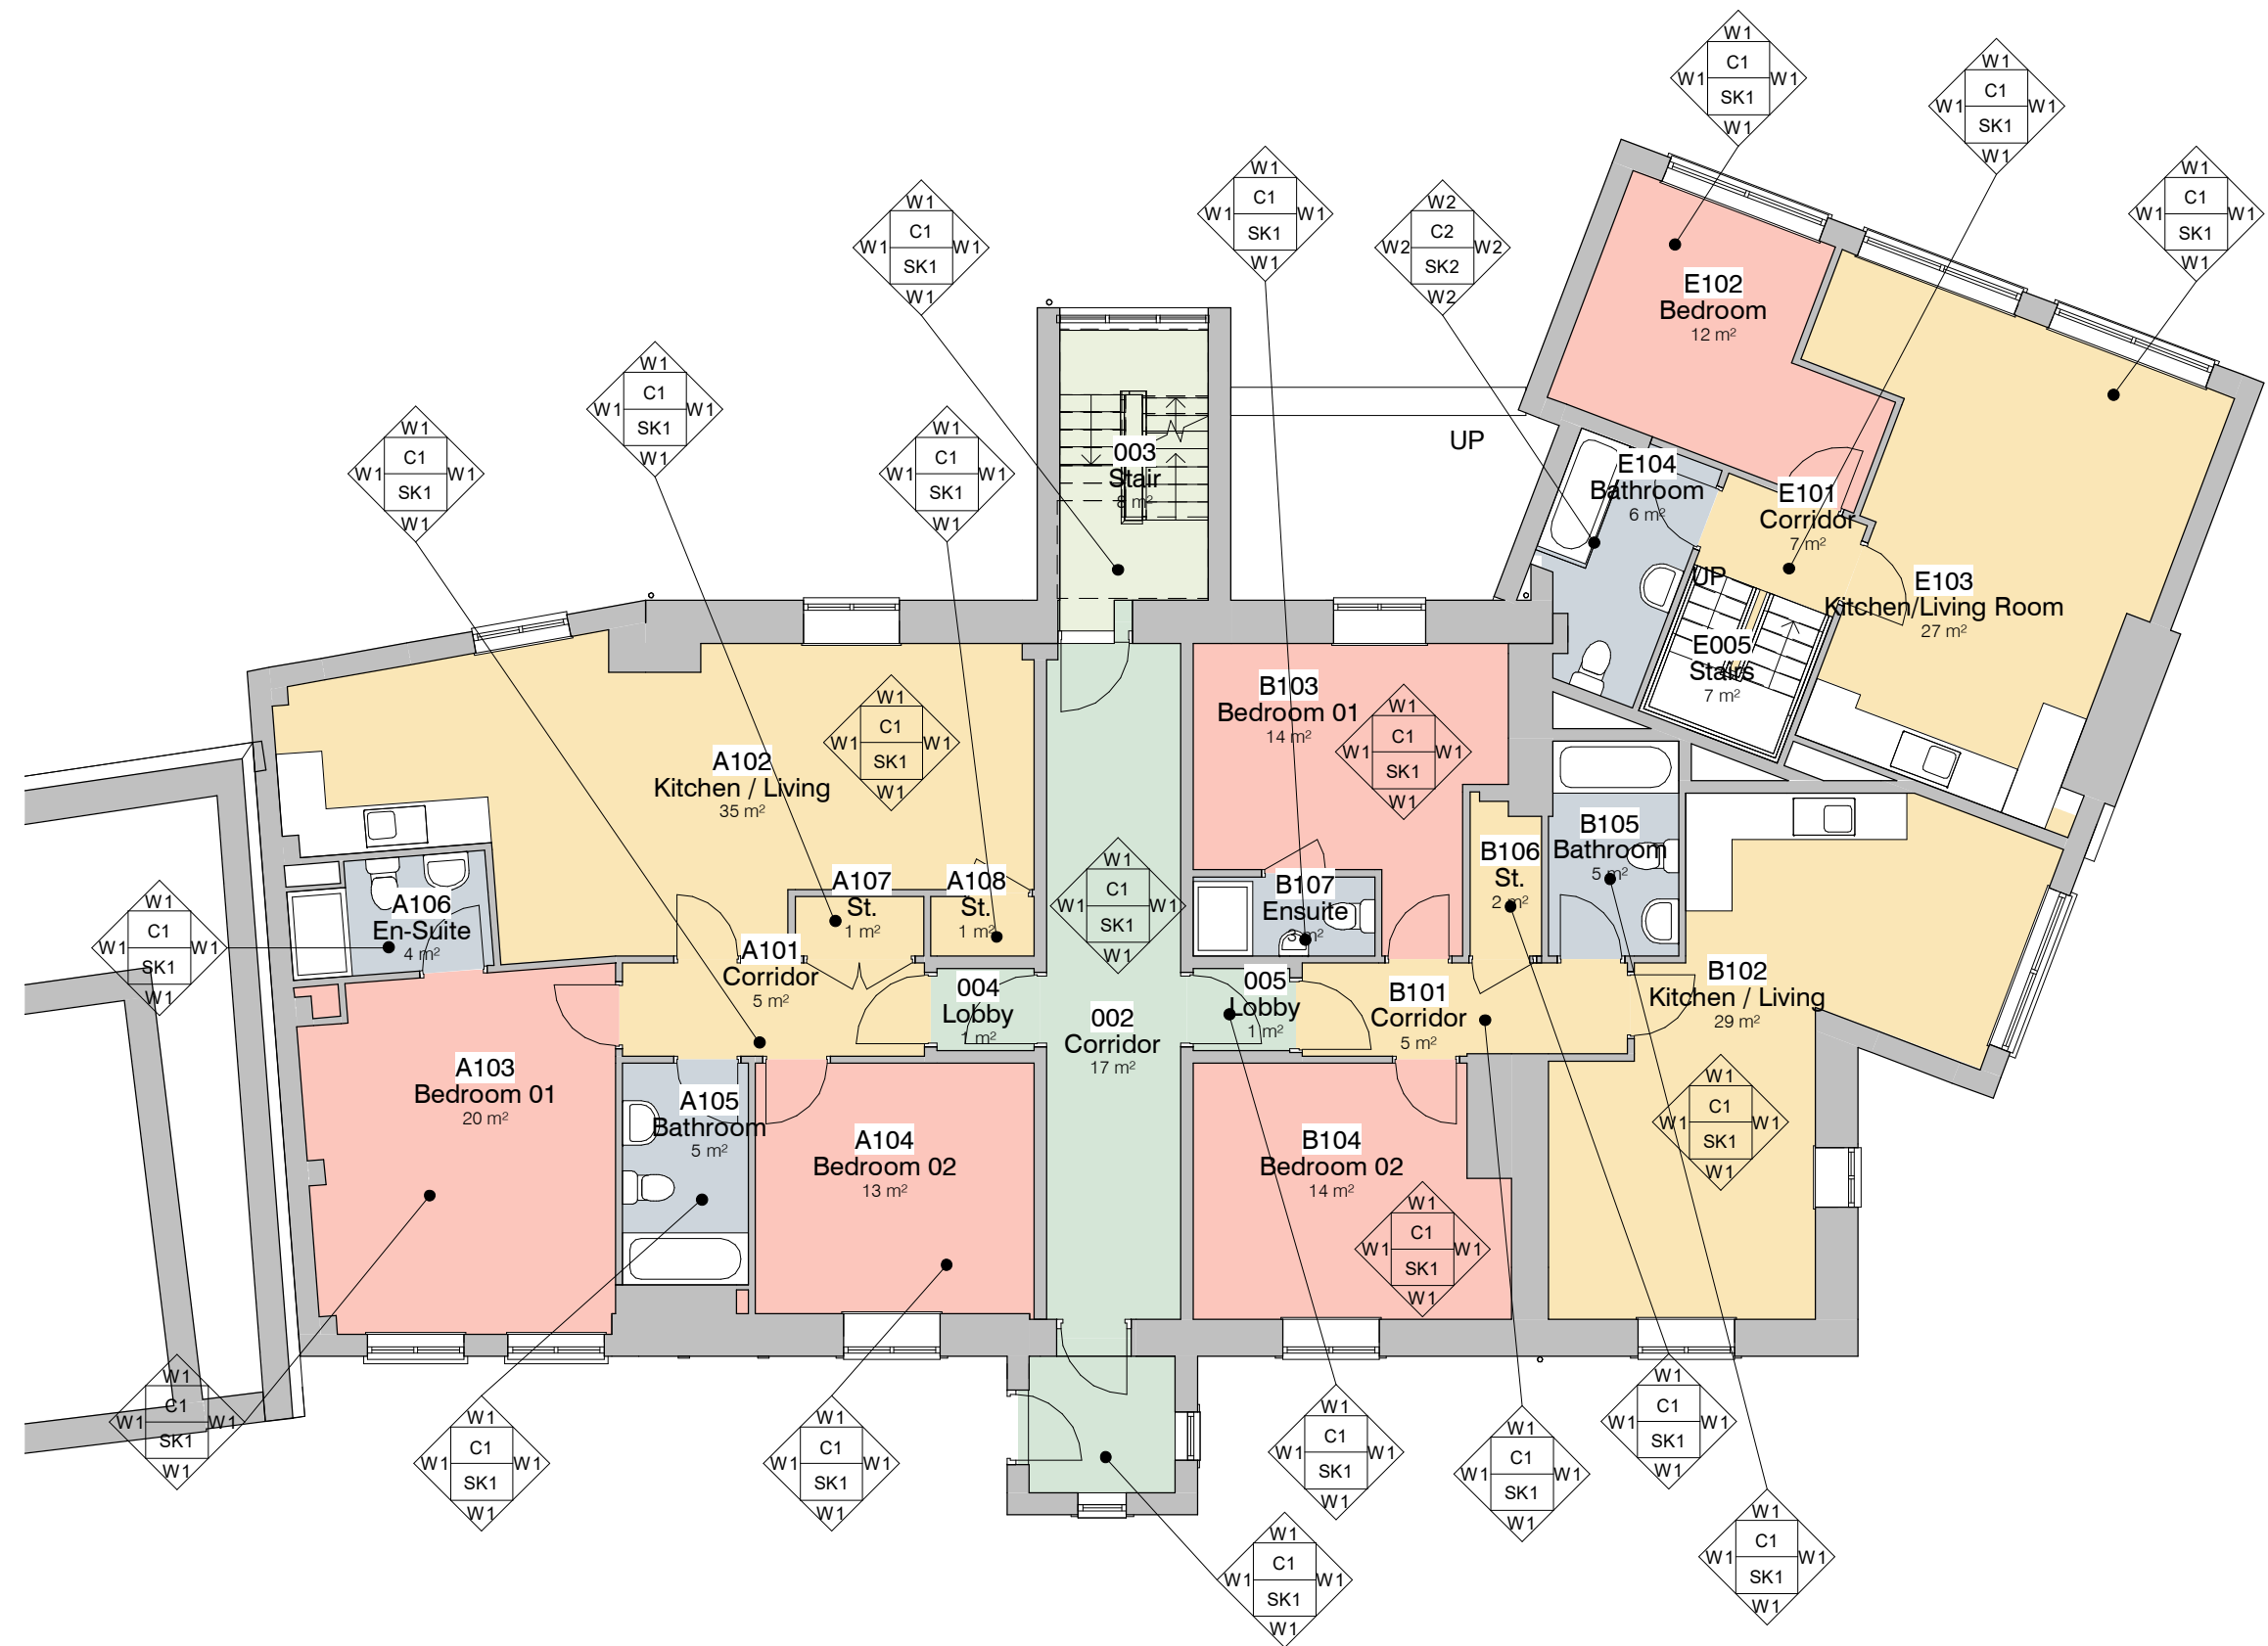


2. Level 0 - Finishes
1 : 100



1. Level B1 - Finishes
1 : 100

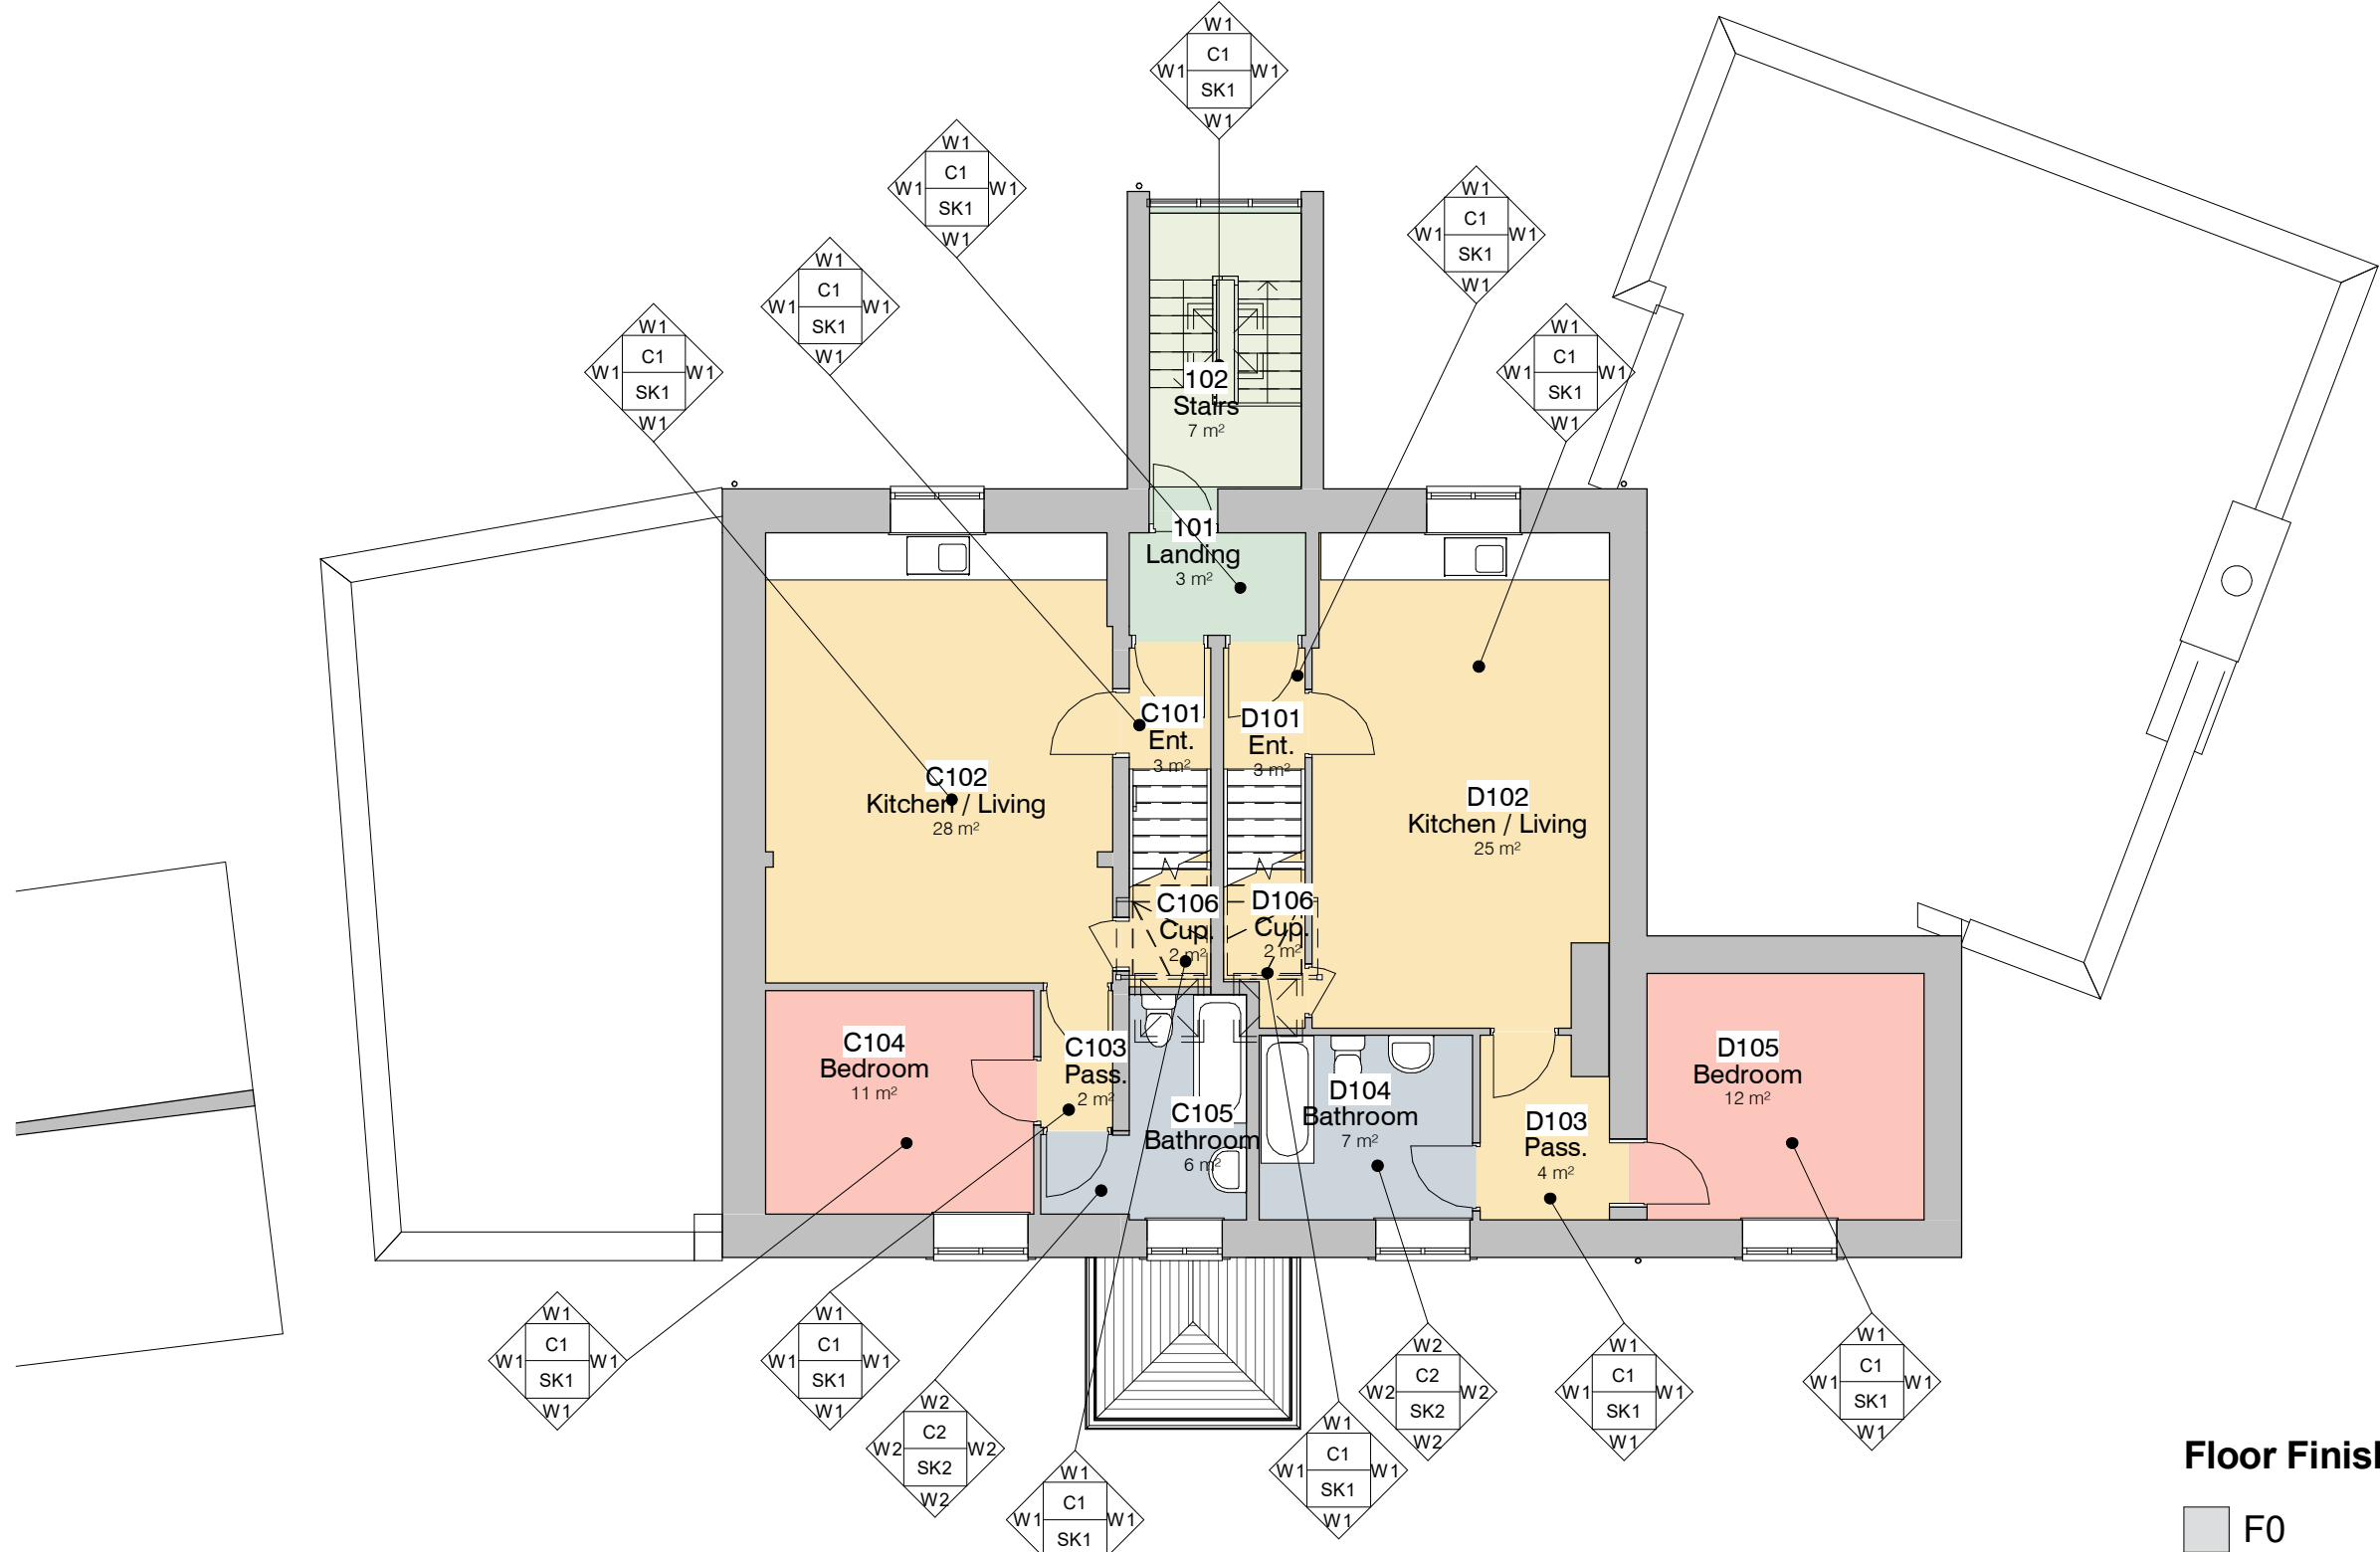

3. Level 1 - Finishes
1 : 100

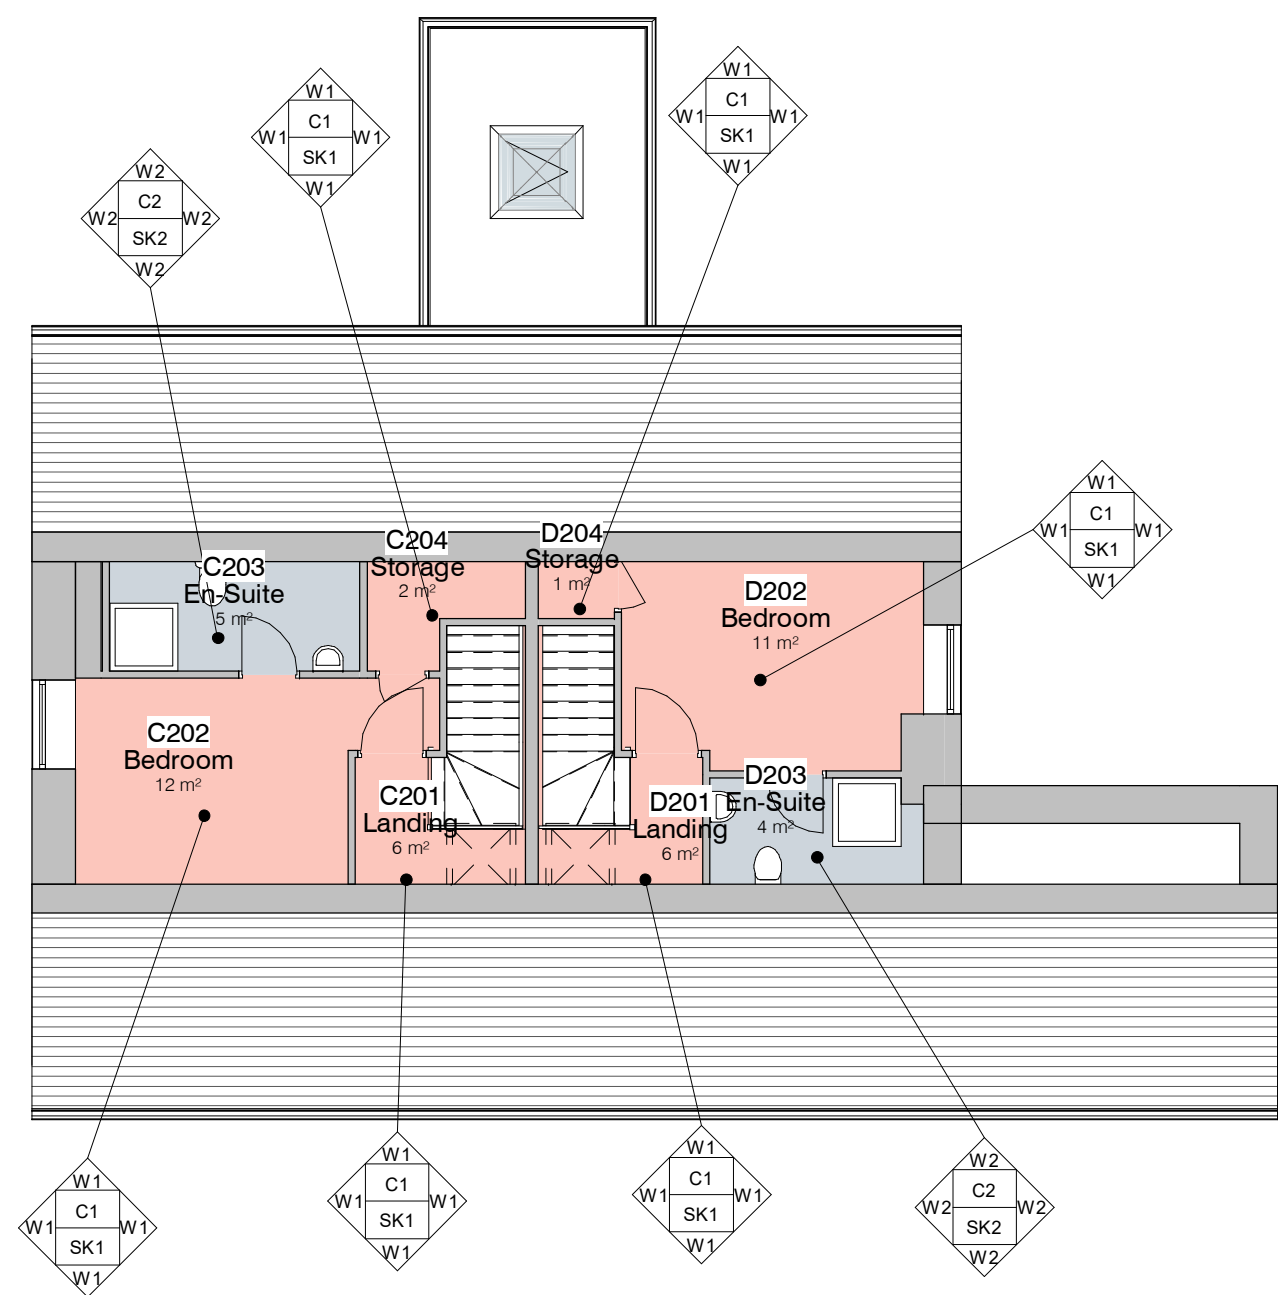

4. Level 2 - Finishes
1 : 100

Key Schedule - Finishes - Floor

- F0 To remain as Existing.
F1 Solid Timber or Laminate Flooring in Wood Effect.
F2 Carpet Roll and Underlay.
F3 Ceramic Floor Tiles.
F4 Welded Sheet Vinyl Flooring.
F5 Heavy Duty Carpet / Carpet Tiles.

Key Schedule - Finishes - Wall

- W0 To remain as existing.
W1 Plaster & Skim. Painted Finish. Colour TBA with the Client.
W2 Ceramic Bathroom Tiles. Kitchen
W3 Ceramic Kitchen Tiles. To splashback area only.

Key Schedule - Finishes - Ceiling

- C0 To remain as existing.
C1 Plaster and skim. Painted finish. Colour TBA.
C2 Plaster and skim. Moisture resistant. Painted finish. Colour to be agreed.

Key Schedule - Finishes - Skirting

- SK0 To remain as existing.
SK1 Internal timber skirting board. Painted. Colour TBA with the Client.
SK2 Internal bathroom ceramic skirting.

Notes - Finishes

- A All finishes to be installed as per manufacturer's recommendations.
B Movement joints to be installed as per manufacturer's recommendations.
C Areas shown indicative only.
D All finishes TBA by client.

Floor Finish Legend

- F0
F1
F2
F3
F4
F5

Schedule - Finishes - Floor Areas

Floor Finish	Area
F1	202 m ²
F2	154 m ²
F3	114 m ²
F5	49 m ²
Grand total: 57	519 m ²



PROJECT	2	Planning Drawing Updates	SP 3101204
1	Additional Planning Updates	SP 2704203	
CLIENT	REV	DESCRIPTION	BY DATE
The Lord Raglan	1 : 100	DATE	15 Jan. 2019
CITY	SA	STATUS	TENDER
CITY View Estates	PROJECT NO.	DRAWING NO.	REV
Finishes	DA18037.	030.	2
TITLE	NOTES	DISCLAIMER: ALL RIGHTS RESERVED. THIS DRAWING MUST NOT BE REPRODUCED WITHOUT WRITTEN CONSENT. DEBTAL ARCHITECTURE LTD. IS NOT RESPONSIBLE FOR ANY CONSEQUENCES OF ANY USE OF THIS DRAWING. THE CLIENT ACCEPTS FULL RESPONSIBILITY FOR THE ACCURACY OF THE INFORMATION PROVIDED. ALL DIMENSIONS AND FINISHES TO BE AGREED WITH THE CLIENT. 