


4 Front - Existing
1:100


3 Left Side - Existing
1:100

7 Right Side - Existing
1:100


2 Rear - Existing
1:100

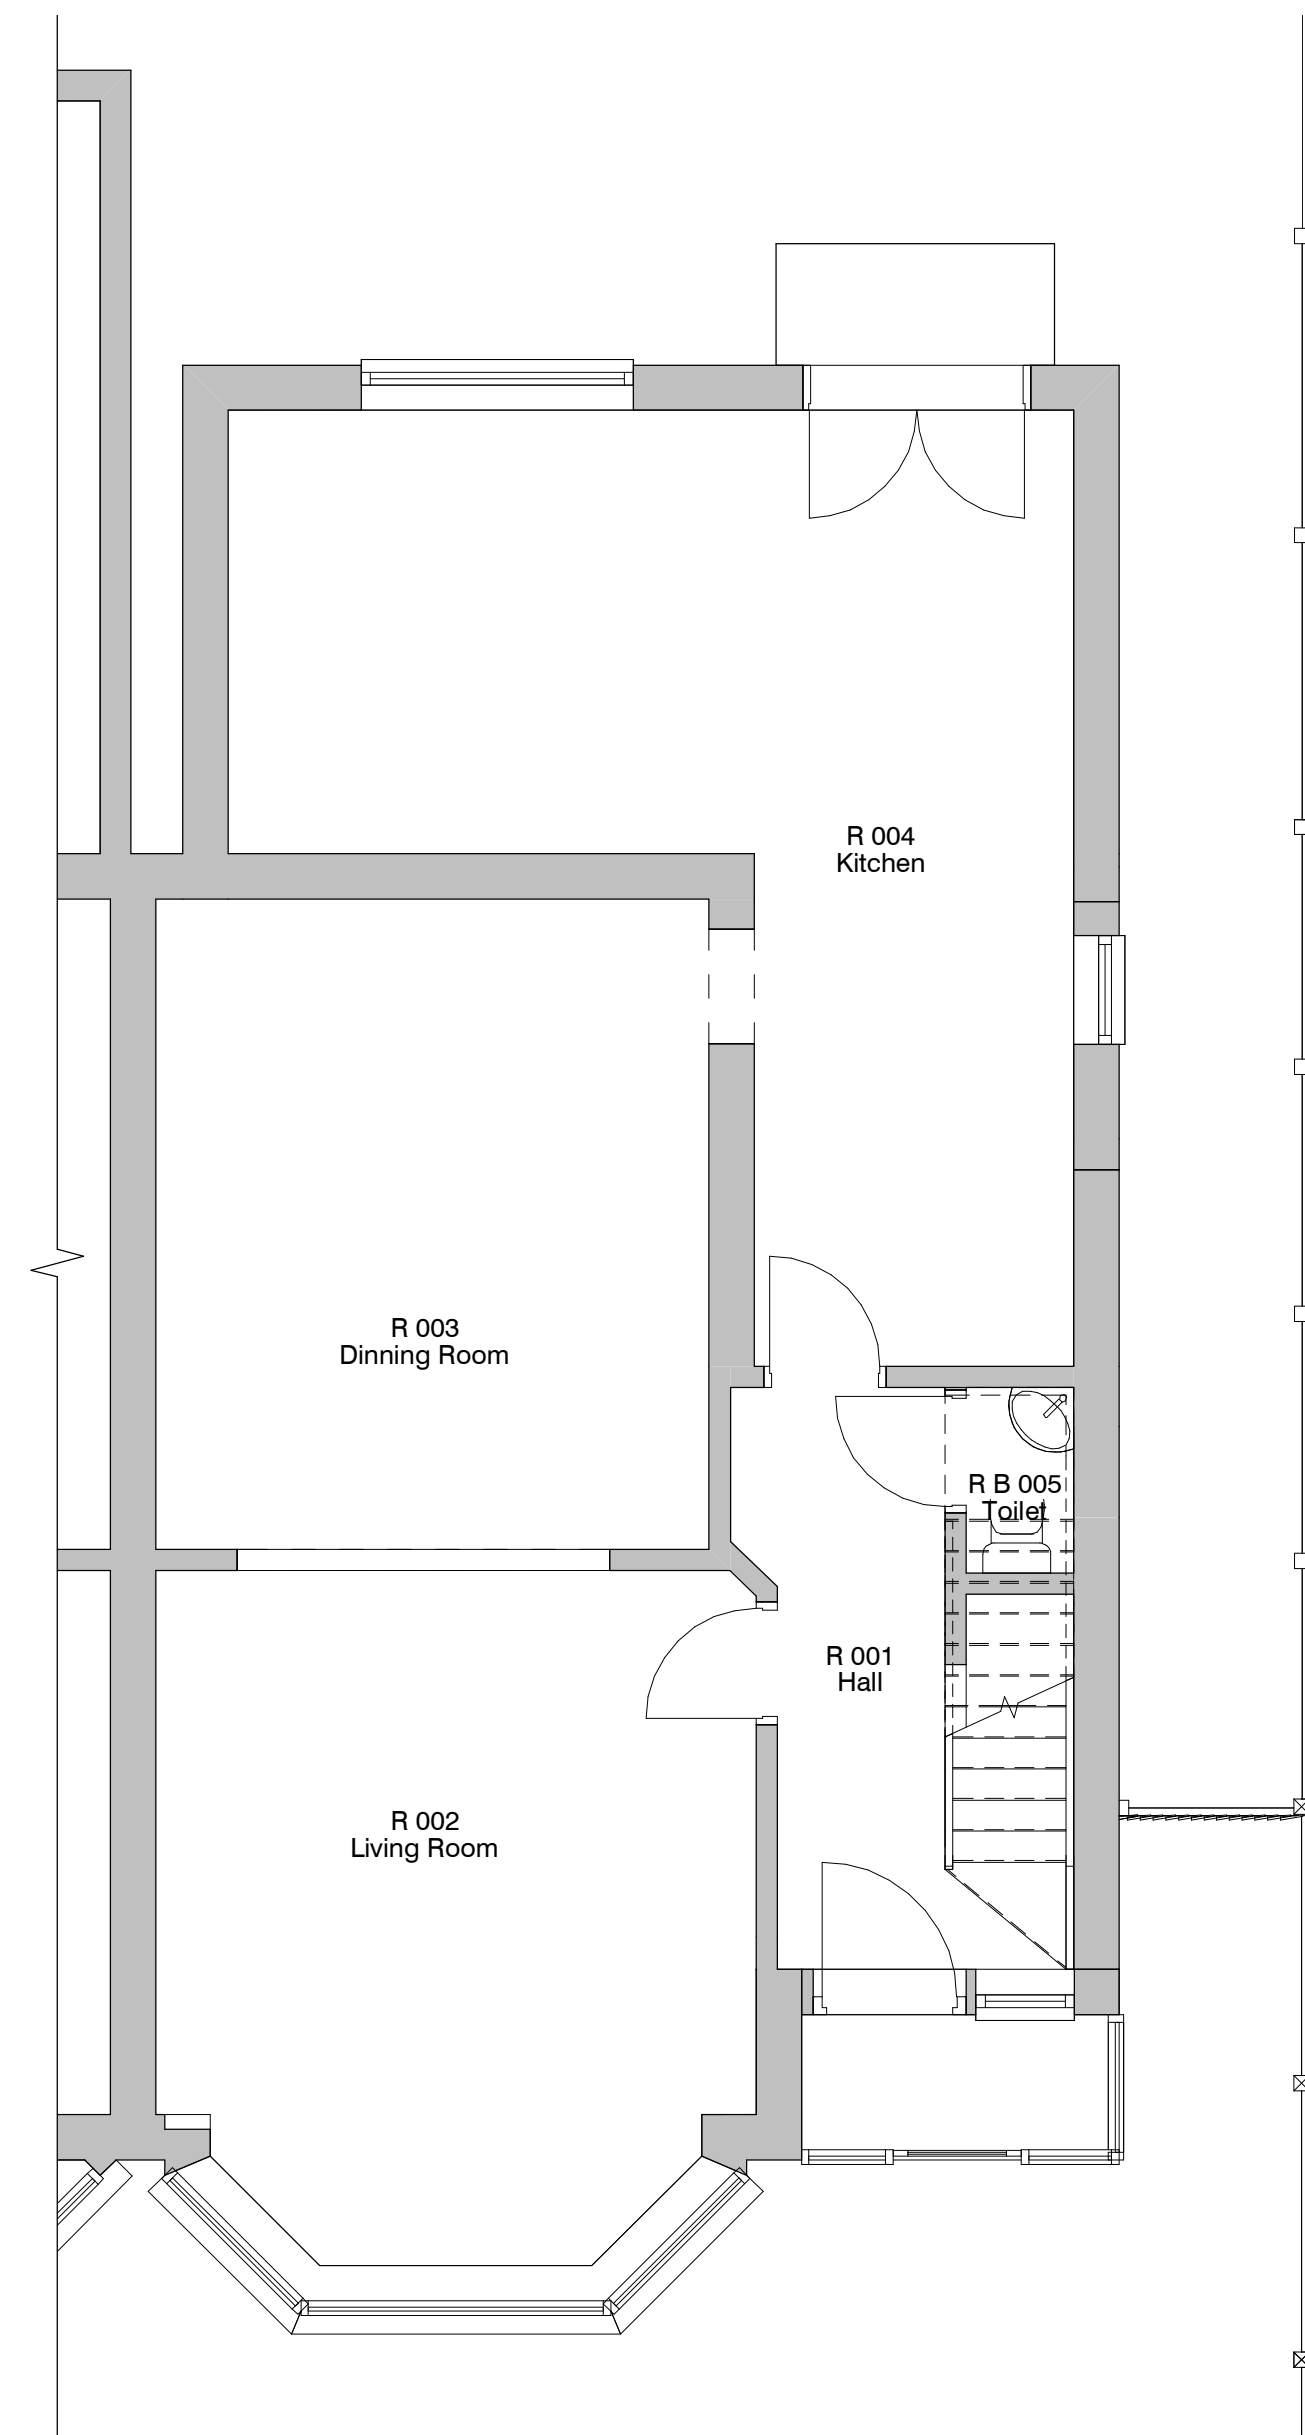

1 Level 0 - Existing
1:50

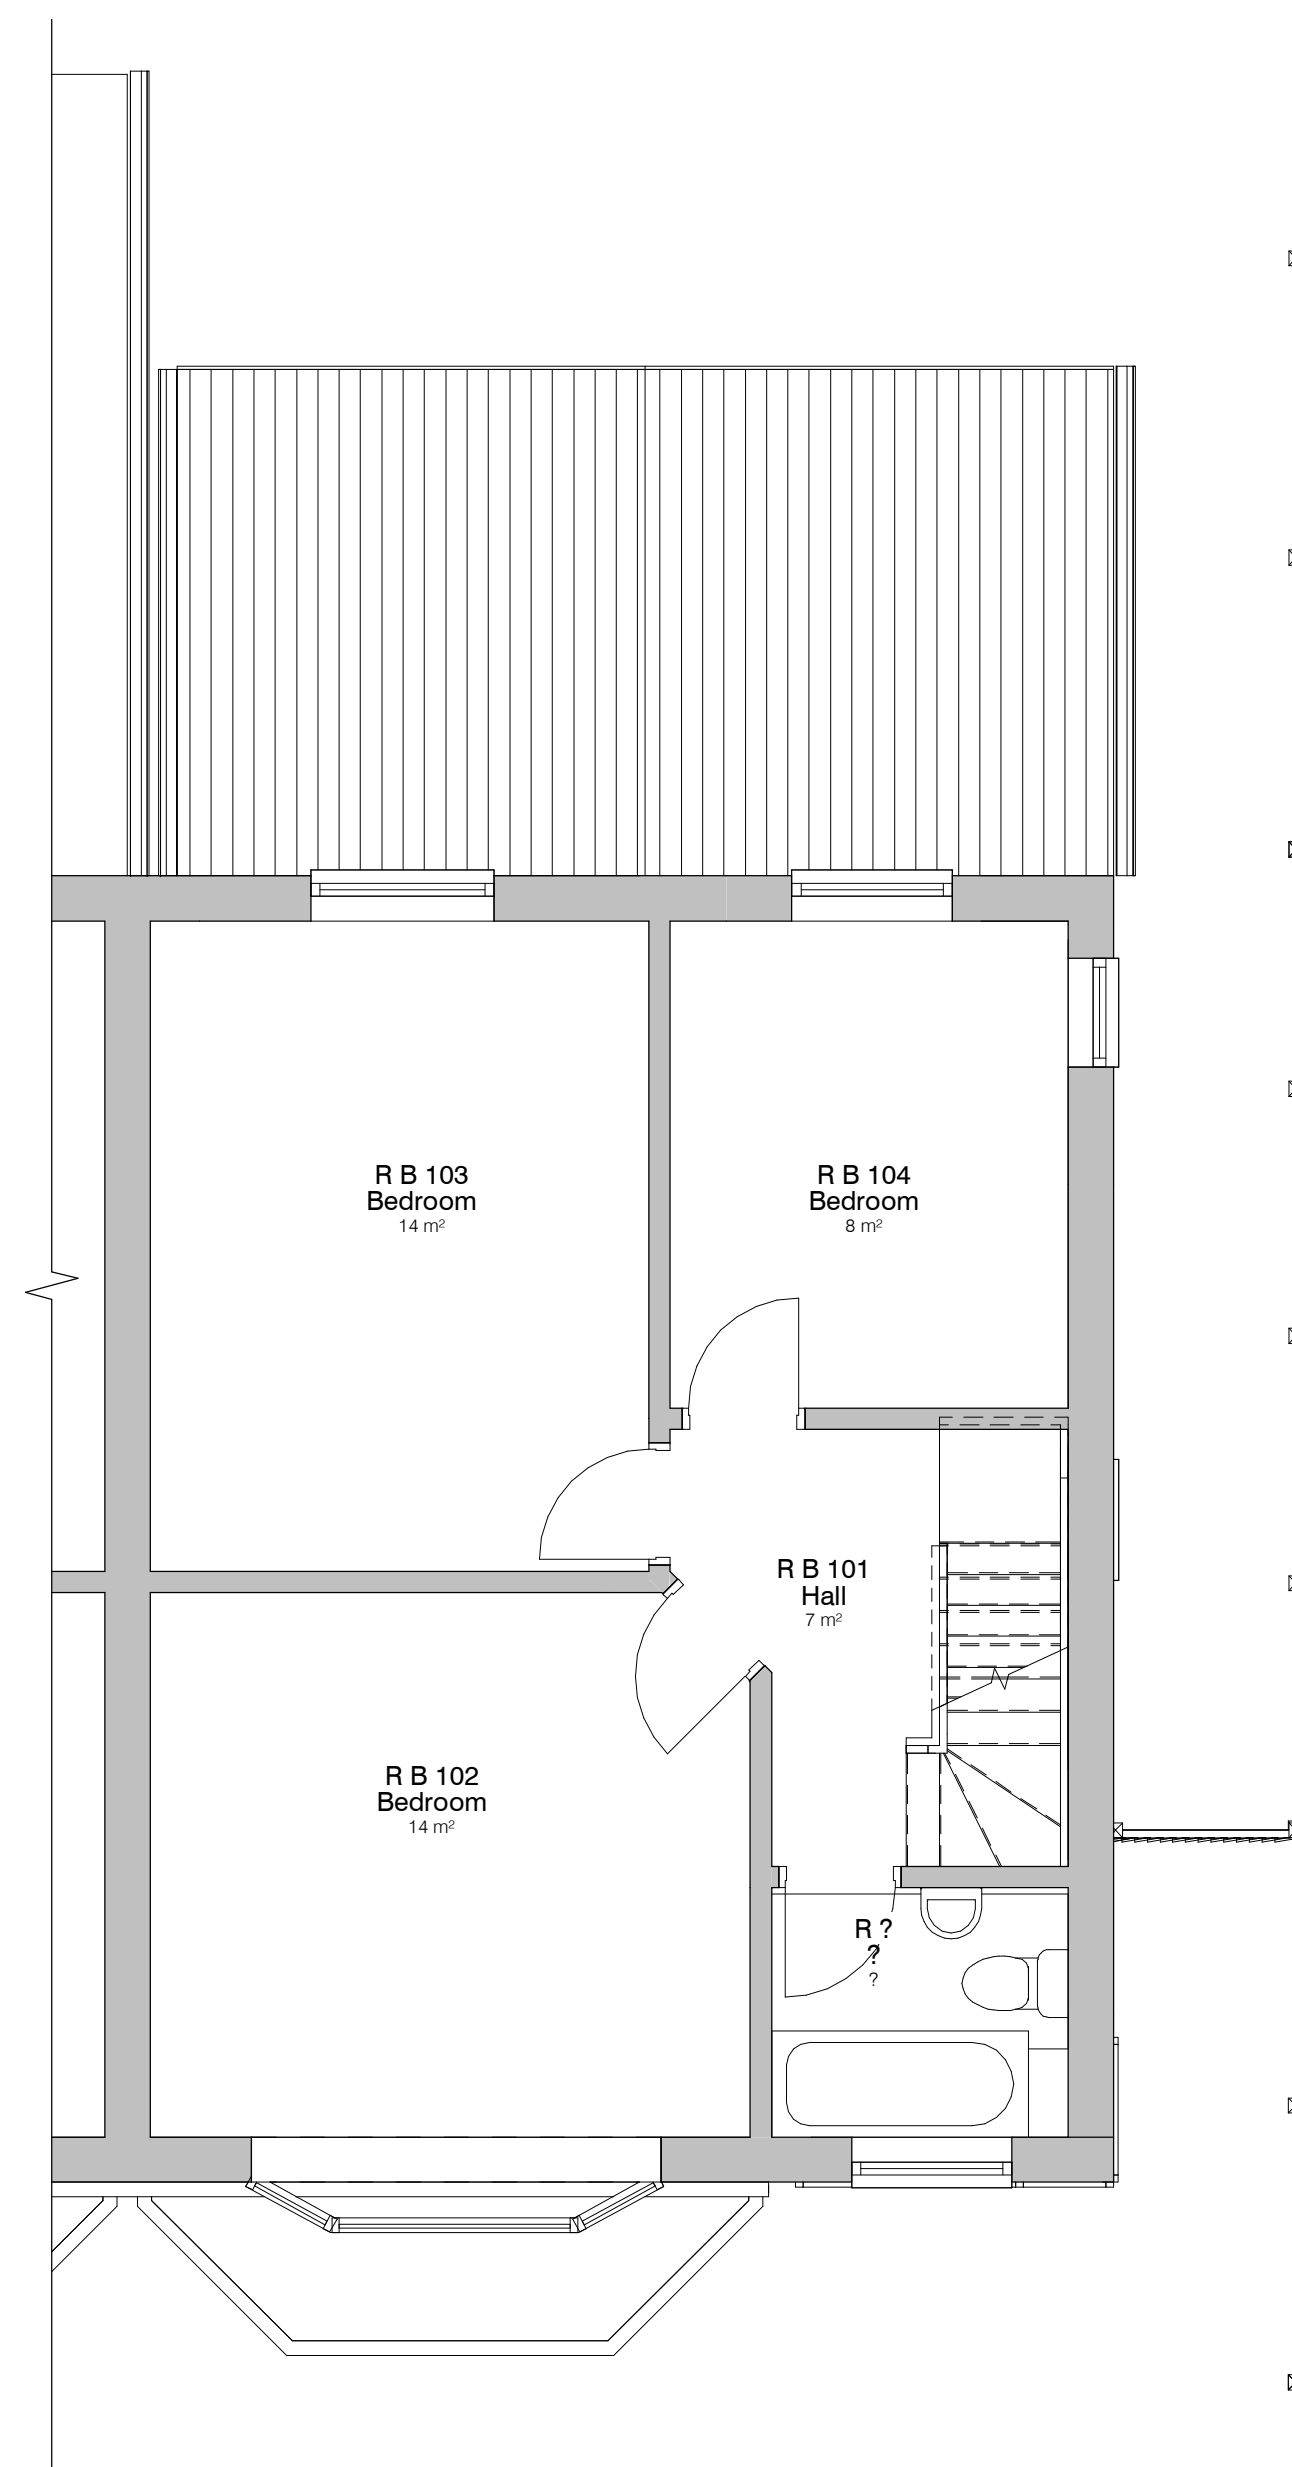

5 Level 1 - Existing
1:50

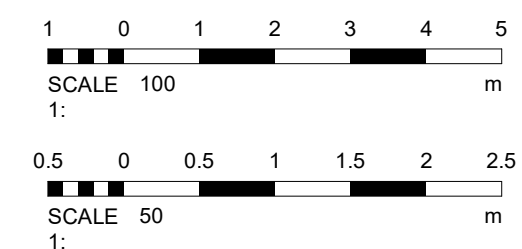

1 Roof amendment	21-12-21	ER
DEBTAL ARCHITECTURE 72 Bury New Road, Manchester, M25 0UJ. Tel: 0161 773 1630 office@debtalarchitecture.co.uk www.debtalarchitecture.co.uk		
CLIENT Mr & Mrs O Chochron		
PROJECT 3 Winchester Avenue		
TITLE Existing GA Plans and Elevations		
PROJECT NO. DA21050.	DRAWING NO. 002.	REV. 1
STATE PLANNING		
SCALE IN M As indicated	DATE 20 OCT 2021	DRAWN BY ER
© COPYRIGHT. ALL RIGHTS RESERVED. THIS DRAWING MUST NOT BE REPRODUCED OR TRANSMITTED IN ANY FORM OR BY ANY MEANS, ELECTRONIC OR MECHANICAL, INCLUDING PHOTOCOPYING, RECORDING, OR BY ANY INFORMATION STORAGE AND RETRIEVAL SYSTEM, WITHOUT PERMISSION. ALL DIMENSIONS RELATIVE TO THIS DRAWING TO BE CHECKED AND VERIFIED BEFORE WORK COMMENCES. THIS DRAWING MUST BE CHECKED AGAINST ANY OTHER STRUCTURAL DRAWINGS PROVIDED. THIS DRAWING MUST NOT BE USED FOR CONSTRUCTION UNLESS ISSUED FOR CONSTRUCTION. ALL DIMENSIONS ON THIS DRAWING ARE IN MILLIMETRES UNLESS OTHERWISE STATED.		