


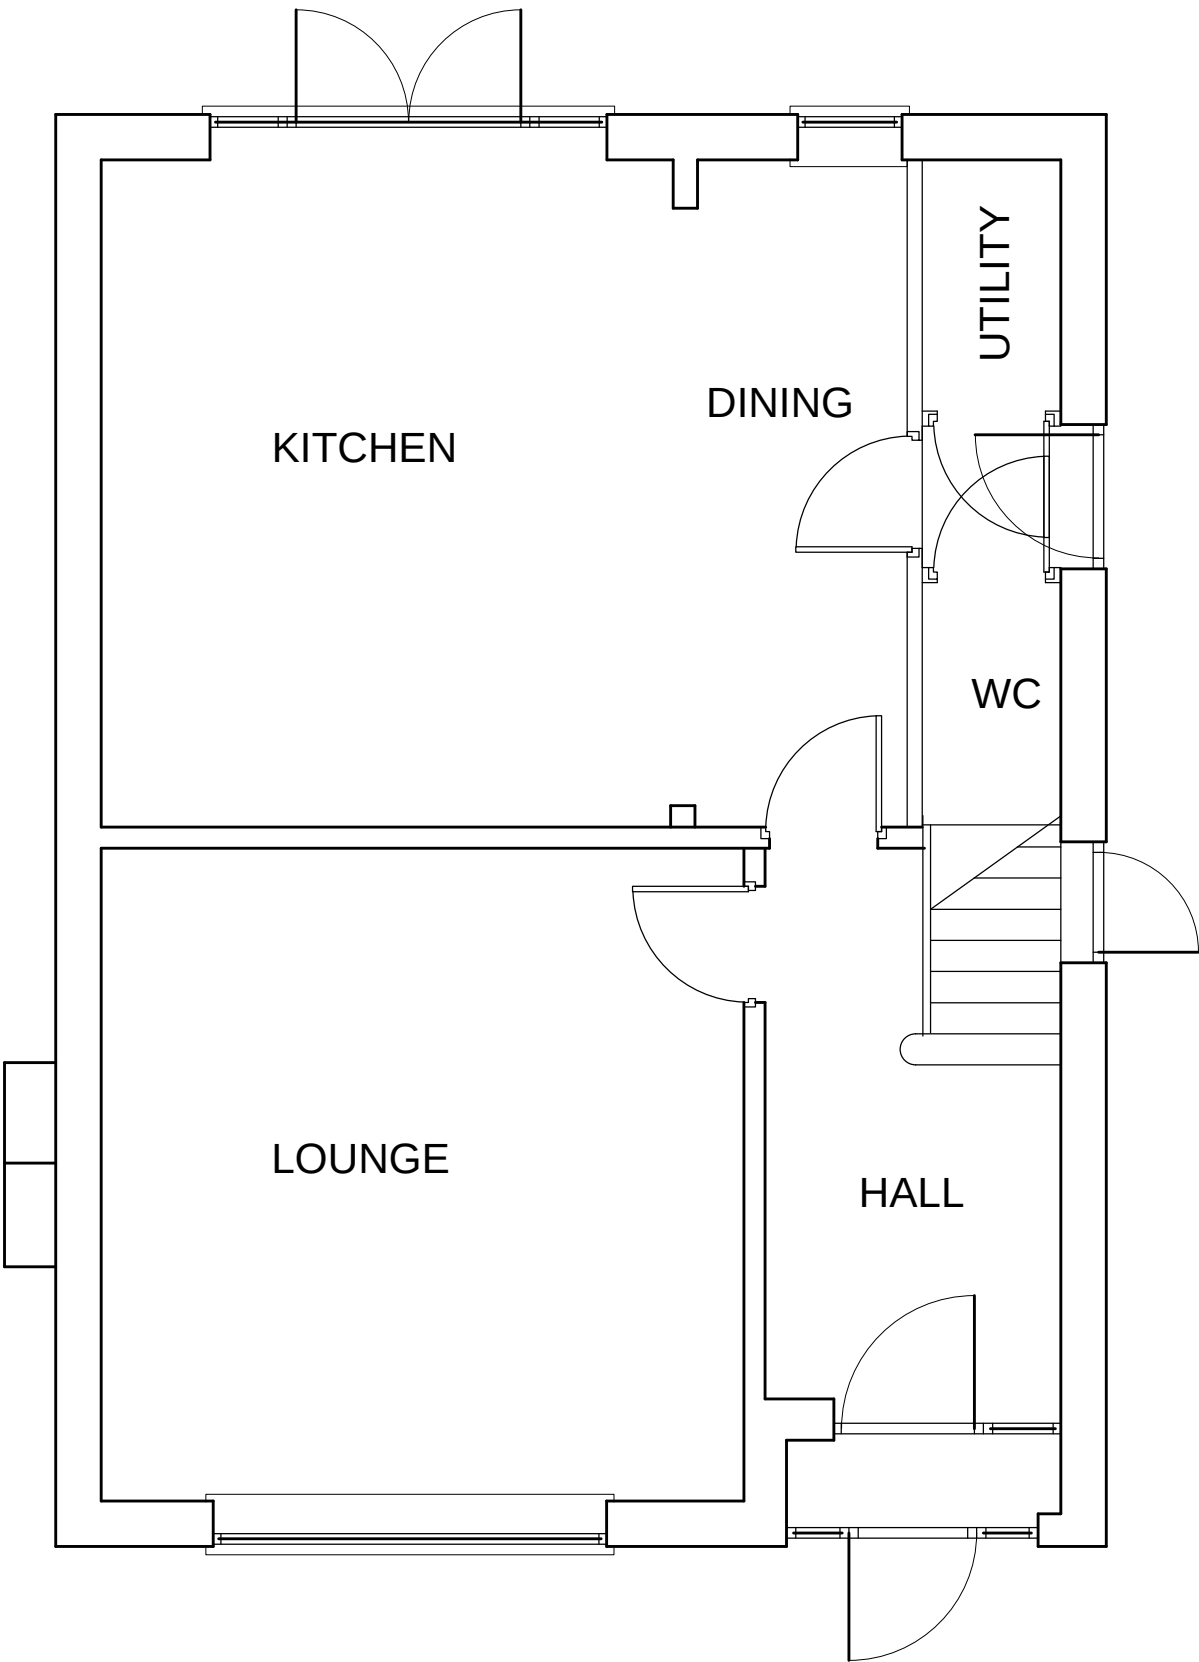

PLANNING

REV	DATE	AMENDMENTS	INT
Harry Jackson Surveyors Limited			
Unit 4A Farnworth Park Industrial Estate Wellington Street, Farnworth, Bolton BL4 7BY Tel: 01204 701740 Mobile: 07931 321879			
CLIENT	Mr & Mrs Chivers		
ADDRESS	7 Burndale Drive Bury BL9 8EN		
PROJECT	Two Storey Side Extension		
TITLE	Existing GF Plan		
DRAWING No.	2	REV	
SCALES	1:50	DATE	March 2022
DRAWN BY	BE	SHEET SIZE	A3
CHECKED BY	HJ	COPYRIGHT	©

