




DO NOT SCALE THIS DRAWING ALL DIMENSIONS CHECKED BEFORE WORK COMMENCES

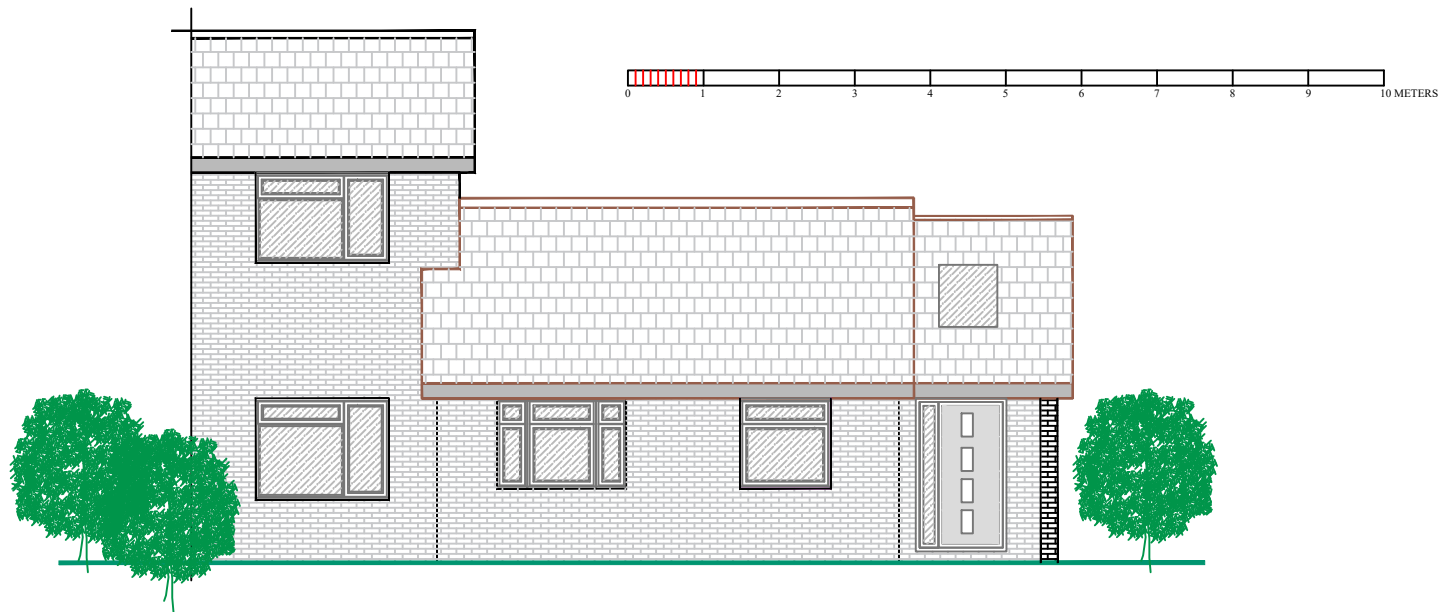


FRONT ELEVATION

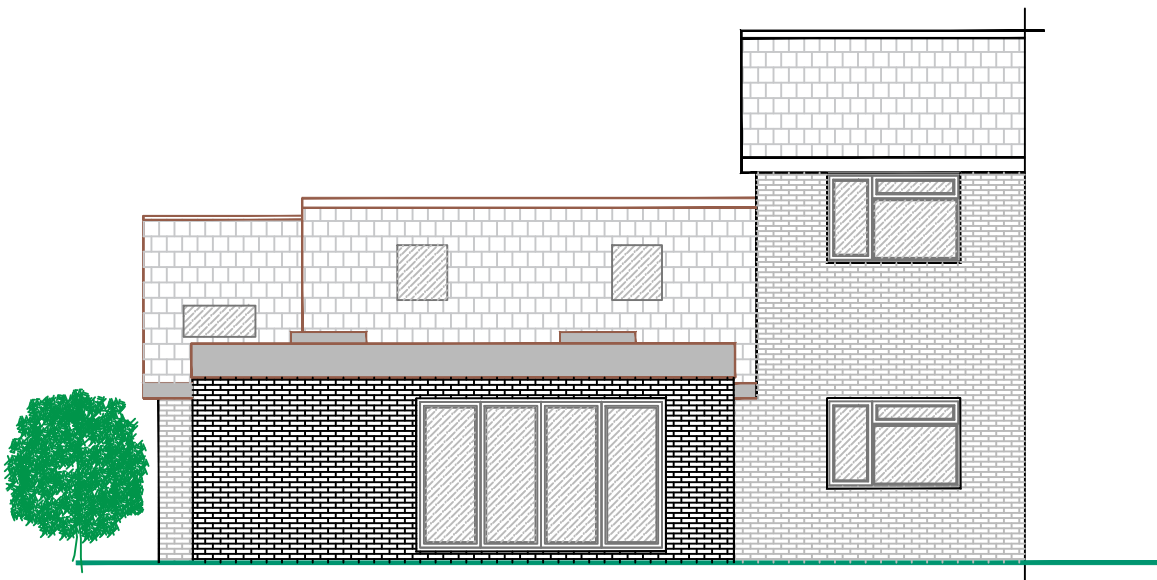

REAR ELEVATION

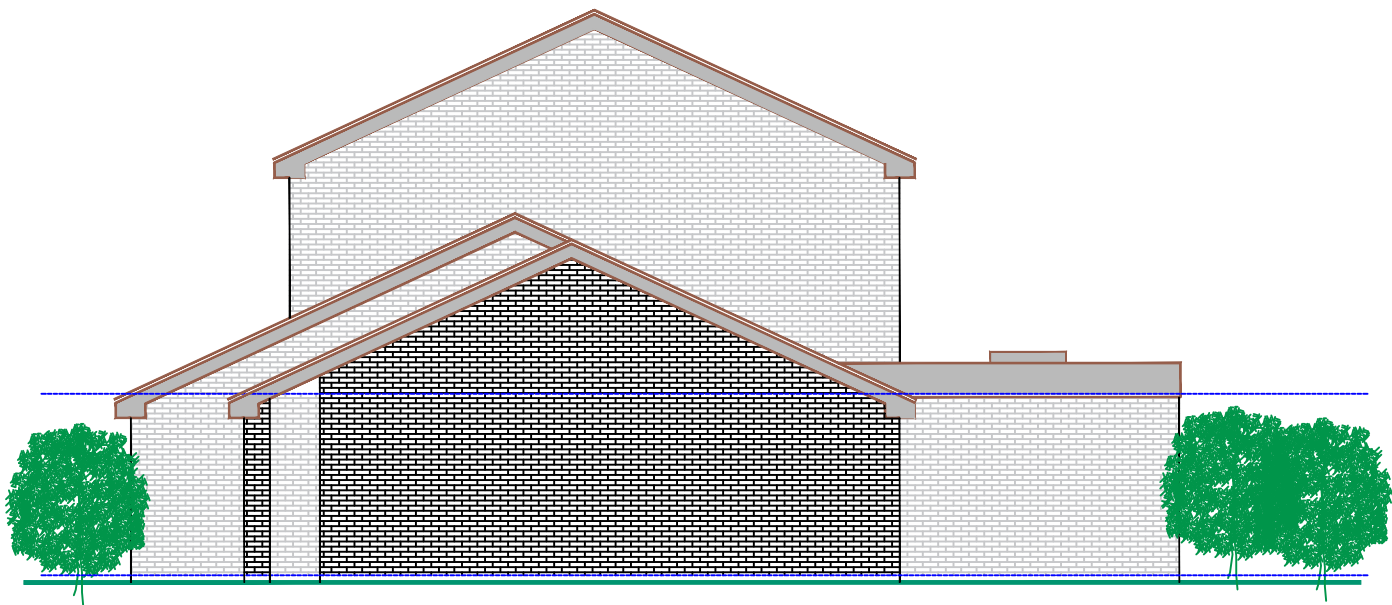

SIDE ELEVATION

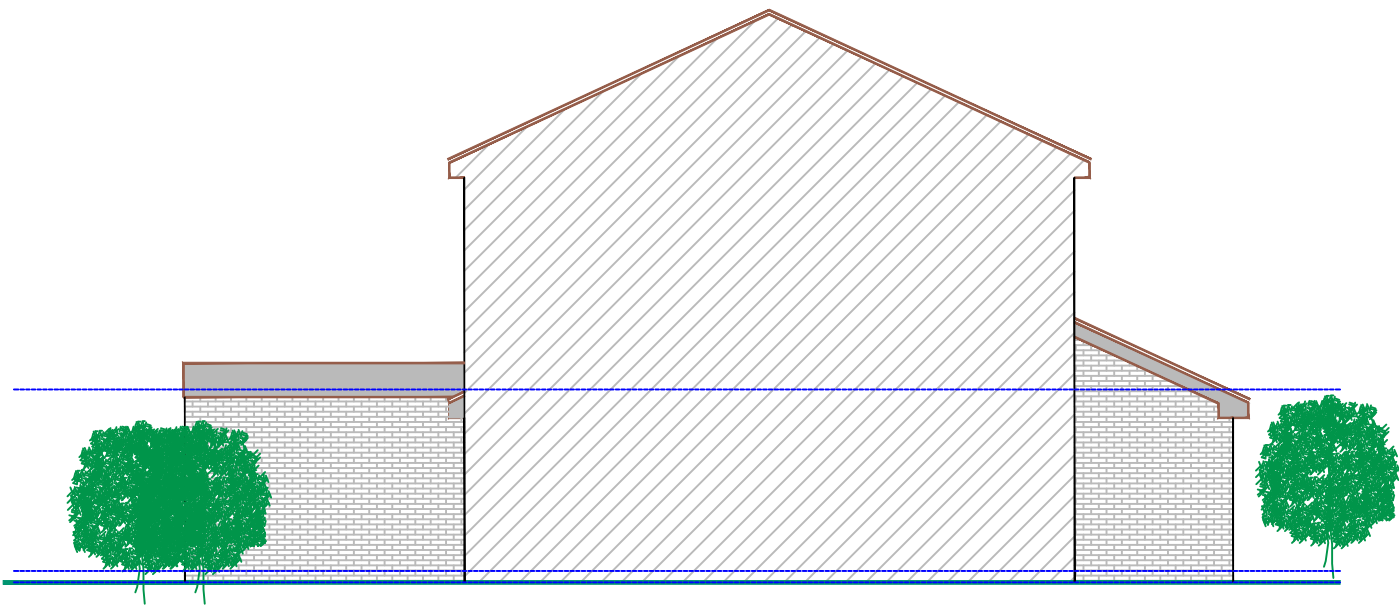

SIDE ELEVATION TO 132

PROPOSED ELEVATIONS

SEAL DESIGN
INTERIOR AND ARCHITECTURAL DESIGNERS

CLIENT
130 PRESTWICH HILLS
PRESTWICH
M25 9PY

PROJECT
PROPOSED SIDE and REAR
EXTENSION

scale
1:100@A3
date
JANUARY 2022

DRAWING REF
1051/22/502

REVISION