




1 Front - Existing  
1 : 100




2 Left Side - Existing  
1 : 100




3 Rear - Existing  
1 : 100

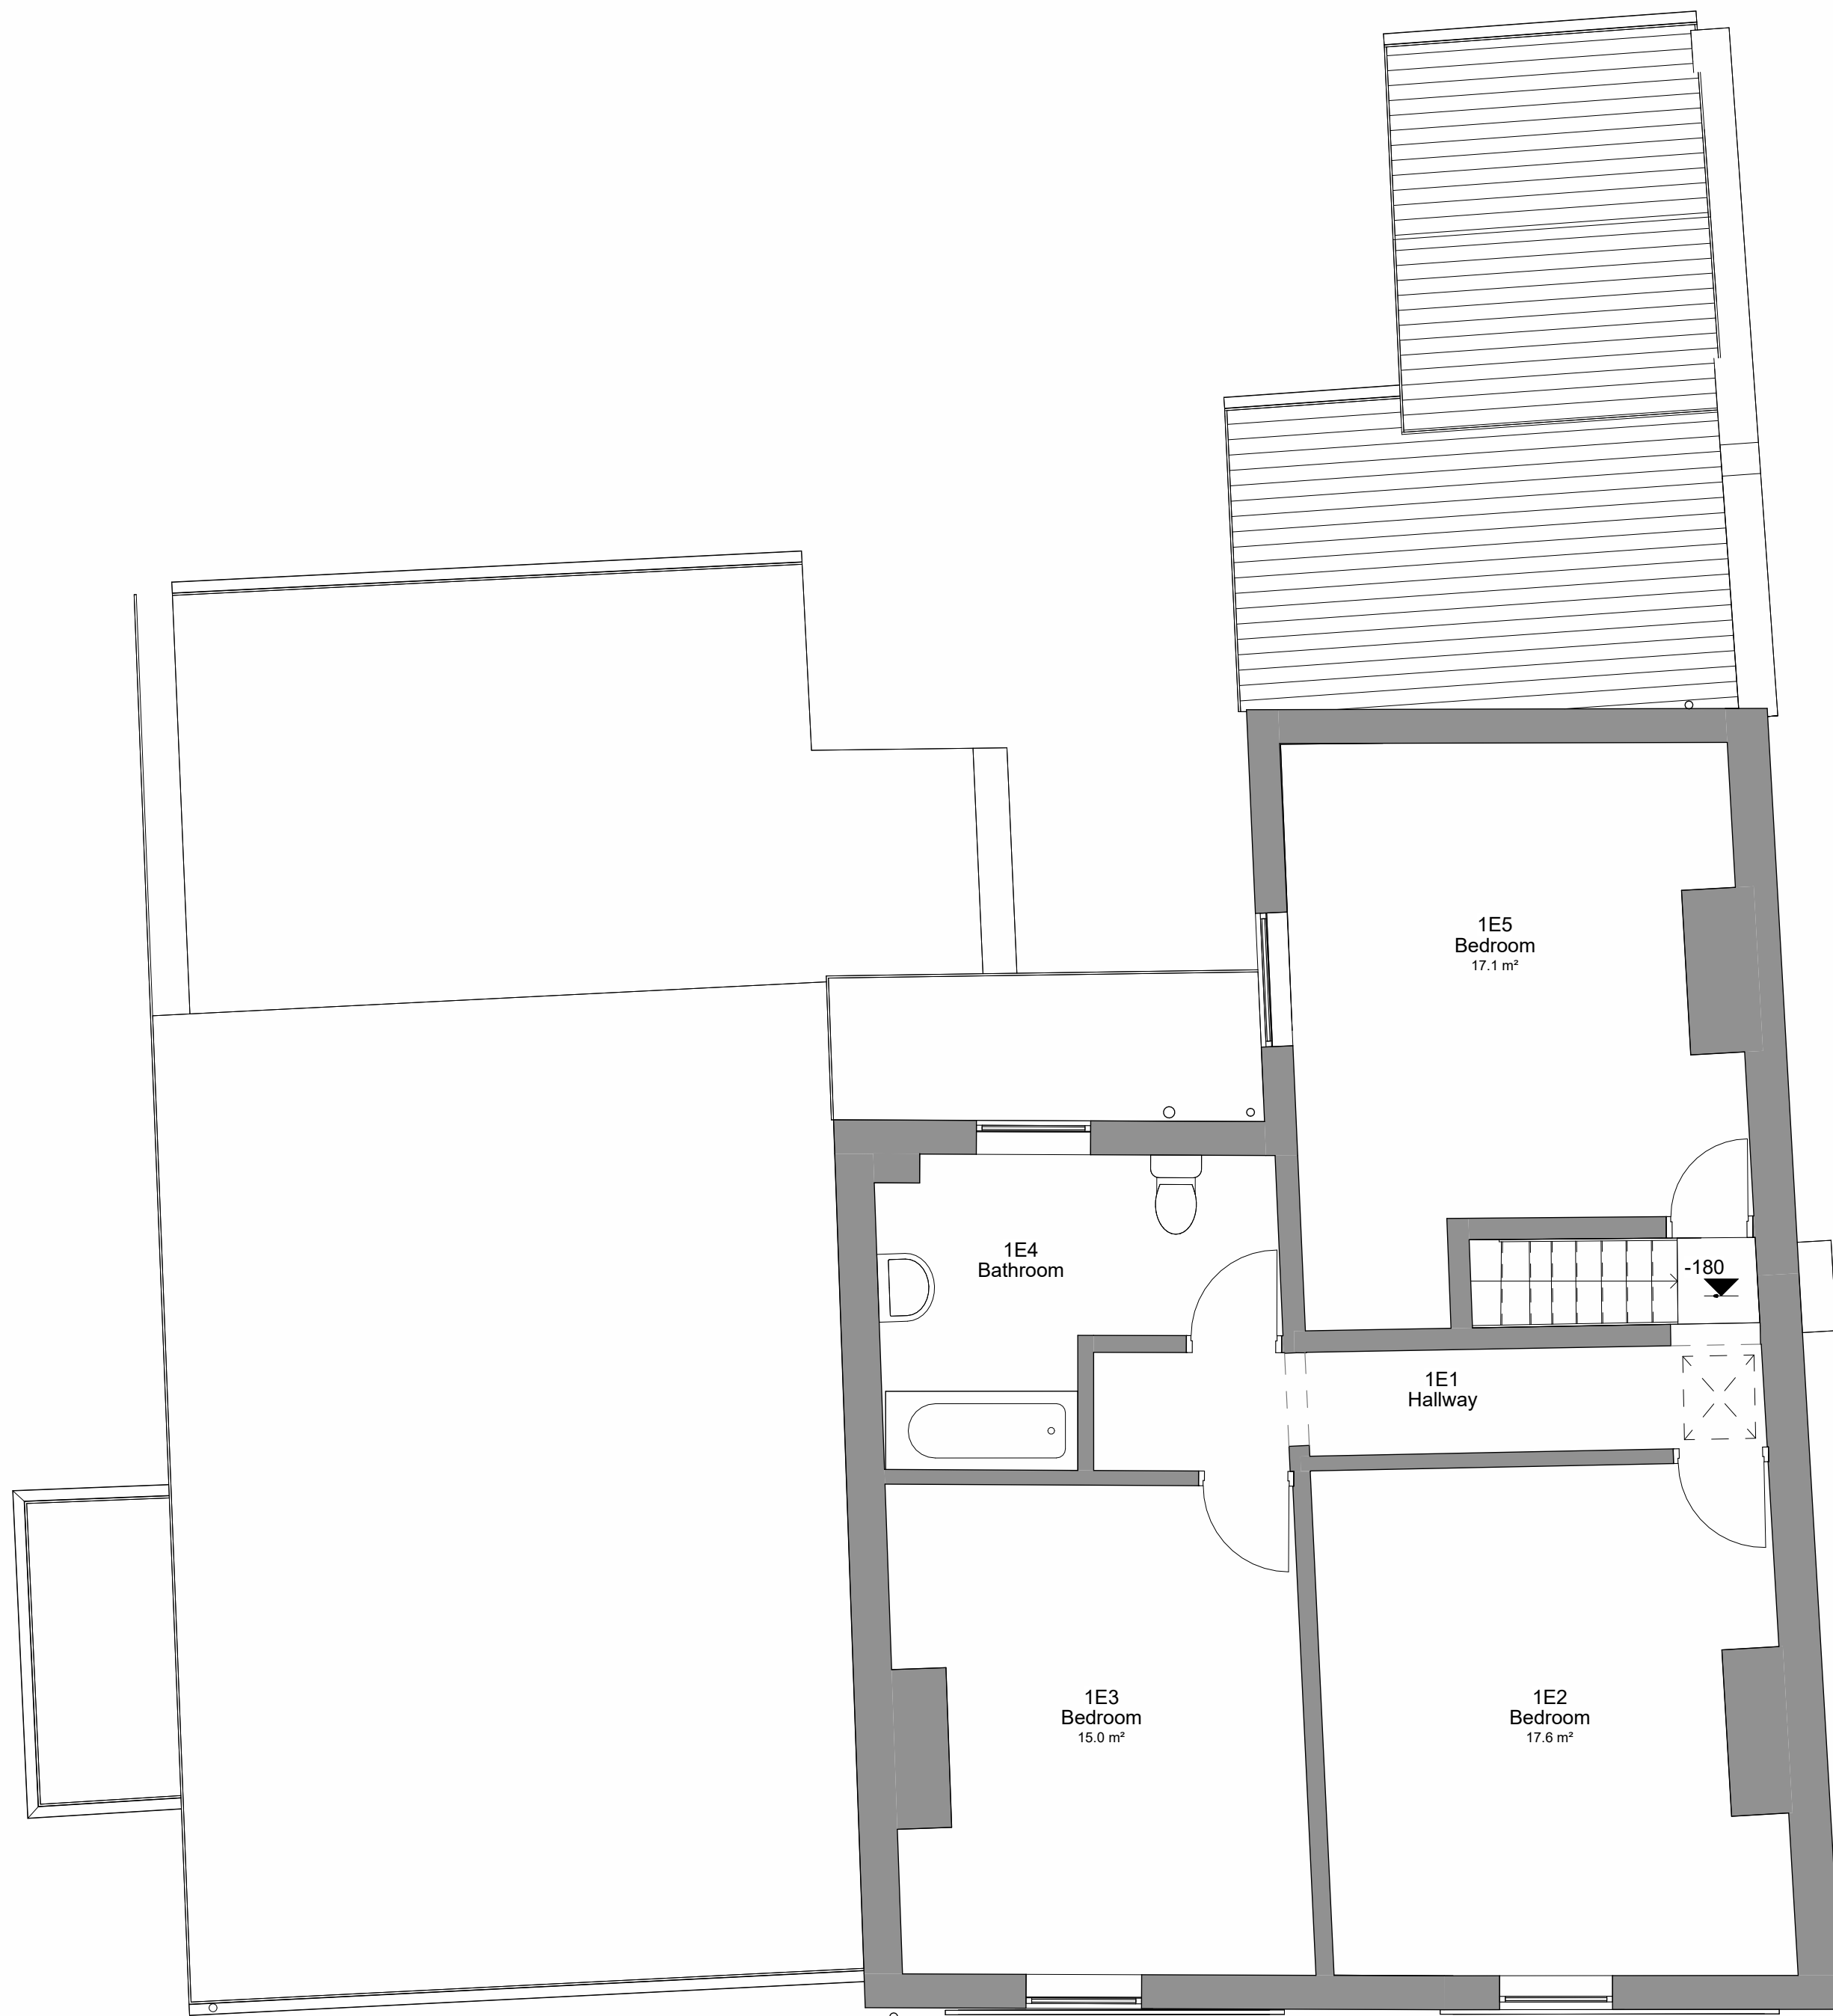


5 Level 1 - Existing  
1 : 50

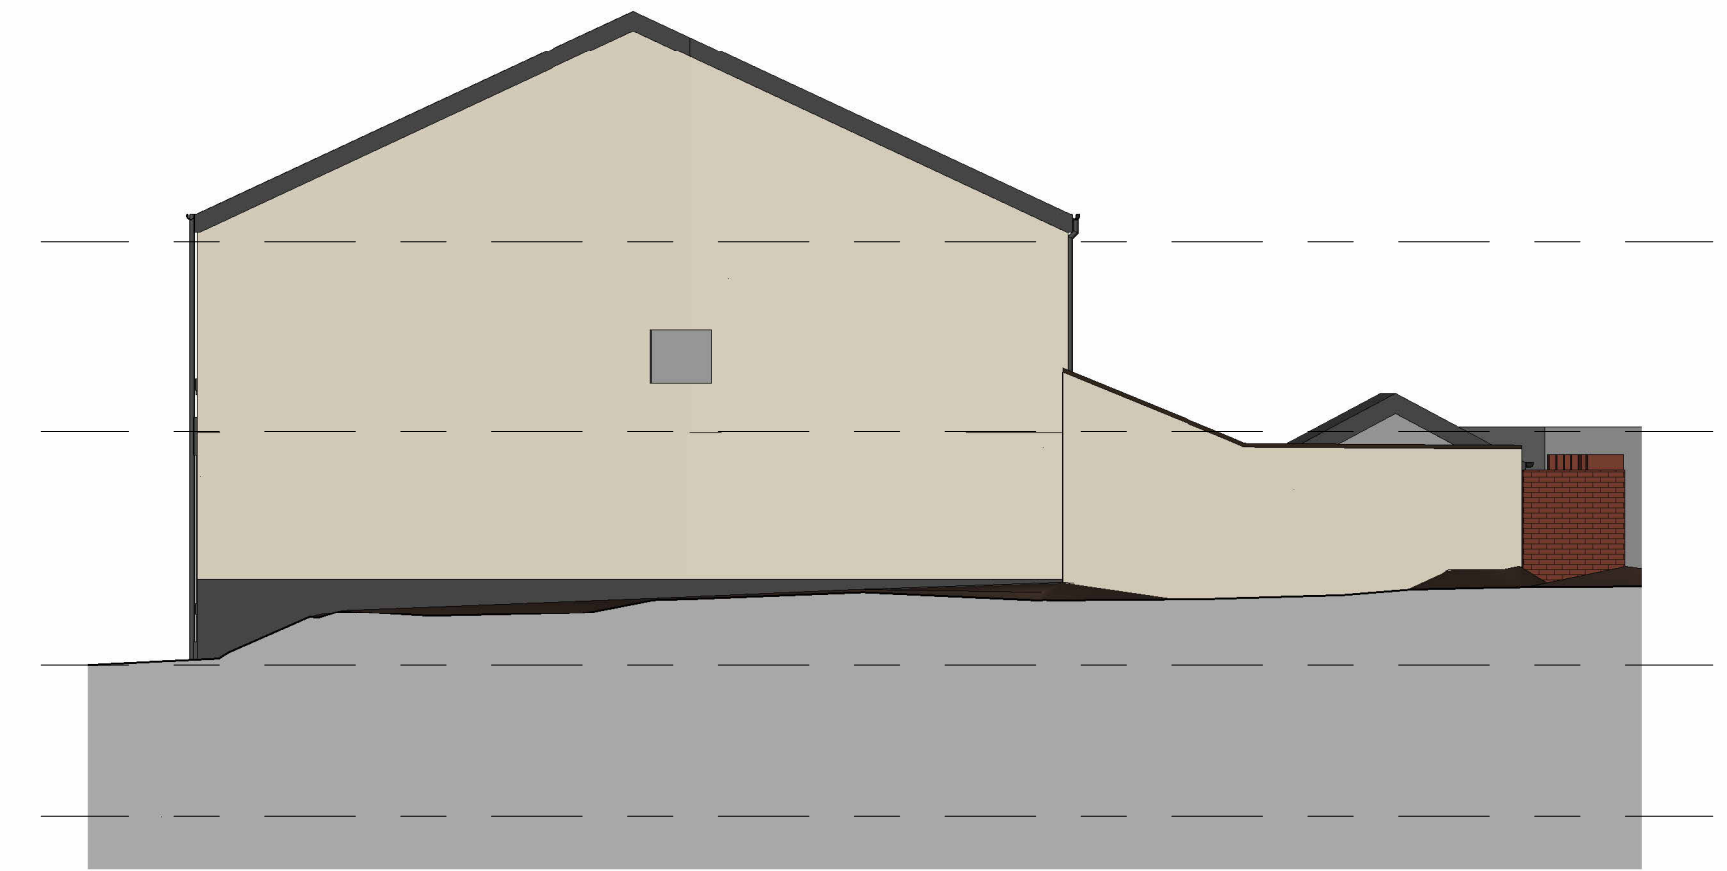

4 Right Side - Existing  
1 : 100

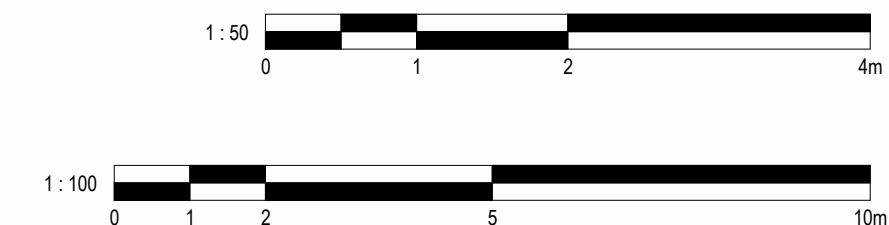
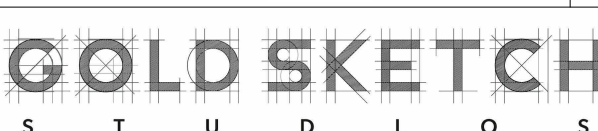
|   |                                              |              |         |
|---|----------------------------------------------|--------------|---------|
| No.   | Description                                  | Date         | Initial |
| PROJECT   | Morning Star, 25 Thomas Street,<br>Radcliffe |              |         |
| TITLE   | Existing Plans and Elevations                |              |         |
| STATUS   | DESIGN                                       |              |         |
| DRAWN BY   | DATE                                         | SCALE (@ A1) |         |
| JB   | 29/08/2024                                   | As indicated |         |
| PROJECT NUMBER   | DRAWING NUMBER                               | REV          |         |
| GSS24124   | 002B                                         |              |         |
| <div><br/>S T U D I O S<br/>www.goldsketch.co.uk info@goldsketch.co.uk 0161 792 9595</div>   |                                              |              |         |
| NOTES<br>© COPYRIGHT - ALL RIGHTS RESERVED.<br>THIS DRAWING SHALL NOT BE REPRODUCED WITHOUT PRIOR WRITTEN CONSENT.<br>DRAWING TO BE USED FOR THE STATUS INDICATED ONLY.<br>ALL DIMENSIONS AND SETTING OUT SHALL BE CHECKED AND CONFIRMED ON SITE. ANY DISCREPANCIES TO BE REPORTED TO THE<br>LEGISLATION RELEVANT CODES OF PRACTICE AND BRITISH STANDARDS. ALL DIMENSIONS ON THIS DRAWING ARE IN MILLIMETRES UNLESS<br>OTHERWISE STATED. |                                              |              |         |