




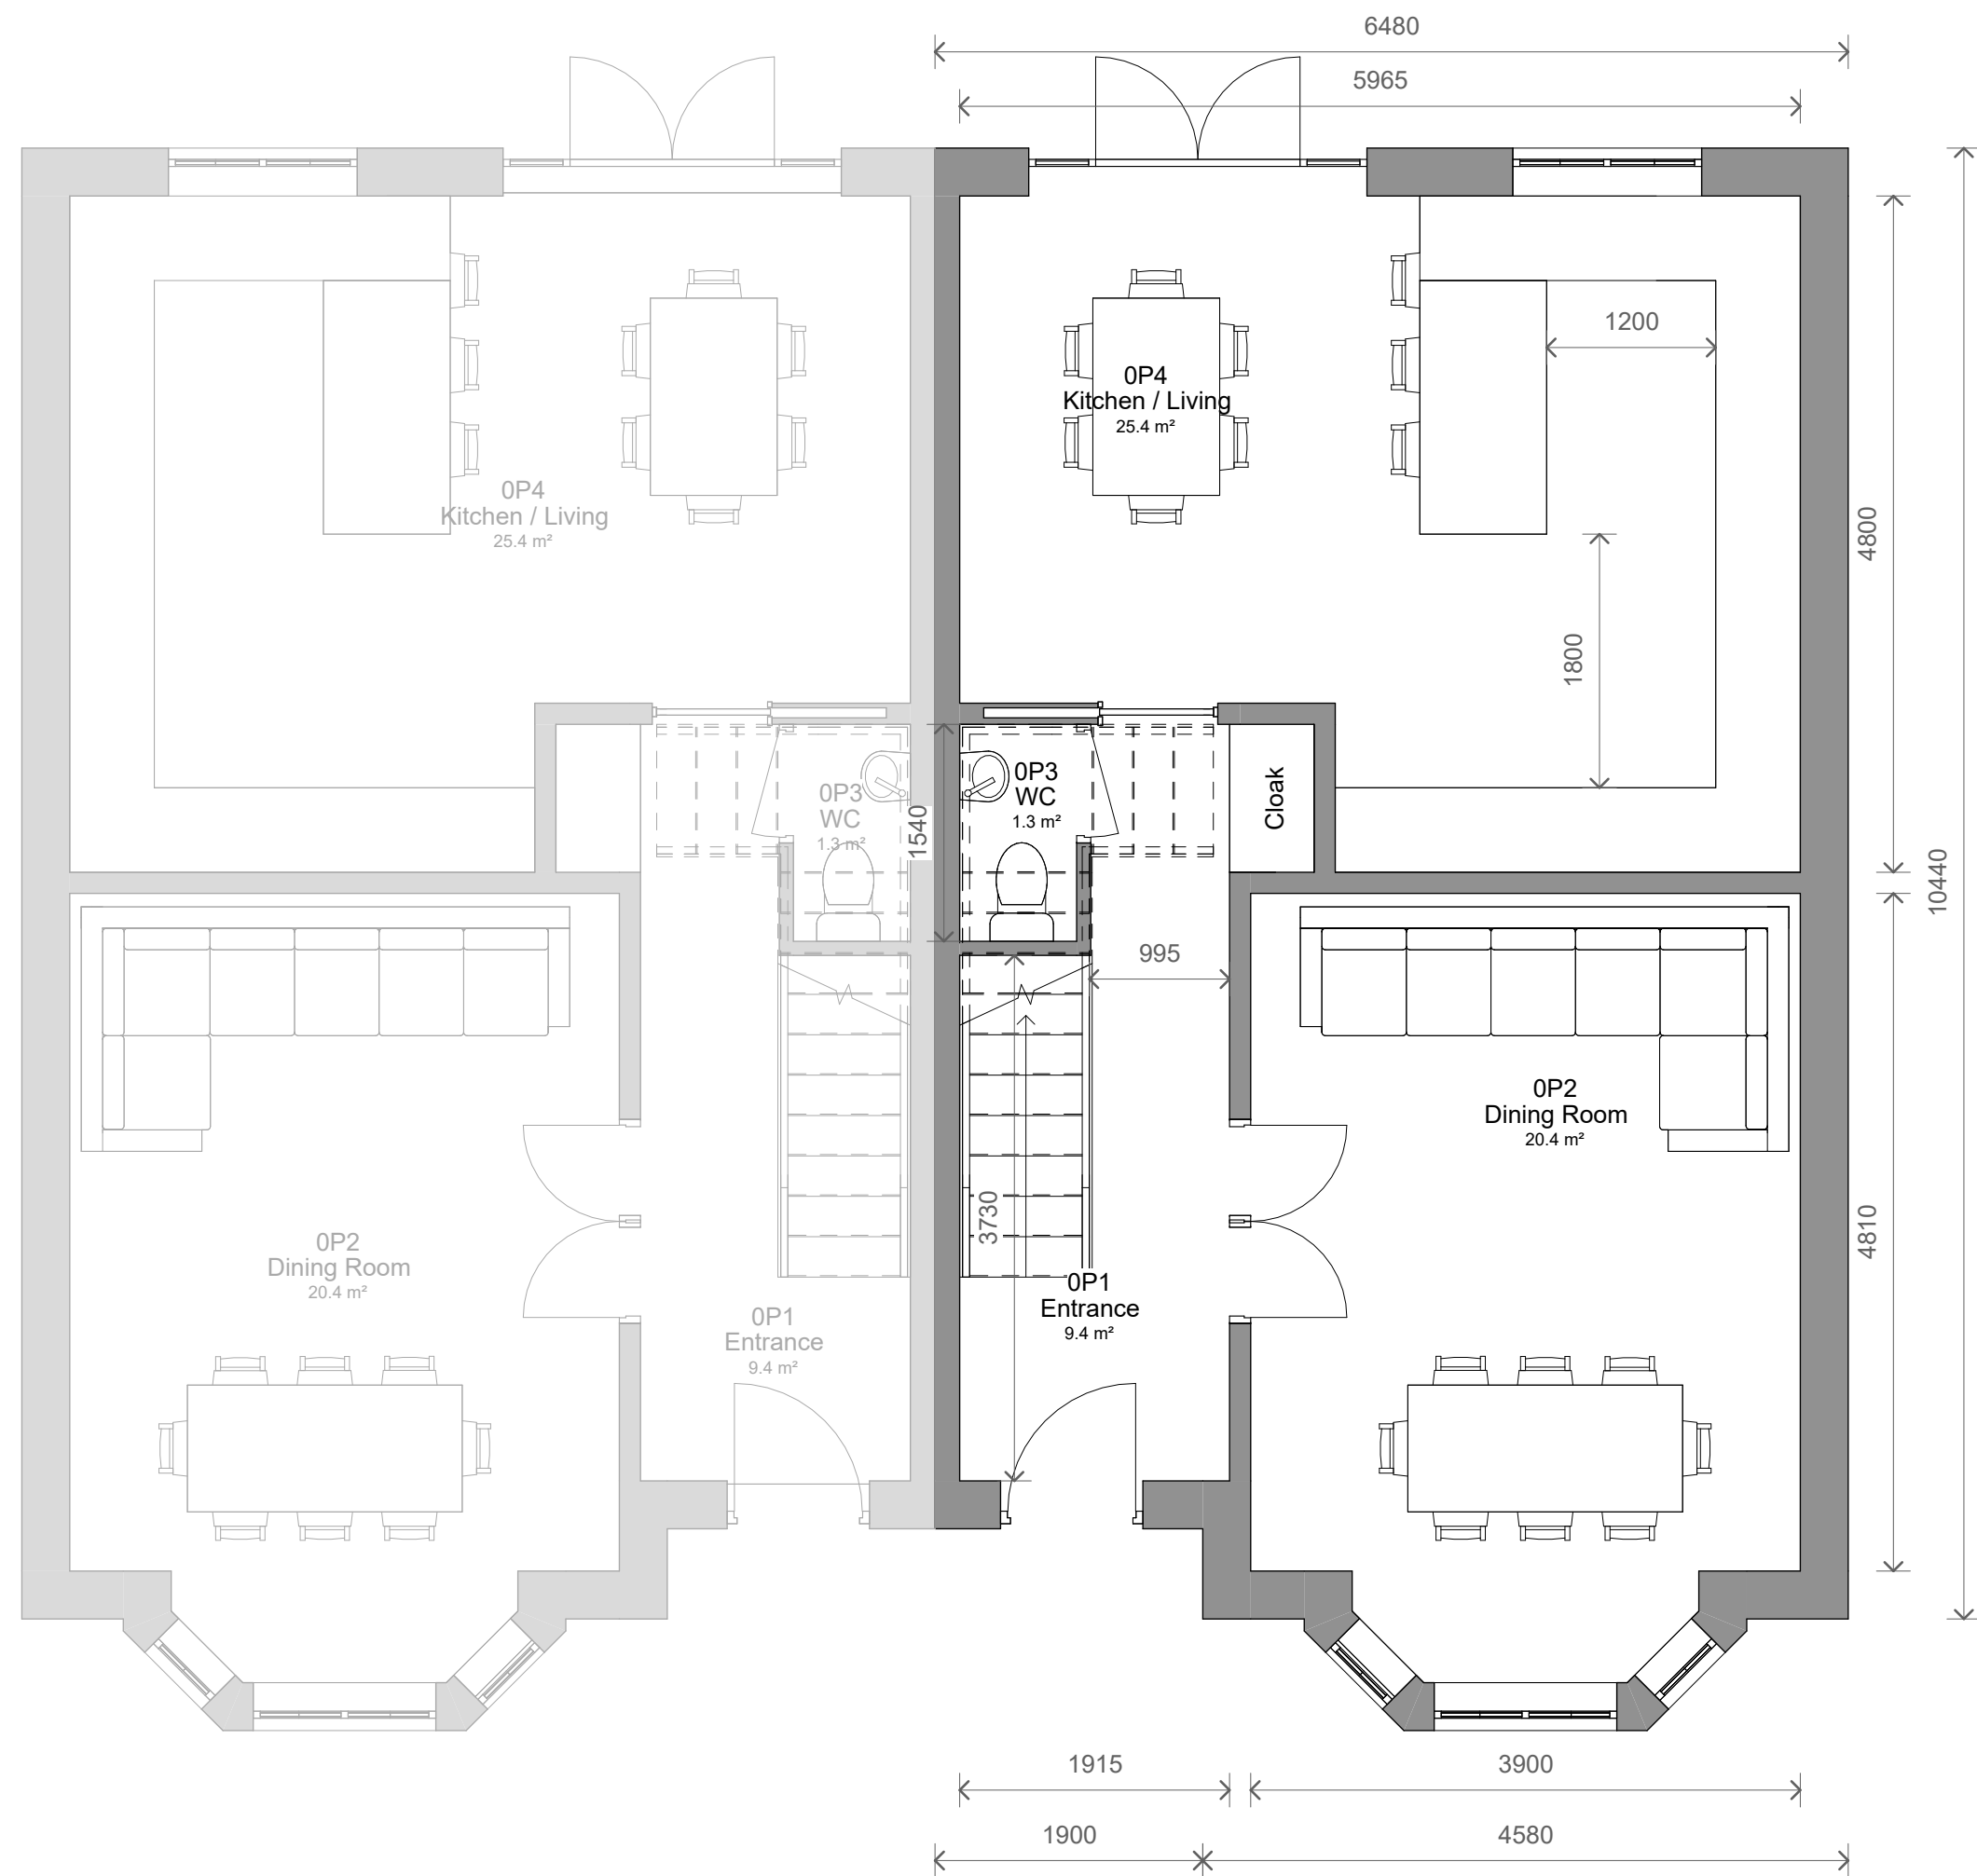


1 Level 0 - Proposed
1 : 50

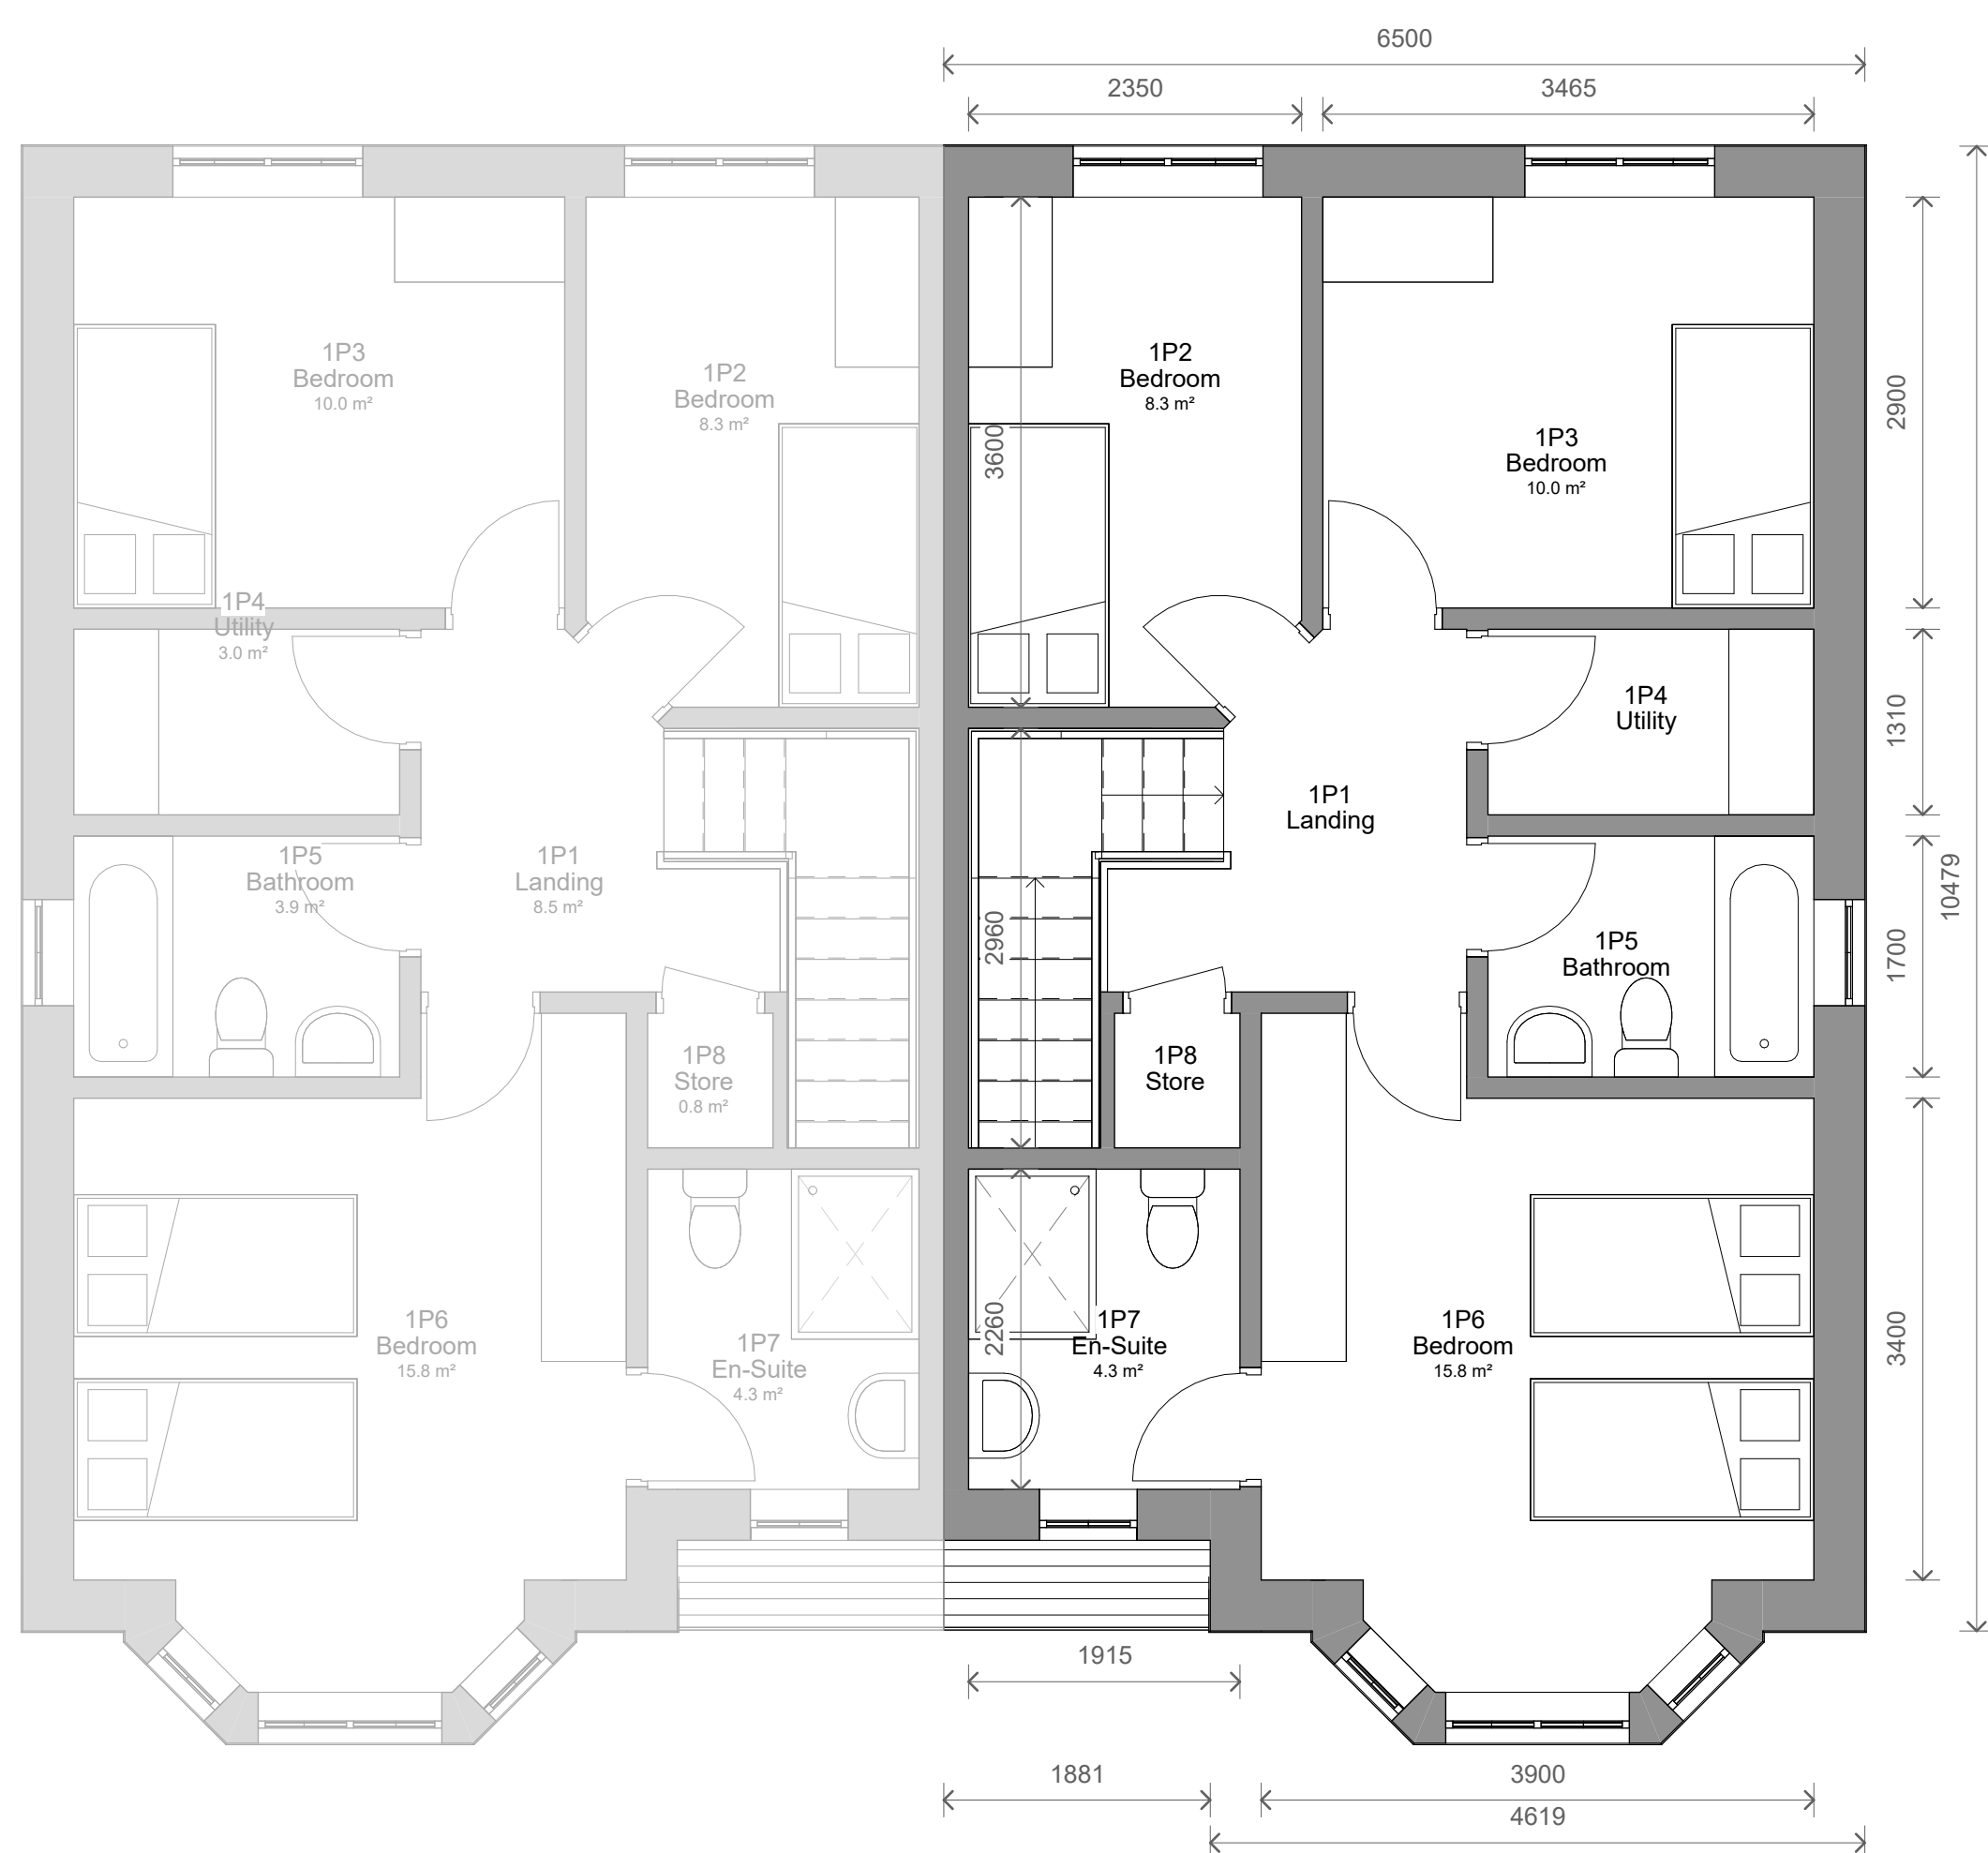

2 Level 1 - Proposed
1 : 50

Schedule of Accomodation			
Level	Number	Name	Area
LEVEL 0	0P1	Entrance	9.4 m ²
LEVEL 0	0P2	Dining Room	20.4 m ²
LEVEL 0	0P3	WC	1.3 m ²
LEVEL 0	0P4	Kitchen / Living	25.4 m ²
LEVEL 1	1P1	Landing	8.5 m ²
LEVEL 1	1P2	Bedroom	8.3 m ²
LEVEL 1	1P3	Bedroom	10.0 m ²
LEVEL 1	1P4	Utility	3.0 m ²
LEVEL 1	1P5	Bathroom	3.9 m ²
LEVEL 1	1P6	Bedroom	15.8 m ²
LEVEL 1	1P7	En-Suite	4.3 m ²
LEVEL 1	1P8	Store	0.8 m ²

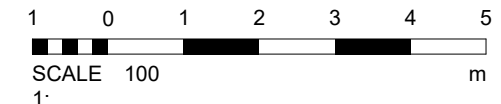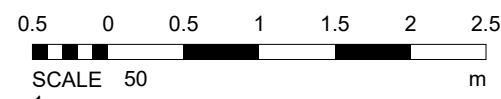

1	Revised Layout	04/09/2024	TP
No.	Description	Date	Initial

PROJECT		
72 Park Road - Type D		
TITLE		
Proposed Plans		
STATUS		
DESIGN		
DRAWN BY	DATE	SCALE (@ A1)
TP	22/12/2023	1 : 50
PROJECT NUMBER	DRAWING NUMBER	REV
GSS23145.5	003	1
GOLD SKETCH		
S T U D I O S		
www.goldsketch.co.uk info@goldsketch.co.uk 0161 792 9595		
NOTES		
© COPYRIGHT - ALL RIGHTS RESERVED.		
THIS DRAWING SHALL NOT BE REPRODUCED WITHOUT PRIOR WRITTEN CONSENT.		
DRAWING TO BE USED FOR THE STATUS INDICATED ONLY.		
ALL DIMENSIONS AND SETTING OUT SHALL BE CHECKED AND CONFIRMED ON SITE. ANY DISCREPANCIES TO BE REPORTED TO THE		
ARCHITECT IMMEDIATELY. THE CONTRACTOR SHALL BE RESPONSIBLE FOR THE ACCURACY OF THE DIMENSIONS AND SETTING OUT.		
LEGISLATION RELEVANT CODES OF PRACTICE AND BRITISH STANDARDS. ALL DIMENSIONS ON THIS DRAWING ARE IN MILLIMETRES UNLESS OTHERWISE STATED.		