



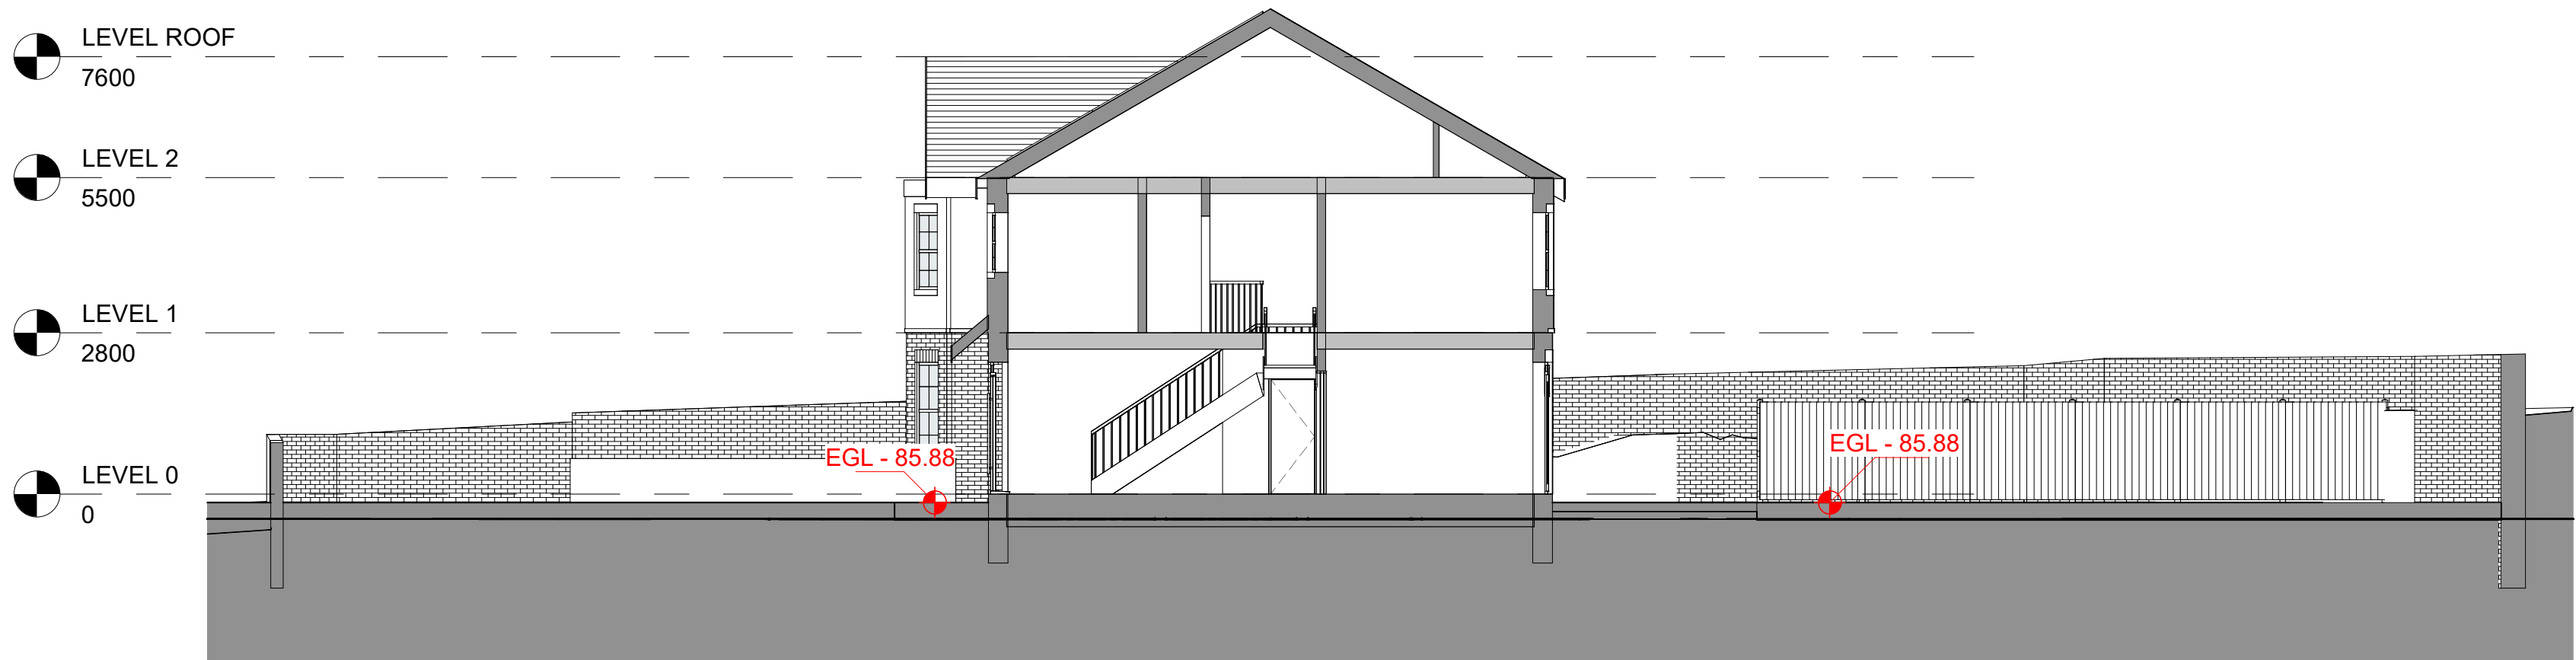

2 Site Section 1
1 : 100

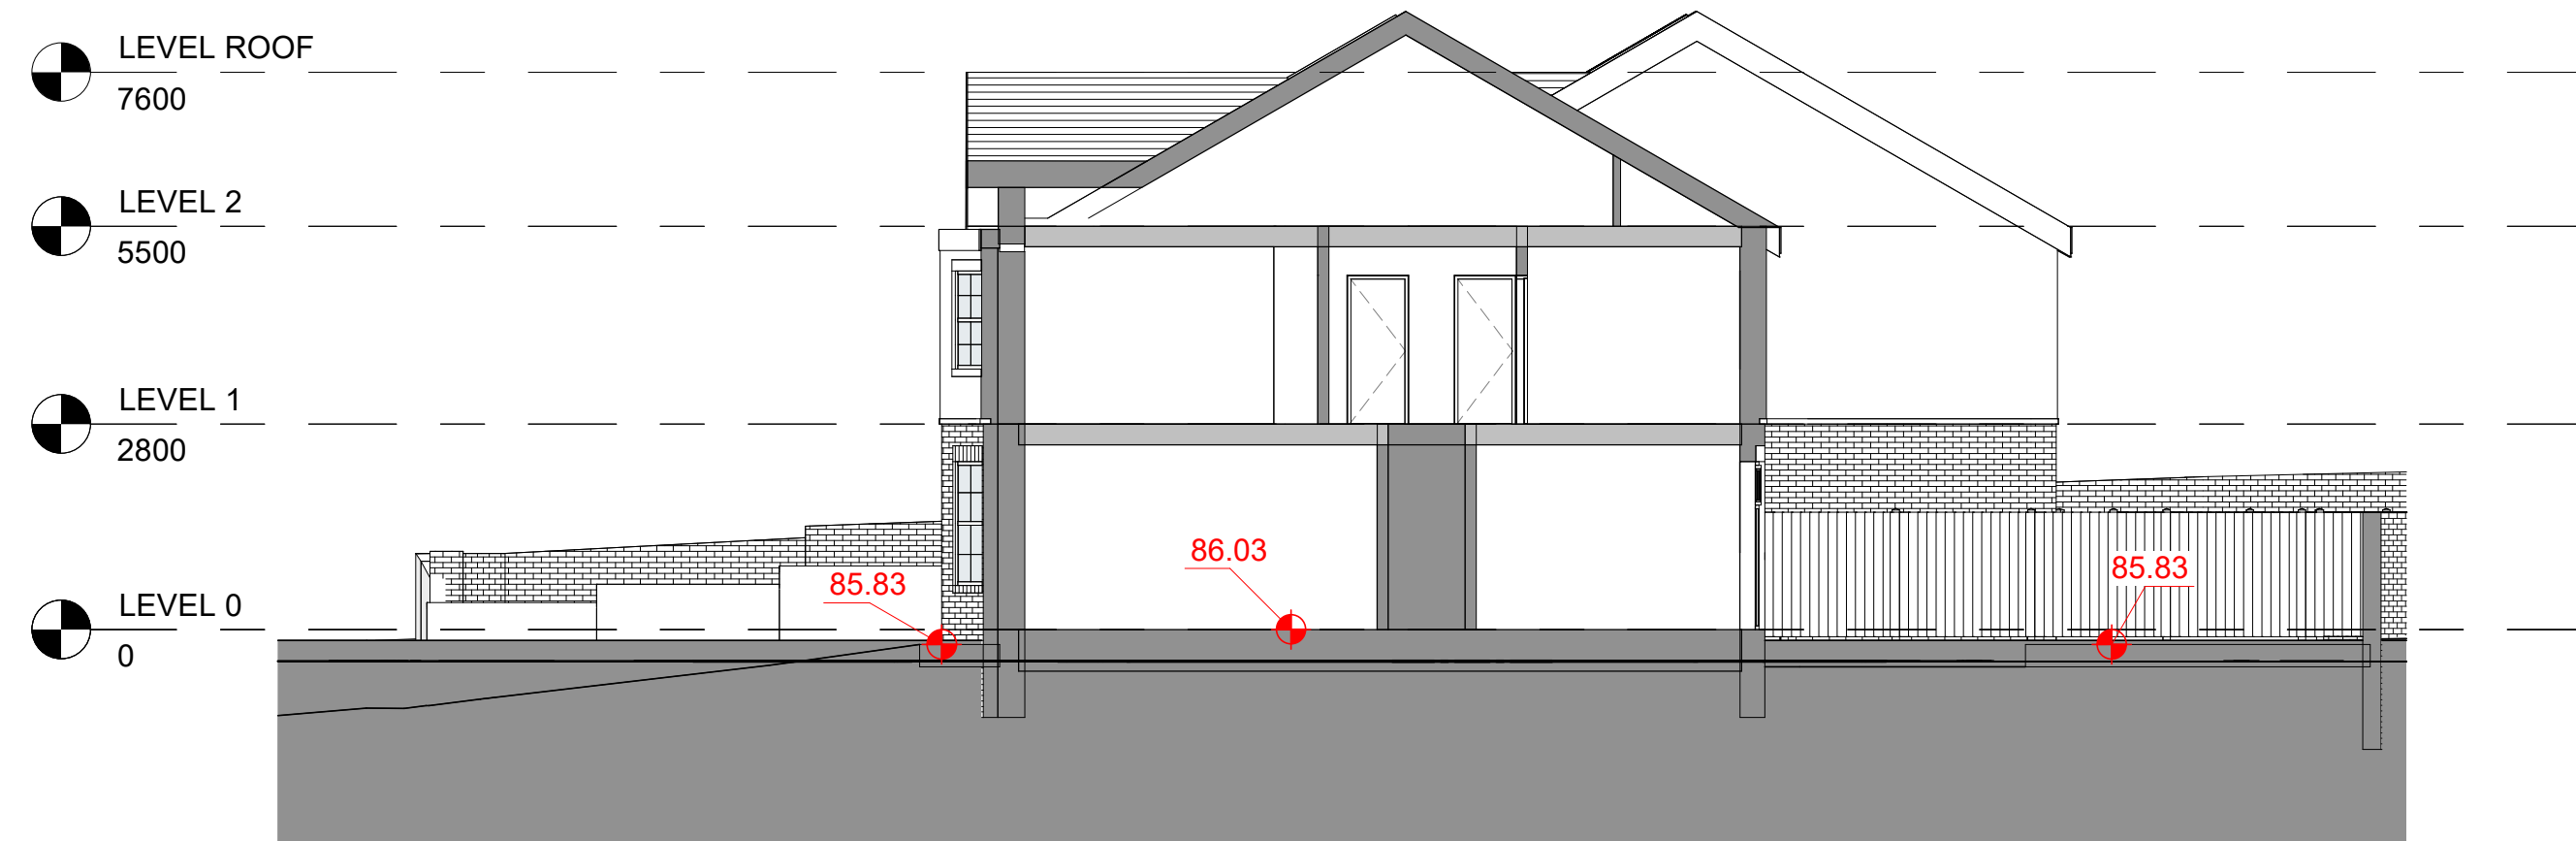


3 Site Section 2
1 : 100




4 Street Scene
1 : 100



1 Site - Section Key
1 : 500

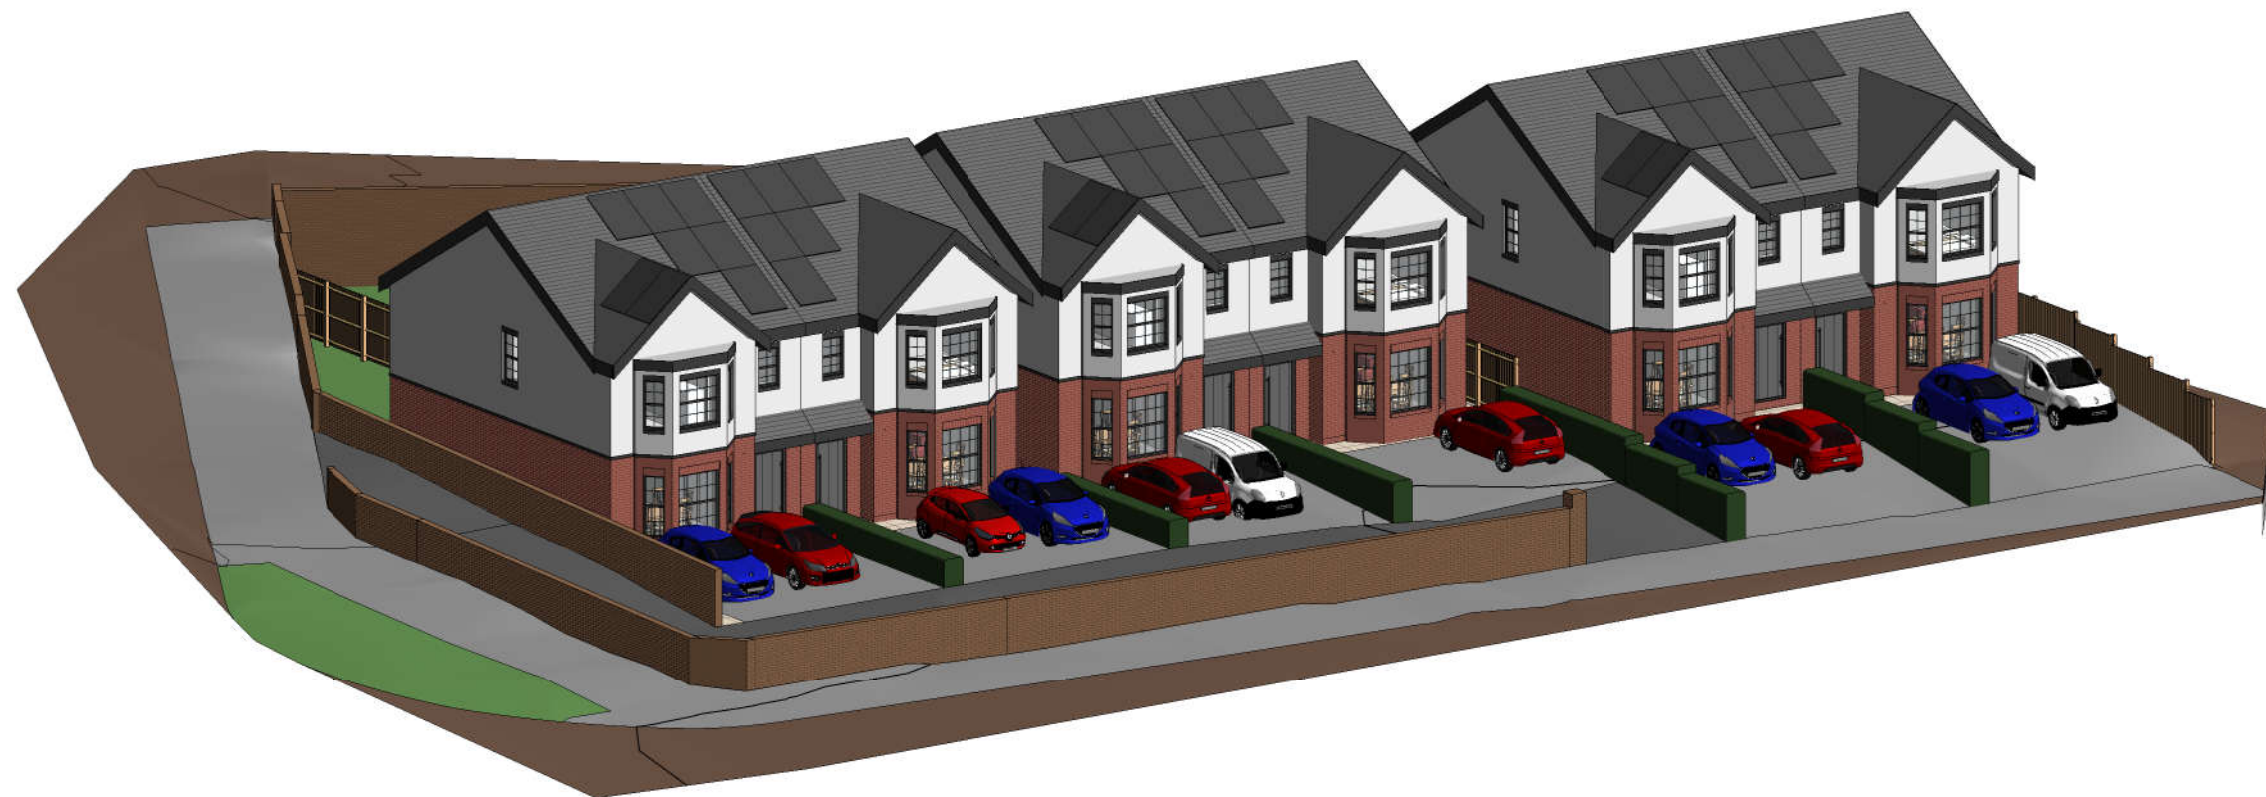

5 3D - Front

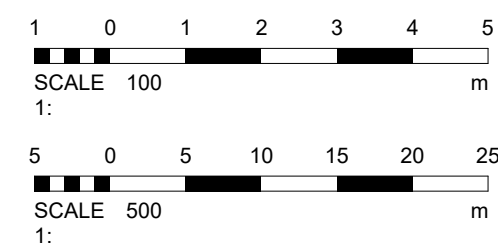

1	Revised design house	16/10/2024	SG
No.	Description	Date	Initial

PROJECT	72 Park Road
---------	--------------

TITLE	Site - Section and Street Scene
-------	---------------------------------

STATUS	DESIGN
--------	--------

DRAWN BY	DATE	SCALE (@ A1)
TP	31/01/2024	As indicated

PROJECT NUMBER	DRAWING NUMBER	REV
GSS23145.4	506	1

GOLD SKETCH
S T U D I O S
www.goldsketch.co.uk info@goldsketch.co.uk 0161 792 9595

NOTES:
© COPYRIGHT ALL RIGHTS RESERVED.
THIS DRAWING MUST NOT BE REPRODUCED WITHOUT PRIOR WRITTEN COMMENT.
DRAWING TO BE USED FOR THE STATUS INDICATED ONLY. ANY DISCREPANCIES TO BE REPORTED TO THE
ALL DIMENSIONS ARE TO THE DIMENSION LINE. ALL DIMENSIONS ARE TO BE IN ACCORDANCE WITH CURRENT BRITISH
LEGISLATION, RELEVANT CODES OF PRACTICE AND BRITISH STANDARDS. ALL DIMENSIONS ON THIS DRAWING ARE IN MILLIMETRES UNLESS
OTHERWISE STATED.