


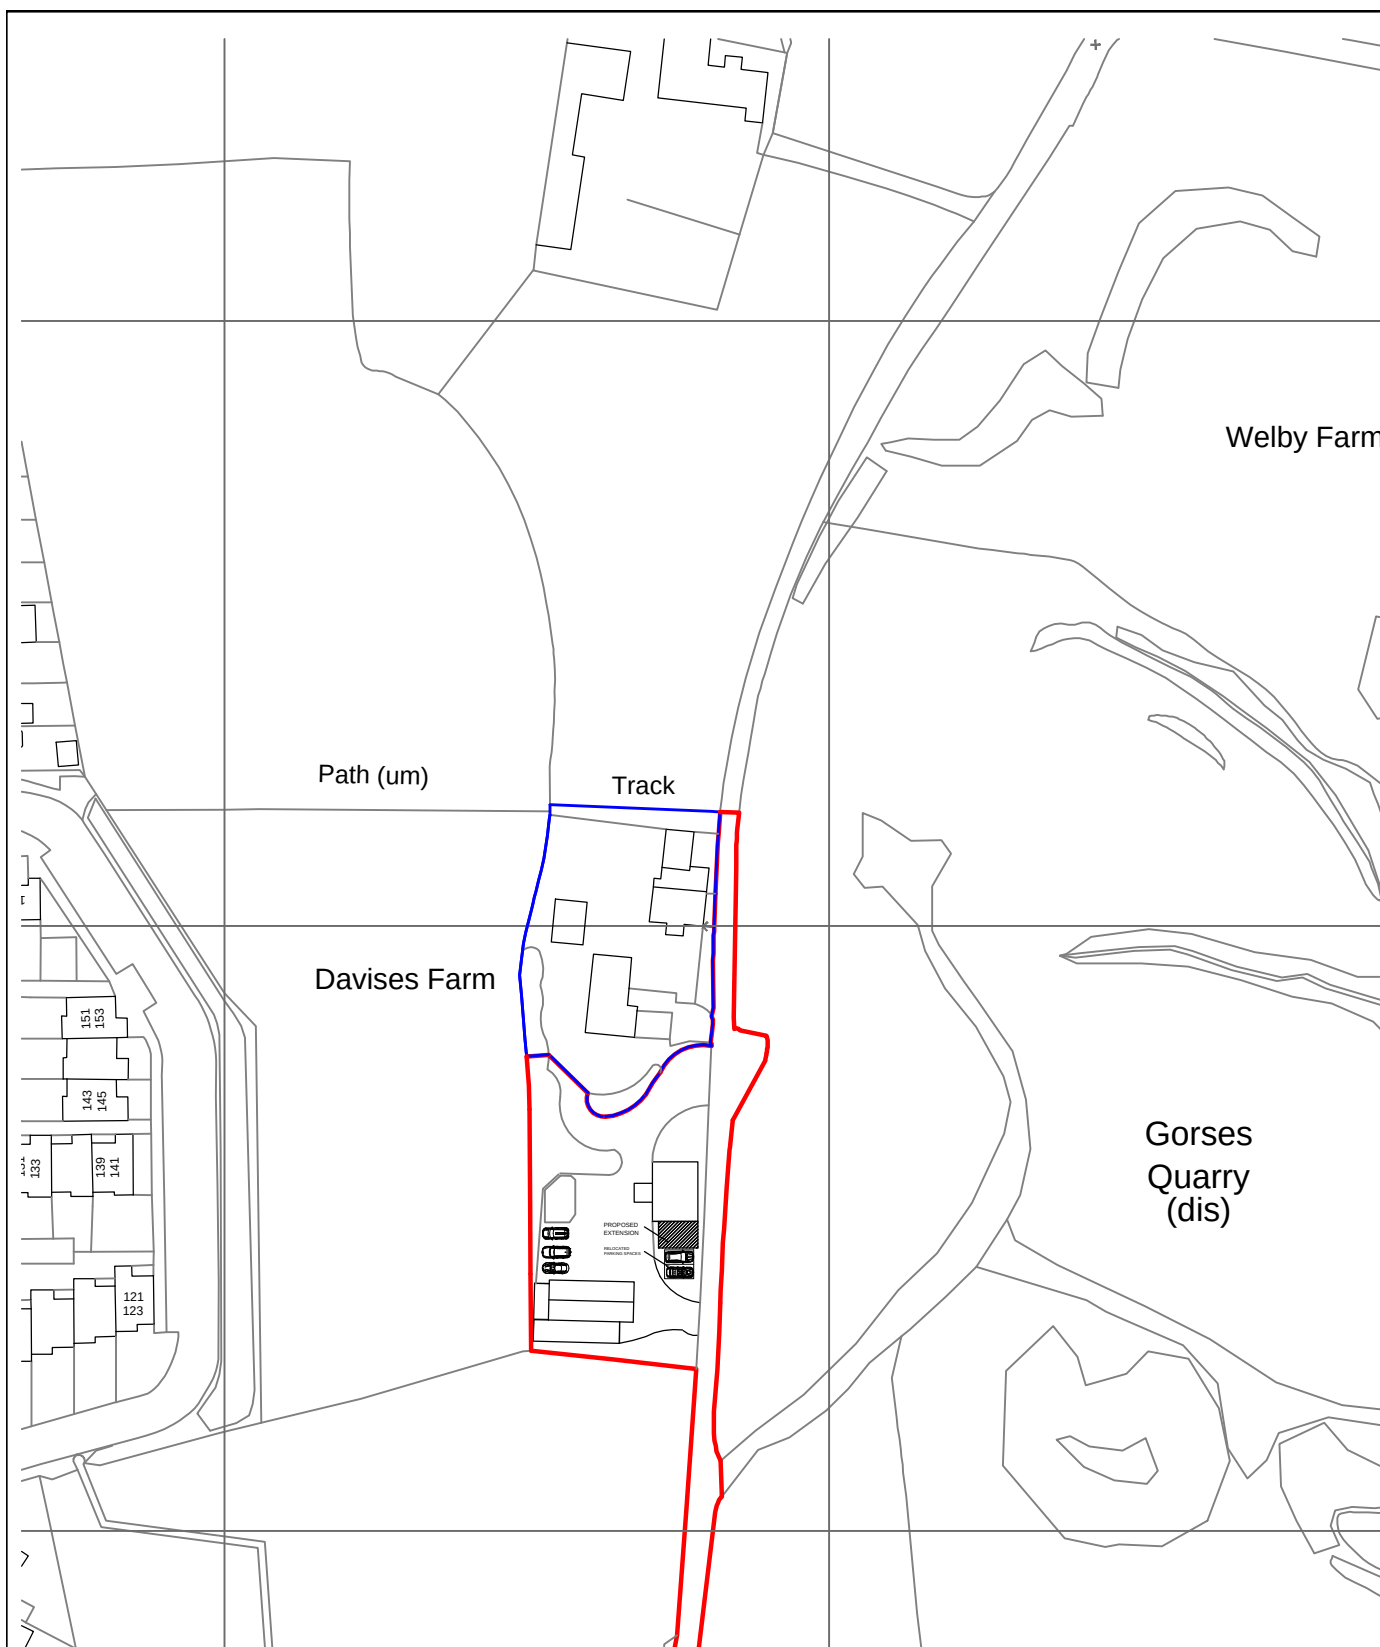

**LOCATION PLAN
DAVISES FARM
MATHER LANE, BURY
BL9 6TJ**



1:1250